



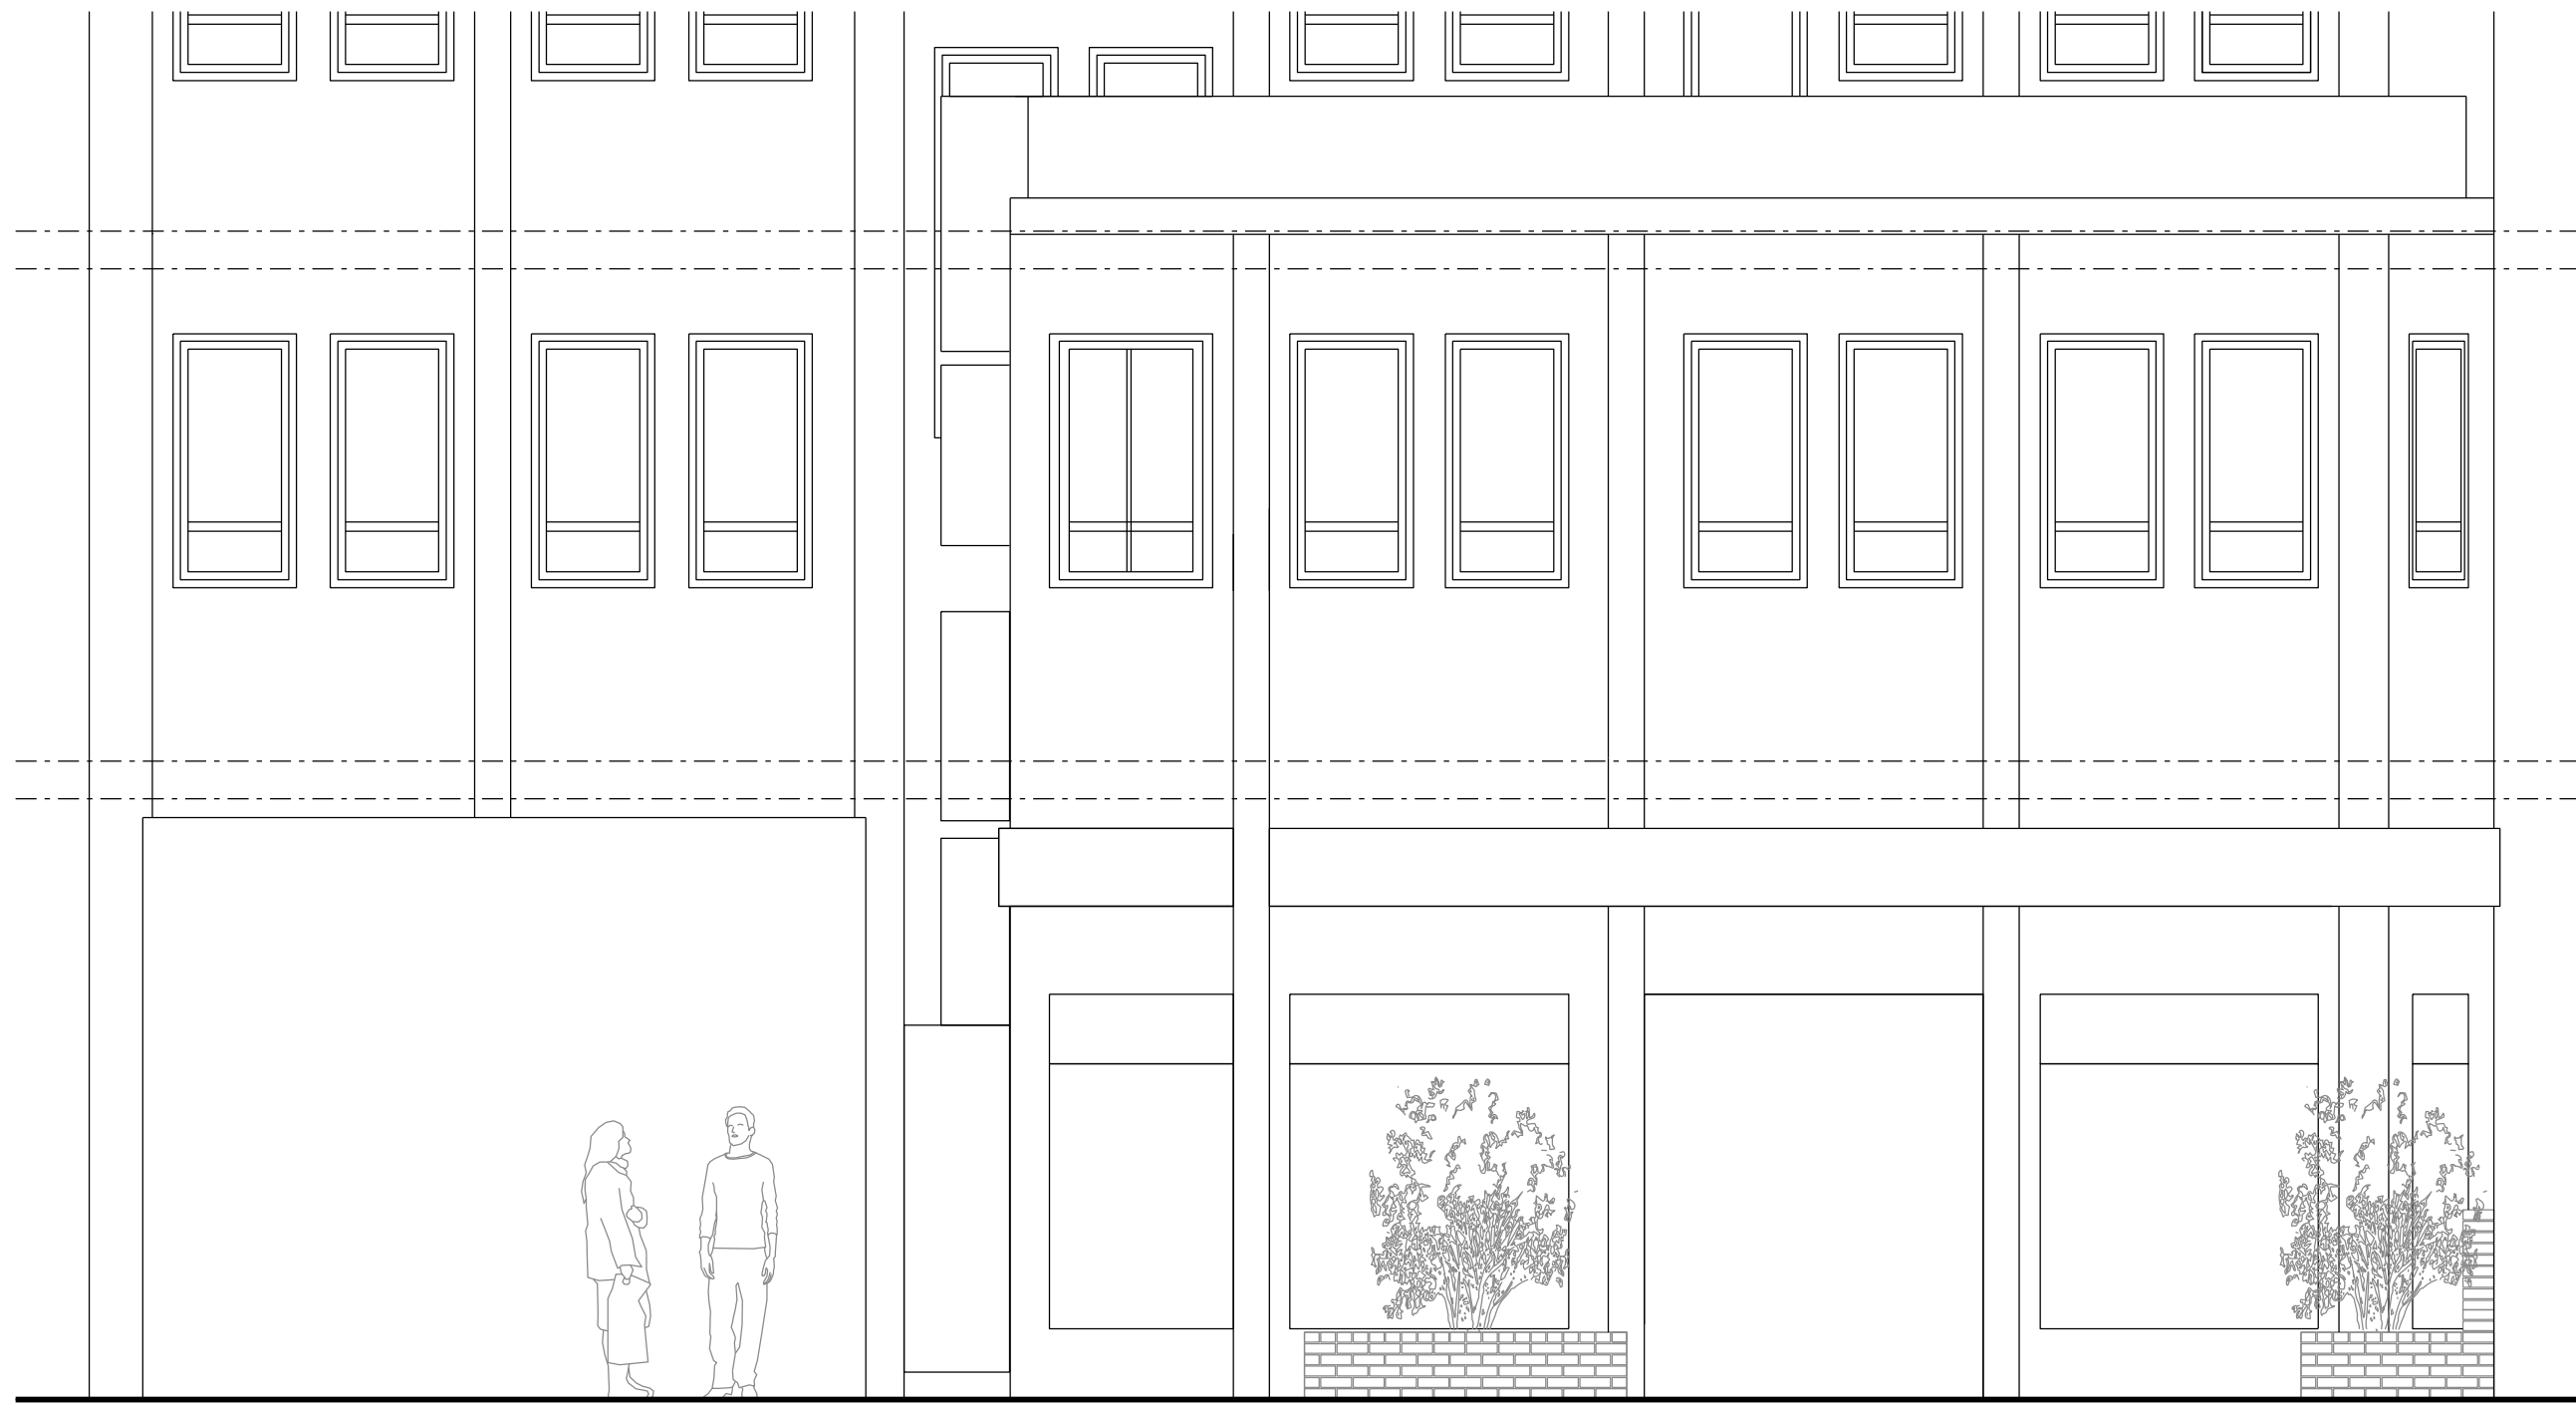


01 EXISTING FRONT ELEVATION  
SCALE 1:50



02 PROPOSED FRONT ELEVATION  
SCALE 1:50

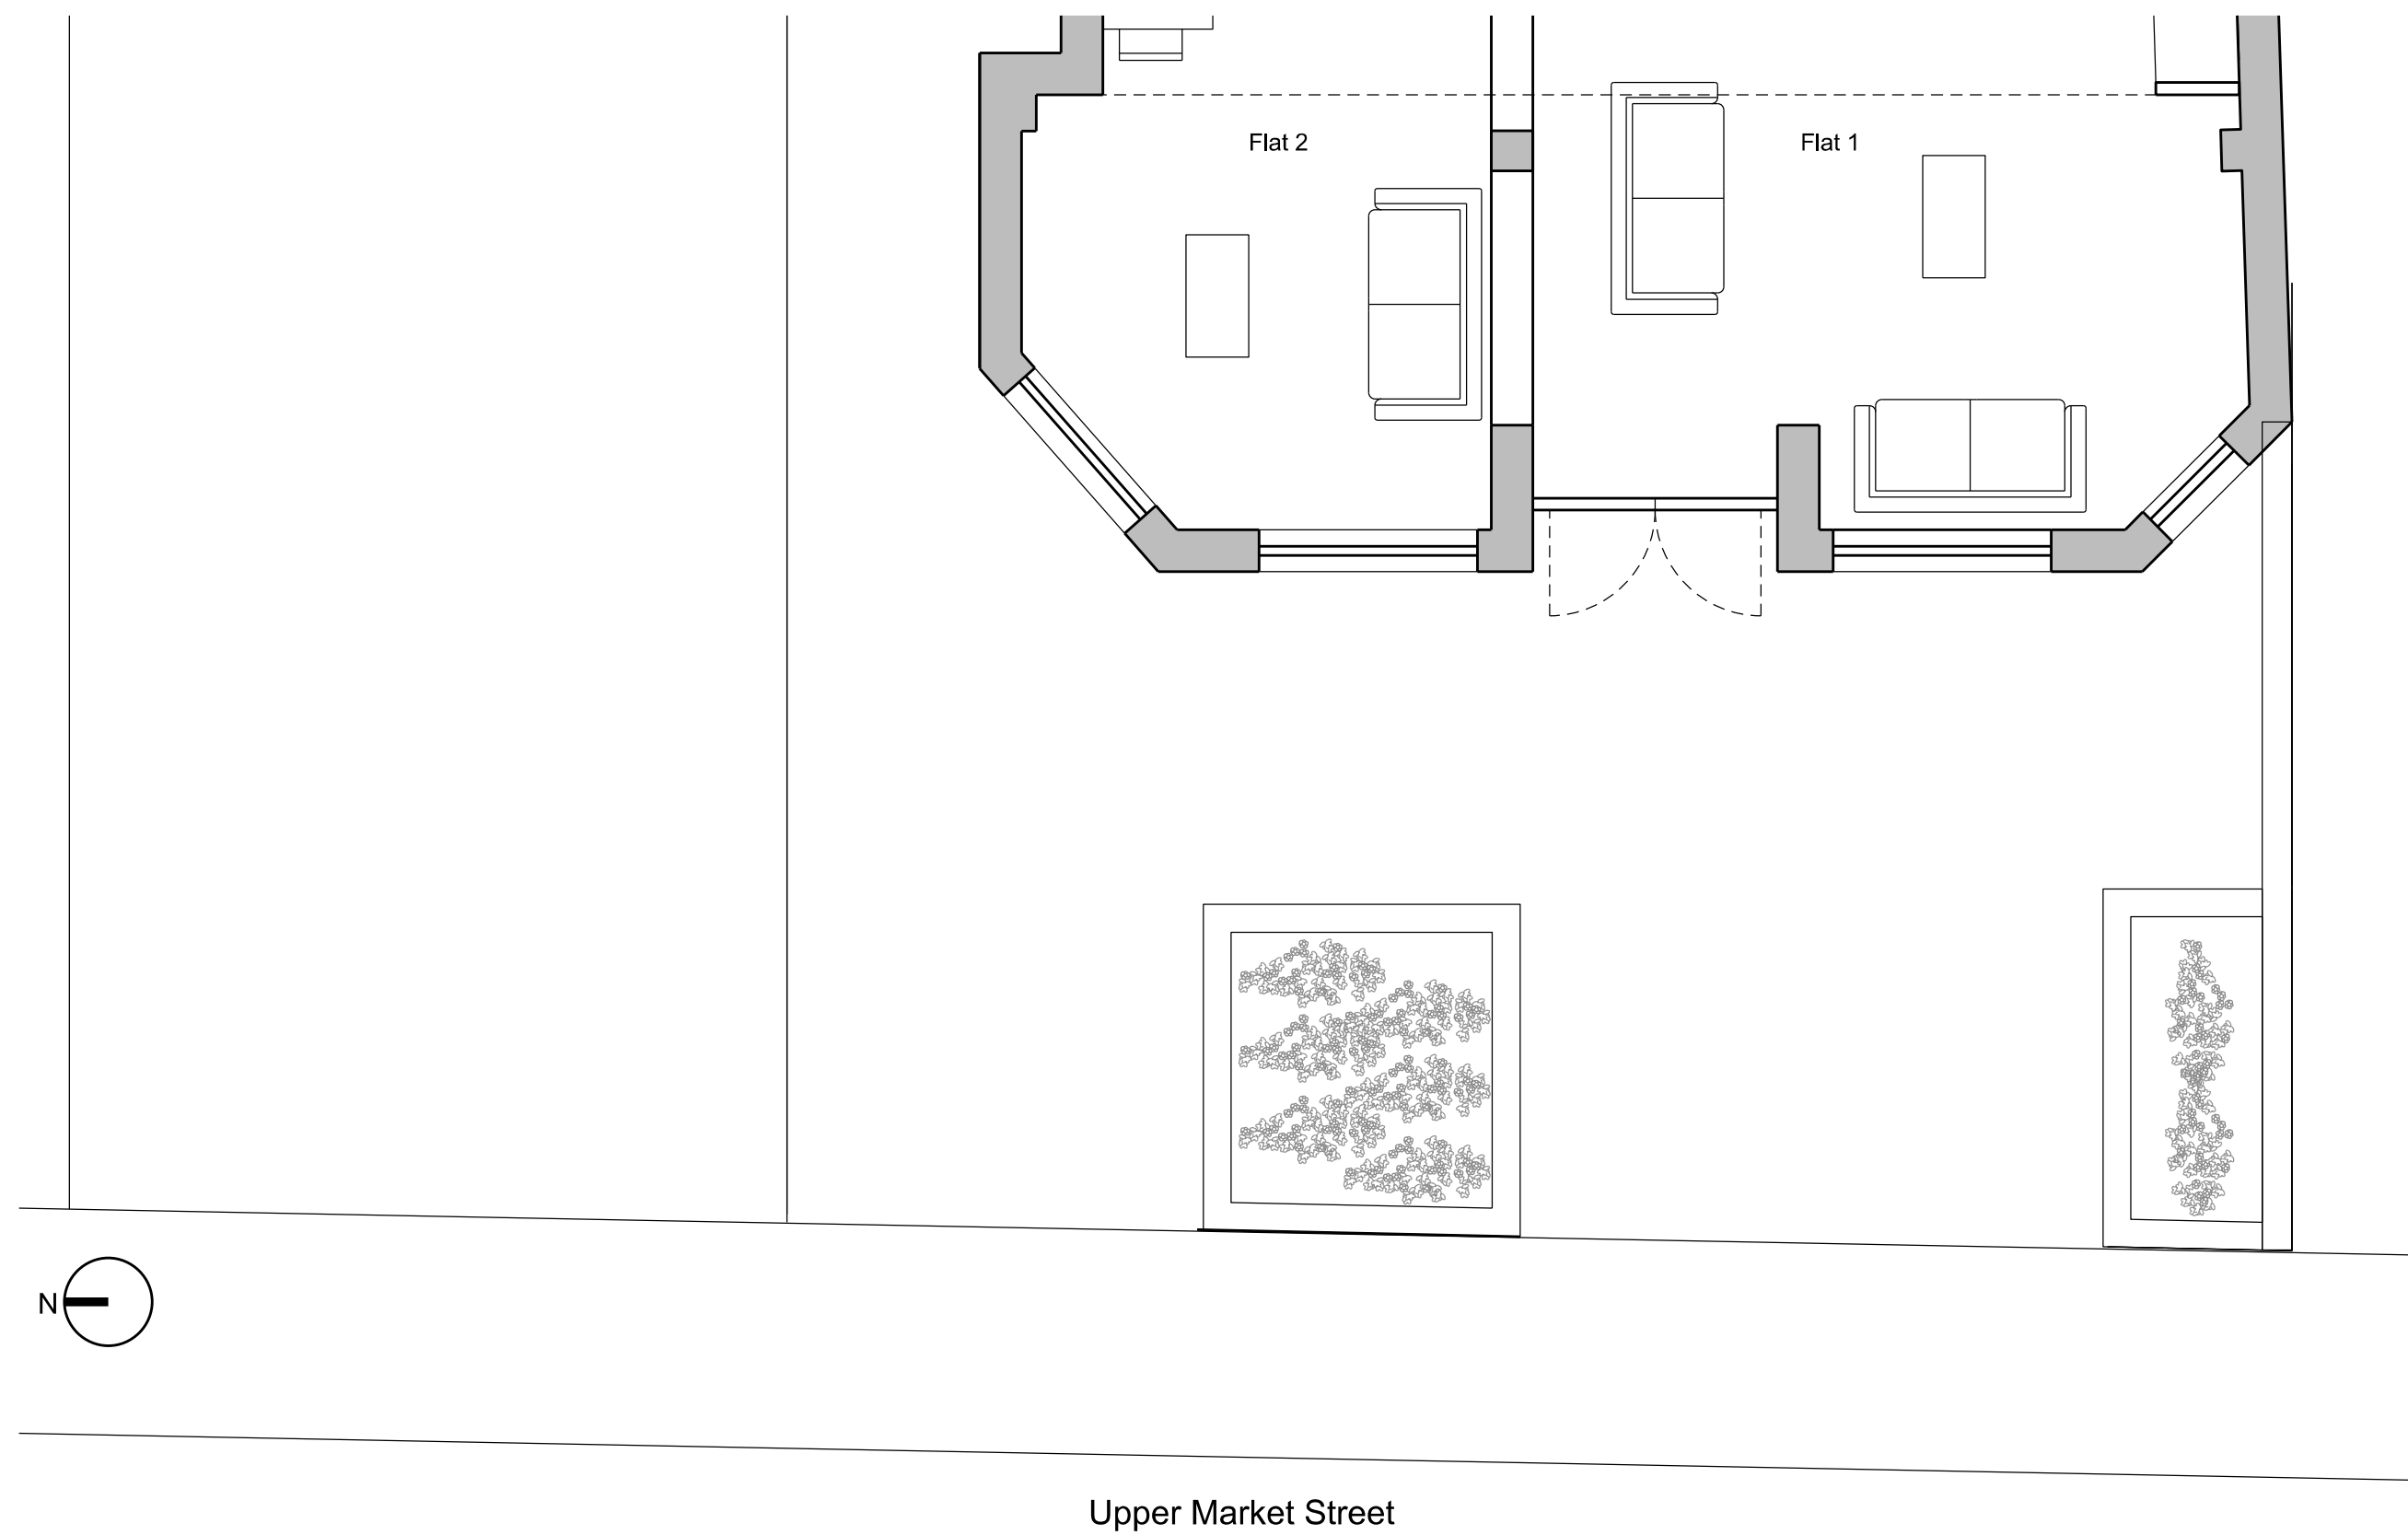

03 EXISTING PLAN  
SCALE 1:50

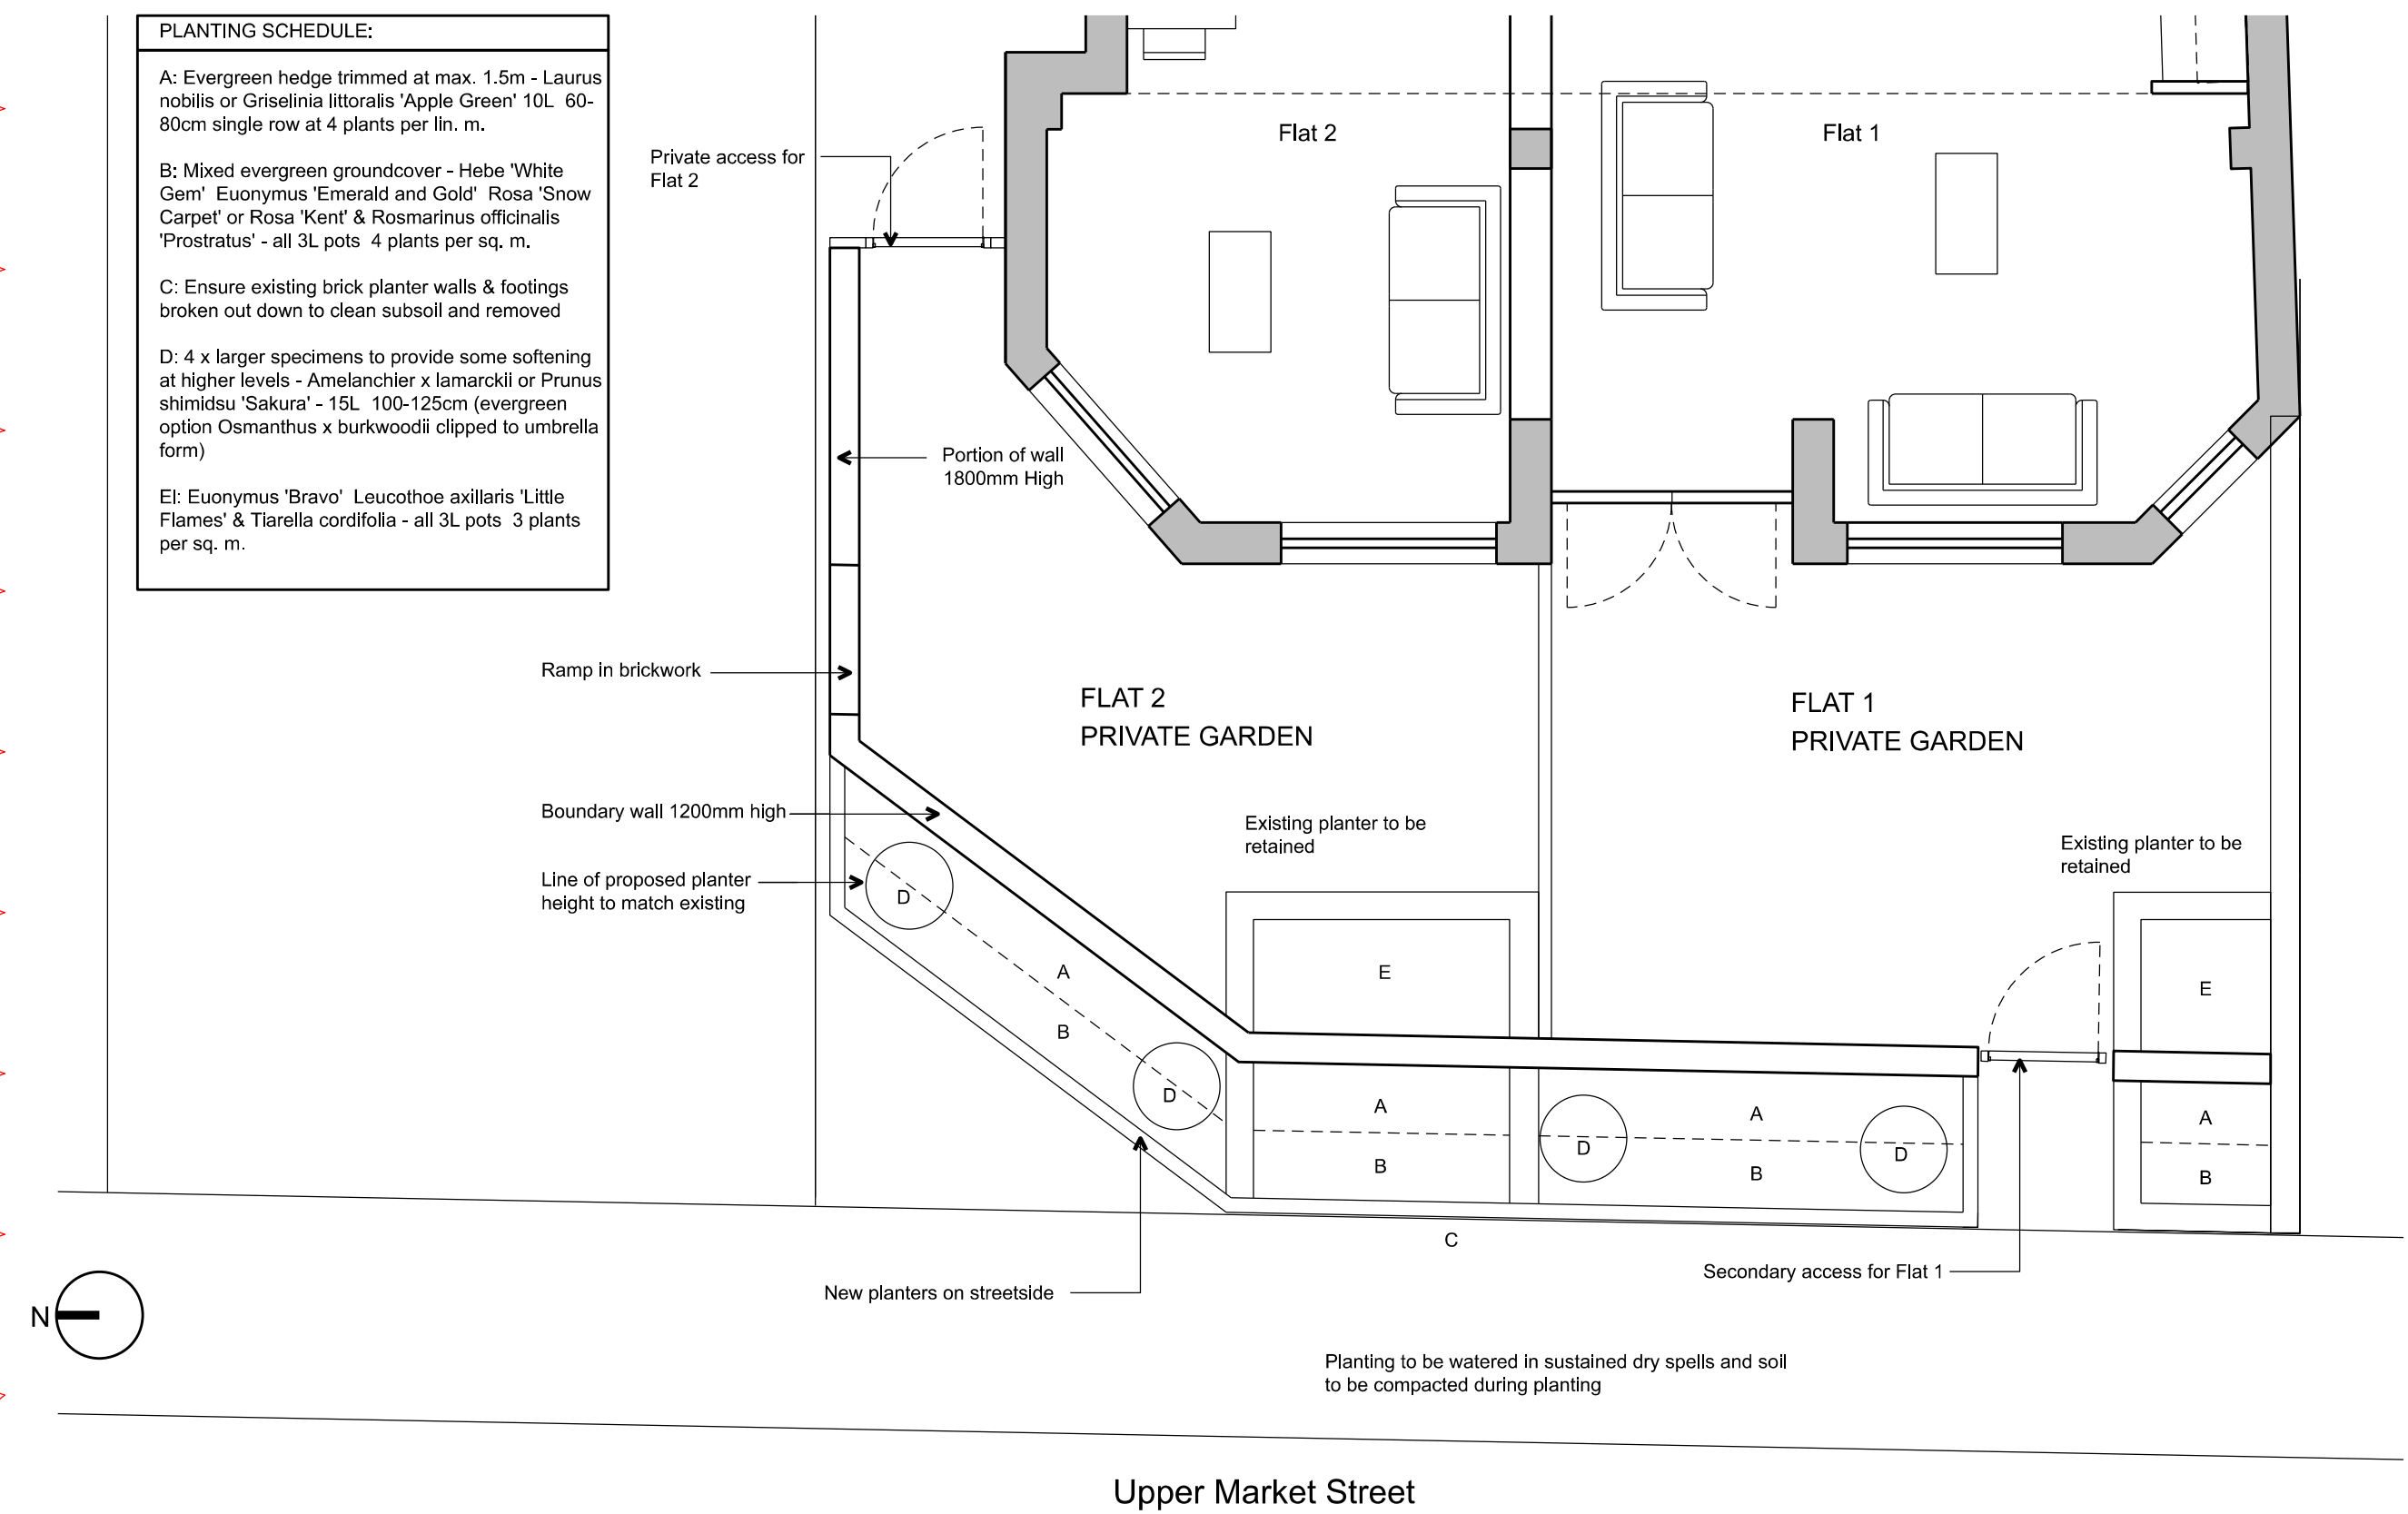

04 PROPOSED PLAN  
SCALE 1:50

General Notes

1. Do not scale from this drawing unless for planning.
2. All dimensions to be verified on site by the contractor, before proceeding, and such dimensions to be his responsibility.
3. Report all drawing errors, omissions and discrepancies to Habtec Ltd.
4. All stated areas on this drawing are approximate and to be treated as strictly indicative.
5. Any Ordnance Survey mapping data in this drawing is used under license. Its use is strictly for the preparation of information for this project. Where used Ordnance Survey copyright acknowledgement must be displayed.

| REV | DATE     | DESCRIPTION                            | CKD |
|-----|----------|----------------------------------------|-----|
| P00 | 24/10/25 | Planning                               | DD  |
| P01 | 19/01/26 | Amendments to front elevation boundary | DD  |
| P02 | 02/03/26 | Amendments to front elevation boundary | DD  |
| P03 | 01/06/26 | Planting schedule updated              | DD  |
|     |          |                                        |     |
|     |          |                                        |     |
|     |          |                                        |     |



|                                            |                            |                            |
|--------------------------------------------|----------------------------|----------------------------|
| JOB TITLE<br>Barclays House, Eastleigh     | SCALE<br>1:50@A1; 1:100@A3 | PROJECT<br>2401            |
| CLIENT<br>--                               | DATE<br>14/10/25           | DRAWING NUMBER<br>(00)_302 |
| DRAWING TITLE<br>Proposed External Amenity | DRAWN BY<br>DD             | REVISION<br>P03            |
| DRAWING STATUS<br>Planning                 | CHECKED<br>DD              |                            |