




Note:

This is a revision produced by Savills Urban Design Studio, of drawing No A106 produced by YOURRETREATS.

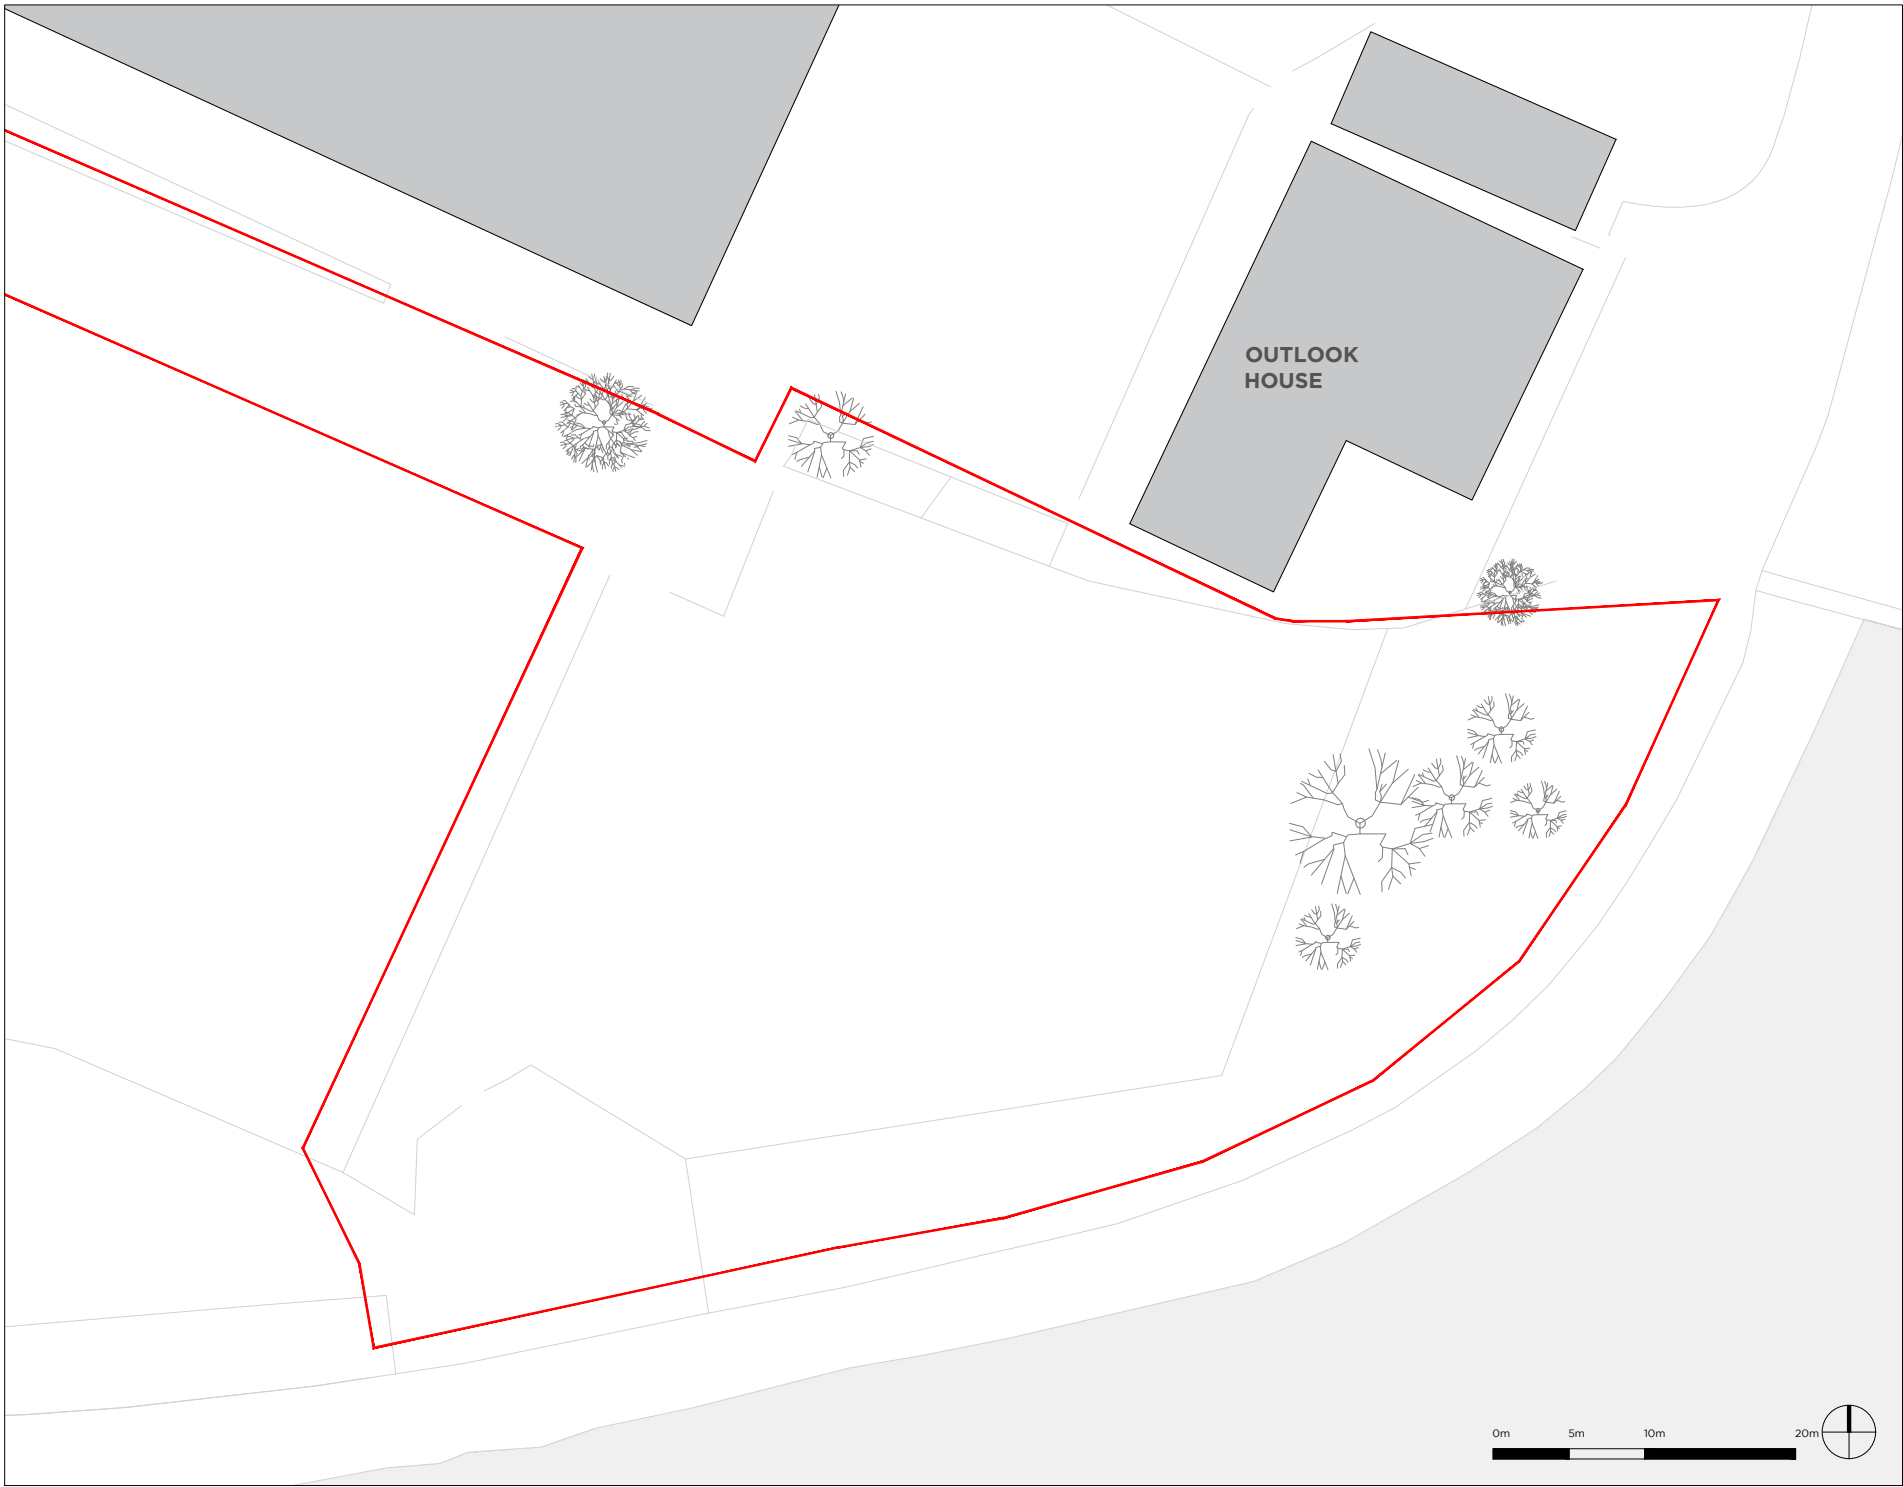

HAMBLE POINT MARINA

on behalf of
Marina Developments Ltd

**RL001
Existing Site Plan**

Drawn by AIL Checked by JB Scale 1:500 @A2

Drawn on 13.10.25 Revision - Job 726881

