


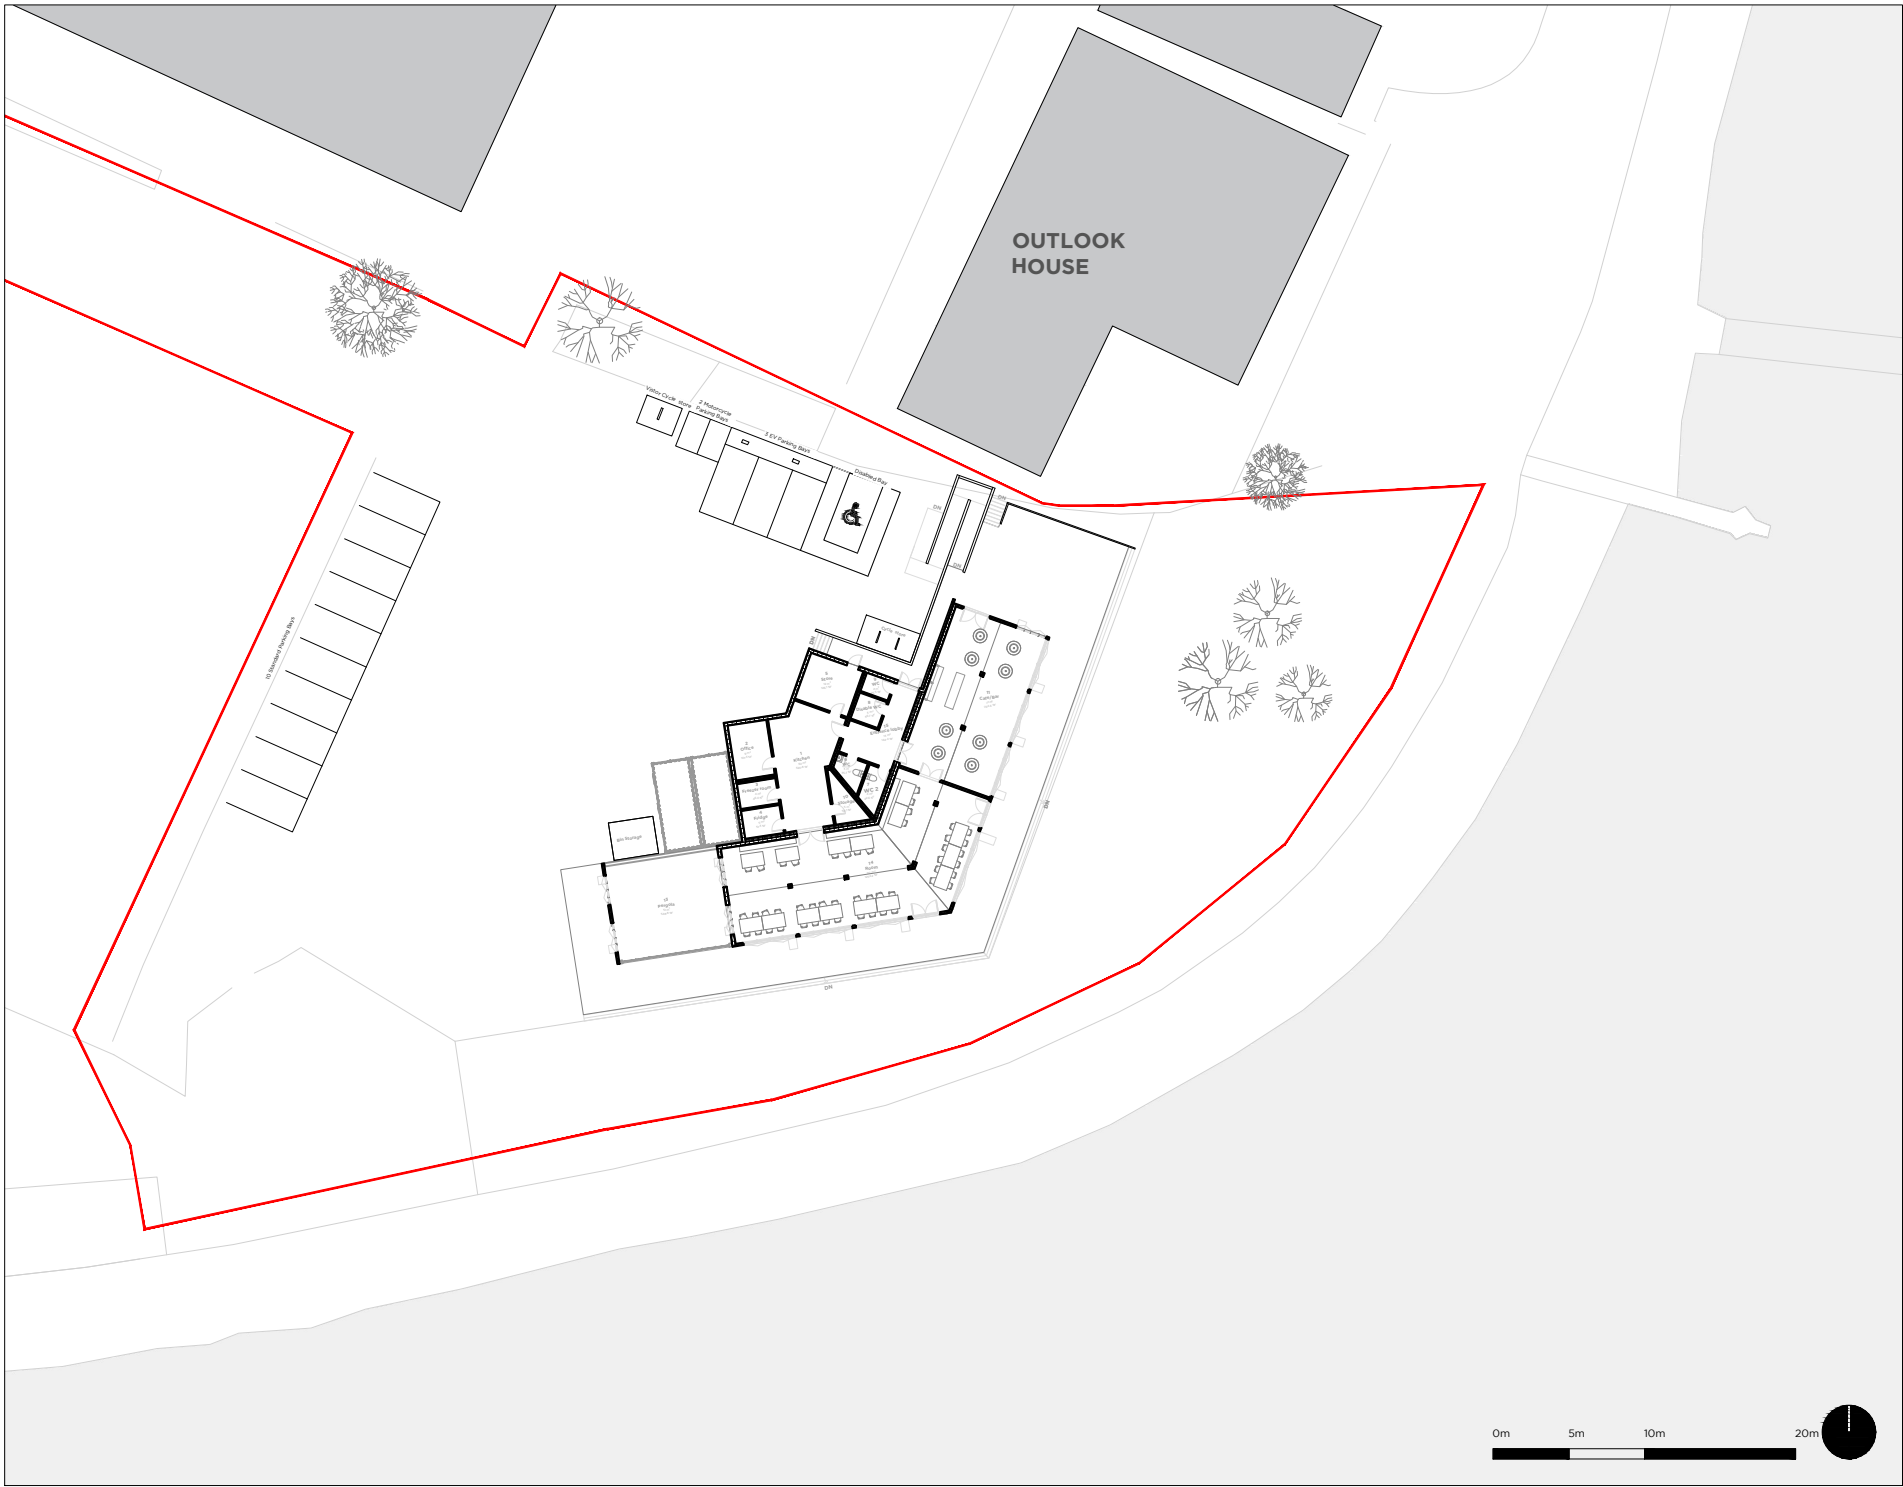

Note:
This is a revision produced by Savills Urban Design Studio, of drawing No A108 V8 produced by YOURRETREATS.



Rev	Date	Note	By
-	-	-	-

HAMBLE POINT MARINA

on behalf of
Marina Developments Ltd

MP002 Proposed Floor Plan

Drawn by	Checked by	Scale
AIL/JM	JB	1:500 @A4
Drawn on	Revision	Job
19.05.26	-	726881

