



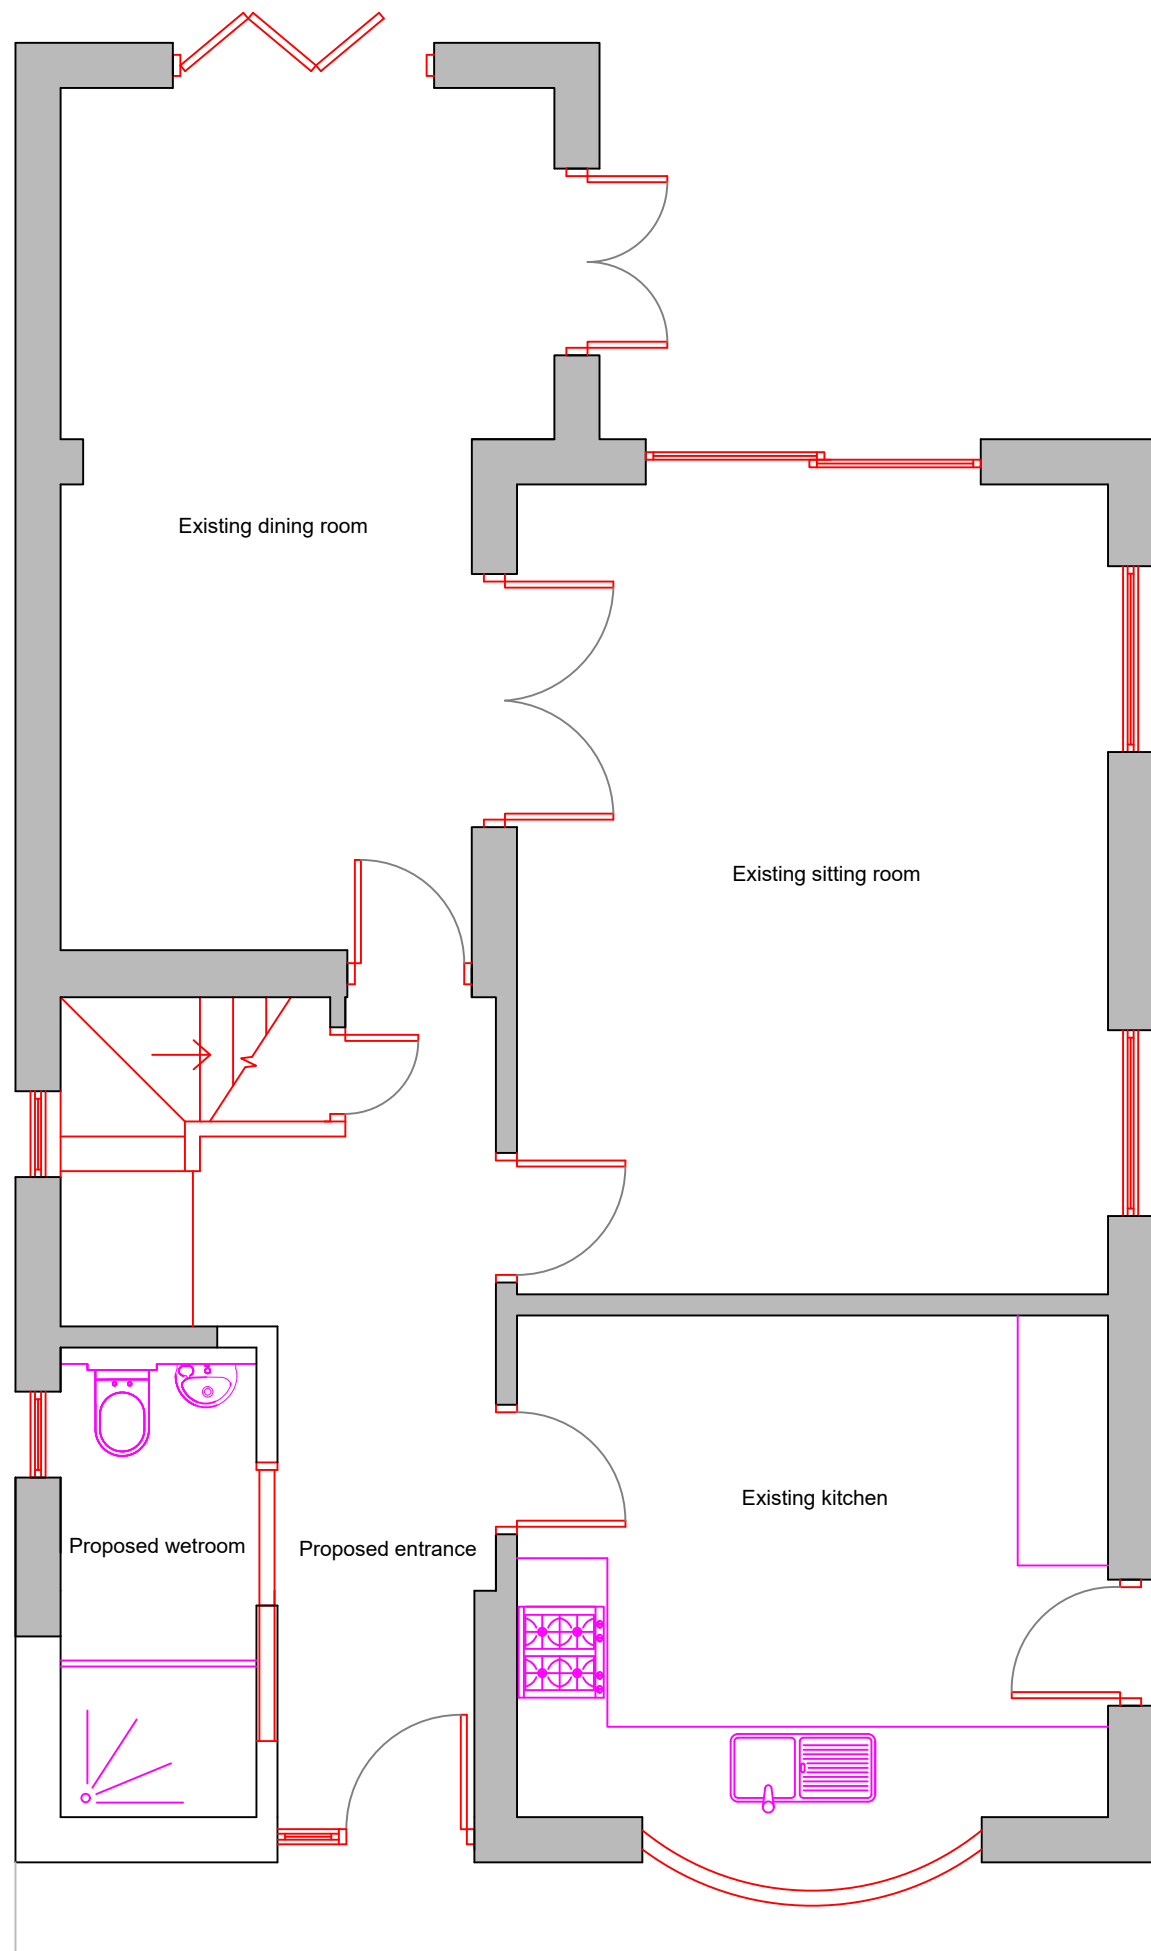




Proposed ground floor plan
Scale 1:50

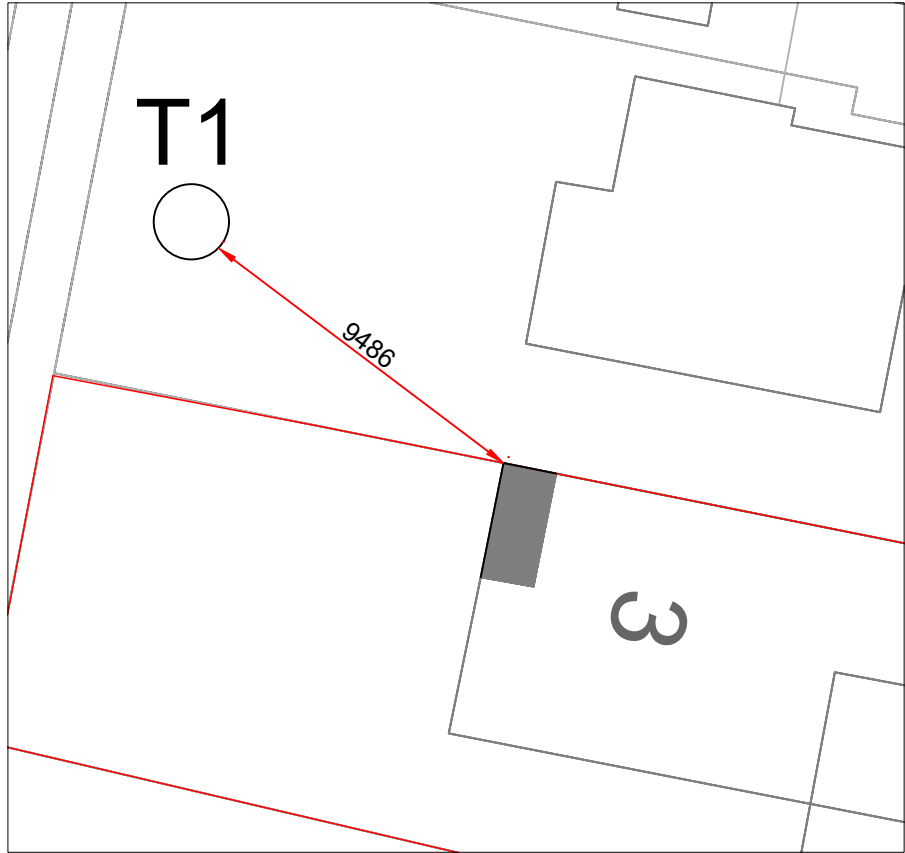

Proposed block plan
Scale 1:200
License no. 100047474



Proposed block plan
Scale 1:500
License no. 100047474

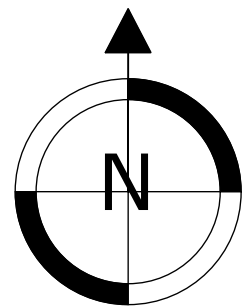  

DO NOT SCALE FROM THIS DRAWING
ALL DIMENSIONS TO BE CHECKED ON SITE
THIS IS NOT A WORKING DRAWING



Architectural Services, Design and Planning


Mrs Crystal Mintram
13 Oaktree Road
Southampton, Hampshire
SO18 1PL

Client: Mr and Mrs Grant
3 Maytree Road
Chandlers Ford, Hampshire
SO53 5RT


Project Title:
Single storey extension and
internal alterations

Drawing Title:
Proposed floor plan,
elevations and block plan


Project No.: 2026-354	Drawing No.: P01	Rev.
Date: May 2026	Scale: As marked @ A2	
Stage: For planning purposes only		
Drawn by: Crystal Mintram - Tel: 07769 152012		

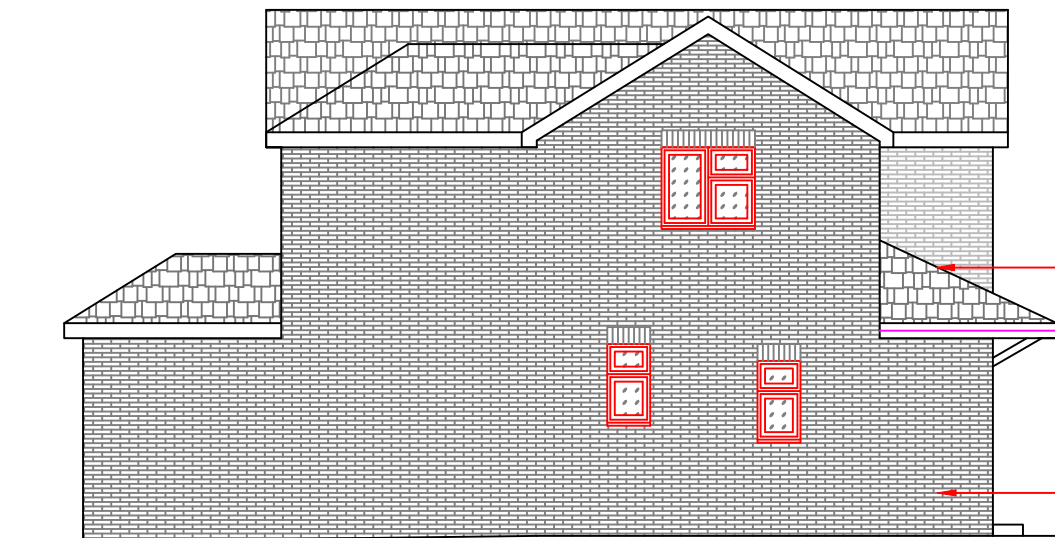

Proposed side elevation
Scale 1:100

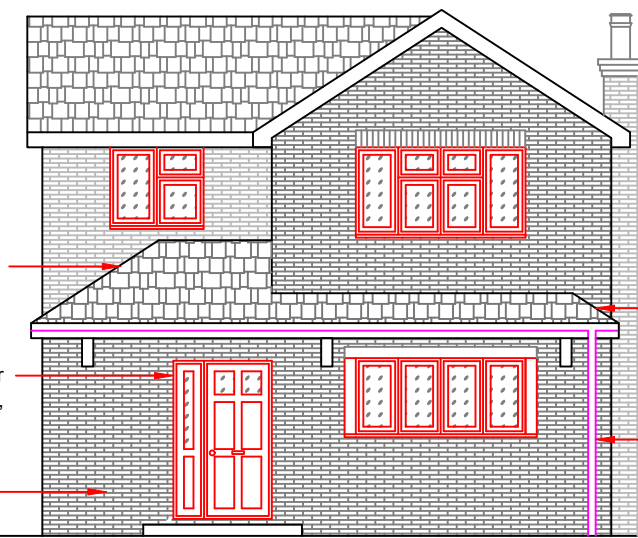

Proposed front elevation
Scale 1:100

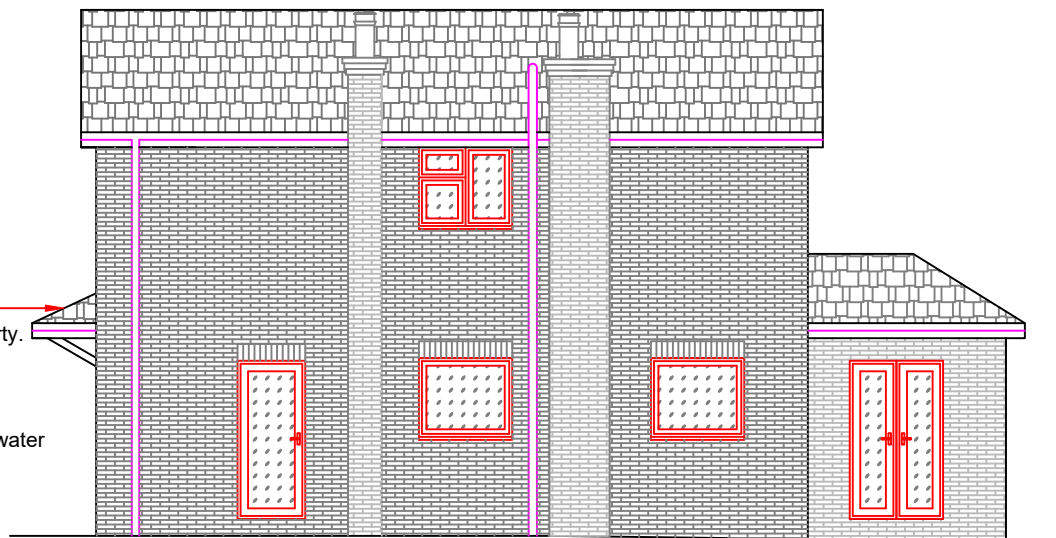

Proposed side elevation
Scale 1:100