


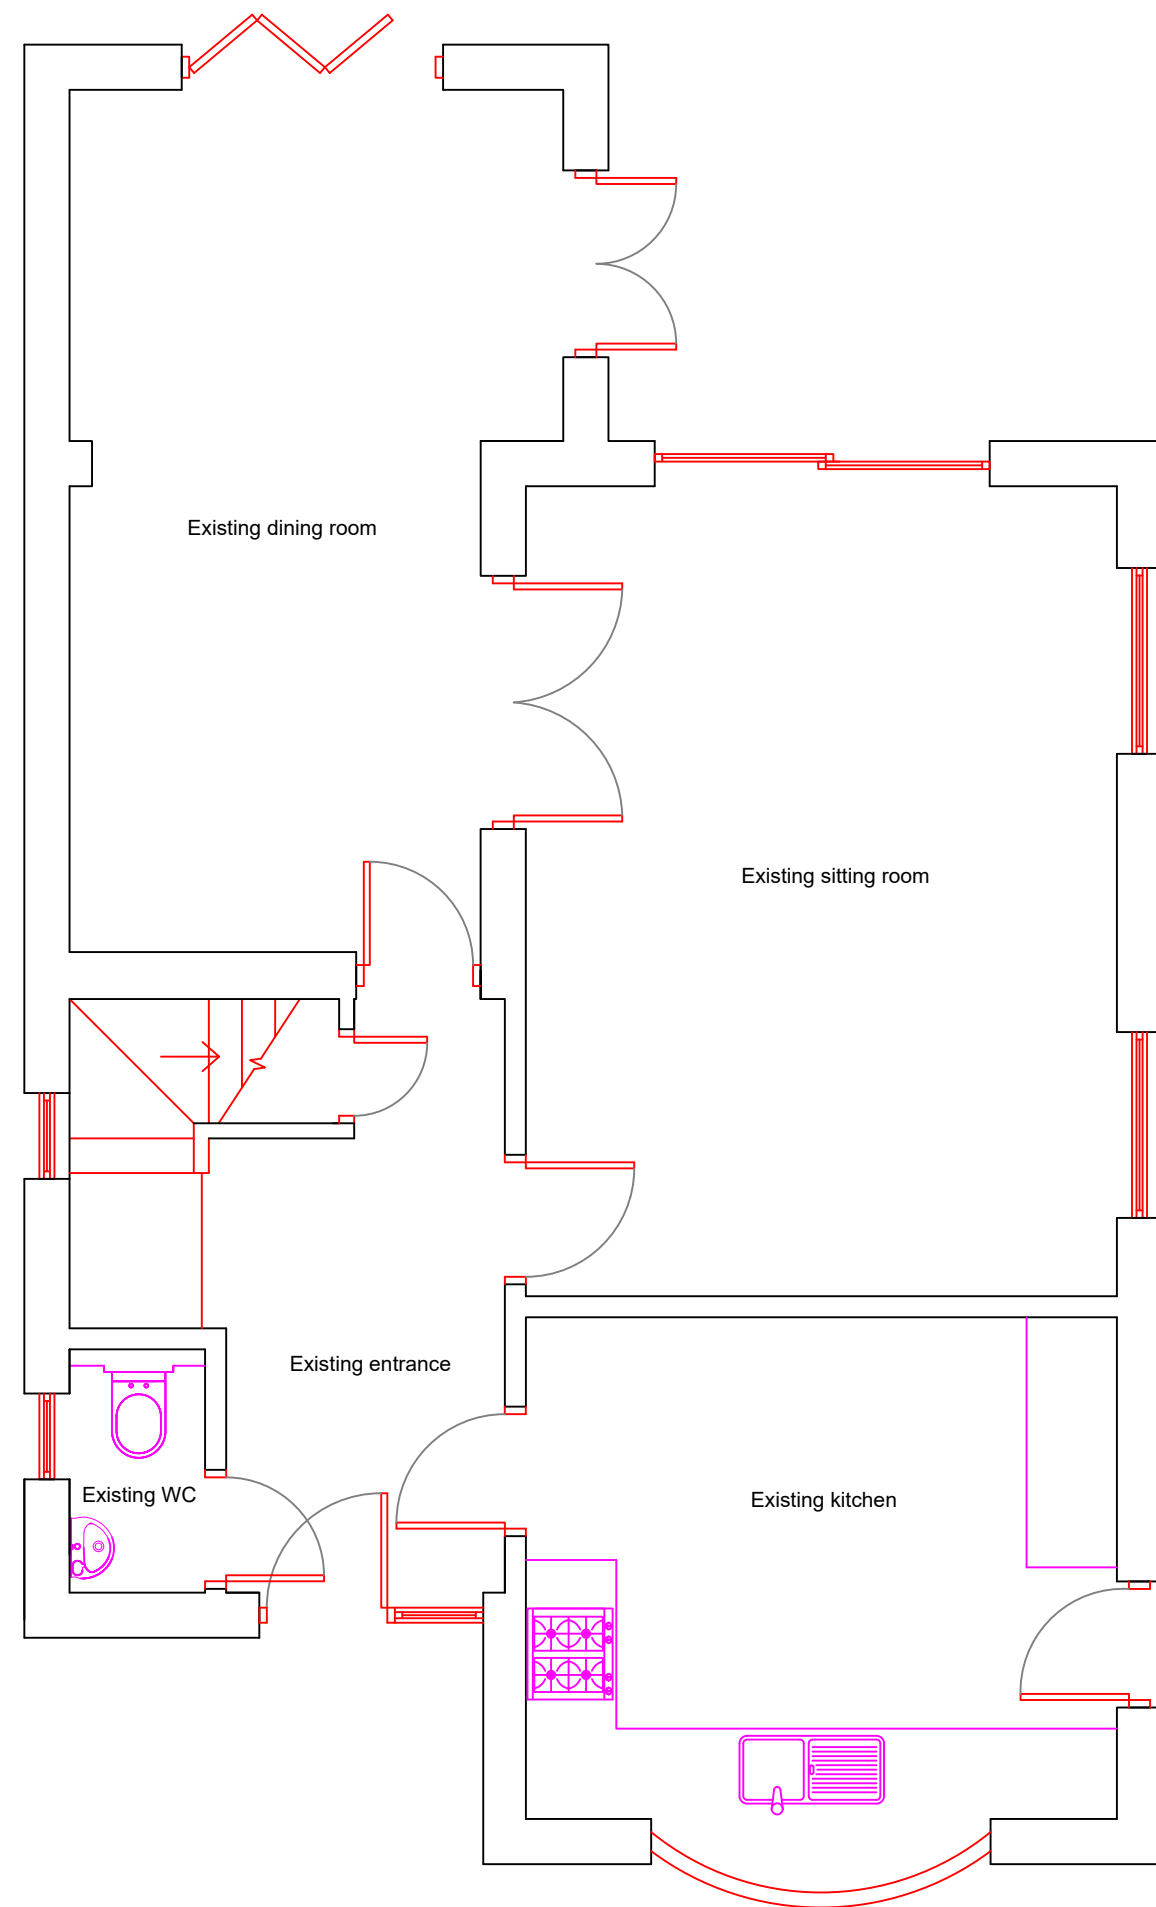


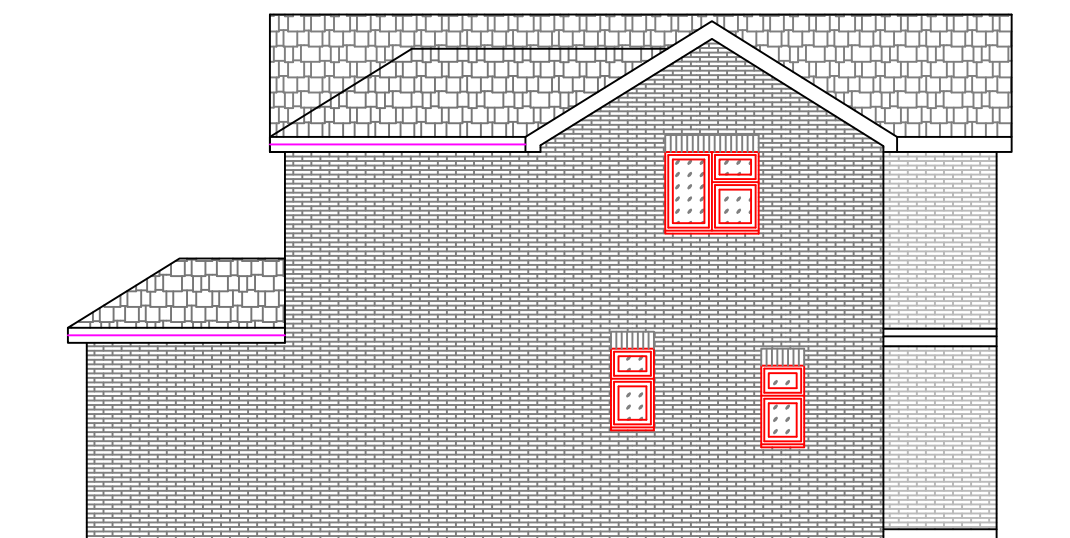

Existing ground floor plan
Scale 1:50

 


Existing location plan
Scale 1:1250
License no. 100047474

 

Existing side elevation
Scale 1:100



Existing front elevation
Scale 1:100

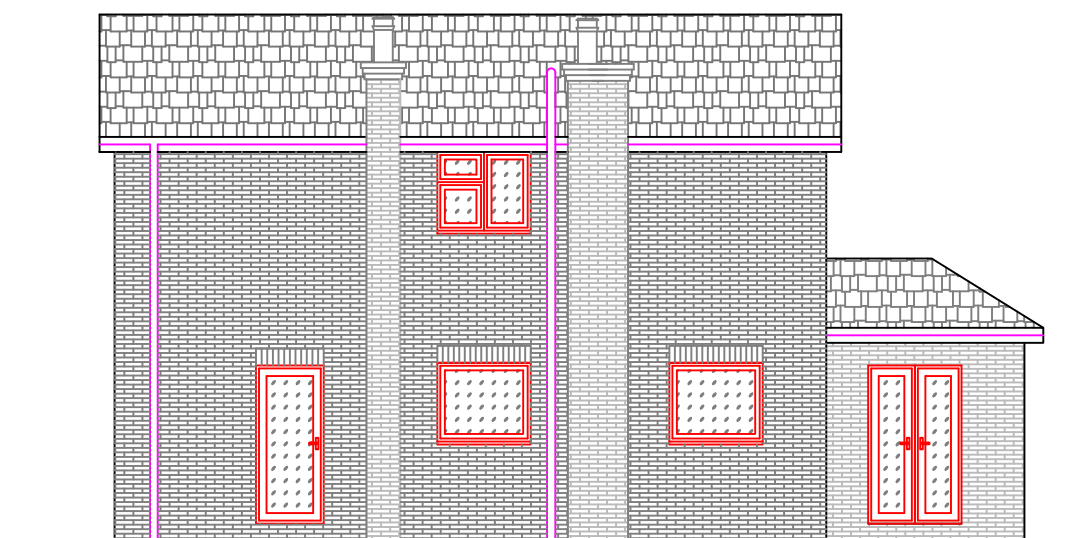

Existing side elevation
Scale 1:100

DO NOT SCALE FROM THIS DRAWING
ALL DIMENSIONS TO BE CHECKED ON SITE
THIS IS NOT A WORKING DRAWING



Architectural Services, Design and Planning

Mrs Crystal Mintram
13 Oaktree Road
Southampton, Hampshire
SO18 1PL

Client: Mr and Mrs Grant
3 Maytree Road
Chandlers Ford, Hampshire
SO53 5RT

Project Title:
Single storey extension and
internal alterations

Drawing Title:
Existing floor plans, elevations
and location/block plans

Project No.: 2026-354	Drawing No.: S01	Rev.
Date: May 2026	Scale: As marked @ A2	
Stage: For planning purposes only		
Drawn by: Crystal Mintram - Tel: 07769 152012		