
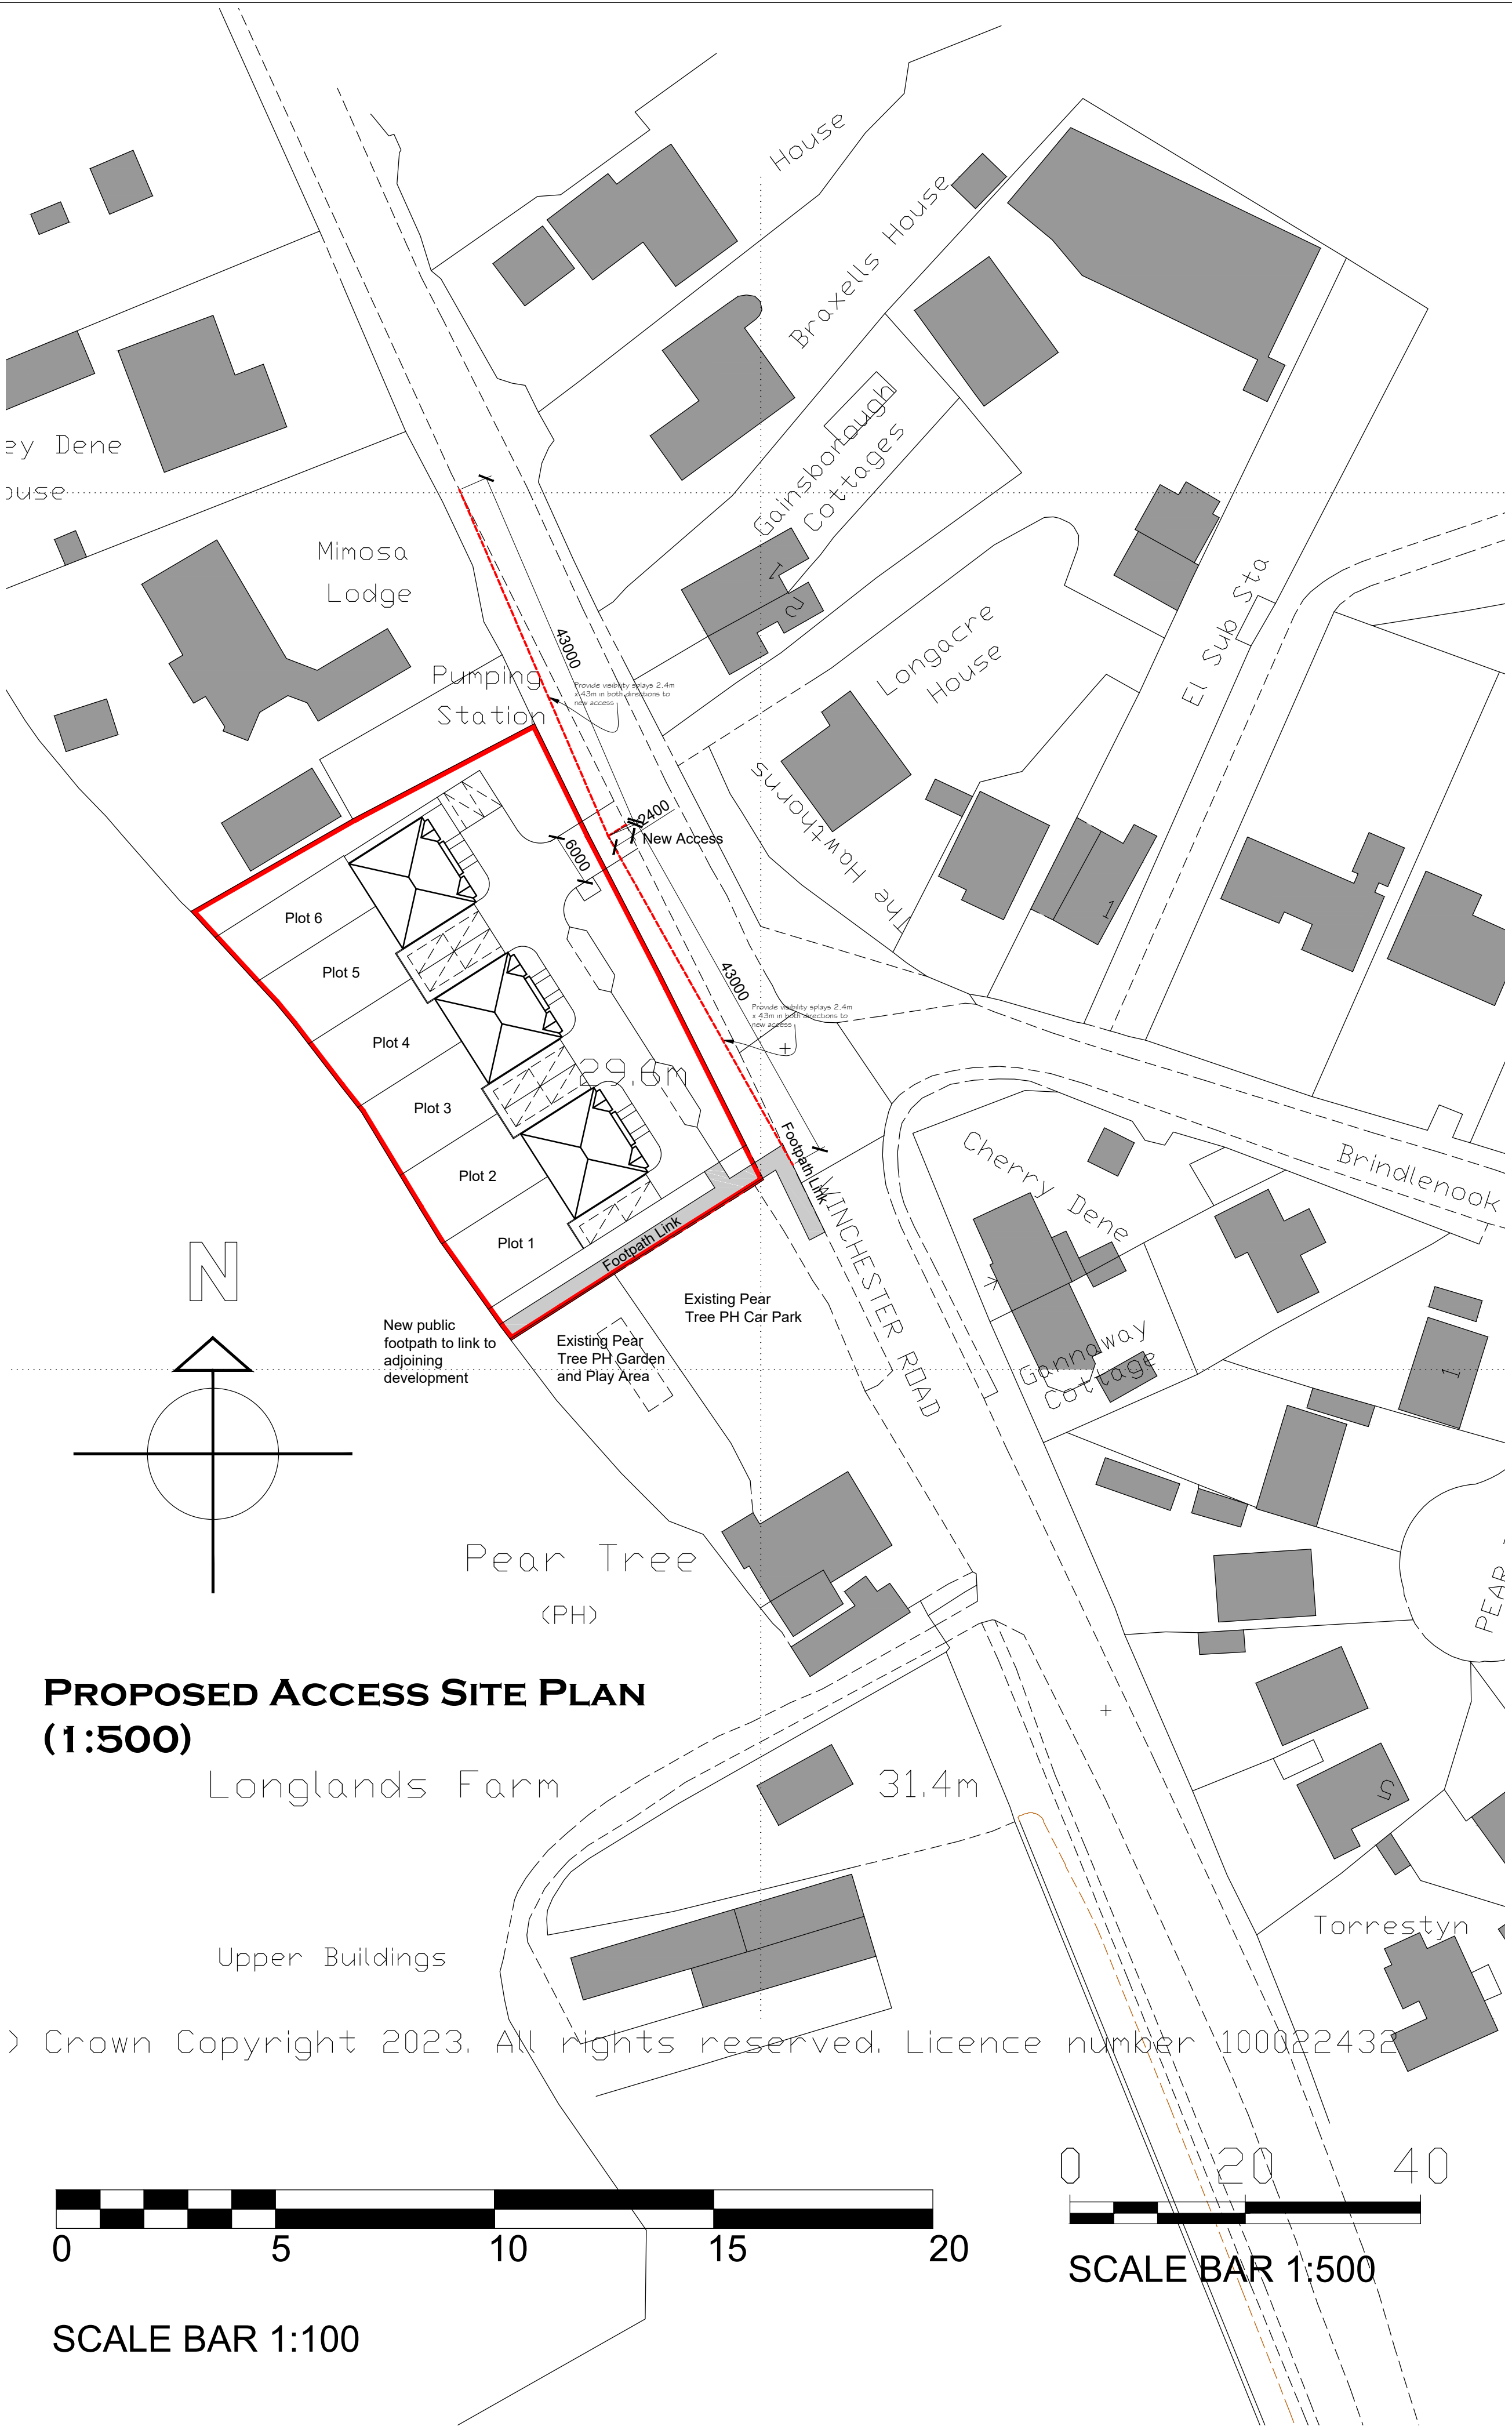


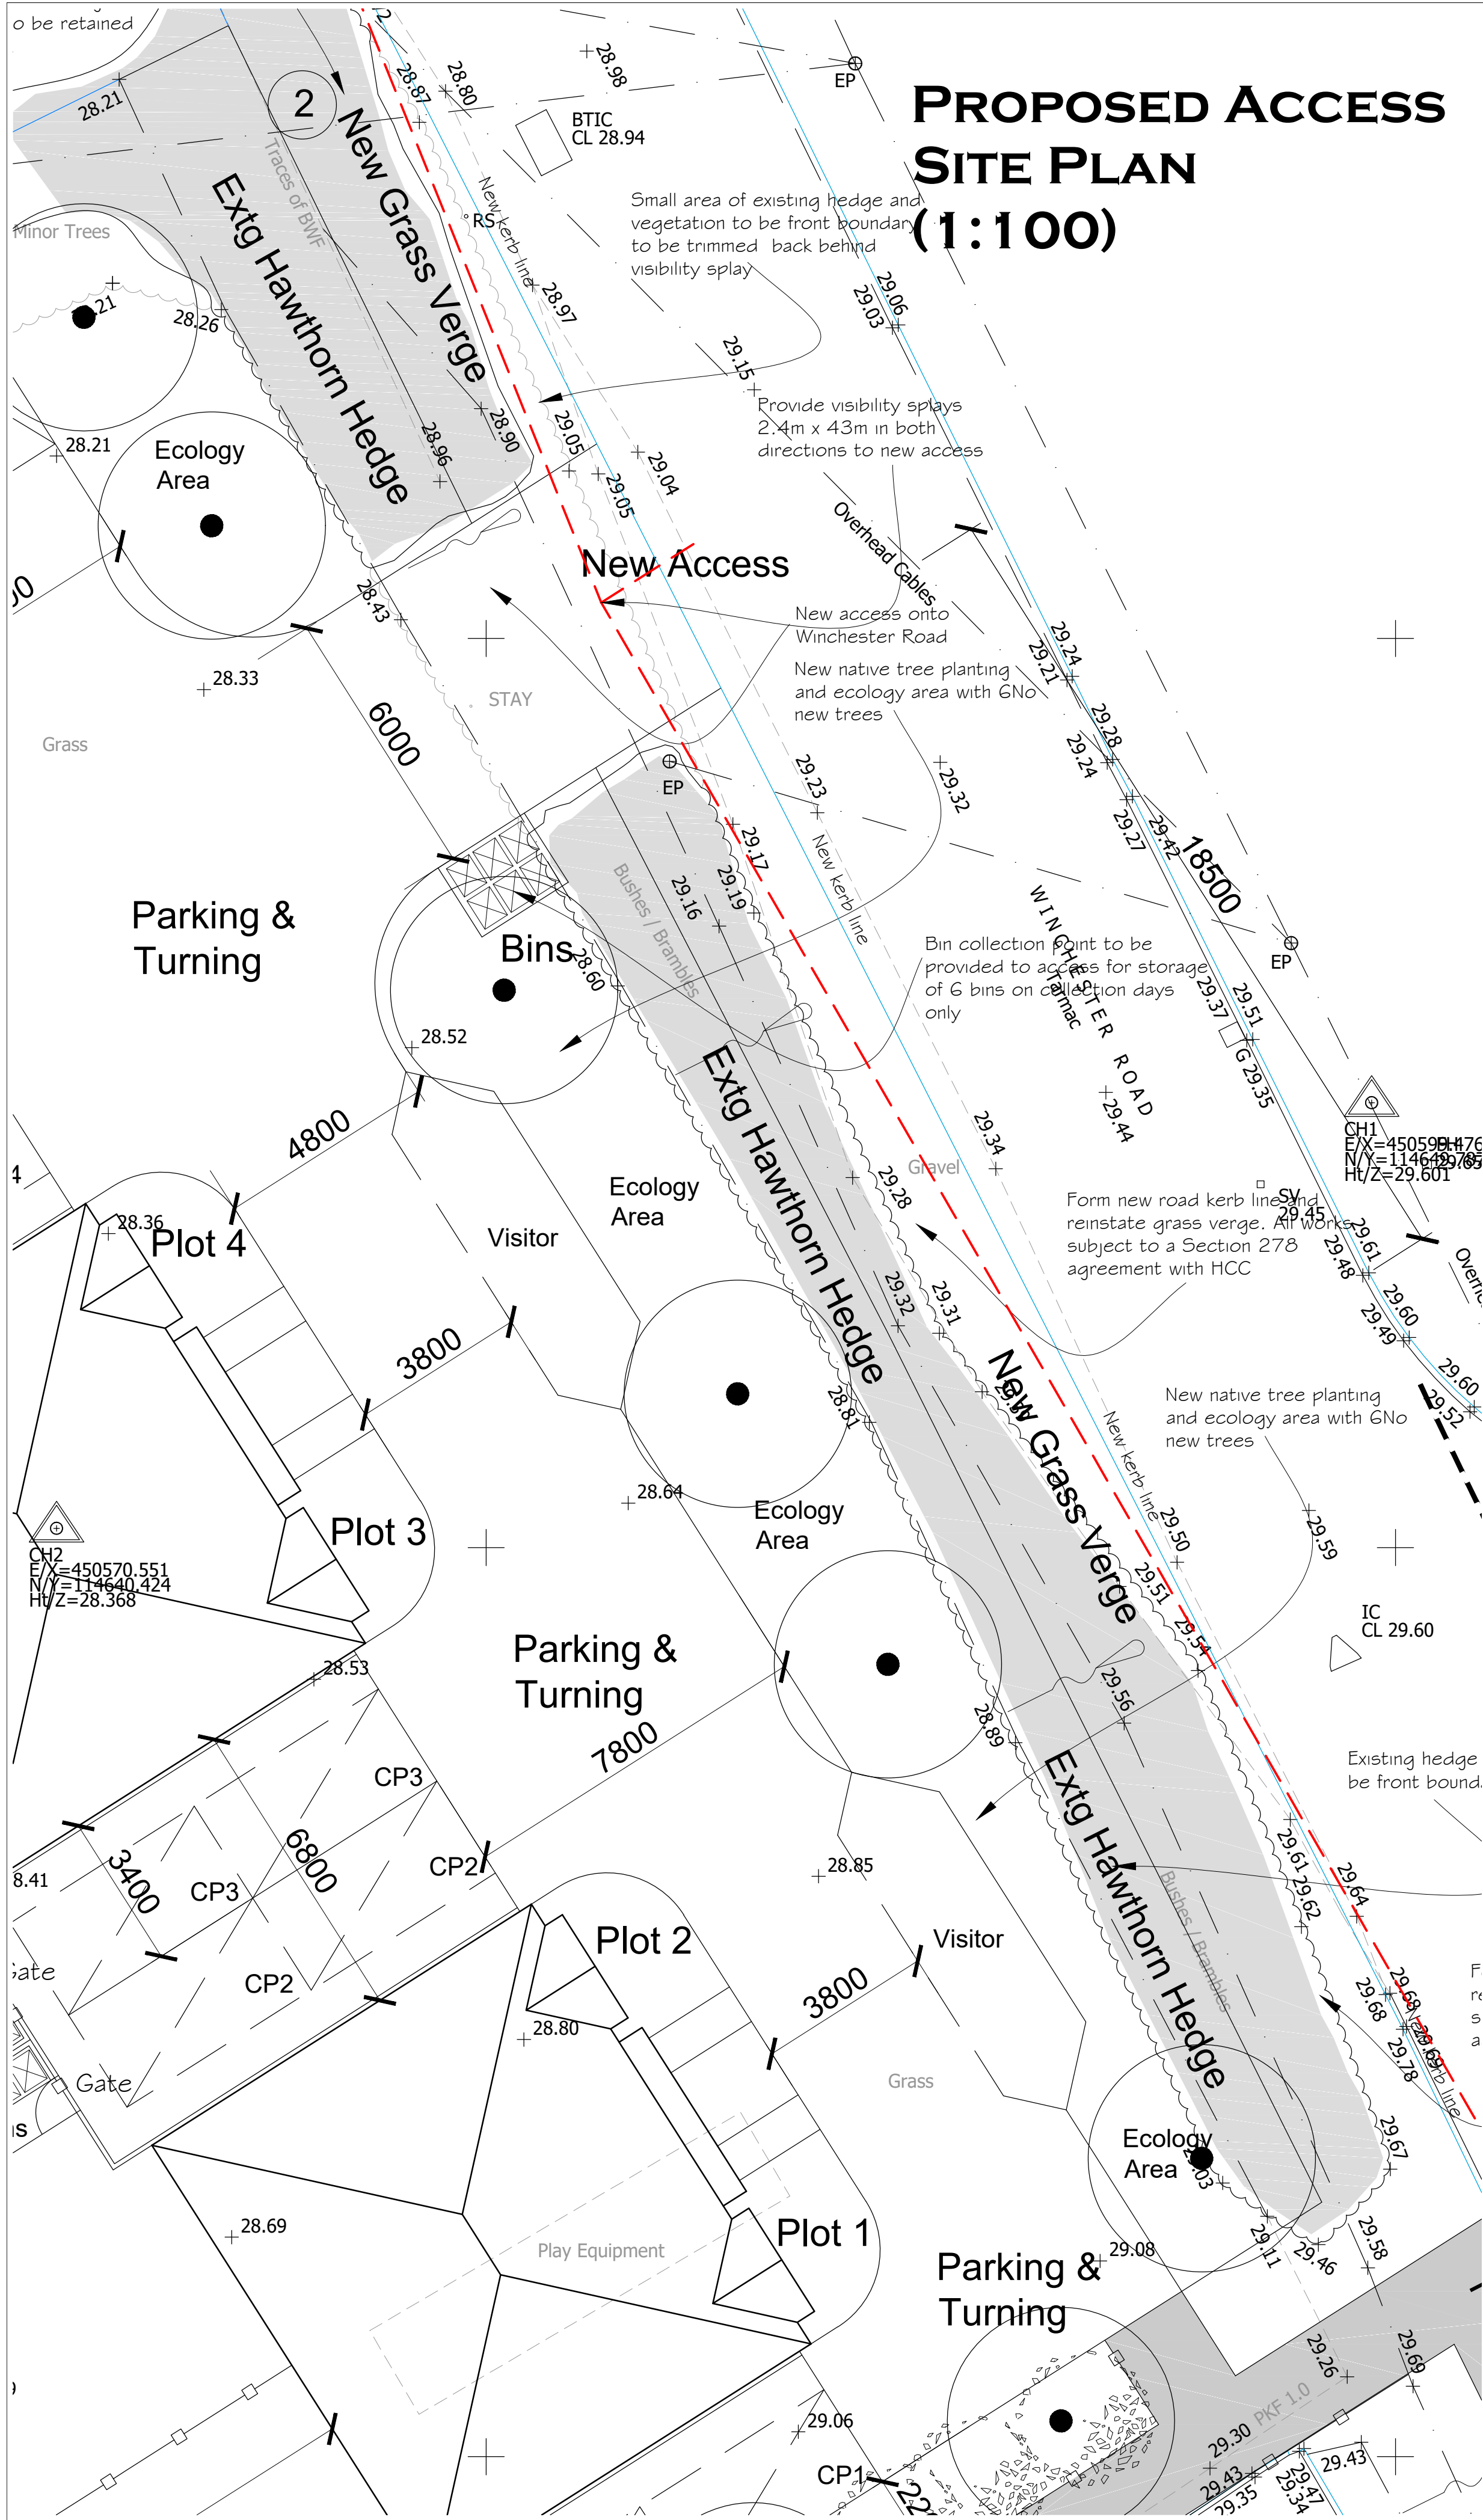

**Notes**

THIS DRAWING IS THE COPYRIGHT OF VIVID DESIGN STUDIO LTD AND MUST NOT BE COPIED, ALTERED OR REPRODUCED IN ANY WAY NEITHER PASSED TO A THIRD PARTY WITHOUT THEIR WRITTEN PERMISSION.

DIMENSIONS TO BE CHECKED ON SITE BEFORE COMMENCING WORK AND ANY DISCREPANCIES SHALL BE REPORTED TO THE DESIGNER. FIGURED DIMENSIONS MUST BE TAKEN IN PREFERENCE TO SCALED DIMENSIONS.

| Rev:- | Description:-                               | Date:-   | Chkd by:- |
|-------|---------------------------------------------|----------|-----------|
| A     | Revised layout to include public footpath   | 21/04/26 | PJD       |
| B     | Retained existing hedging to front boundary | 19/05/26 |           |



The Barn, Calcot Mount Business Park, Calcot Lane,  
Curdridge, Southampton, Hampshire, SO32 2BN  
Tel: 01489 786670  
Email: info@vividdesignstudio.co.uk  
Website: www.vividdesignstudio.co.uk

Project:-  
**Proposed Residential Development**  
Land adjacent to  
Pear Tree PH  
Winchester Road  
Boorley Green

Title:-  
**Proposed Access Site Plan**

Client:-  
**Dorrington Homes (UK) Ltd**

Scale:-  
**1:100, 1:500 (@A1)**


Drawn By:- **PJD** Checked By:- **PJD**

Date:- **28/01/26** Date:- **28/01/26**

Job.No:- **220047** Drg.No:- **16** Rev:- **B**

**PROPOSED ACCESS SITE PLAN (1:500)**

© Crown Copyright 2023. All rights reserved. Licence number 100022432

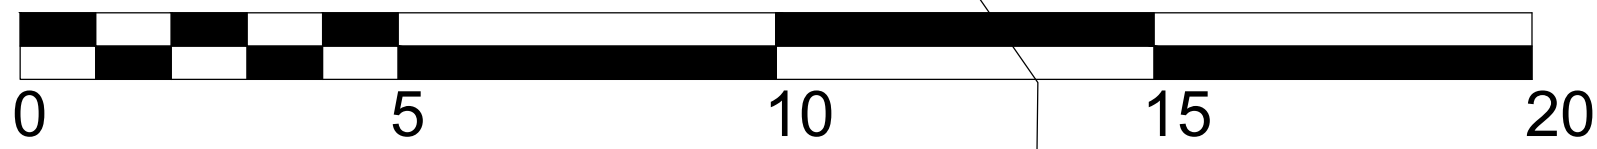

**SCALE BAR 1:100**



**SCALE BAR 1:500**