




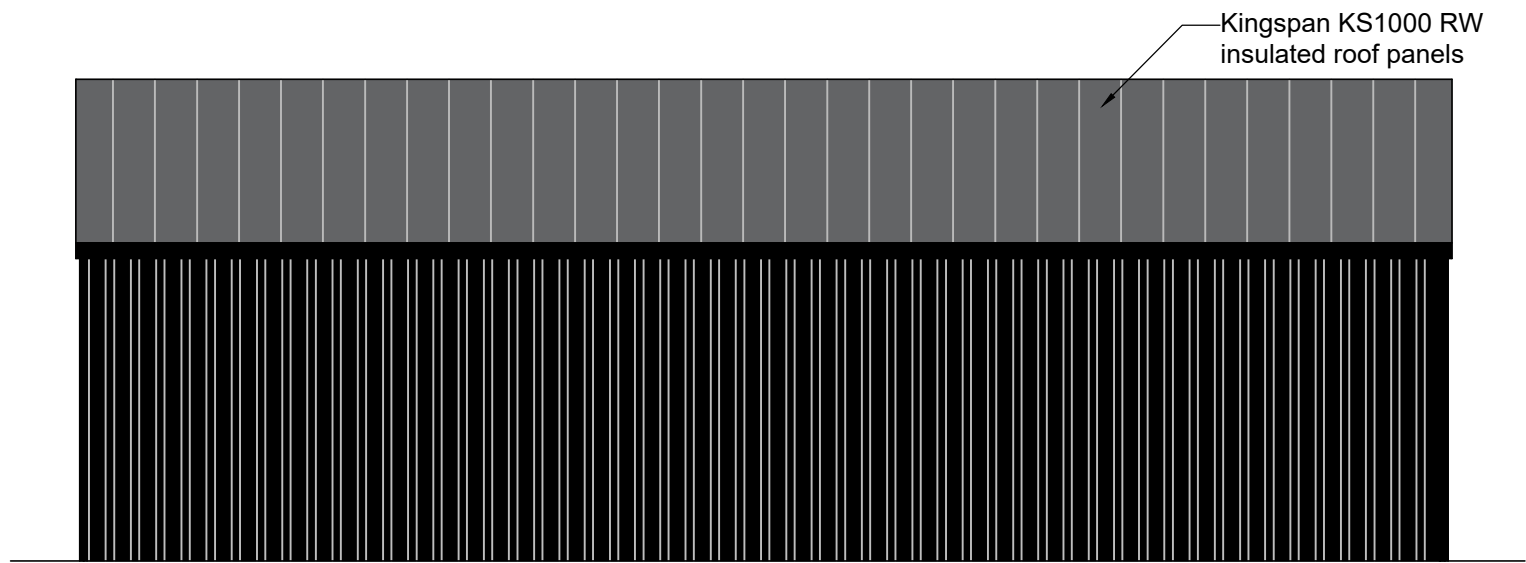


PROPOSED SOUTH ELEVATION @ 1:100

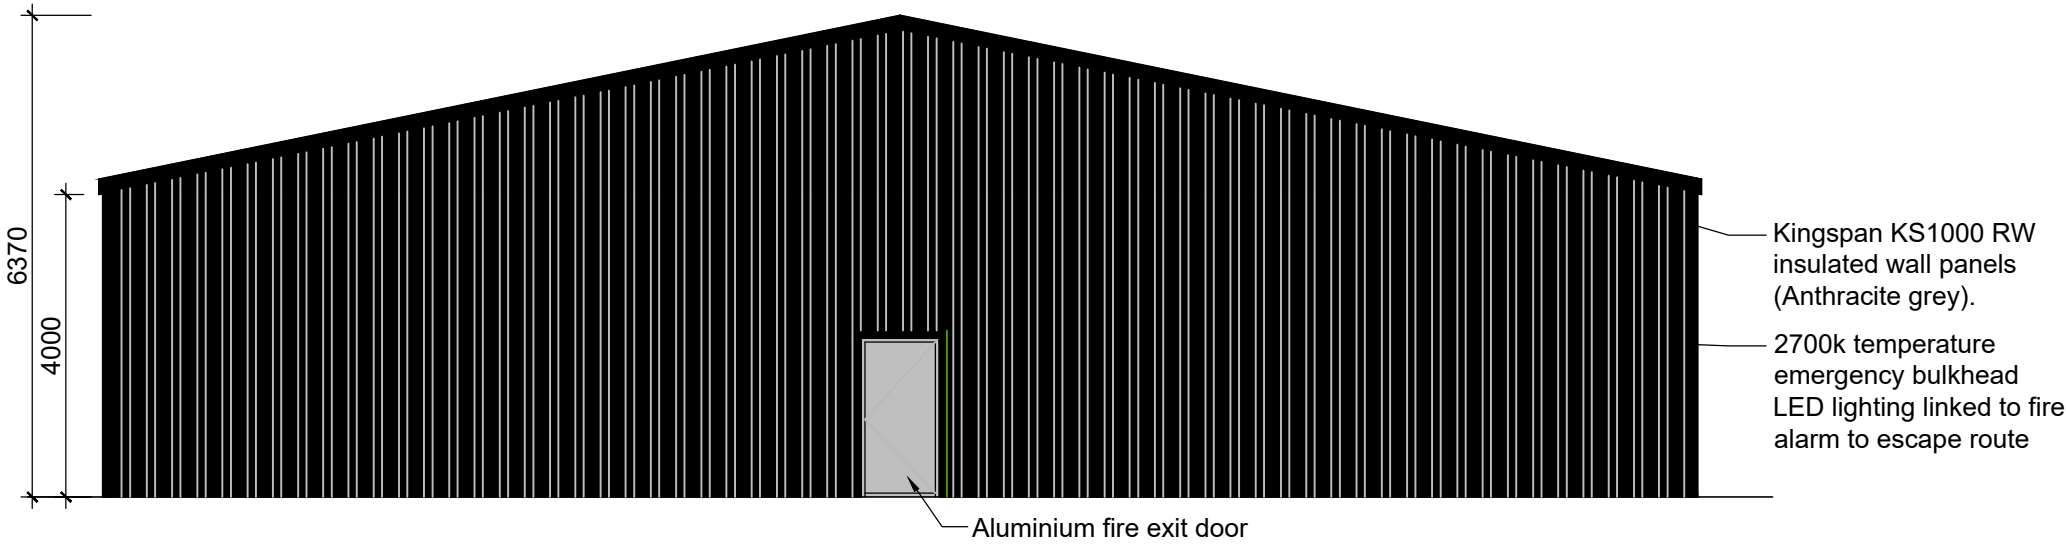


PROPOSED EAST ELEVATION @ 1:100

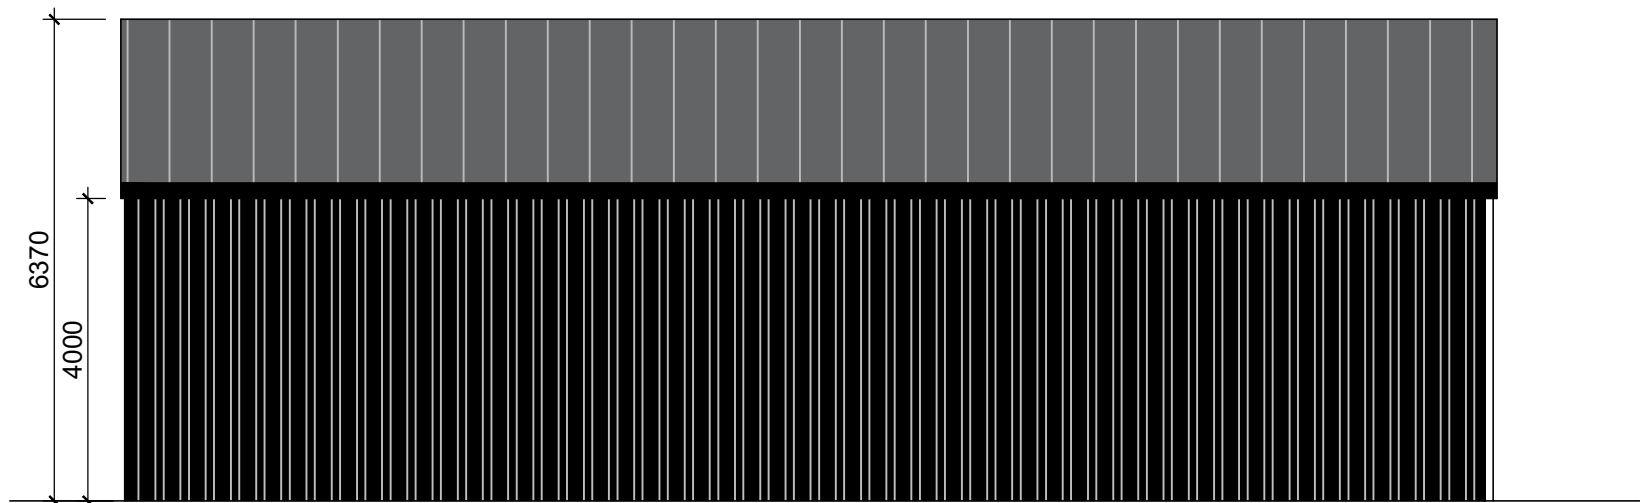


PROPOSED NORTH ELEVATION @ 1:100

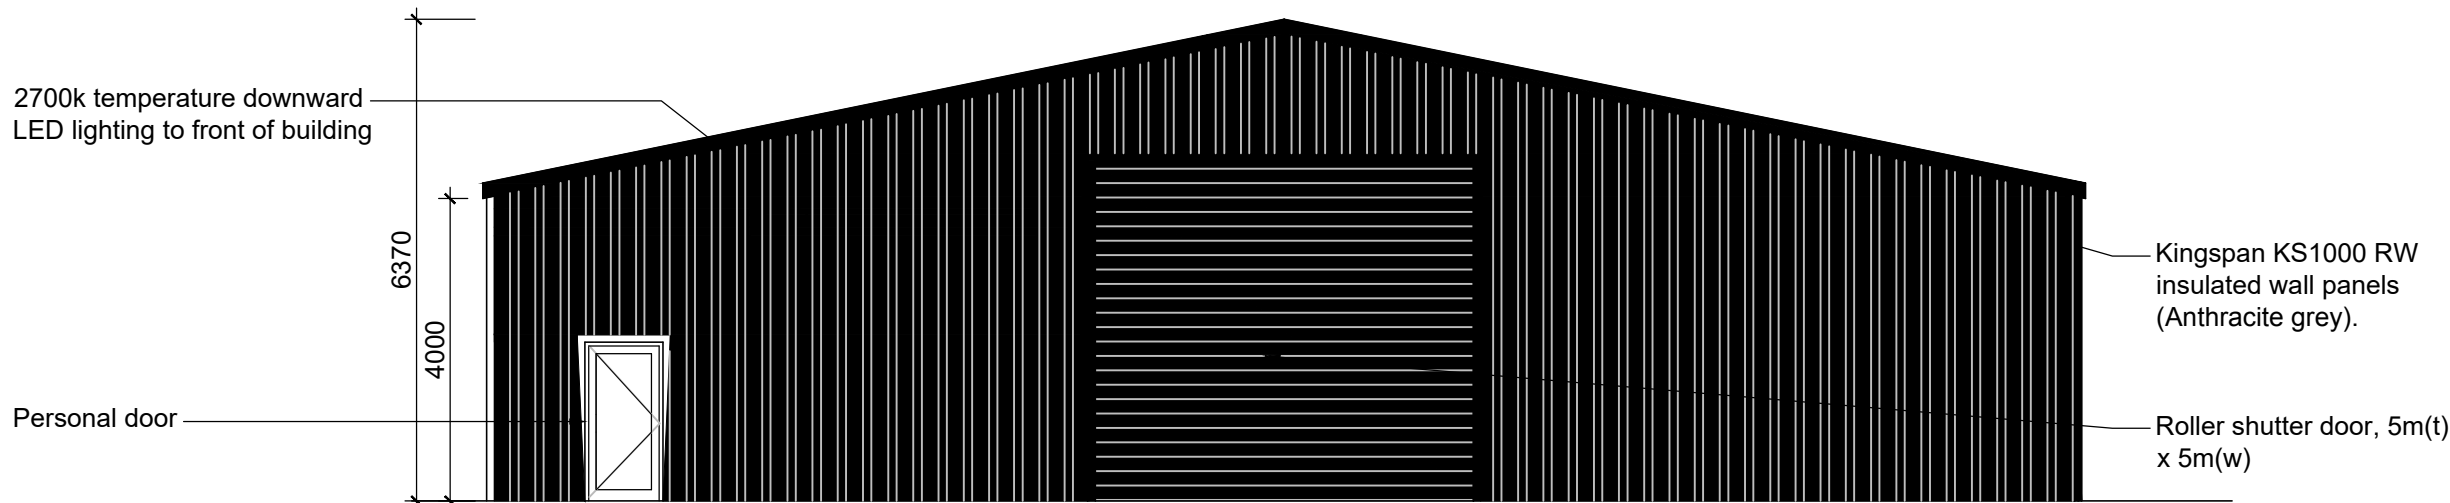

PROPOSED WEST ELEVATION @ 1:100

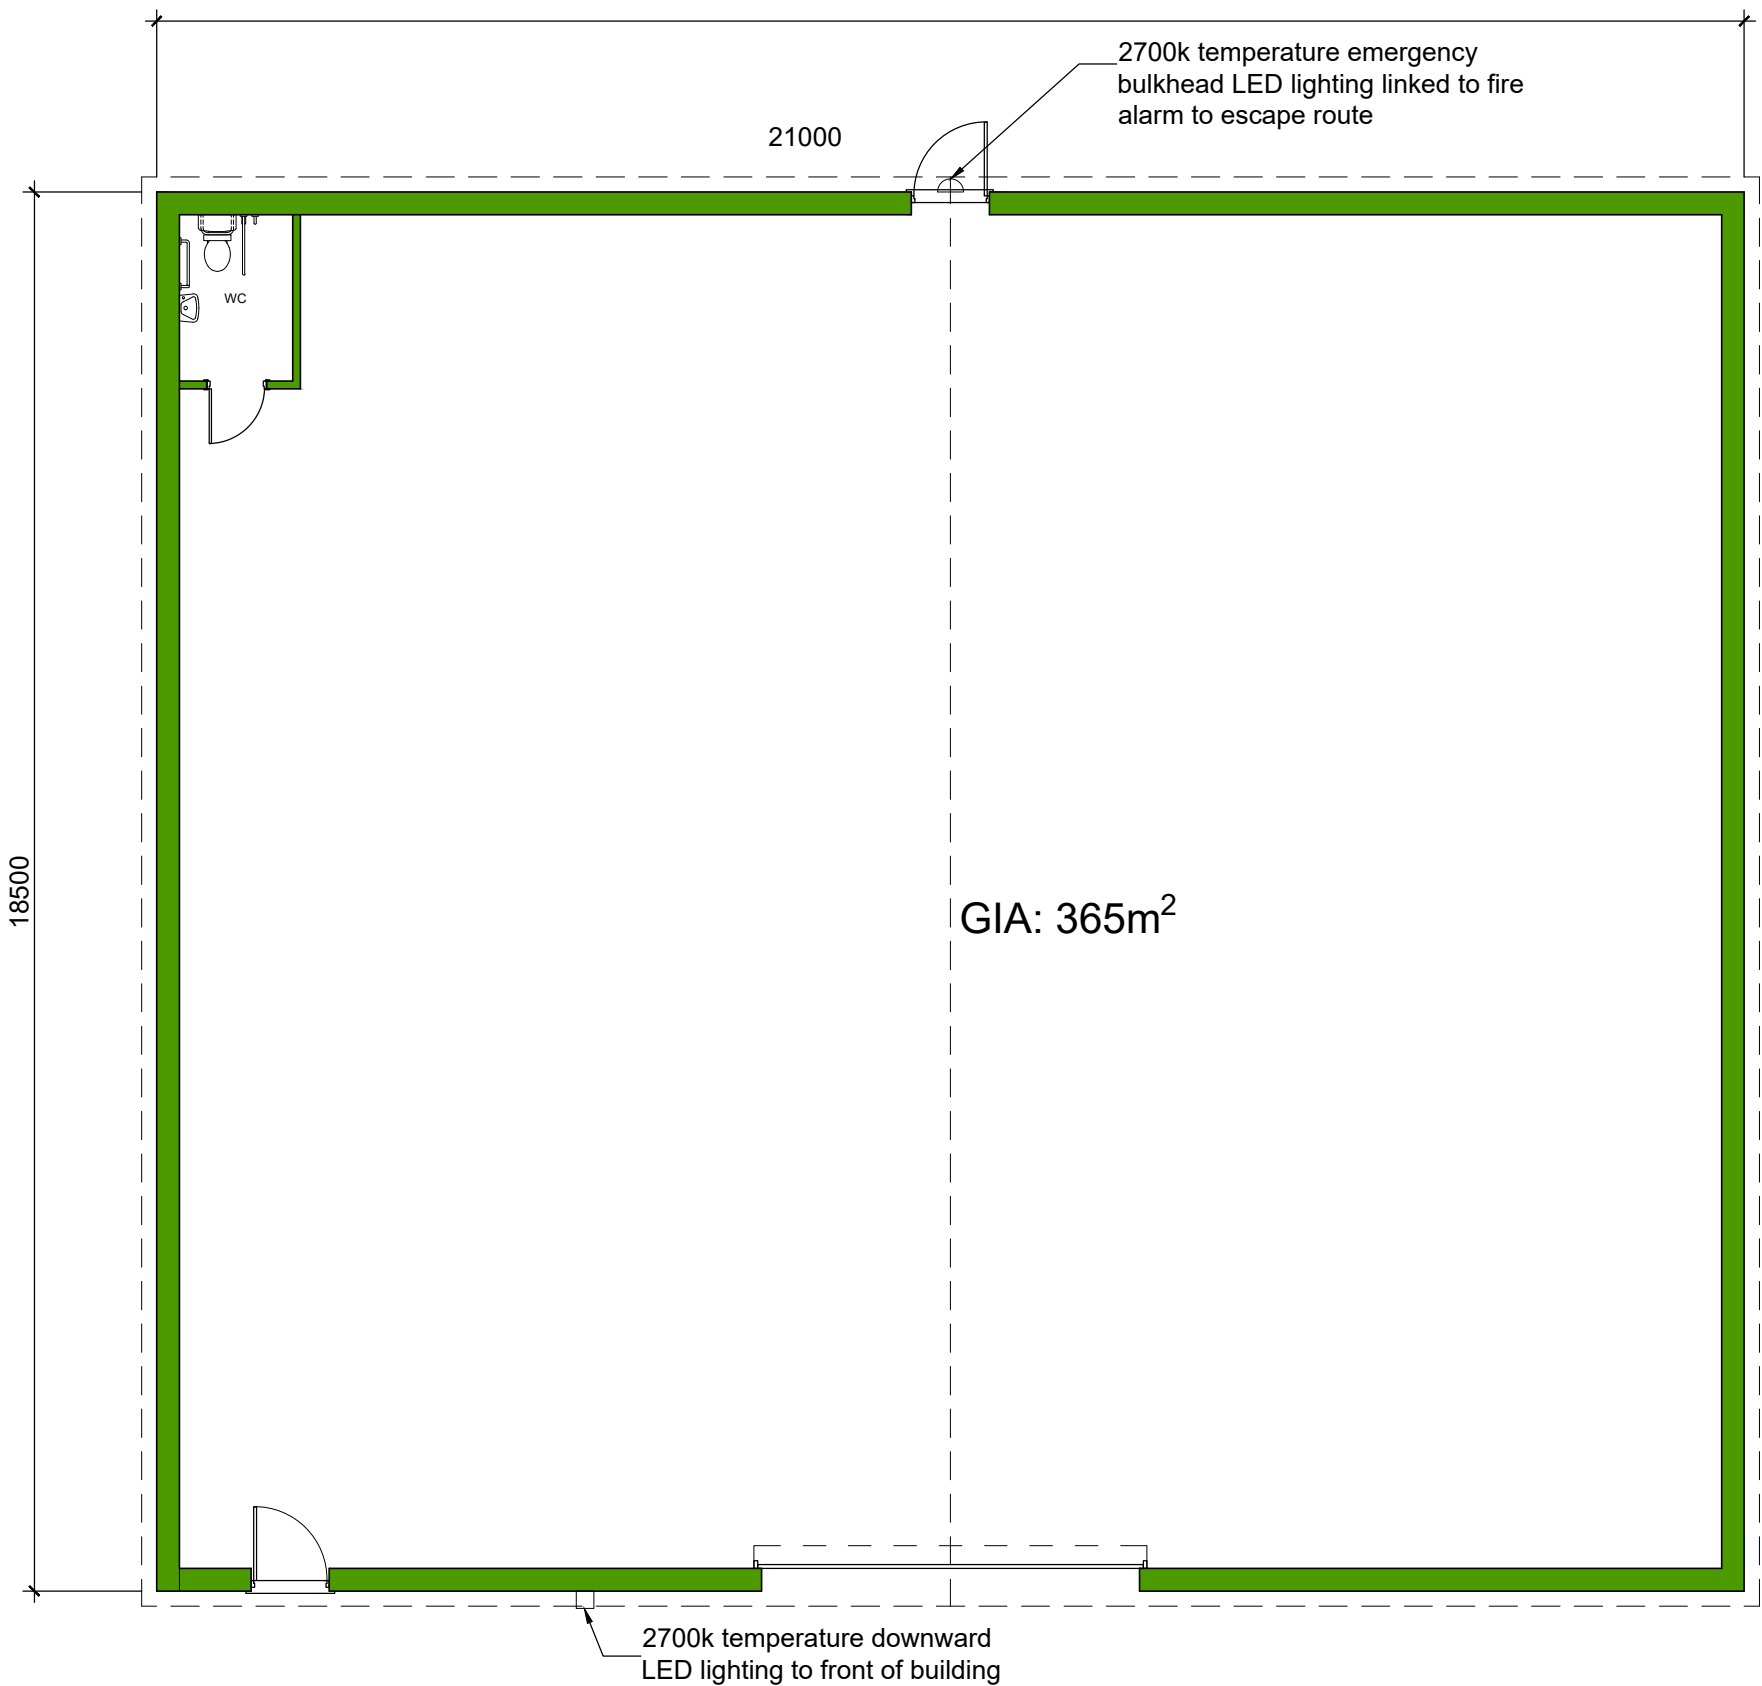

PROPOSED FLOOR PLAN @ 1:100

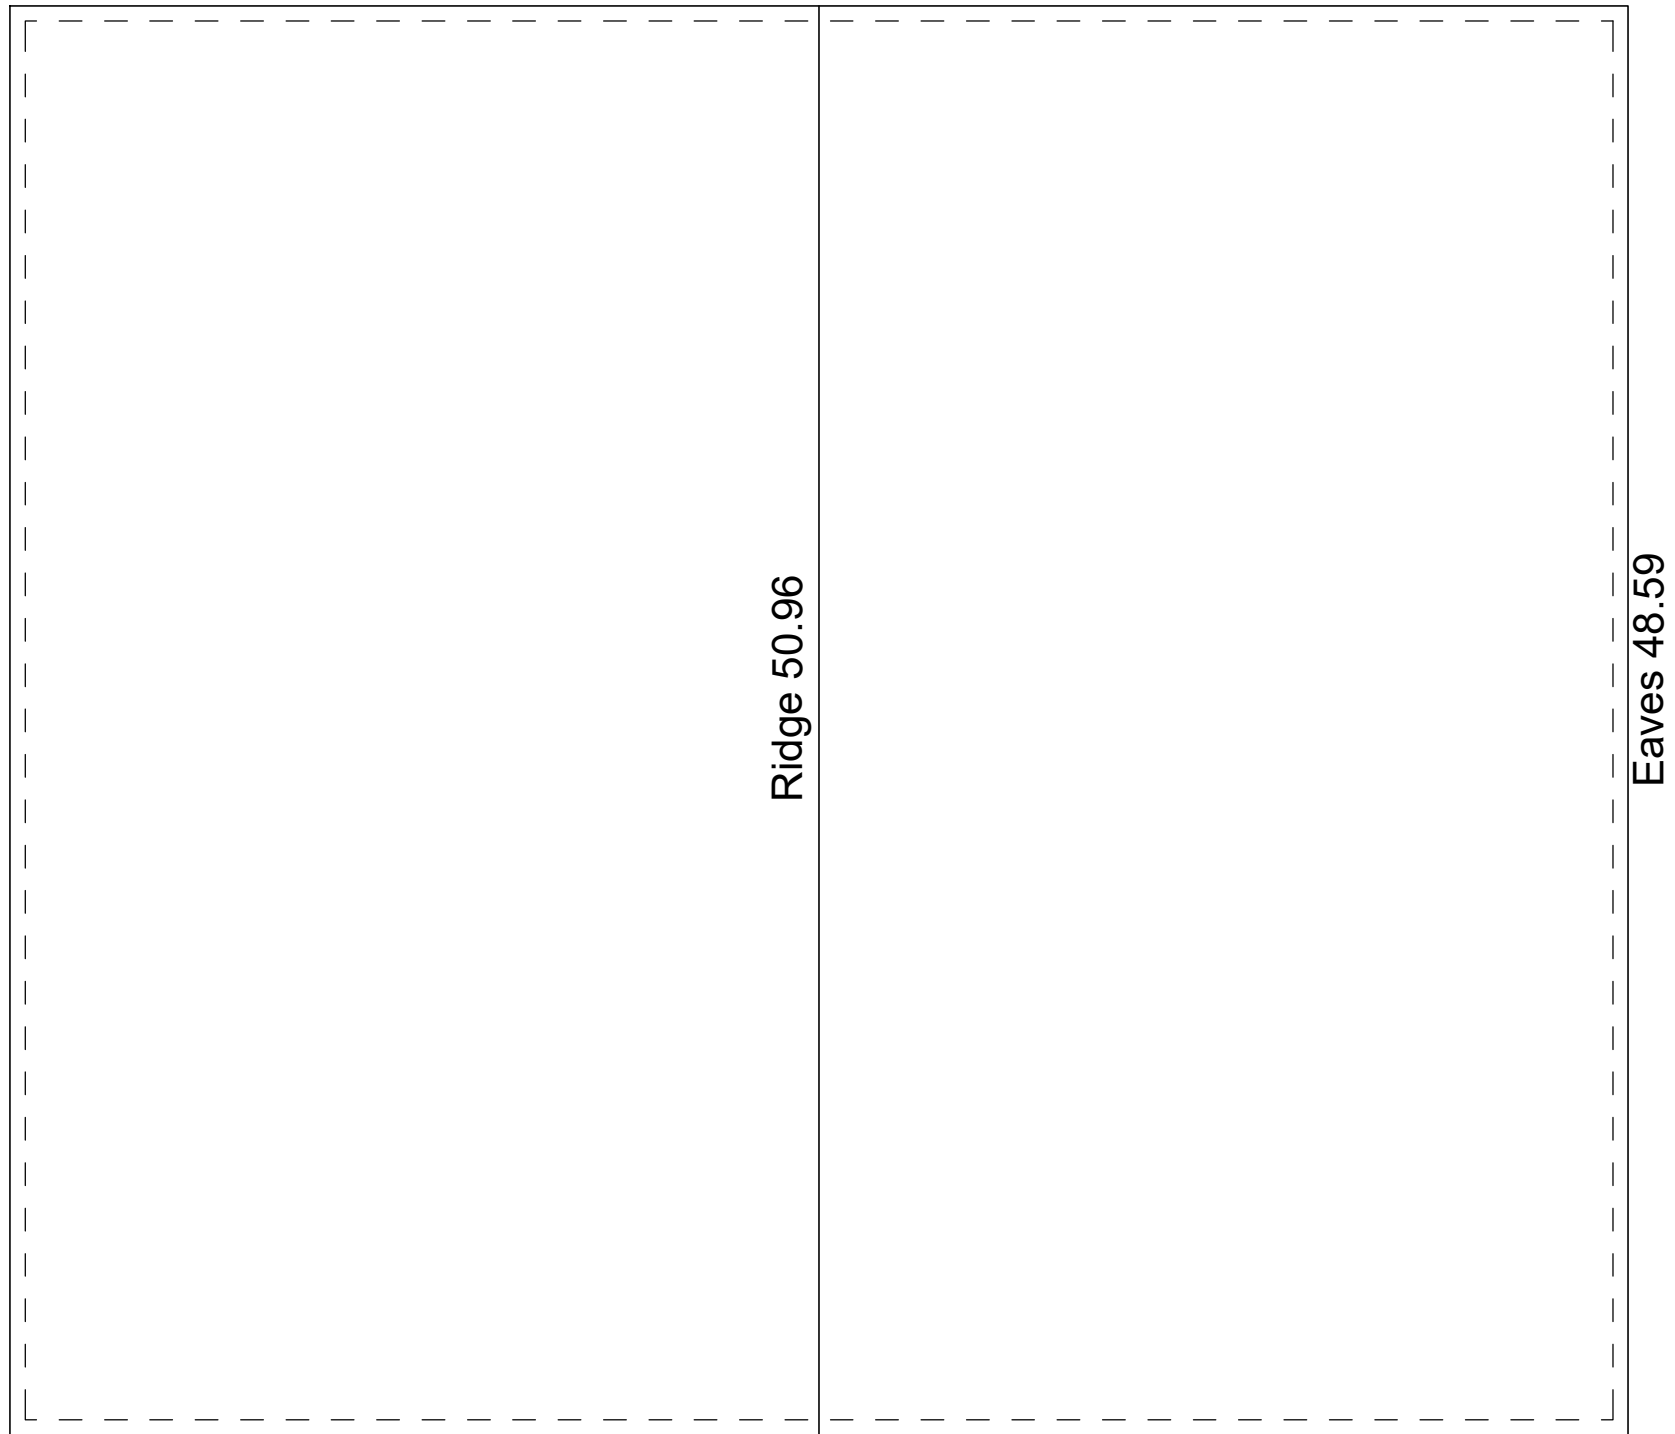

PROPOSED ROOF PLAN @ 1:100

NOTES:

ALL DIMENSIONS TO BE CHECKED ON SITE AND VERIFIED PRIOR TO COMMENCING WORKS/MANUFACTURE. ANY DISCREPANCIES TO BE REPORTED TO NOUVEAU ARCHITECTURE

THIS DRAWING IS PROTECTED BY COPYRIGHT. IT MAY NOT BE REPRODUCED IN ANY FORM OR BY ANY MEANS FOR ANY PURPOSE WITHOUT THE WRITTEN PERMISSION OF NOUVEAU ARCHITECTURE

ISSUED FOR PLANNING PURPOSES ONLY

Rev	Date	Description
A	30.03.26	Eaves height reduced in height by 1.0m. Glazed entrance omitted and single door added. Cladding colour changed to anthracite.

CLIENT:

Holmcote Estates Limited
Holmcote Yard
Heath Road
Soberton Heath
Hampshire PO17 6LA

PROJECT:

Stroudwood Lane
Upham
SO32 1HG

DRAWING TITLE:

Proposed Floor Plan & Elevations

PLANNING

NOUVEAU ARCHITECTURE

9 Bere Lane
Knowle Village
Hampshire
PO17 5GL
Tel: 01329 833396
Email: info@nouveau-architecture.co.uk
Web: www.nouveau-architecture.co.uk

SCALE:	As shown @ A1		
DATE:	Jan 2026		
DRAWN:	ASW		
CHECKED BY:	CW		
DRAWING NO:			
N444	PL02	A	

AL/844-095