


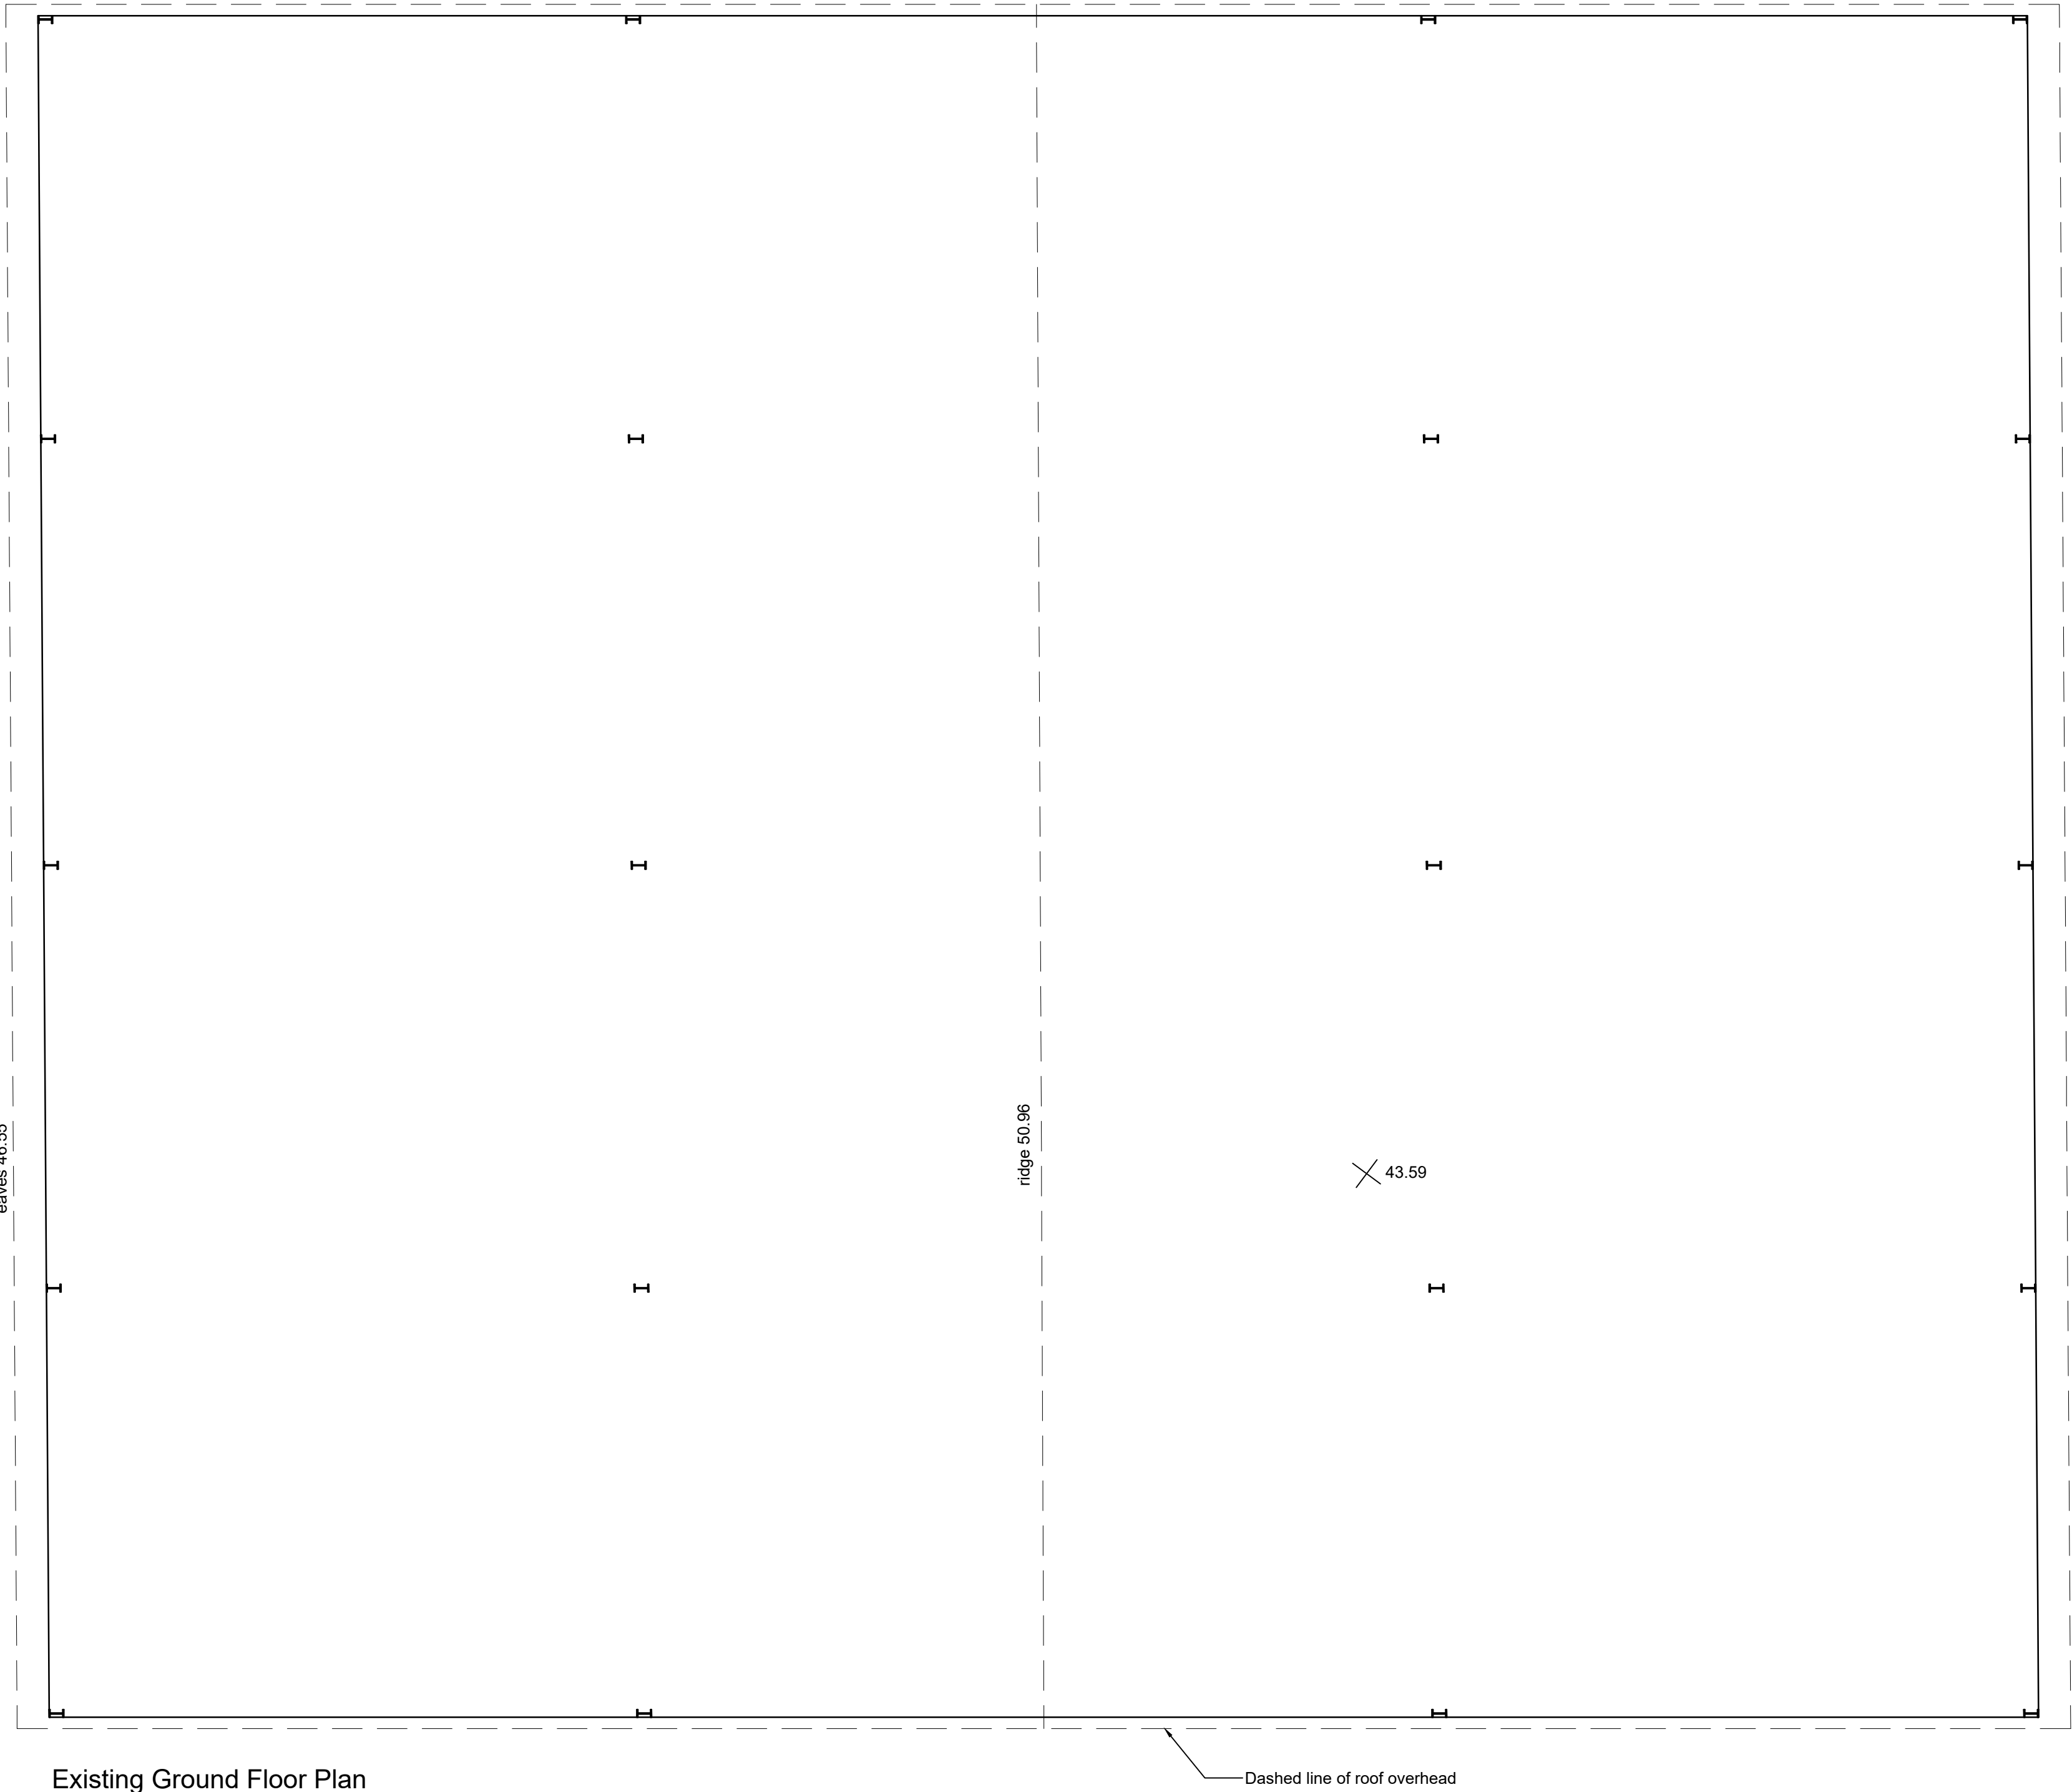


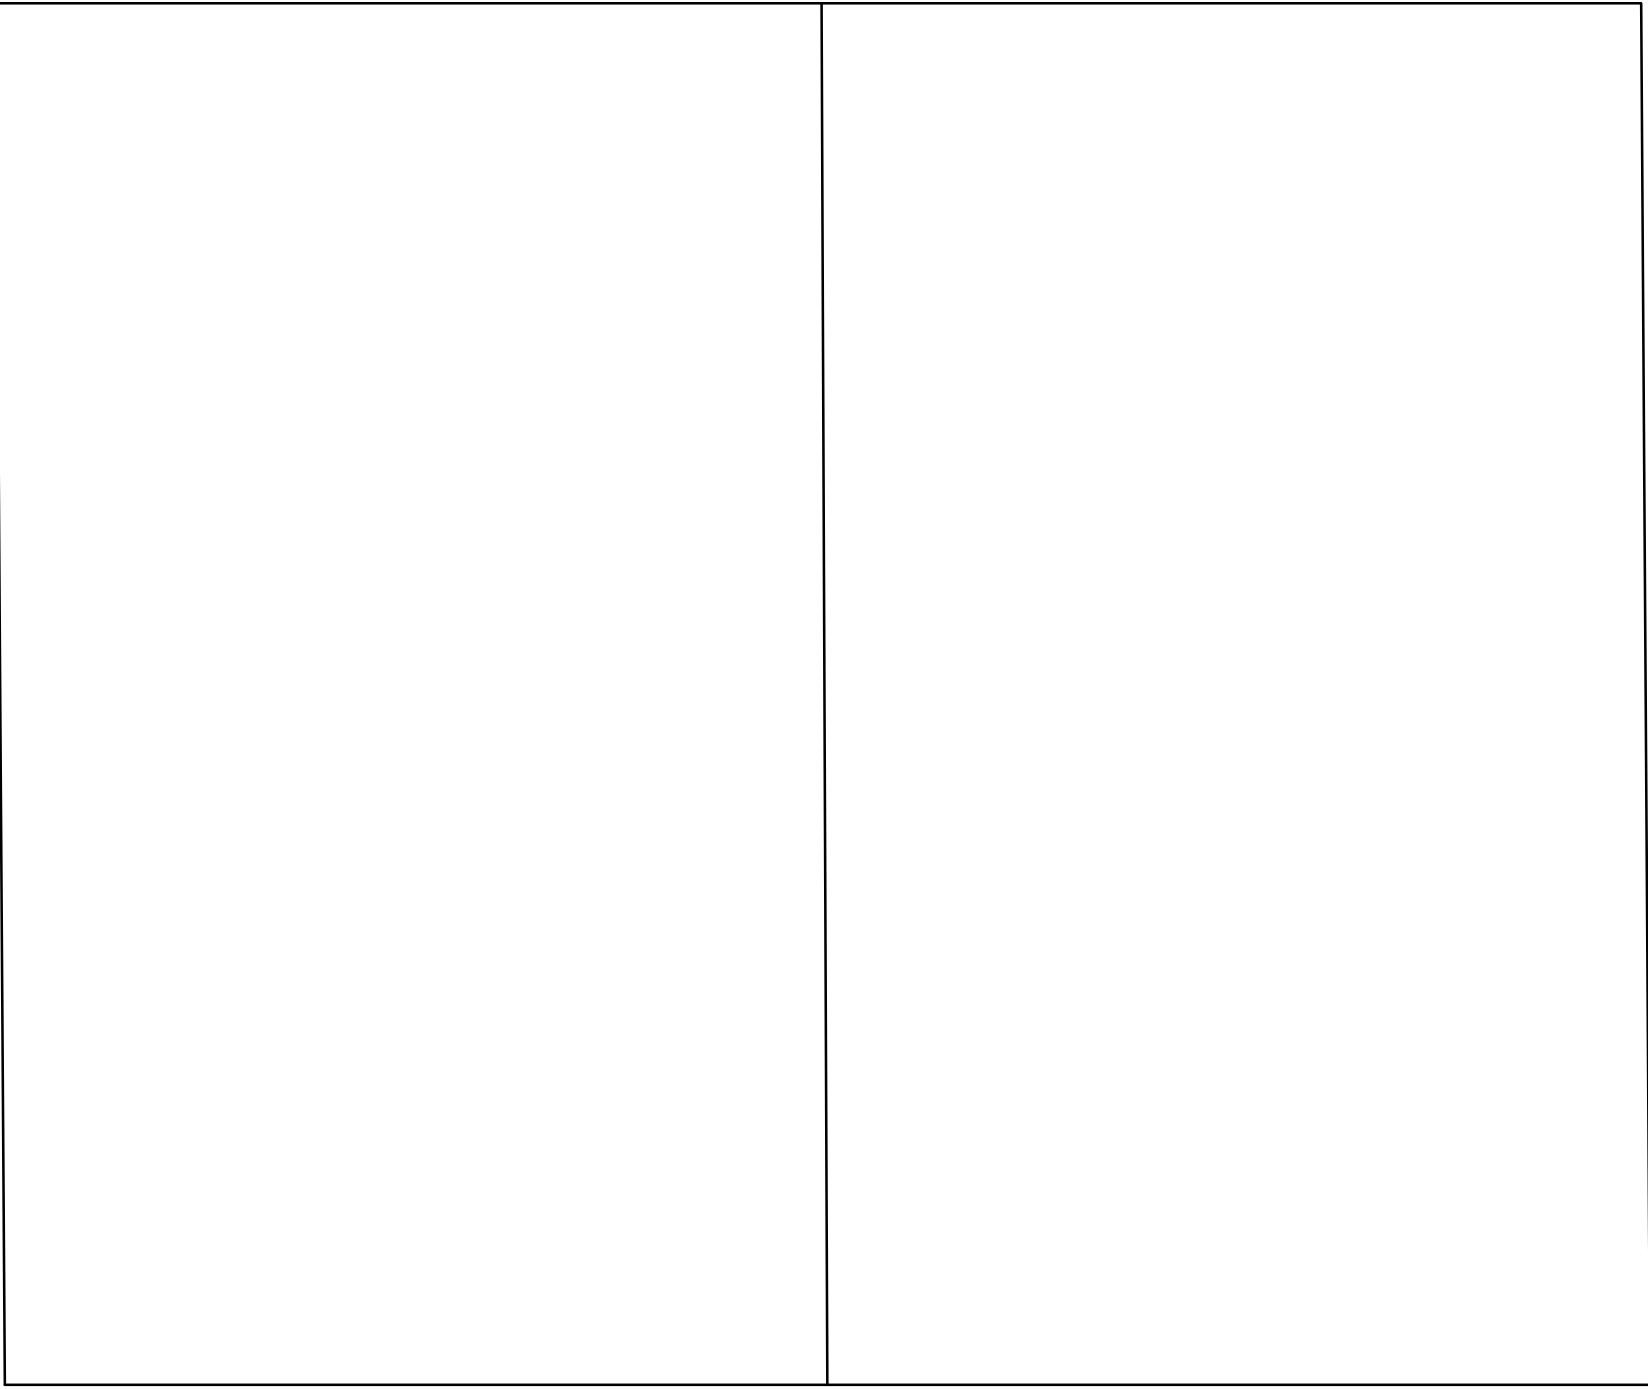

Existing Ground Floor Plan
1:50

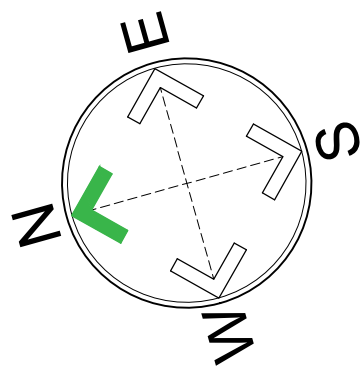

Existing Roof Plan
1:100

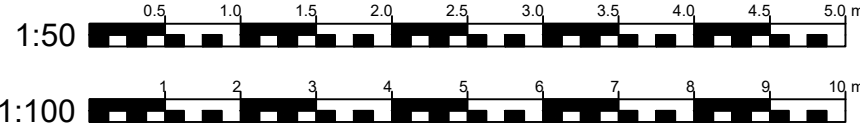

E1	Issued for comment	AJ	28/11/2024
Rev.	Details	Initial	Date

NOTES / LEGEND

PROJECT Stroudwood Lane, Upham, SO32 1HG	DATE November 2024	SCALE 1:50 @ 1
	DRN AJ	CHK PG
	JOB / DRAWING No. A24895(1.0)100	
DRAWING TITLE Existing Plans	REV. E1	
	Copyright © 2024 Plan A UK Limited	
	1.0 EXISTING	

Glen House, Glen Road, Grayshott, Surrey, GU26 6NF
www.planauk.com T: 01428 609899