




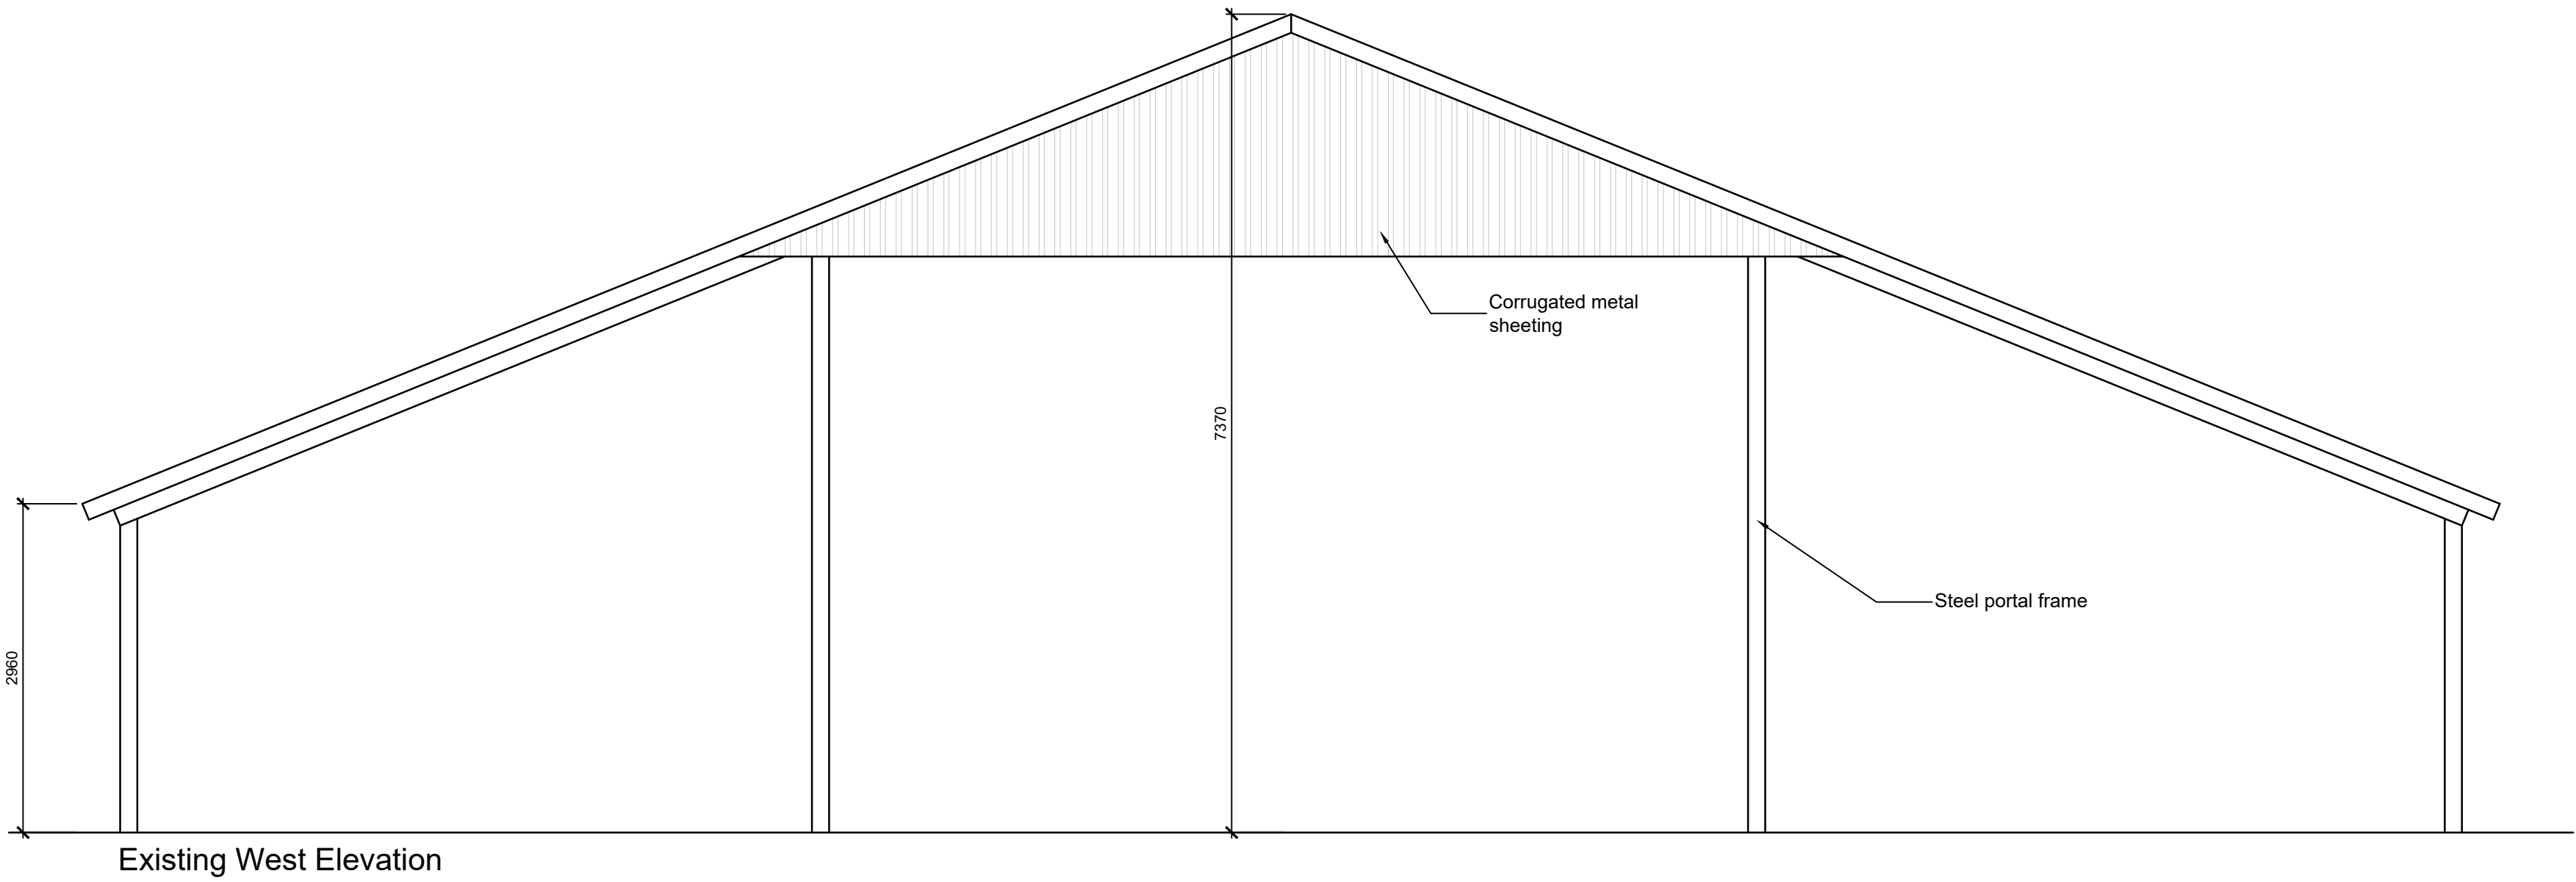


Existing West Elevation

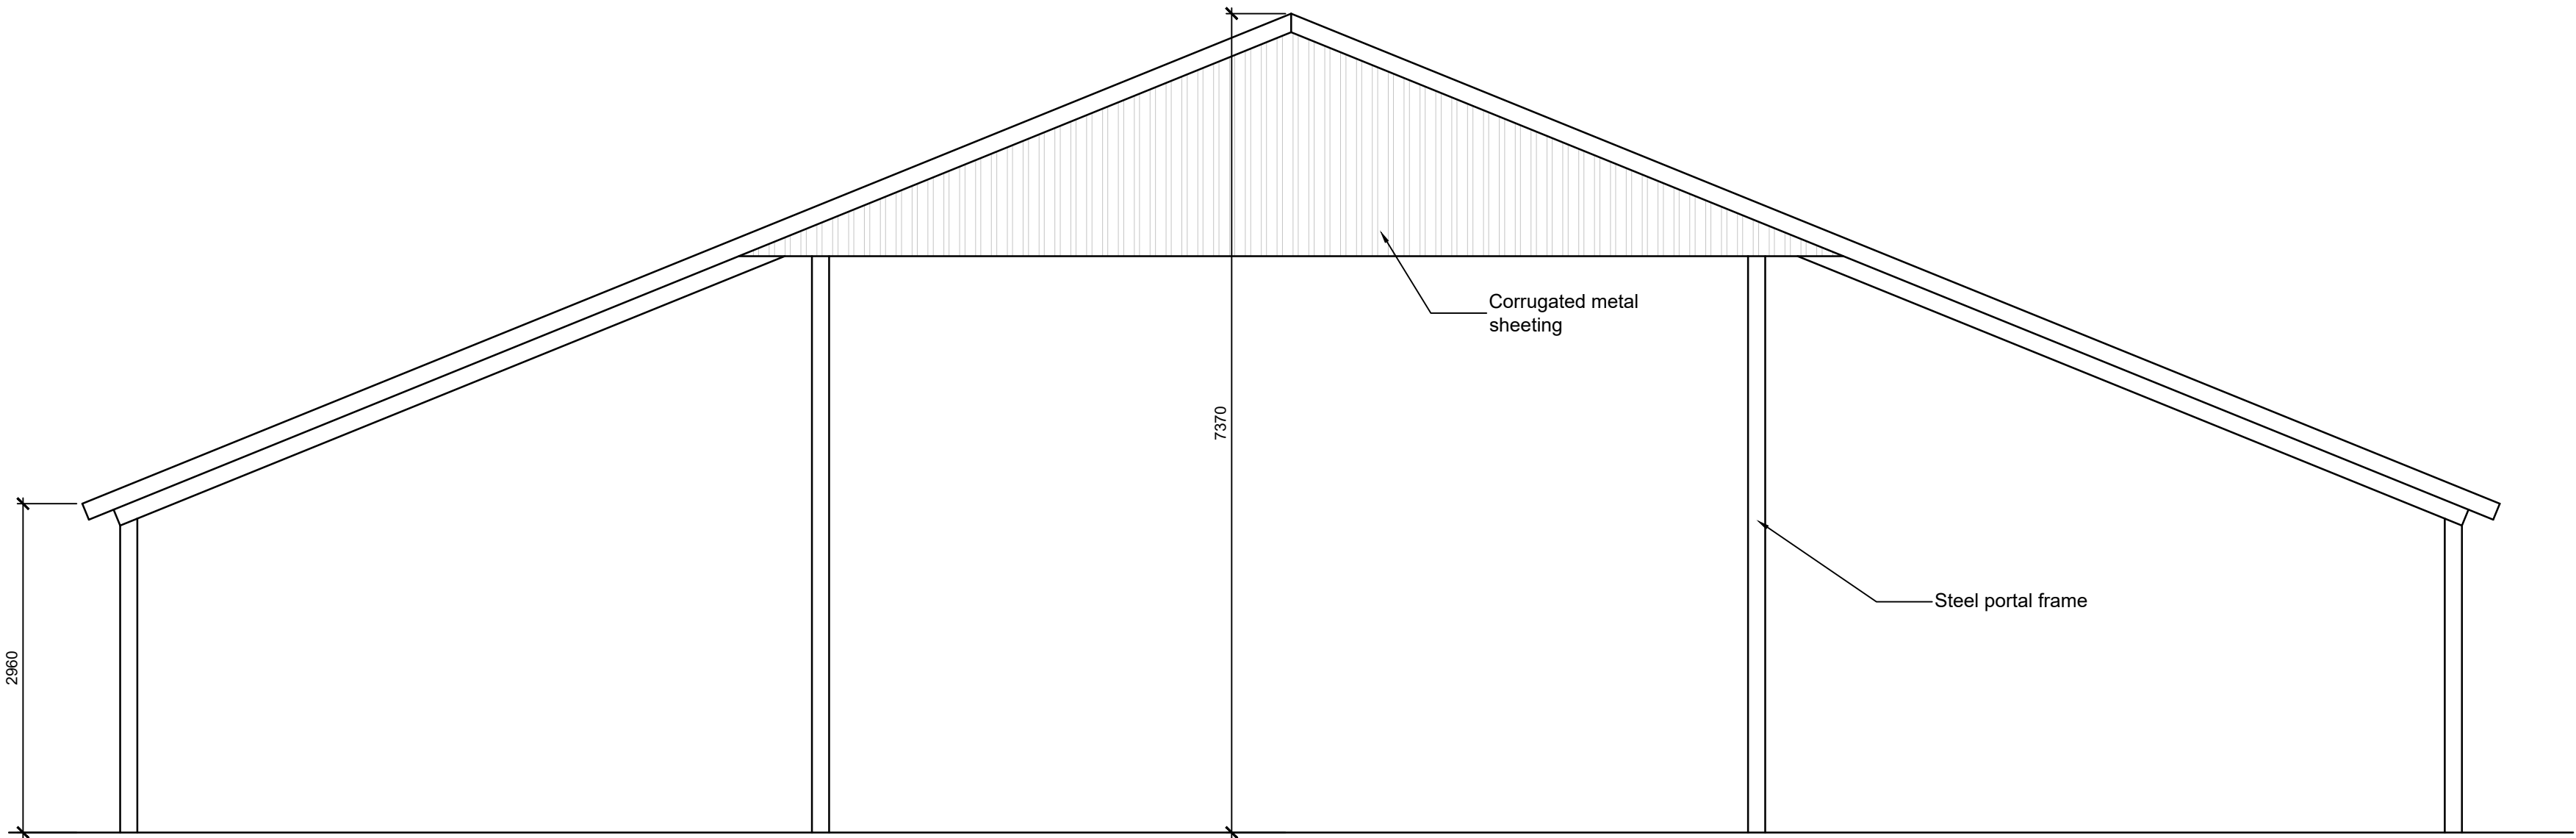


Existing East Elevation

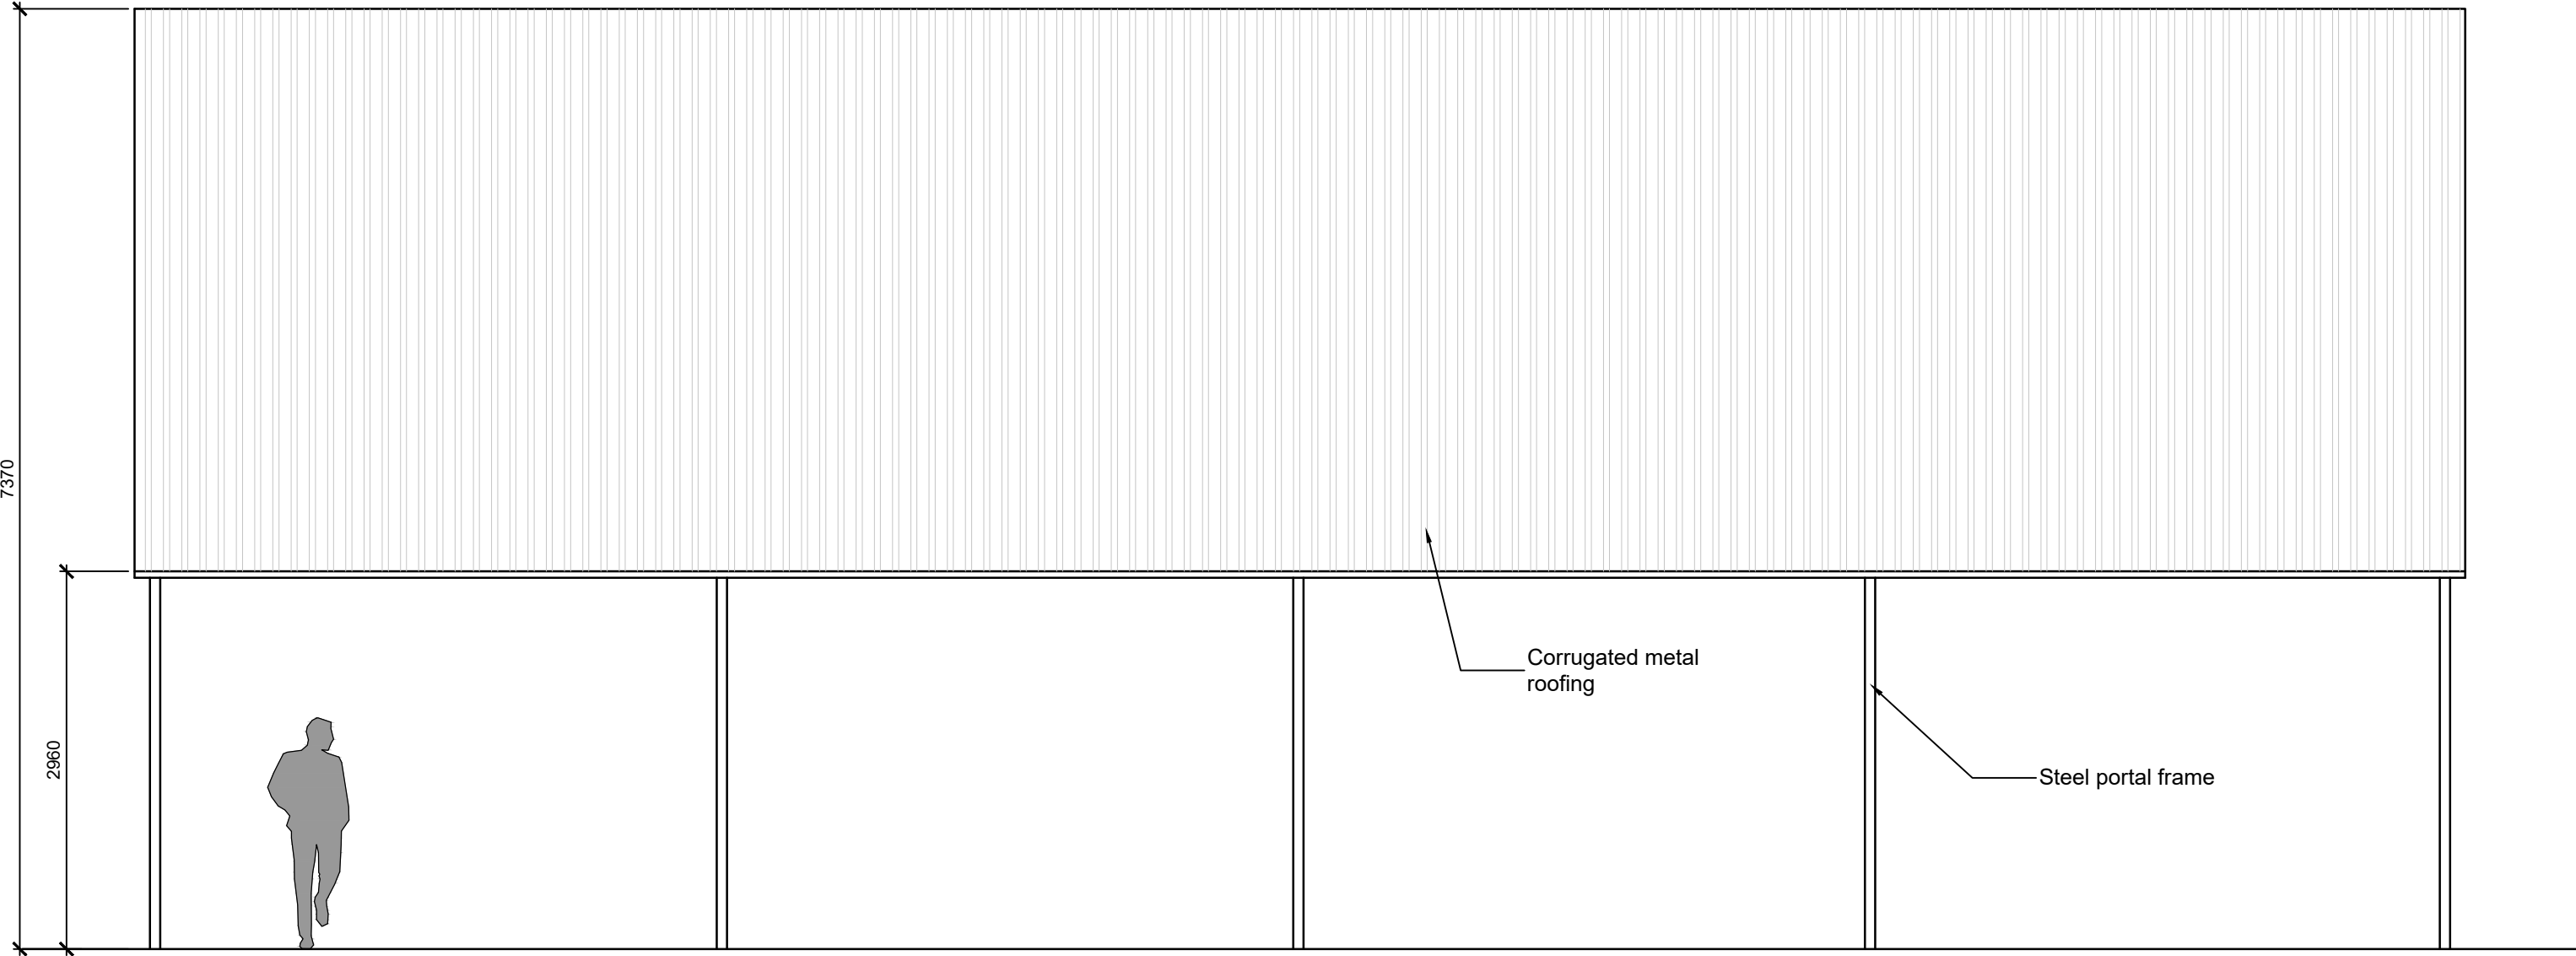

Existing North Elevation

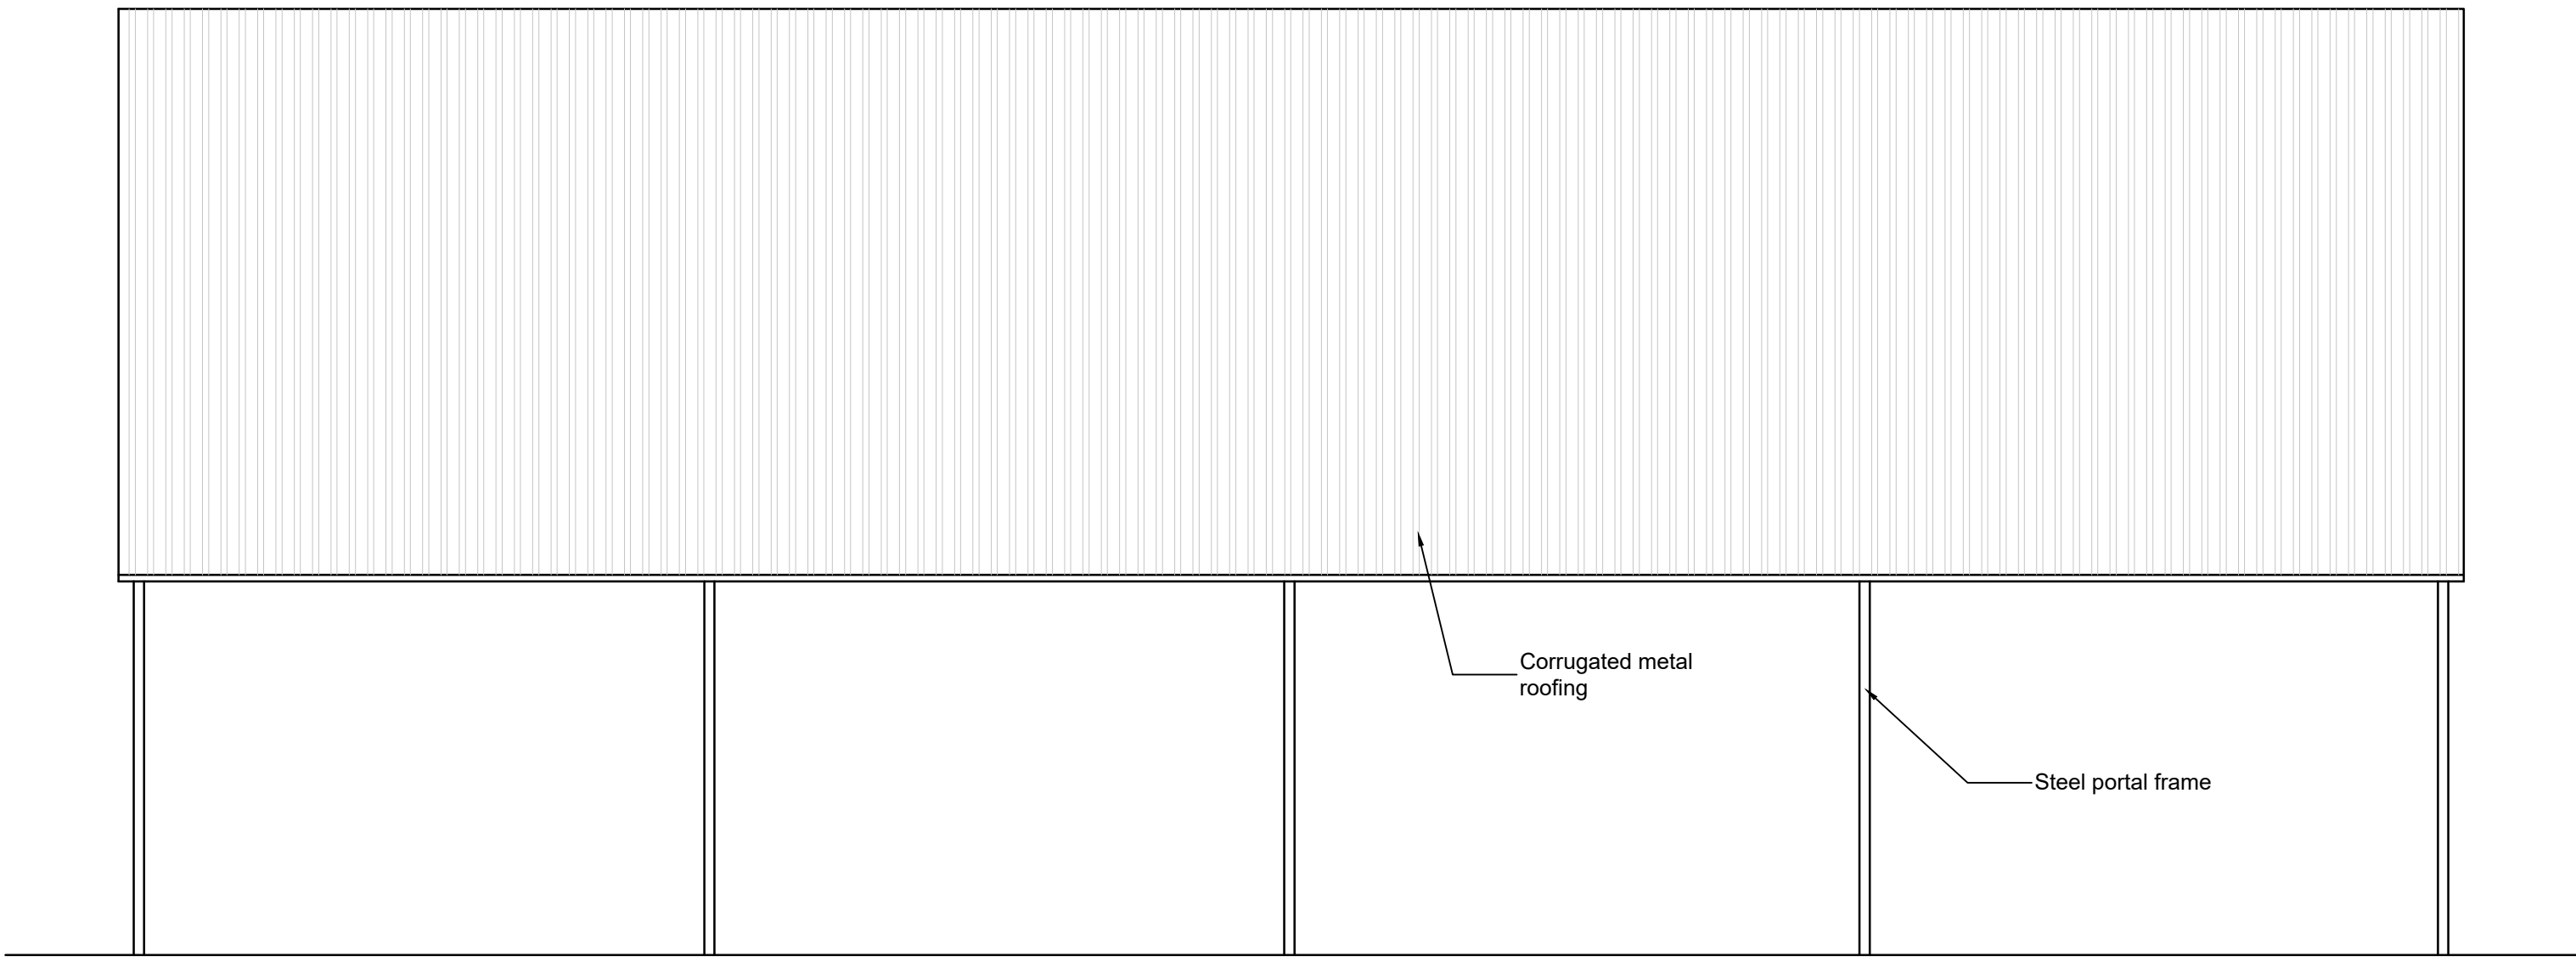

Existing South Elevation

 

E1	Issued for comment	AJ	28/11/2024	
Rev.	Details	Initial	Date	

NOTES / LEGEND

PROJECT Stroudwood Lane, Upham, SO32 1HG	DATE November 2024	SCALE 1:50 @ A1
	DRN AJ	CHK PG
	JOB / DRAWING No. A24895(1.0)101	
DRAWING TITLE Existing Elevations	REV. E1	
	Copyright © 2024 Plan A UK Limited	
	1.0 EXISTING	

Glen House, Glen Road, Grayshott, Surrey, GU26 6NF
www.planauk.com T: 01428 609899

RICS RIBA arb ASBP