


- GENERAL NOTES :
1. This drawing is the copyright of KSA Architects Ltd and may not be copied, altered or reproduced in any form or passed on to a third party without written consent. If in doubt ASK.
 2. The drawing reflects current standards and legislation agreed for this project at the time of original issue.
 3. This drawing is to be read in conjunction with all relevant architects, structural engineers, mechanical & electrical engineers and specialists drawings / specifications.
 4. Any discrepancies in dimensions or details between the various drawings should be reported immediately.
 5. All dimensions are in millimetres and all levels are in meters.
 6. Do not scale from this drawing for construction, if in doubt ASK.

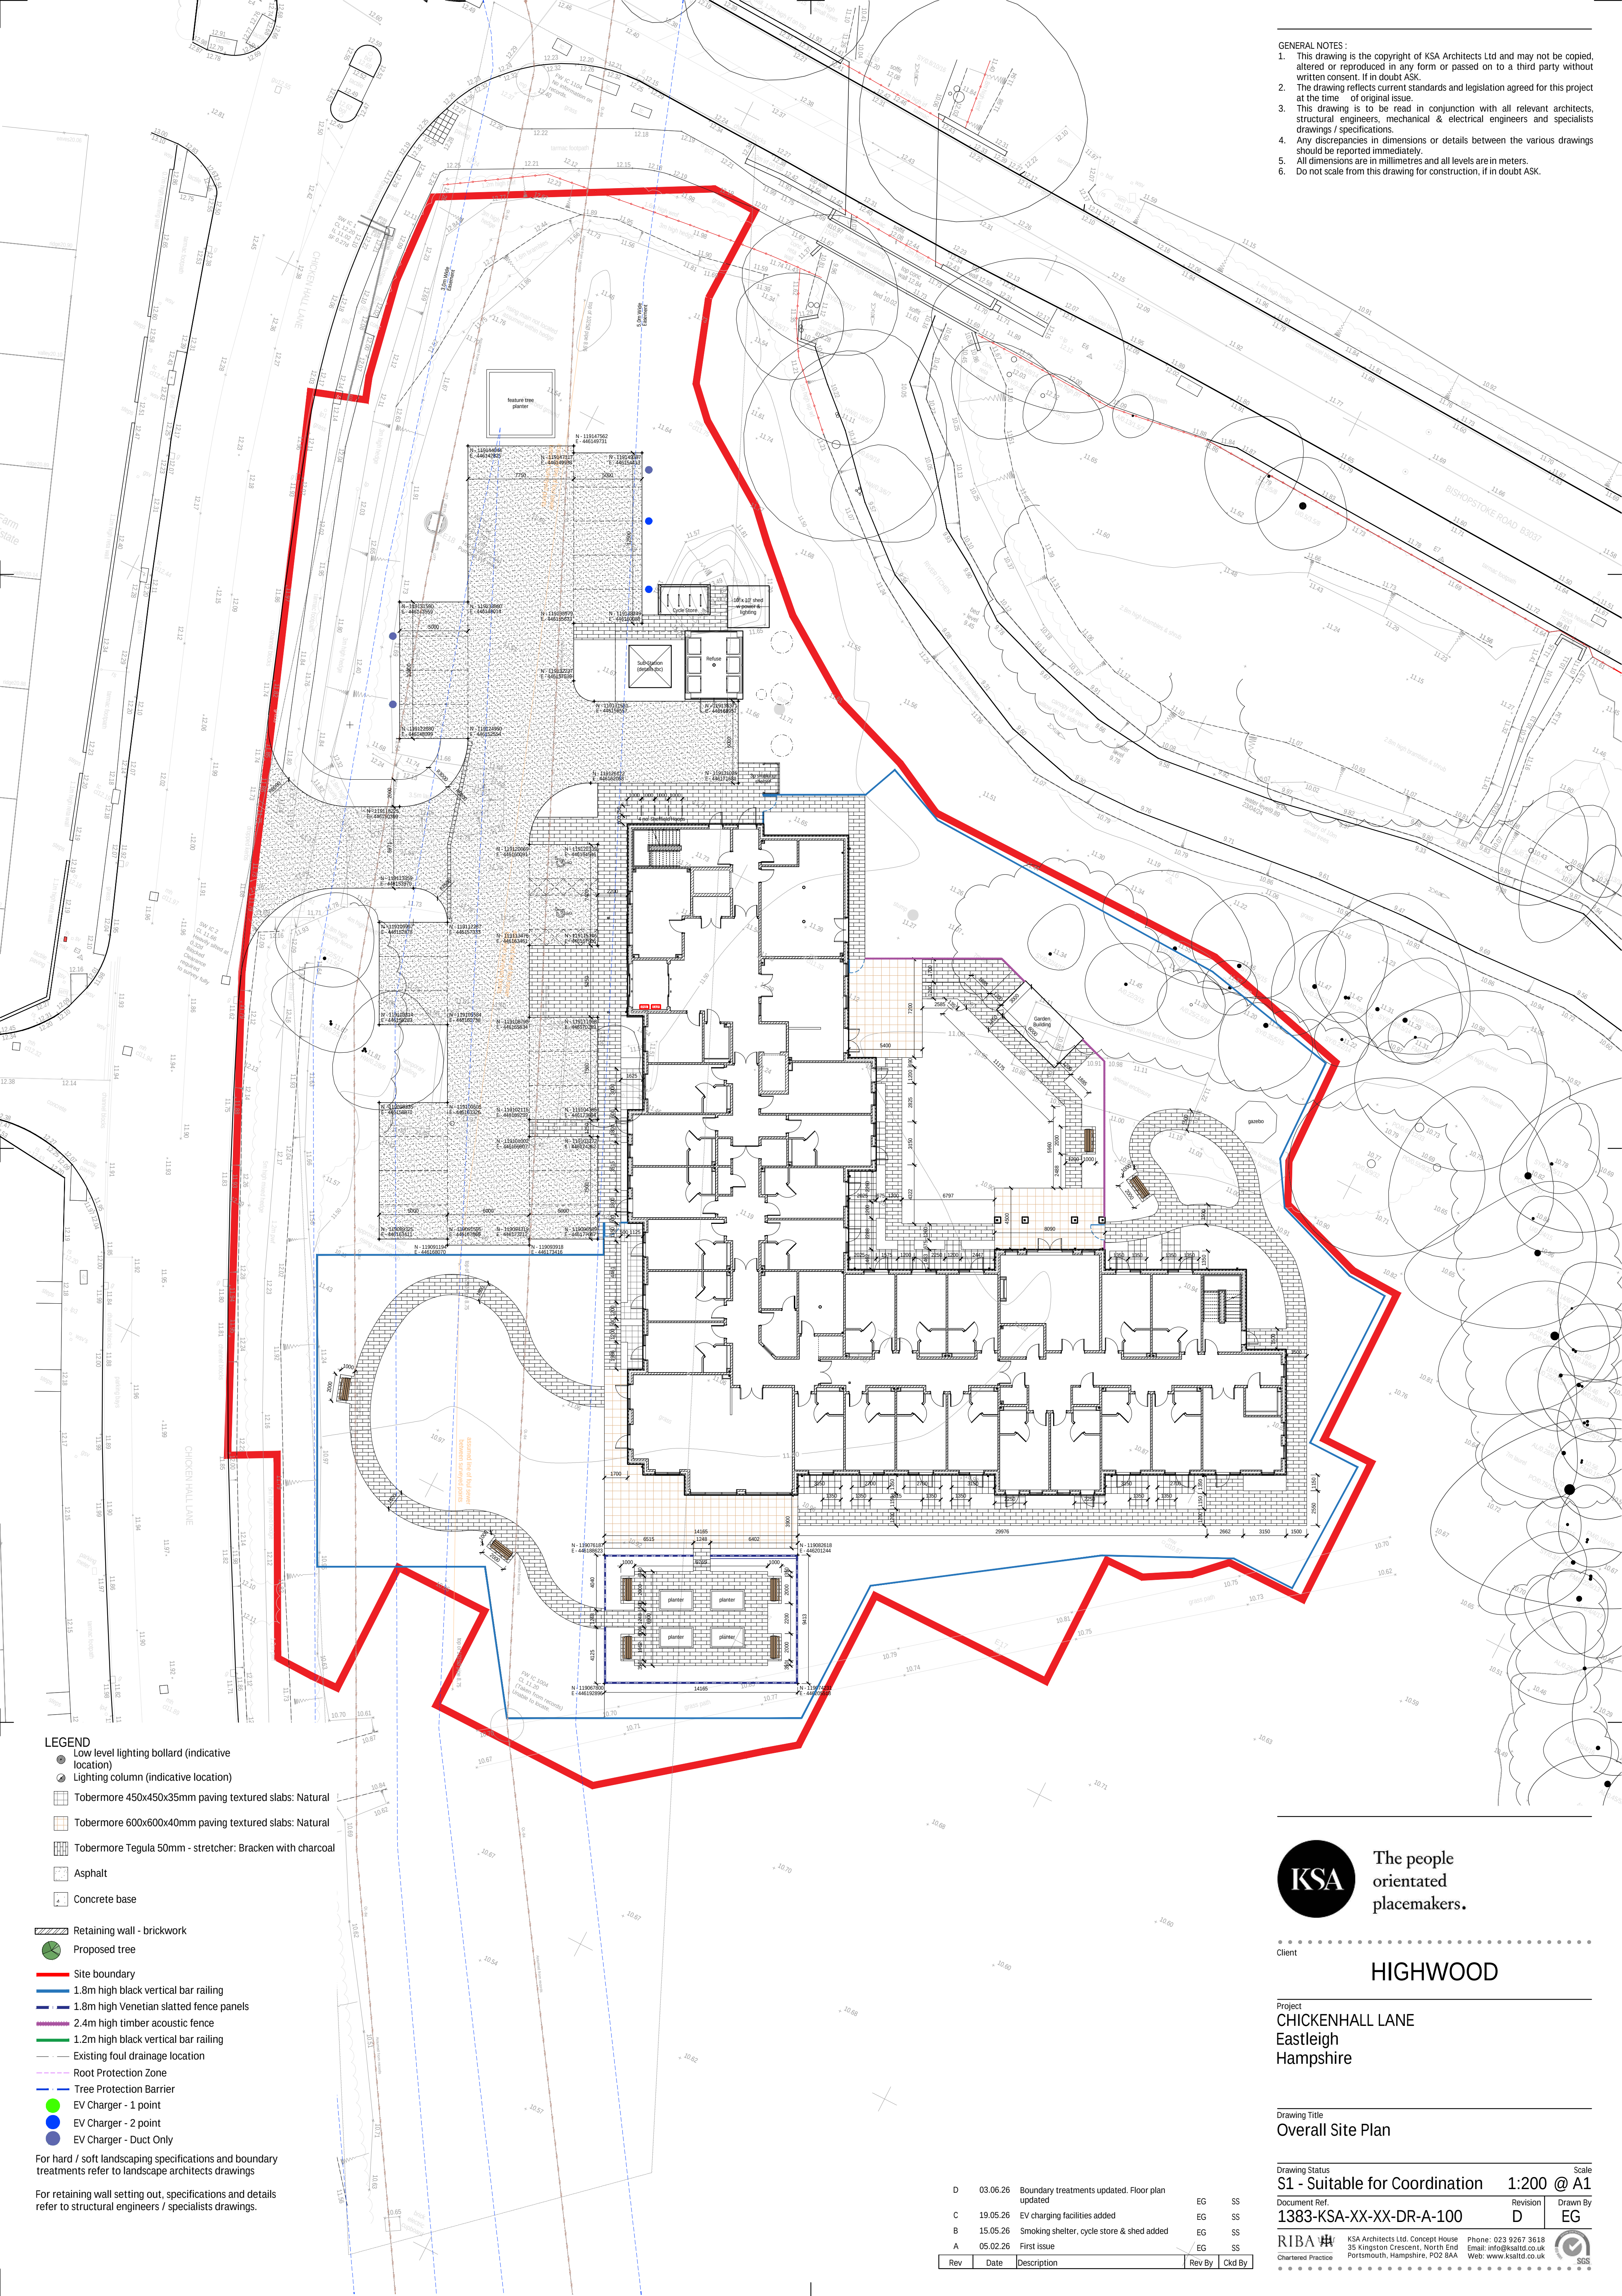

- LEGEND**
- Low level lighting bollard (indicative location)
 - Lighting column (indicative location)
 - Tobermore 450x450x35mm paving textured slabs: Natural
 - Tobermore 600x600x40mm paving textured slabs: Natural
 - Tobermore Tegula 50mm - stretcher: Bracken with charcoal
 - Asphalt
 - Concrete base
 - Retaining wall - brickwork
 - Proposed tree
 - Site boundary
 - 1.8m high black vertical bar railing
 - 1.8m high Venetian slatted fence panels
 - 2.4m high timber acoustic fence
 - 1.2m high black vertical bar railing
 - Existing foul drainage location
 - Root Protection Zone
 - Tree Protection Barrier
 - EV Charger - 1 point
 - EV Charger - 2 point
 - EV Charger - Duct Only
- For hard / soft landscaping specifications and boundary treatments refer to landscape architects drawings
- For retaining wall setting out, specifications and details refer to structural engineers / specialists drawings.

D	03.06.26	Boundary treatments updated. Floor plan updated	EG	SS
C	19.05.26	EV charging facilities added	EG	SS
B	15.05.26	Smoking shelter, cycle store & shed added	EG	SS
A	05.02.26	First issue	EG	SS
Rev	Date	Description	Rev By	Ckd By

KSA The people orientated placemakers.

Client

HIGHWOOD

Project
CHICKENHALL LANE
Eastleigh
Hampshire

Drawing Title
Overall Site Plan

Drawing Status	Scale
S1 - Suitable for Coordination	1:200 @ A1
Document Ref.	Revision
1383-KSA-XX-XX-DR-A-100	D
Drawn By	EG
RIBA	KSA Architects Ltd, Concept House
Chartered Practice	35 Kingston Crescent, North End
	Portsmouth, Hampshire, PO2 8AA
	Phone: 023 9267 3618
	Email: info@ksaltd.co.uk
	Web: www.ksaltd.co.uk