




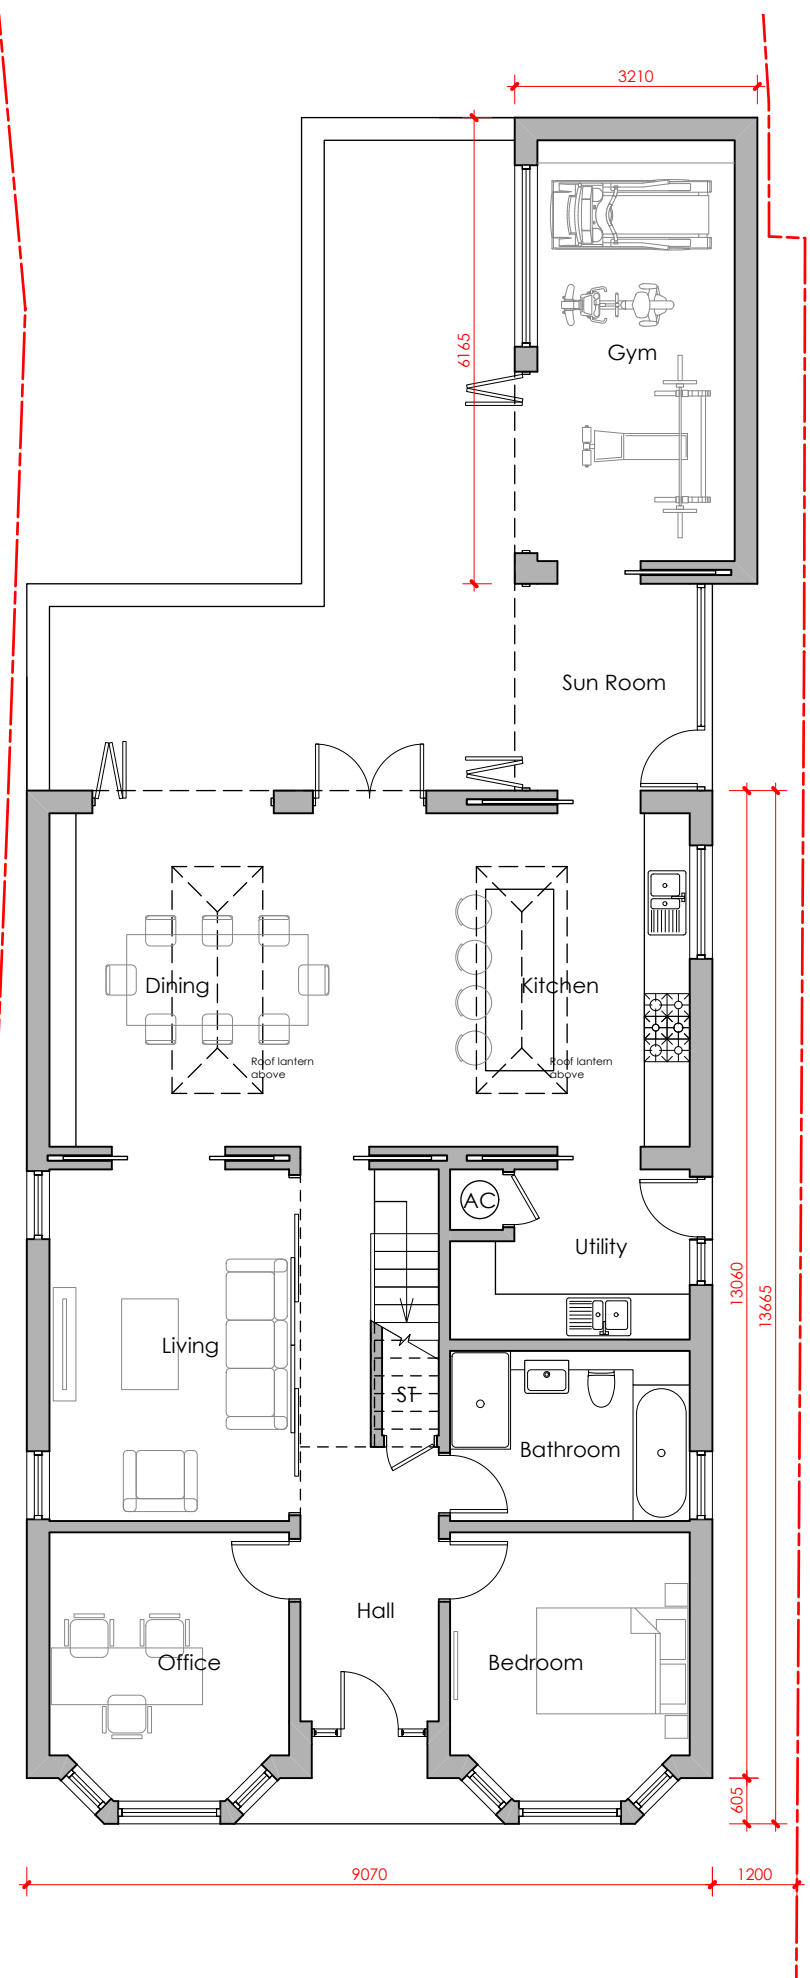


Ground Floor Plan as Proposed
1:100@A3

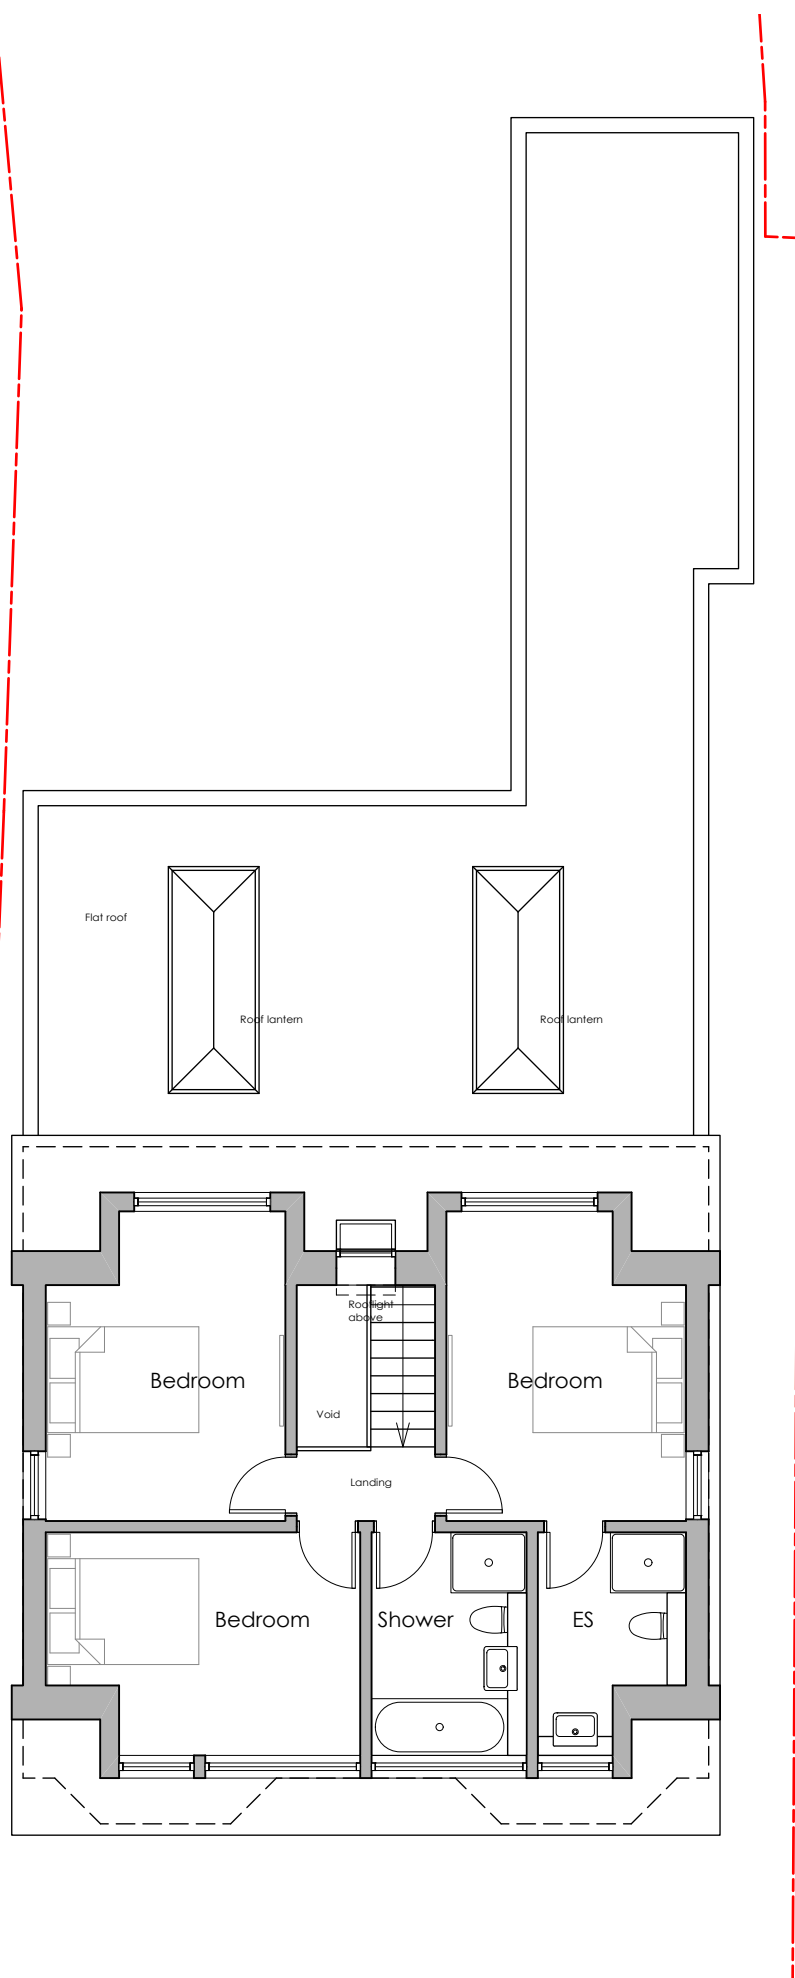

First Floor Plan as Proposed
1:100@A3

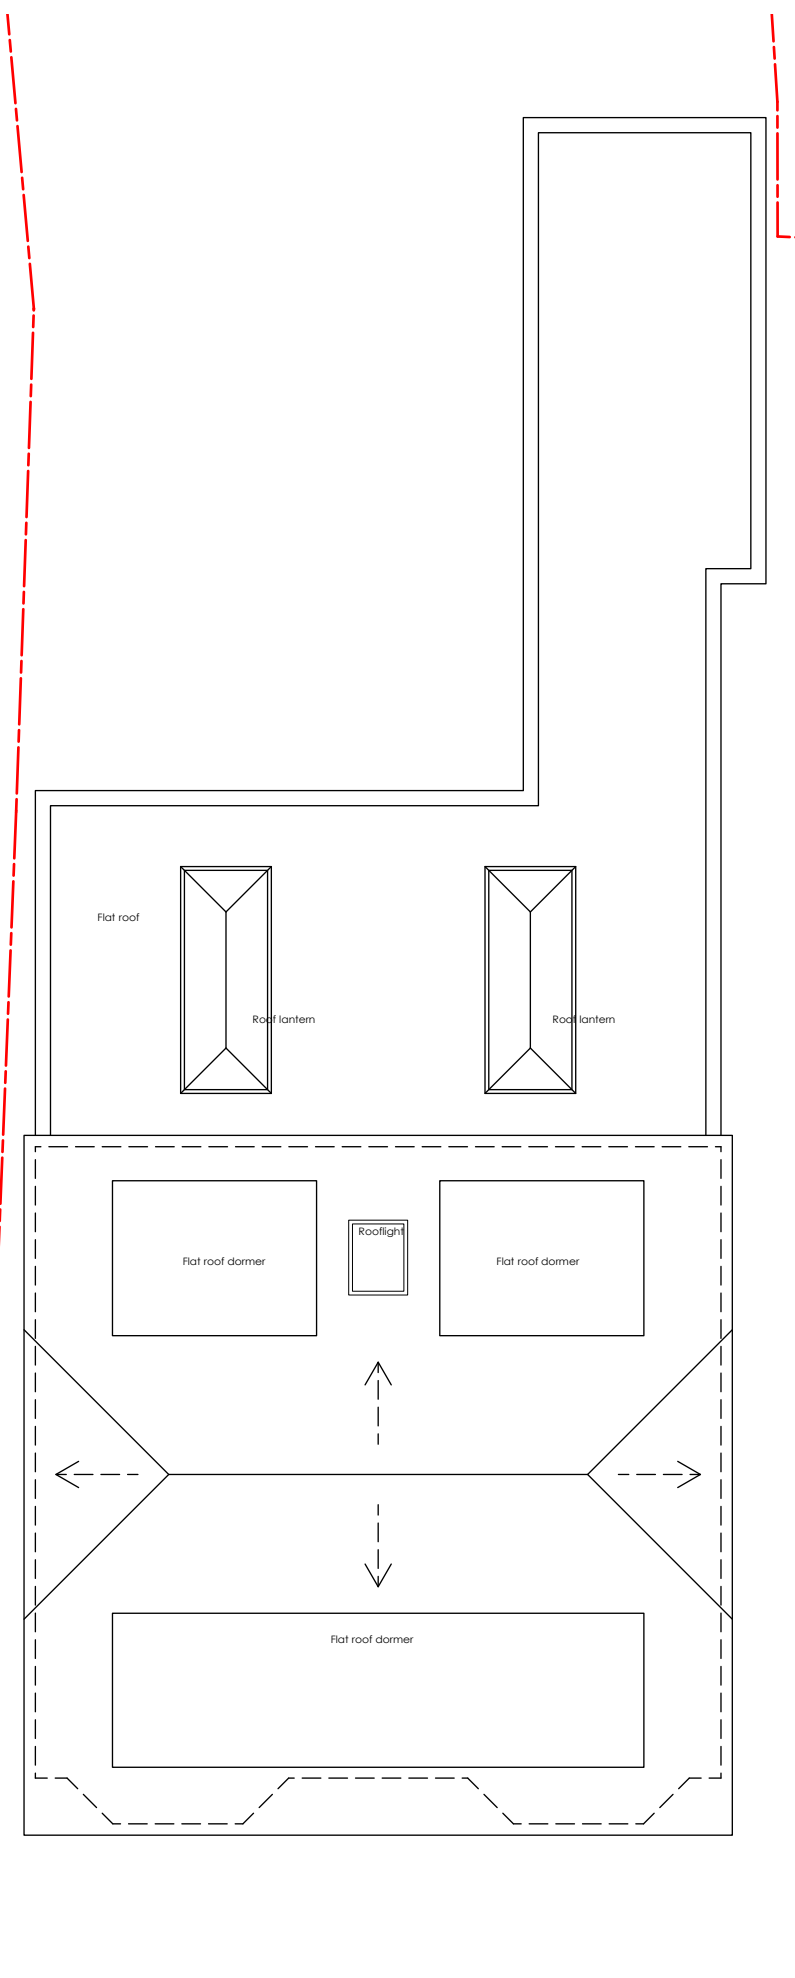

Roof Plan as Proposed
1:100@A3

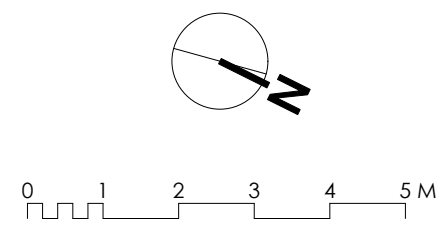

PLANNING

REV	DESCRIPTION	DATE
-----	-------------	------

This drawing is the copyright of JG Architect and may not be copied or reproduced without written permission.

The Copyright Order 1990 provides for the Planning Authority to copy and distribute drawings for public inspection in relation to a Planning Application only if those copies are marked in the following manner:

This copy has been made with the authority of JG Architect pursuant to Section 47 of the Copyright Designs and Patents Act 1988 and for the purposes only of public inspection. This copy must not be copied without the prior written permission of the Copyright owner.

Do not scale from drawings unless for planning purposes only. Use figured dimensions at all other times. In case of doubt contact JG Architect

Dimensions to be checked on site before work commences and any discrepancies reported to the Architect.

The accuracy of this drawing may be reliant upon survey information provided by third parties. No liability will be accepted by JG Architect for errors in or arising from such third party survey information.



4 Brackenway Road
Chandlers Ford SO53 1LA

Project

Floor and Roof Plans as Proposed

Drawing Title	P05
Drawing no.	
Date	JUN 2026
Scale	1:100 @ A3
Drawn	JG