


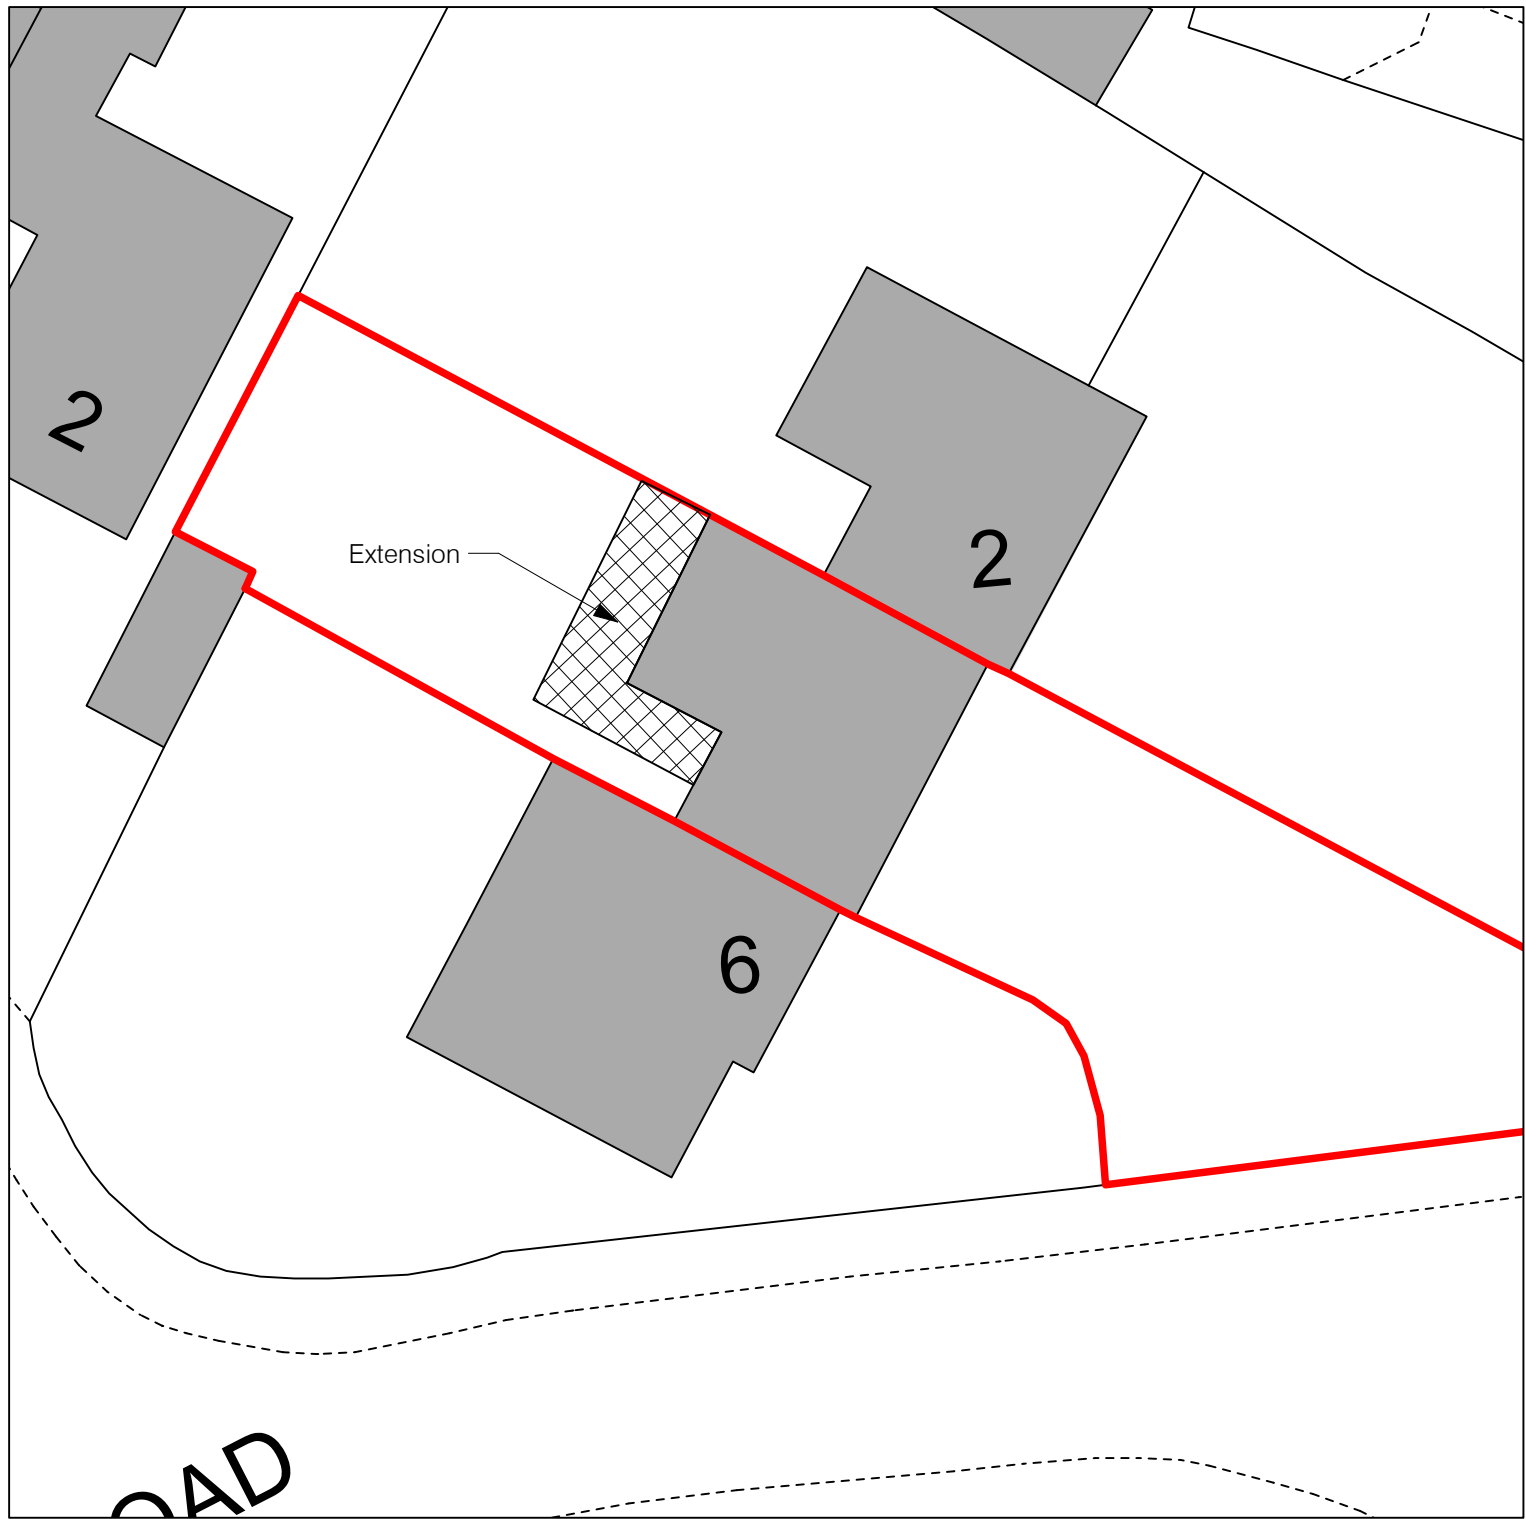

revisions:

rev	date	comments
-----	------	----------

PLANNING



HSR Design
29 Chestnut Road
Southampton
SO16 6BS
t: 07980 266184
e: chris@hsr-design.co.uk

client
Mr & Mrs J. Griggs
project
4 Frome Road
West End
SO18 3LJ
title
Site Plan

scale	paper
1:200	A3
date	drawn
June 2026	CL

job no.	dwg no.	rev. no.
483	002	

The Copyright of this drawing belongs to HSR Design and may not be reproduced, copied or altered in any way without written authority. Use written dimensions only. All dimensions to be checked on site prior to commencement of work.