




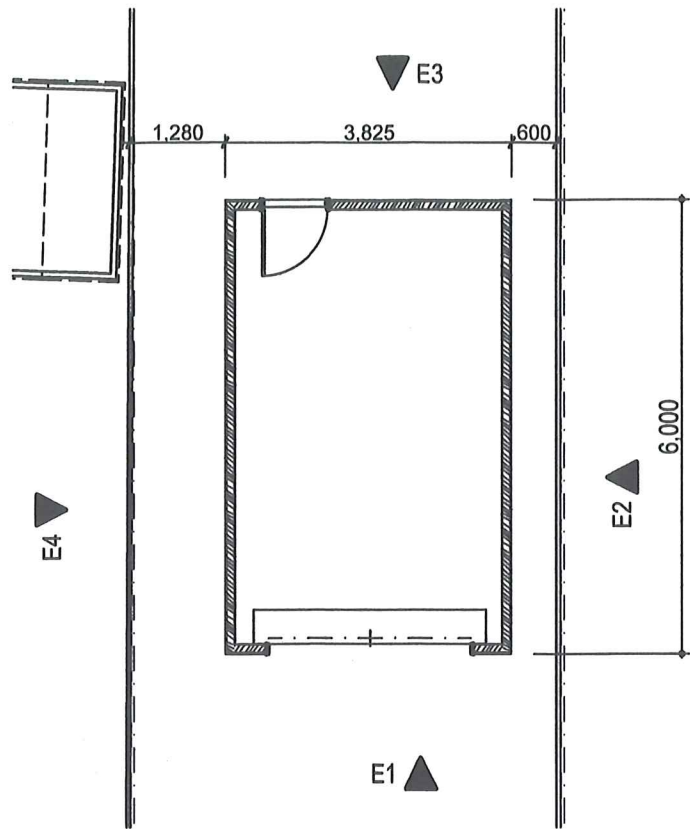


G Proposed Ground Floor Plan
1:100

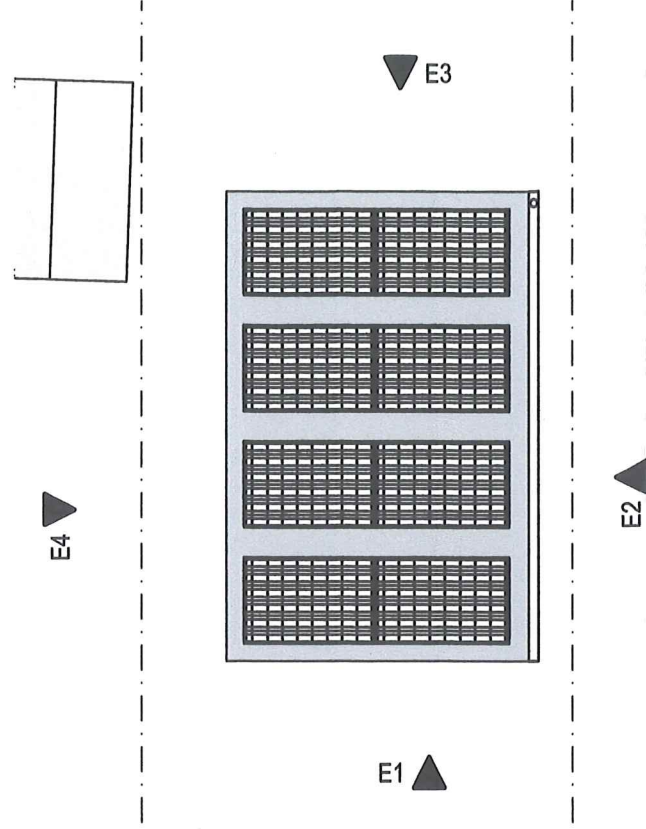


R Proposed Roof Plan
1:100

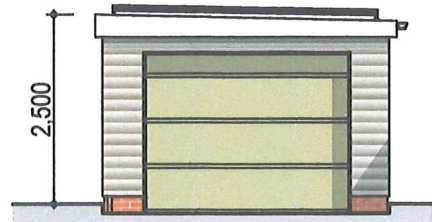


E1 Proposed Elevation
1:100

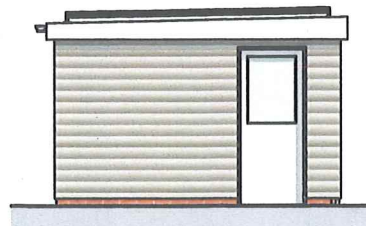

E3 Proposed Elevation
1:100

 

E2 Proposed Elevation
1:100

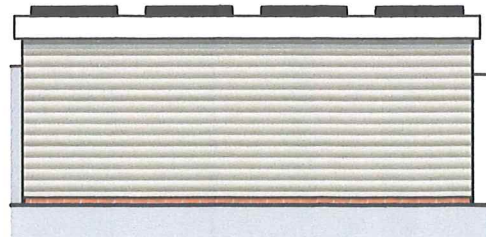

E4 Proposed Elevation
1:100


Scales @ A3
1:100, 1:200

Project
69 TWYFORD ROAD, EASTLEIGH, HAMPSHIRE.
SO50 4HH.

Client

Layout Title

Proposed Plans & Elevations

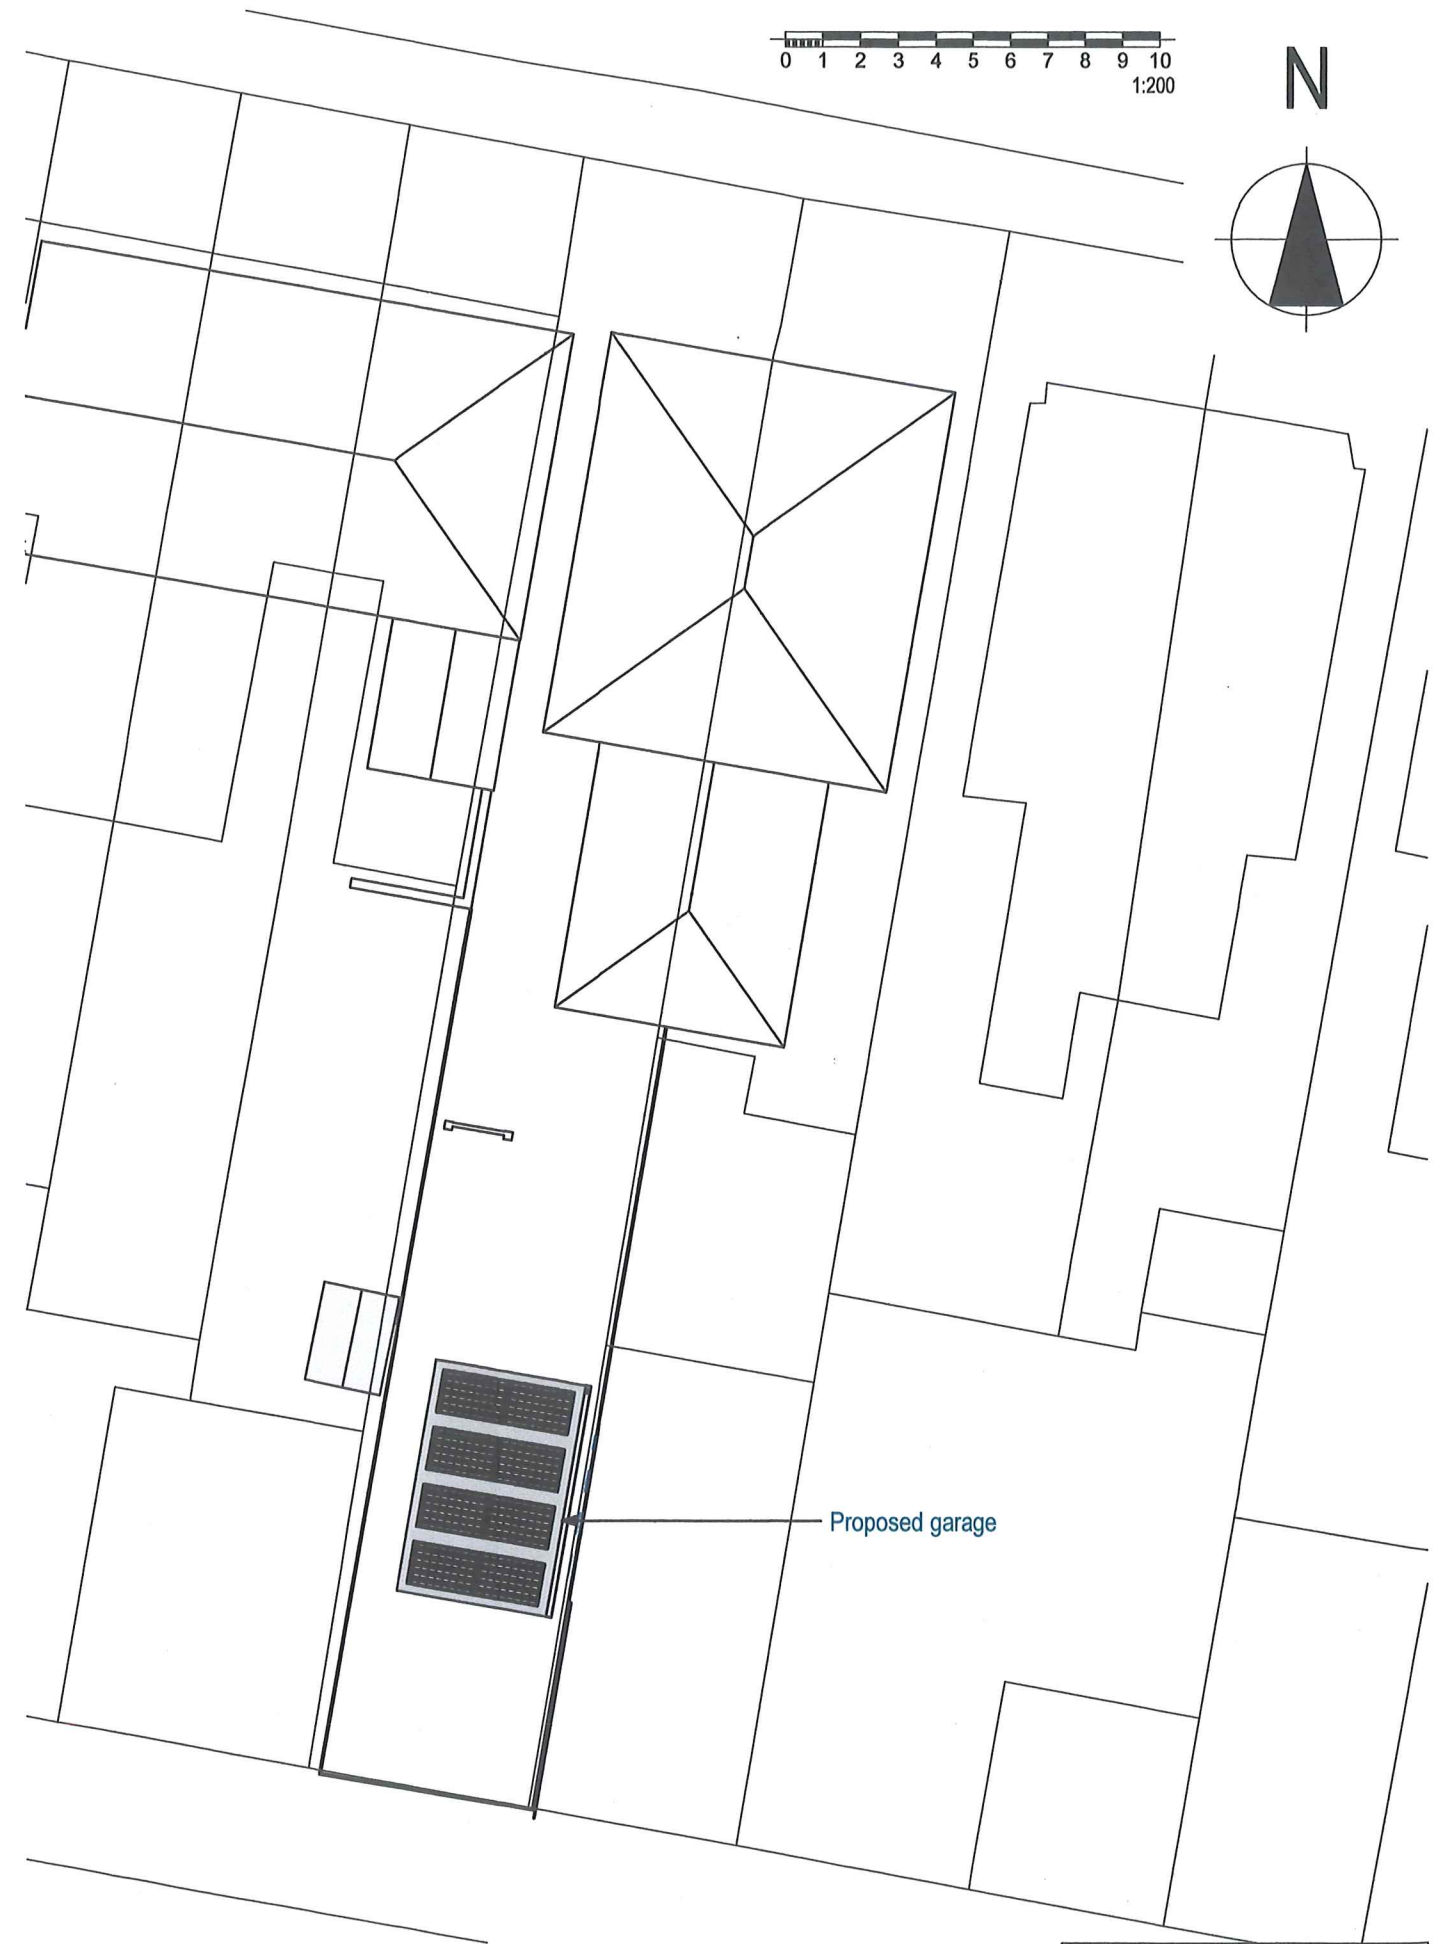

BP Block Plan
1:200

Drawing No.		rev
69TR/11		A
Rev	Description	Date
A	Issued for PD Approval	05/06/2026