



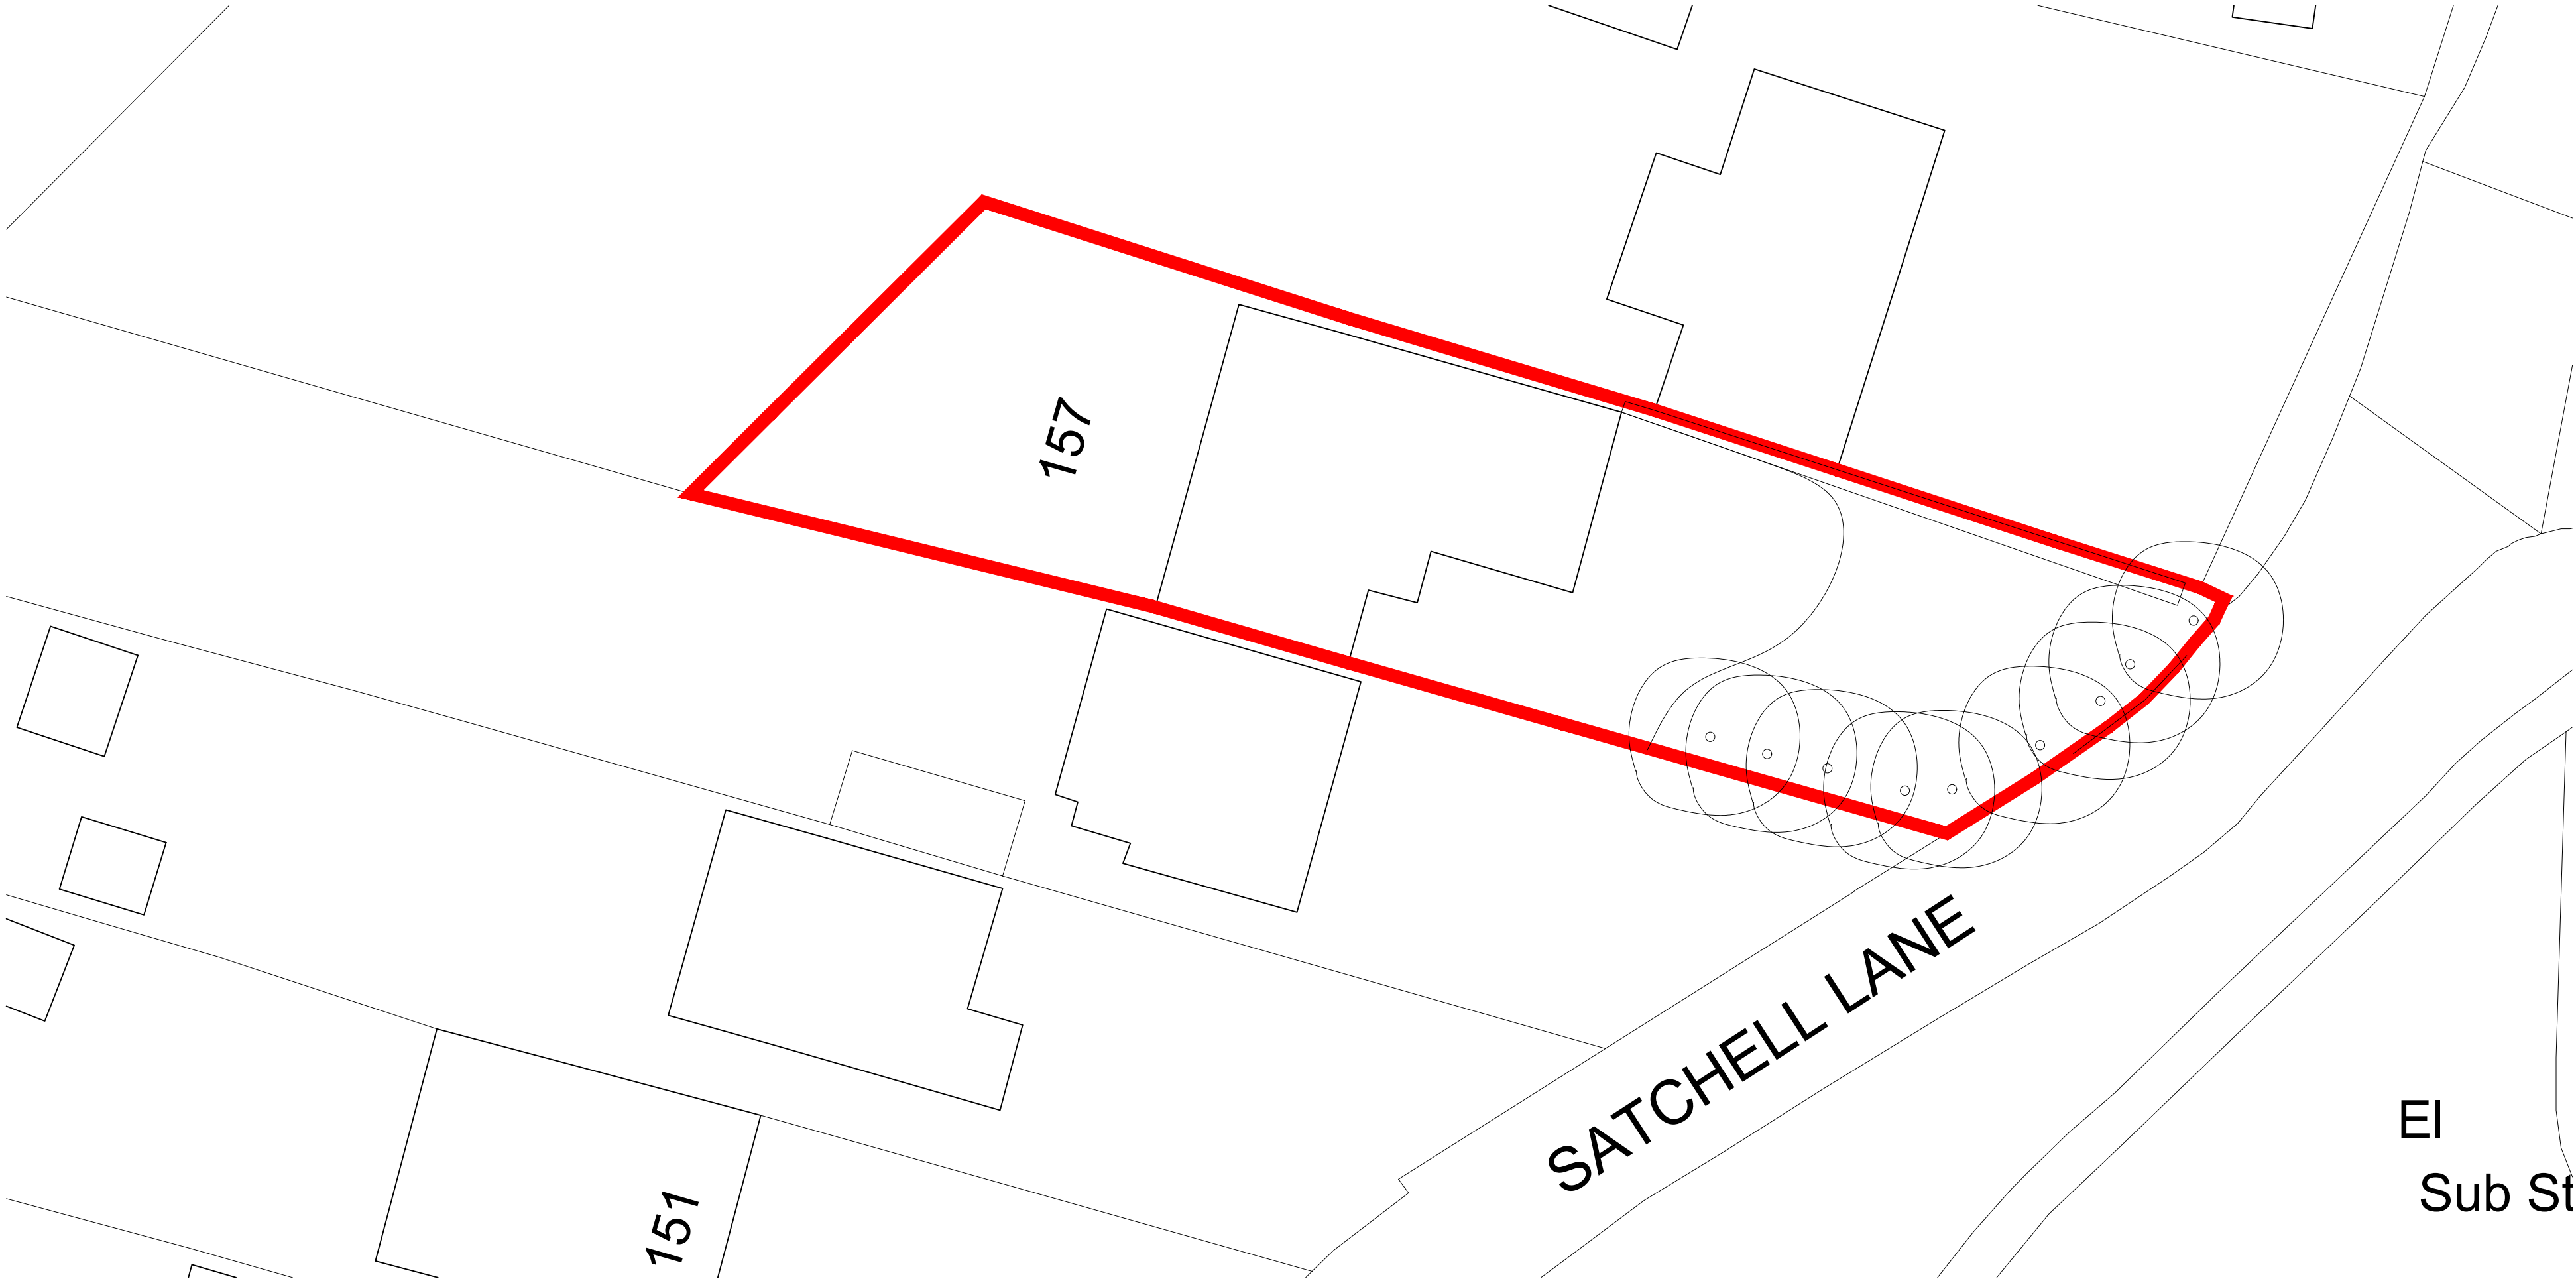

EI
Sub St

Key

Site Boundary

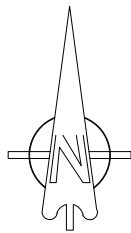

Please ensure drawing is printed with 'no scaling' and NOT 'scaled to fit'. Check against scale bar.



Email: alexpcarr@outlook.com
Telephone: 07308 953285
Facebook: @acdesignuk

PROJECT 157 Satchell Lane Hamble Southampton	Project type Housing	Drawing classification Housing	SCALE 1:200	SHEET SIZE A2	SHEET No.	DATE 30/05/26	DRAWN Alexander Carr
	DRAWING TITLE Existing Site Plan		Planning				
			SCG01-I000-1st				