




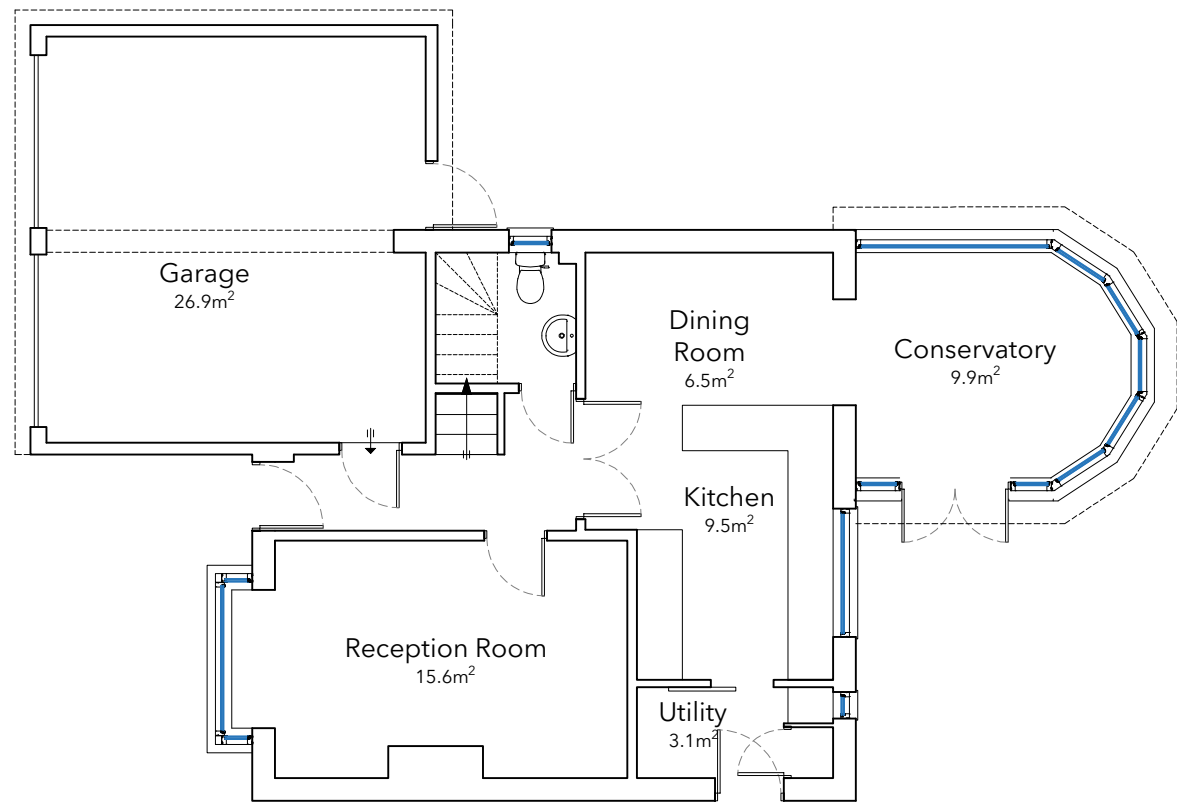

Ground Floor Plan

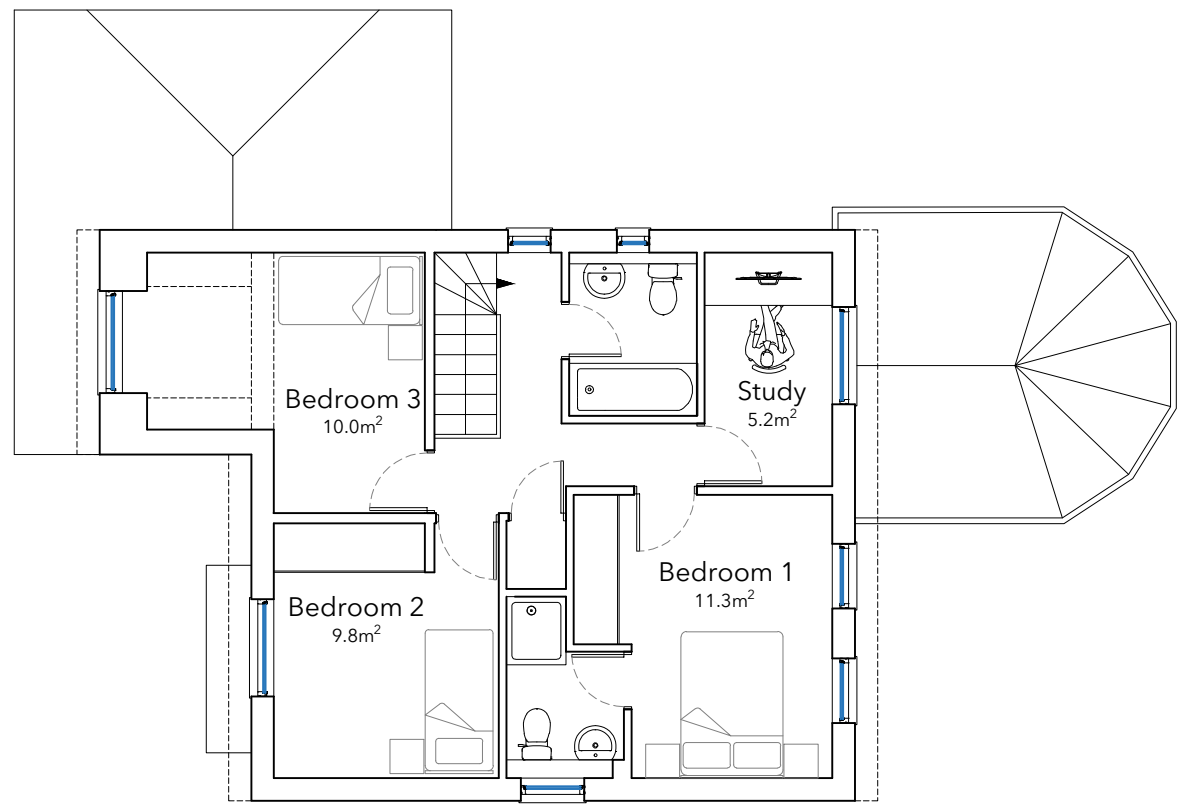



First Floor Plan

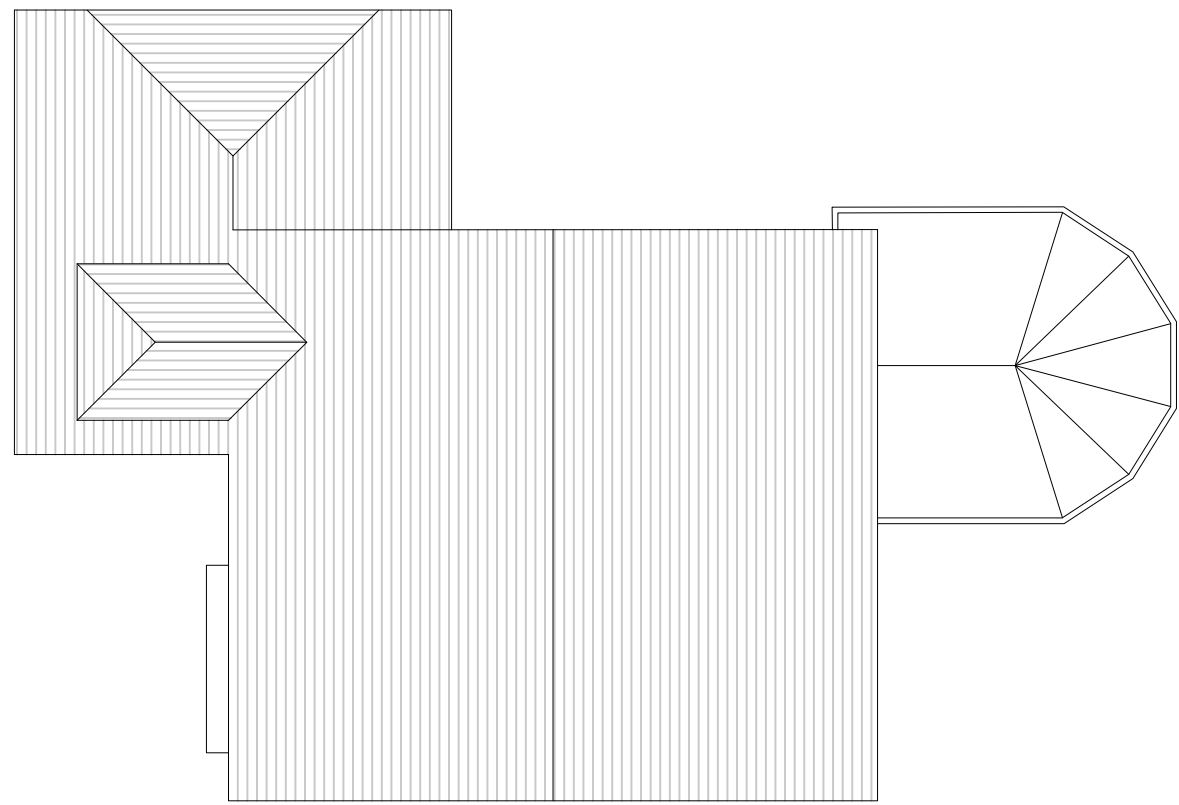


Roof Plan



Crown Copyright and database rights 2025 OS Licence no. AC0000849896

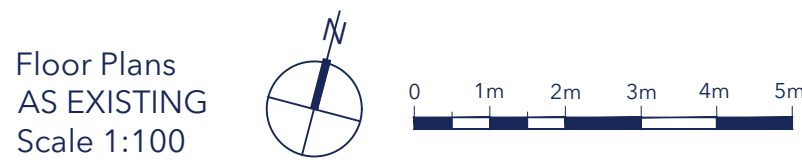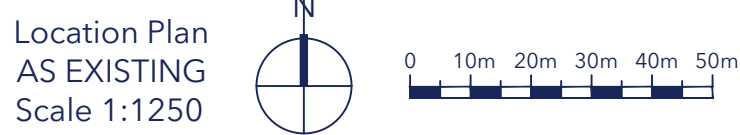


Front Elevation

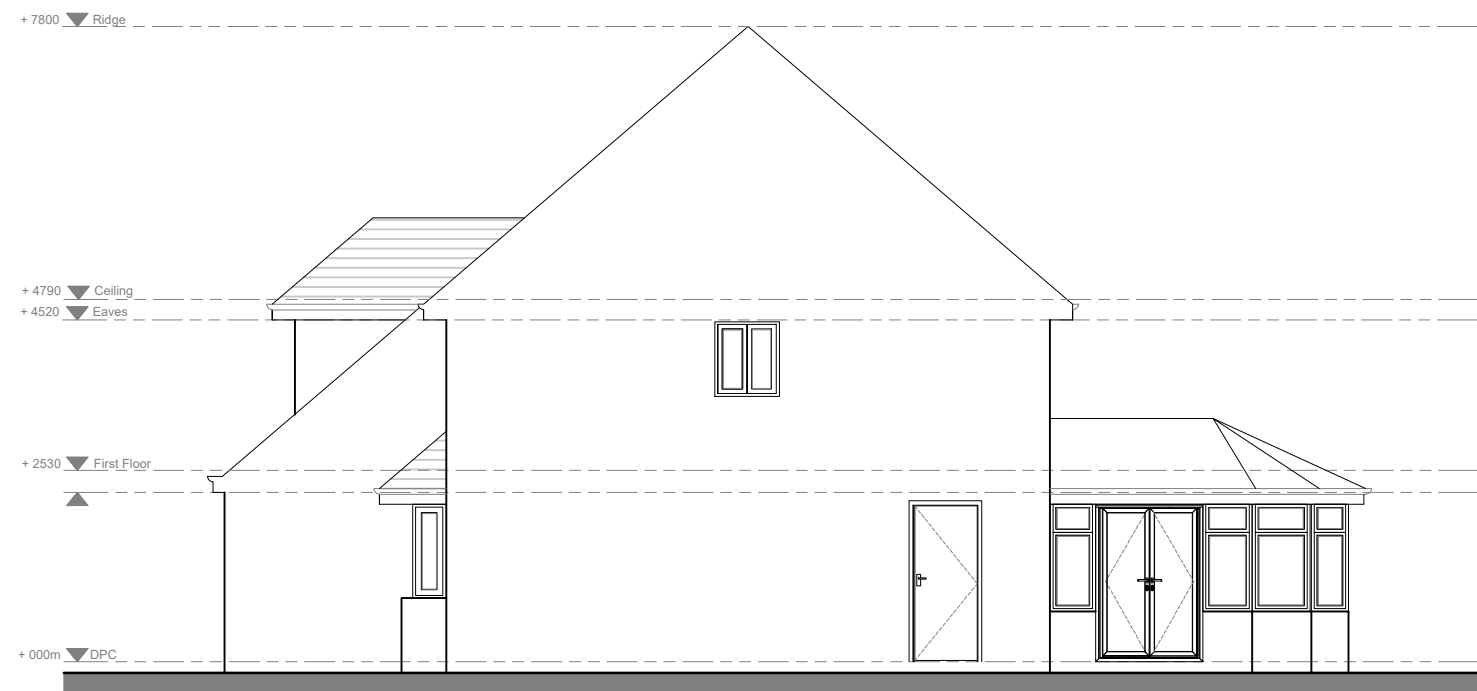




Side Elevation



Rear Elevation

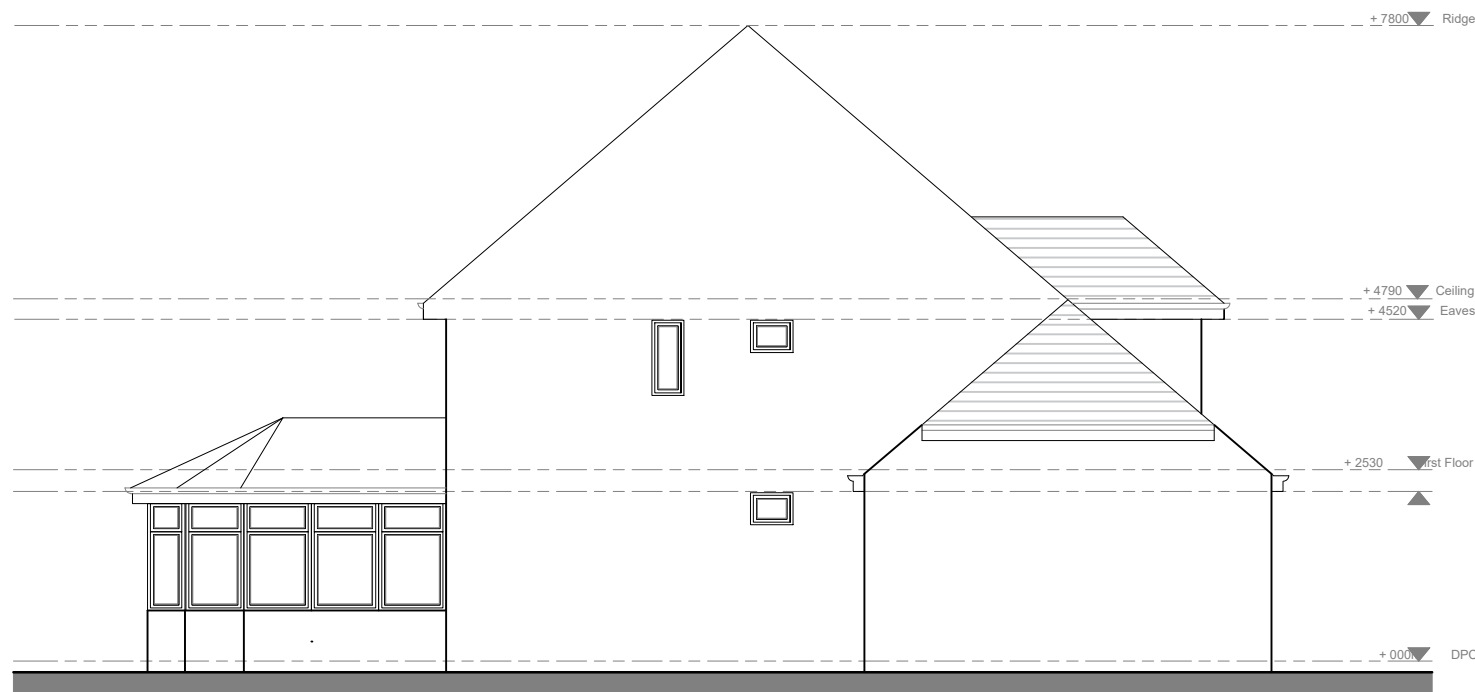

Side Elevation

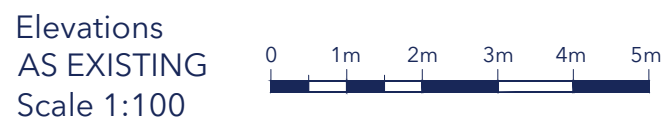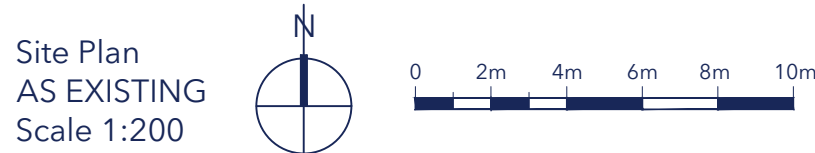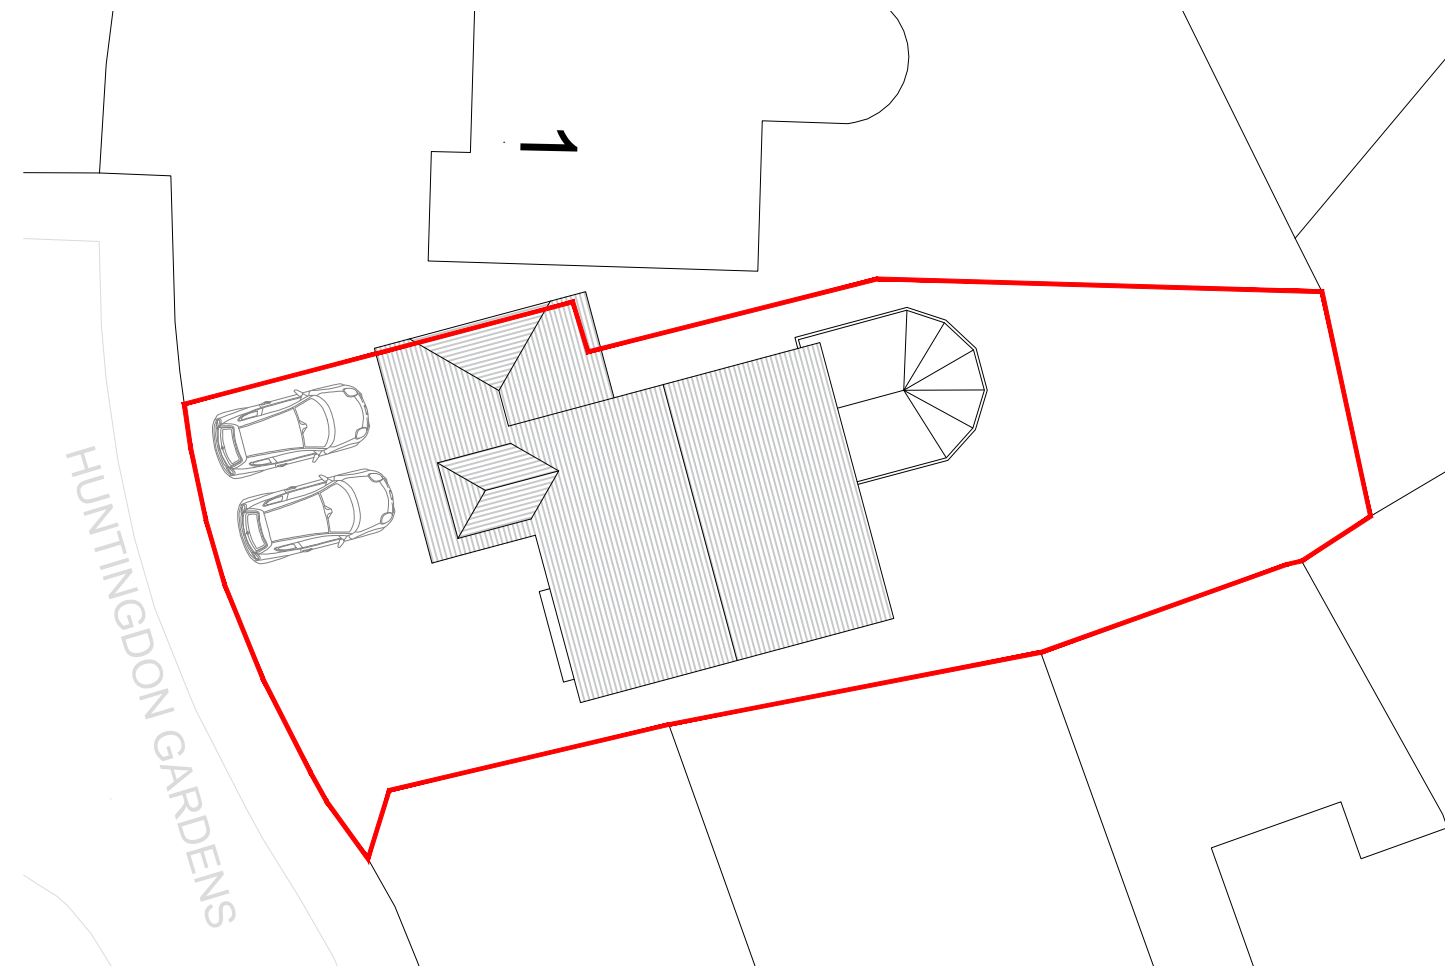

A	Parking	10/06/26
No.	Description	Date

studio

t. 02382 542011
e. info@rs-studio.co.uk
w. www.rs-studio.co.uk

Drawing Title:
Plans and Elevations
AS EXISTING

Project Title:
3 Huntingdon Gardens,
Hornton Heath, Estleigh,
SO50 7FH

Drawing No.:
1855-P-01
Date: May 2026
Scale: Various
Drawn: AS
Checked: RS

This drawing is the copyright of the company and must not be reproduced or used without permission. Annotated dimensions are to be taken in preference to scaled dimensions and site dimensions must be checked before work is commenced.