



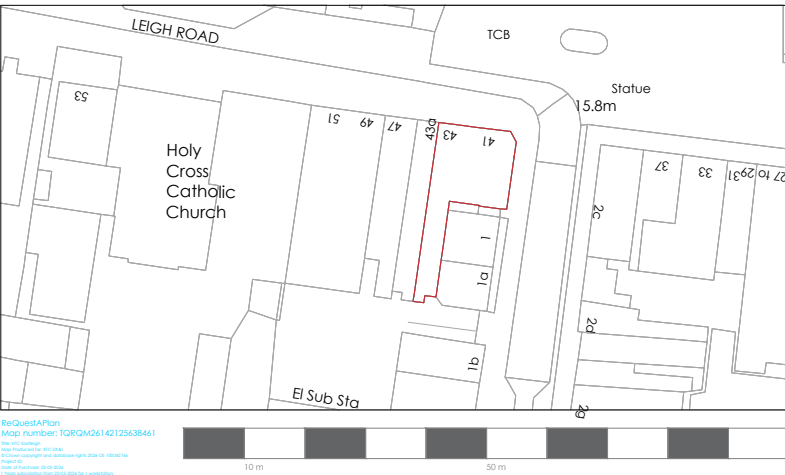


PROPOSED Store
existing site plan
scale - 1:1250 @ A3

OUTLINE OF STORE

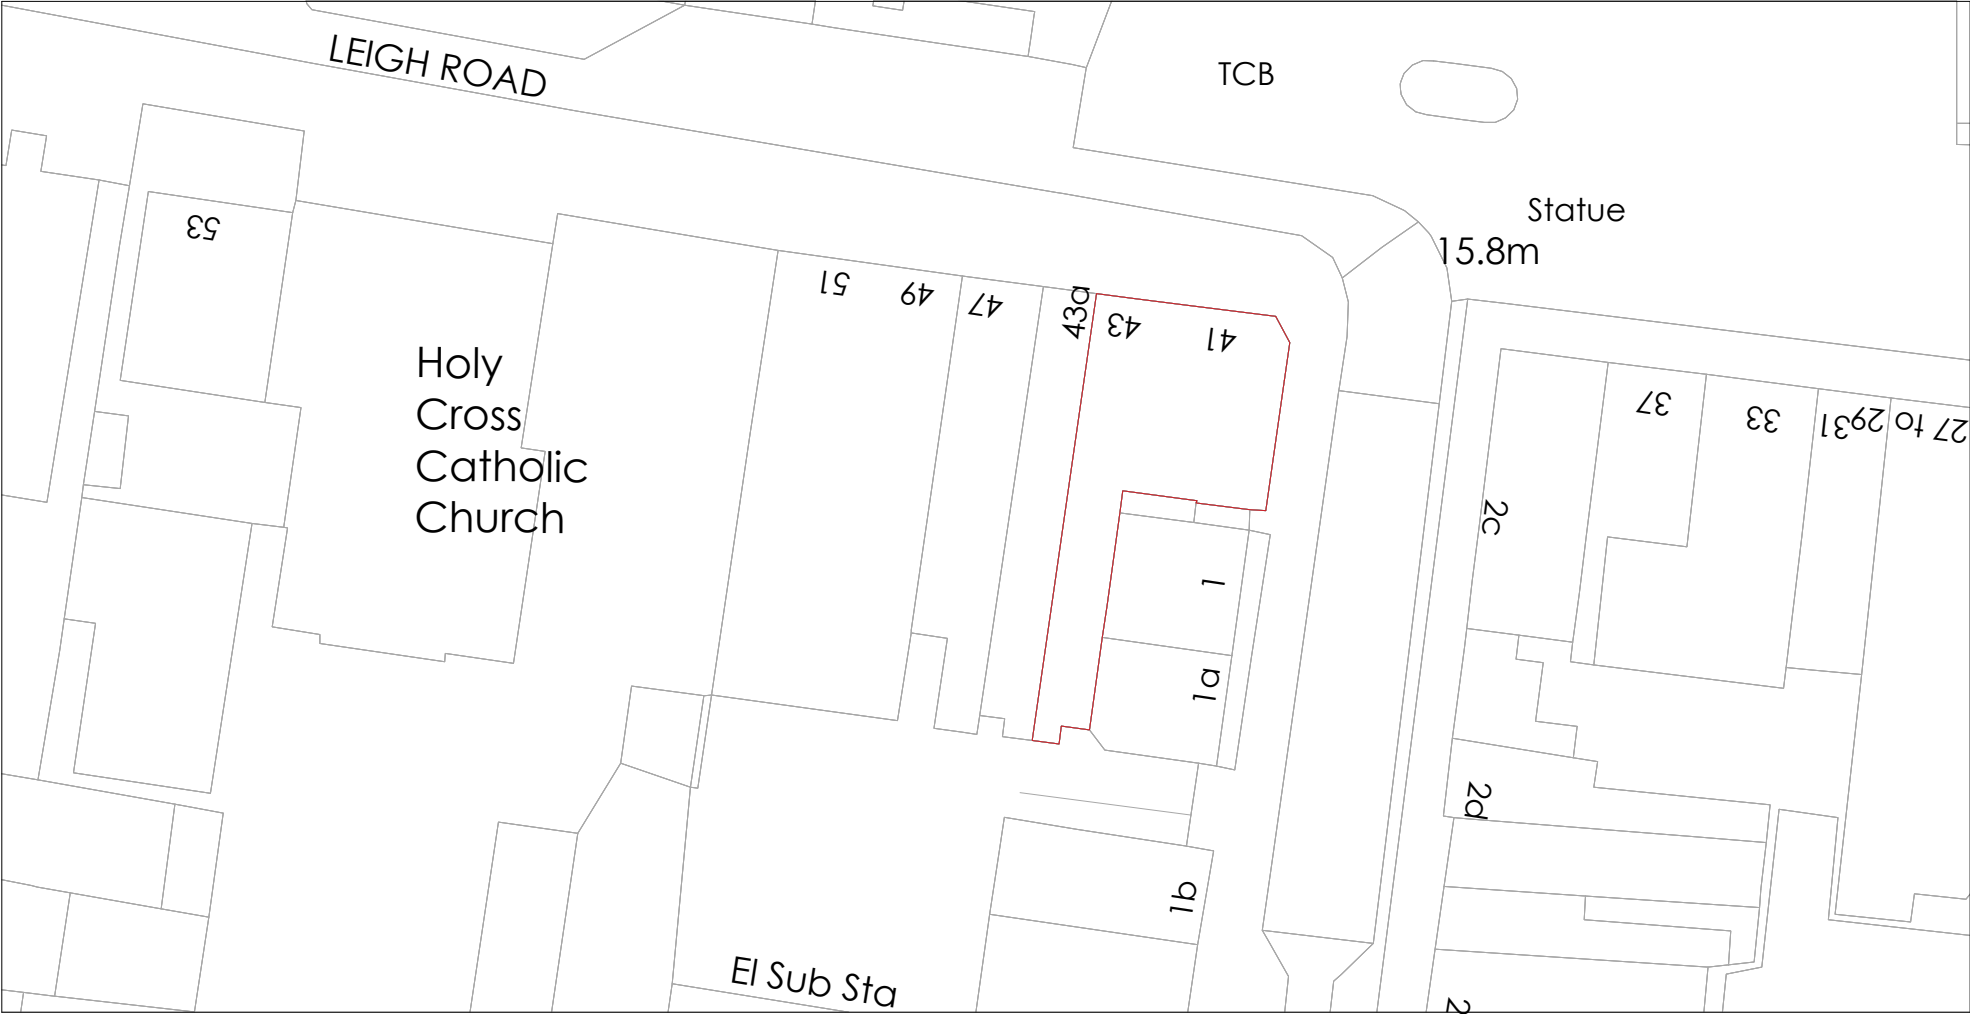


ReQuestAPlan
Map number: TQRQM26142125638461
Title: KFC Eastleigh
Map Produced for: KFC UK&I
© Crown copyright and database rights 2026 OS 100042766
Project ID:
Date of Purchase: 22-05-2026
1 Years subscription from 22-05-2026 for 1 workstation.

PROPOSED Store
existing site plan
scale - 1:500 @ A3

 

rev	date	description

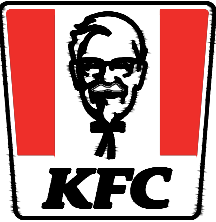

EASTLEIGH, LEIGH RD
store address 43 Leigh Rd, Eastleigh SO50 9DF

IE
drawing title PROPOSED EXTERNALS A3 @ 1:100

drawn by SP	checked N/A	date 22.05.26
store no. N/A	scale A3	
drawing no. EAS.2026.IE.EQ02 .S100	revision -	

IMPORTANT NOTICE : THIS MATERIAL IS STRICTLY CONFIDENTIAL AND MUST NOT BE DISCLOSED, BY ANY MEANS, WITHOUT THE PRIOR WRITTEN CONSENT OF KENTUCKY FRIED CHICKEN (GREAT BRITAIN) LIMITED ("KFC(GB)"). THE INFORMATION PROVIDED IN THIS MATERIAL, INCLUDING BUT NOT LIMITED TO DESIGNS AND COST PROJECTIONS IS FOR ILLUSTRATIVE PURPOSES ONLY, THE INFORMATION IS SUBJECT TO AMENDMENT BY KFC(GB) AT ANY TIME AND SHOULD NOT BE RELIED UPON AS ADVICE OR RECOMMENDATION IN ANY WAY. YOU MUST THEREFORE PREPARE YOUR OWN ANALYSIS AND SEEK FINANCIAL, LEGAL AND OTHER PROFESSIONAL ADVICE AS NECESSARY. KFC(GB) GIVES NO REPRESENTATION, WARRANTY, ASSURANCE OR UNDERTAKING (EXPRESS OR IMPLIED) IN RELATION TO THE ADEQUACY, ACCURACY, COMPLETENESS OR REASONABLENESS OF ANY INFORMATION CONTAINED IN THIS MATERIAL, INCLUDING BUT NOT LIMITED TO THE QUALITY, DURABILITY, DESIGN AND PERFORMANCE OF PRODUCTS, SERVICES OR SUPPLIERS, OR ANY OTHER INFORMATION THAT HAS BEEN PROVIDED AND KFC(GB) ACCEPTS NO LIABILITY FOR ANY LOSS , INCLUDING WITHOUT LIMITATION LOSS OF OR DAMAGE TO PROFITS, INCOME, REVENUE, ANTICIPATED SAVINGS, COMMERCIAL OPPORTUNITIES OR GOODWILL THAT MAY RESULT FROM YOUR RELIANCE ON OR USE OF THE INFORMATION CONTAINED IN THIS MATERIAL.

ALL DIMENSIONS TO BE CHECKED ON SITE.
DO NOT SCALE FROM THIS DRAWING EXCEPT FOR THE PURPOSES OF LOCAL AUTHORITY PLANNING