


SITE PLAN

Scale: NTS

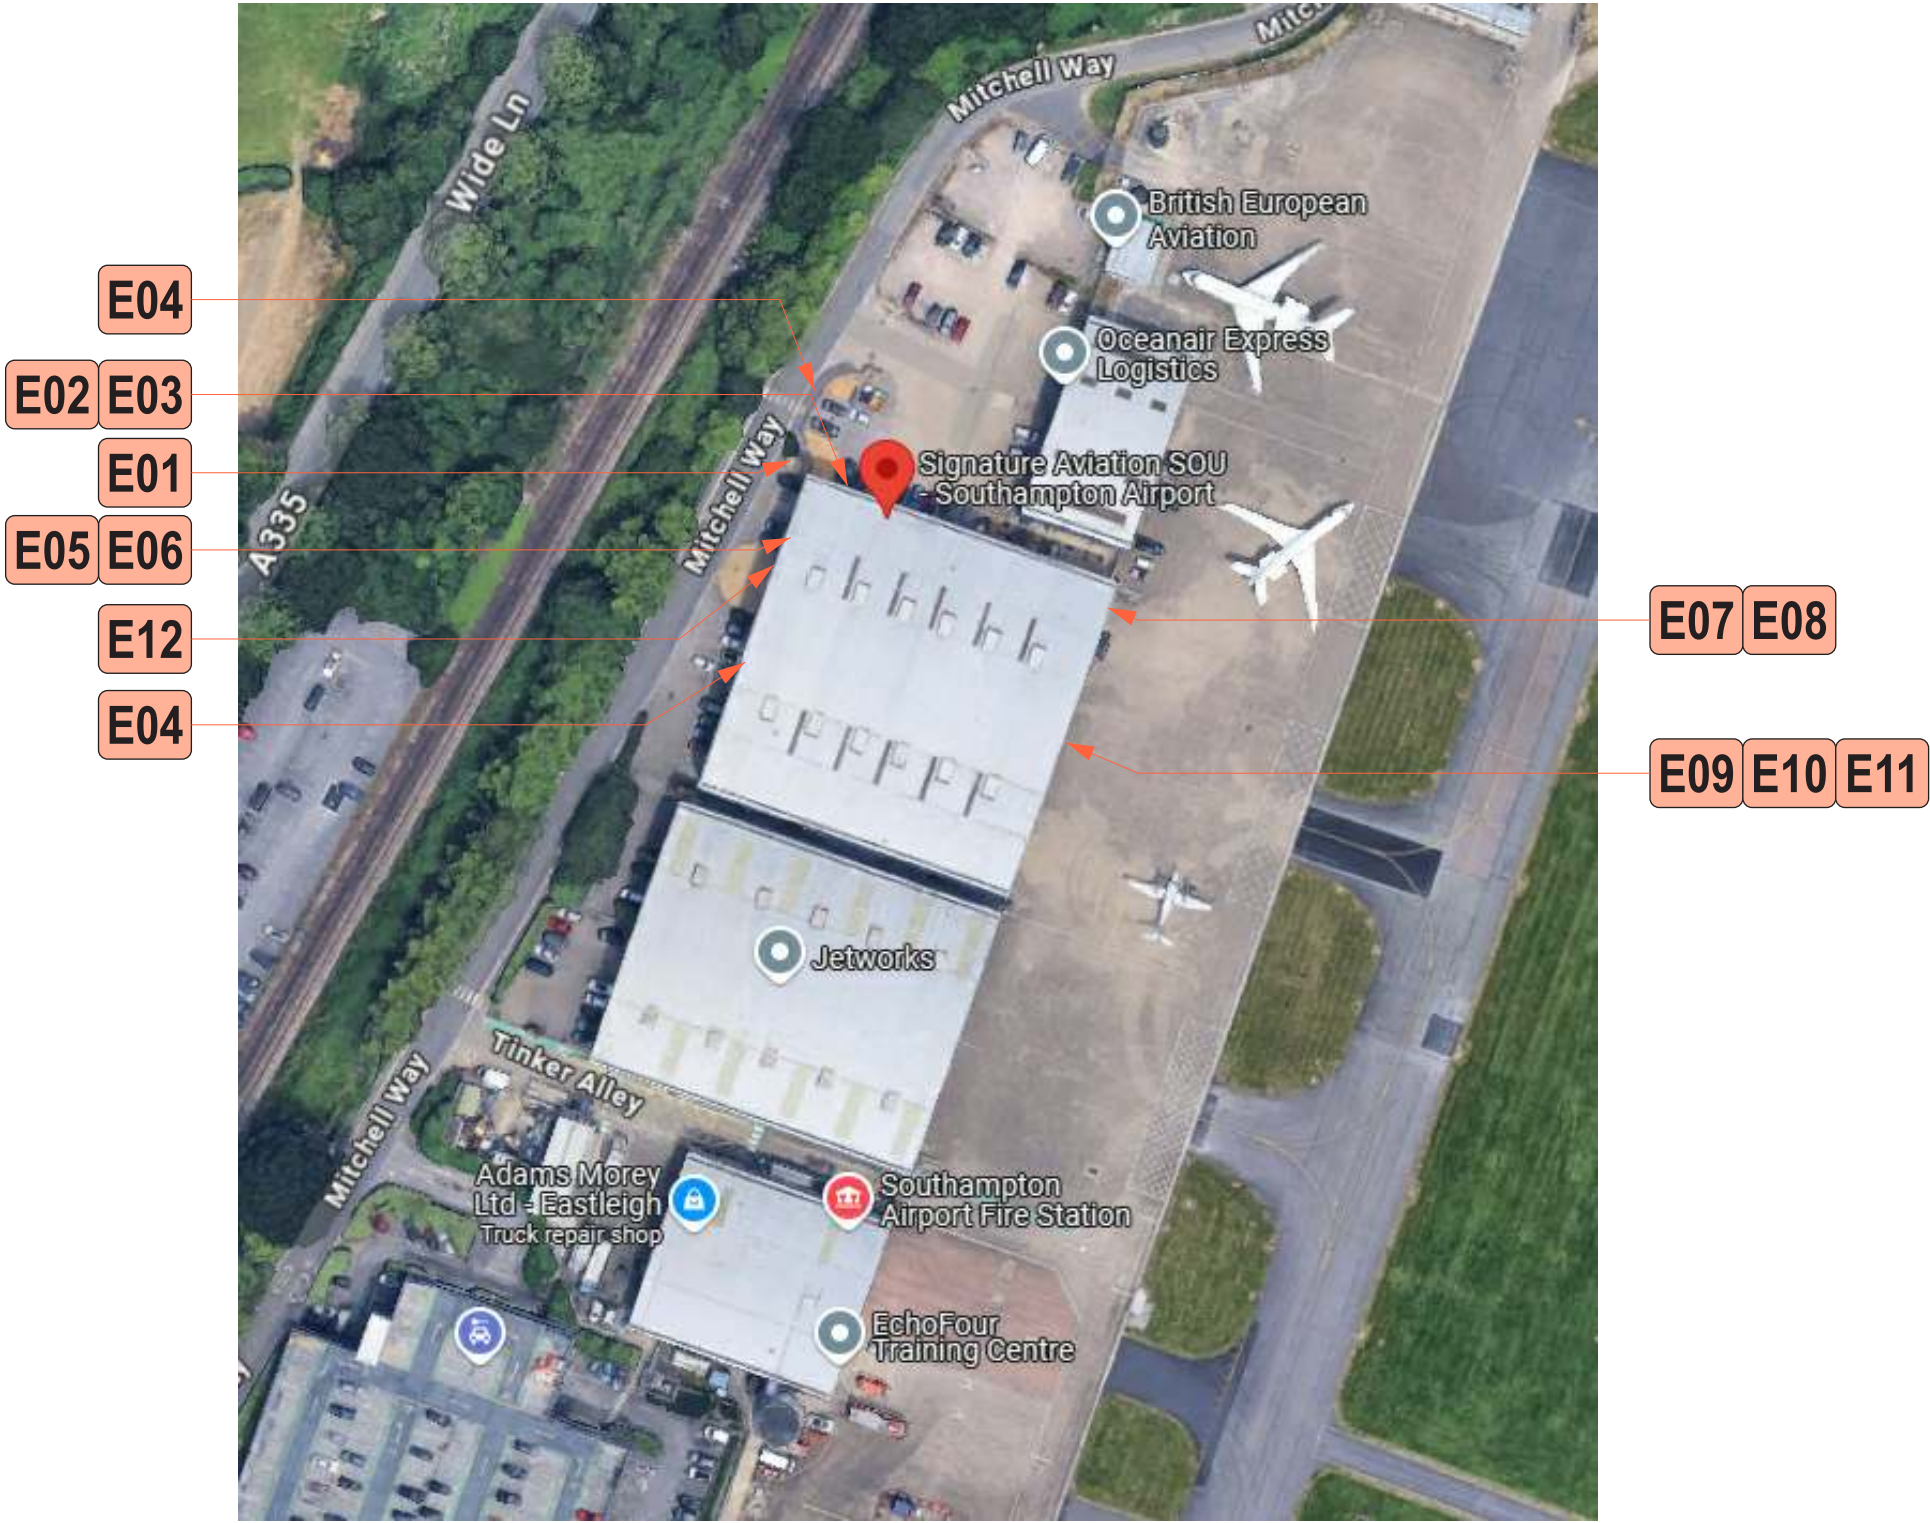

Stratus®

onestratus.com
8959 Tyler Boulevard
Mentor, Ohio 44060
888.503.1569

CLIENT:  SIGNATURE AVIATION

ADDRESS: Hangar 2, Mitchell Way
Southampton, Southampton
SO18 2HG
ENGLAND

PAGE NO.:
2

ORDER NUMBER:
1235863

SITE NUMBER:
800127

ELECTRONIC FILE NAME:
G:\ACCOUNTS\IS\SIGNATURE FLIGHT SUPPORT\LOCATIONS\2025\ENGLAND\SOU Southampton Airport\SOU Southampton Airport_R4.cdr

PROJECT NUMBER:
87724

PROJECT MANAGER:
Dustin San Miguel

Rev #	Req #	Date/Artist	Description	Rev #	Req #	Date/Artist	Description
Original	538718	06/26/25 RH					
Rev 1	551746	09/08/25 RH					
Rev 2	573174	01/15/26 RH					
Rev 3	577365	02/05/26 RH					
Rev 4	579308	02/16/26 RH					

PRINTS ARE THE EXCLUSIVE PROPERTY OF STRATUS. THIS MATERIAL SHALL NOT BE USED, DUPLICATED, OR OTHERWISE REPRODUCED WITHOUT THE PRIOR WRITTEN CONSENT OF STRATUS.