


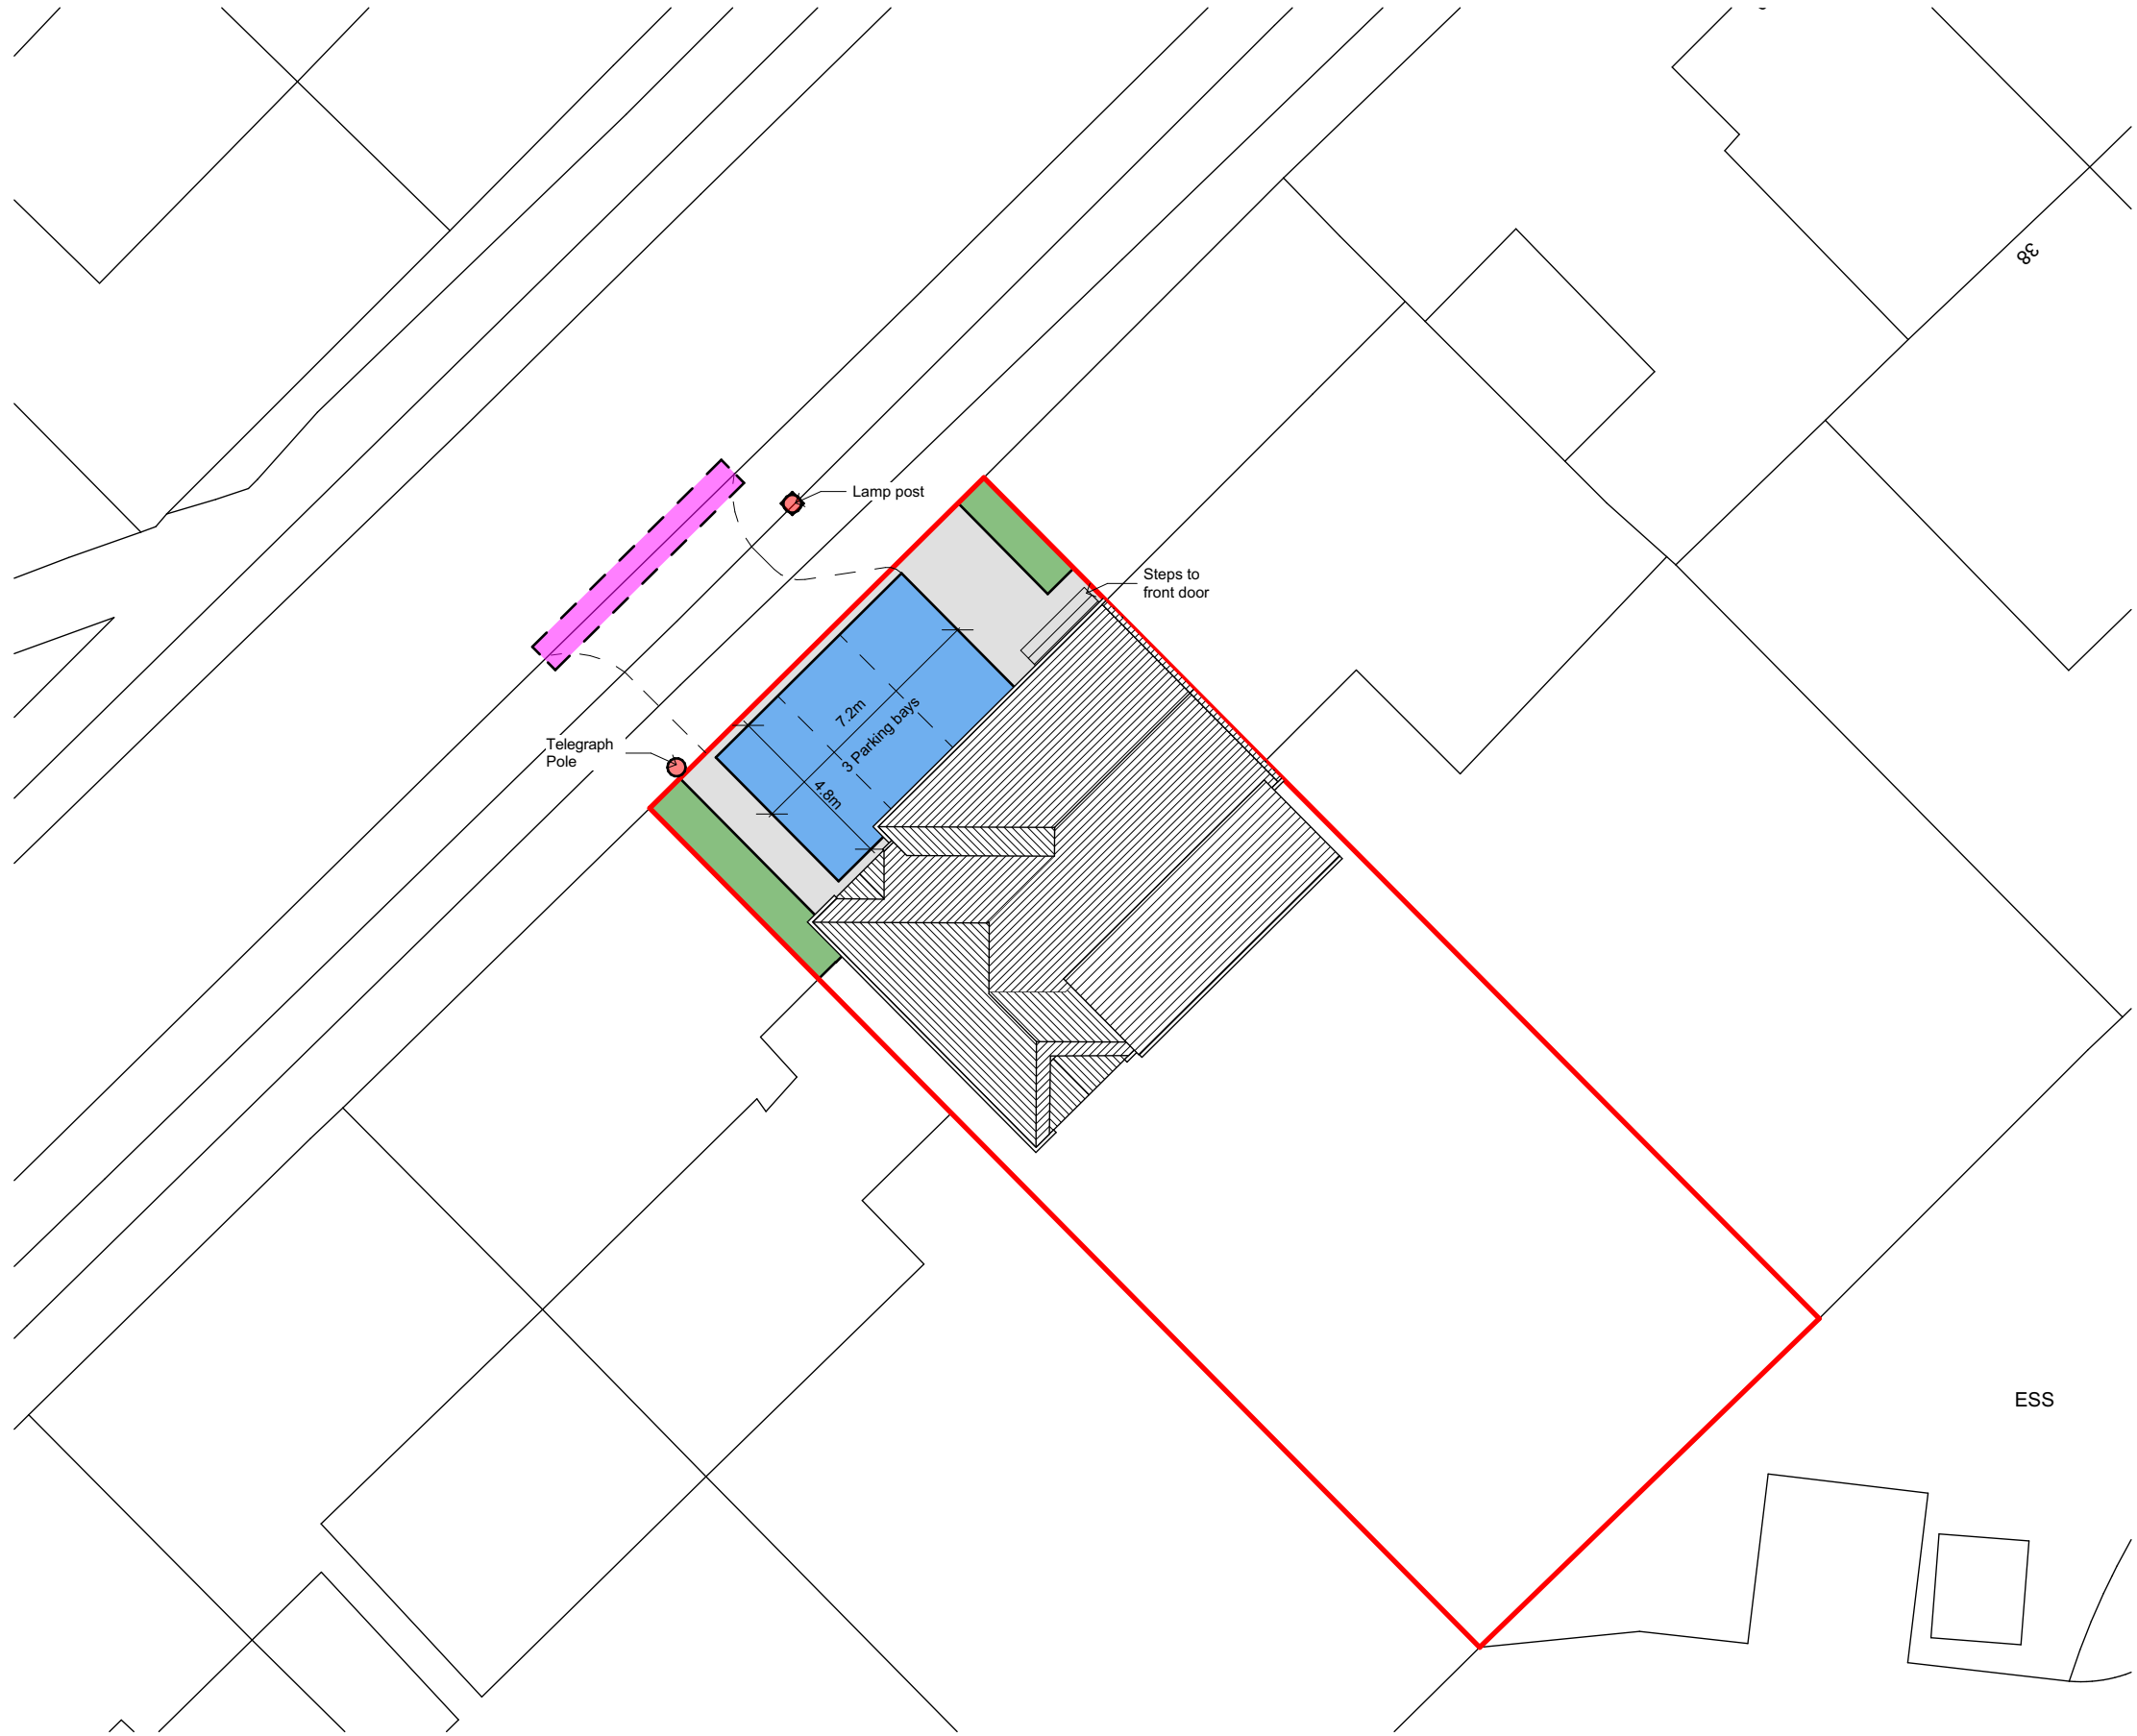

Key



Potential Parking Area




Dropkerb Location




Existing Lamp and Telegraph post

N

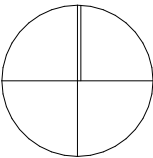

Block Plan 1:200

1:200

 

PLANNING APPROVAL			
P1	LDC Issue	15.06.26	GM
Revision	Description	Date	Drawn

Designer :



Project :
44 Queens View, Netley, Southampton
House Extension and Loft Conversion

Drawing :
Site Plan

Date : July 2023	Scale : 1:1250, 1:200 @ A1	
Drawing No. : 17 / 001 / 101	Status : PLANNING	Revision: P1