



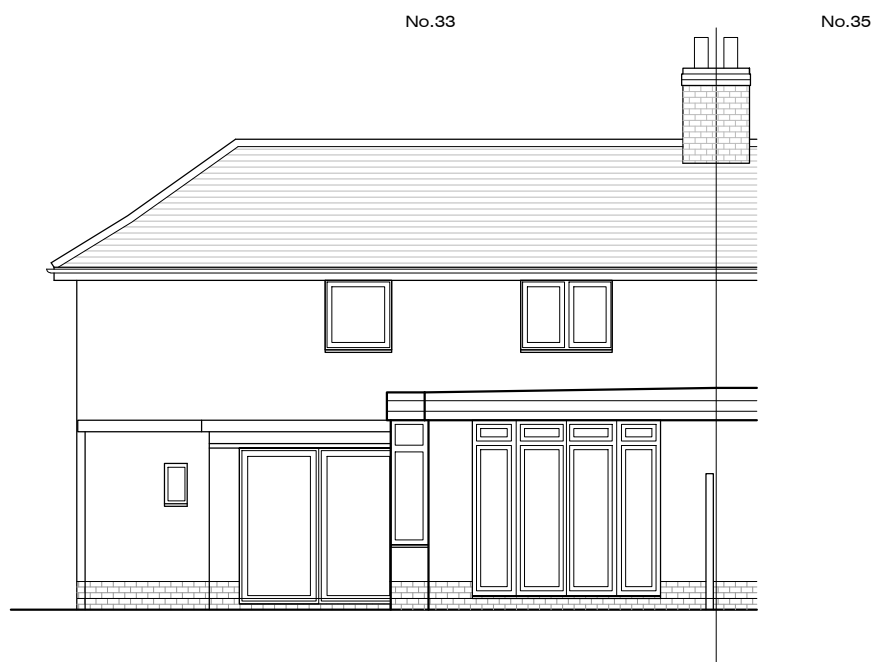


South-West (Rear) Elevation - As Existing



North-West (Side) Elevation - As Existing

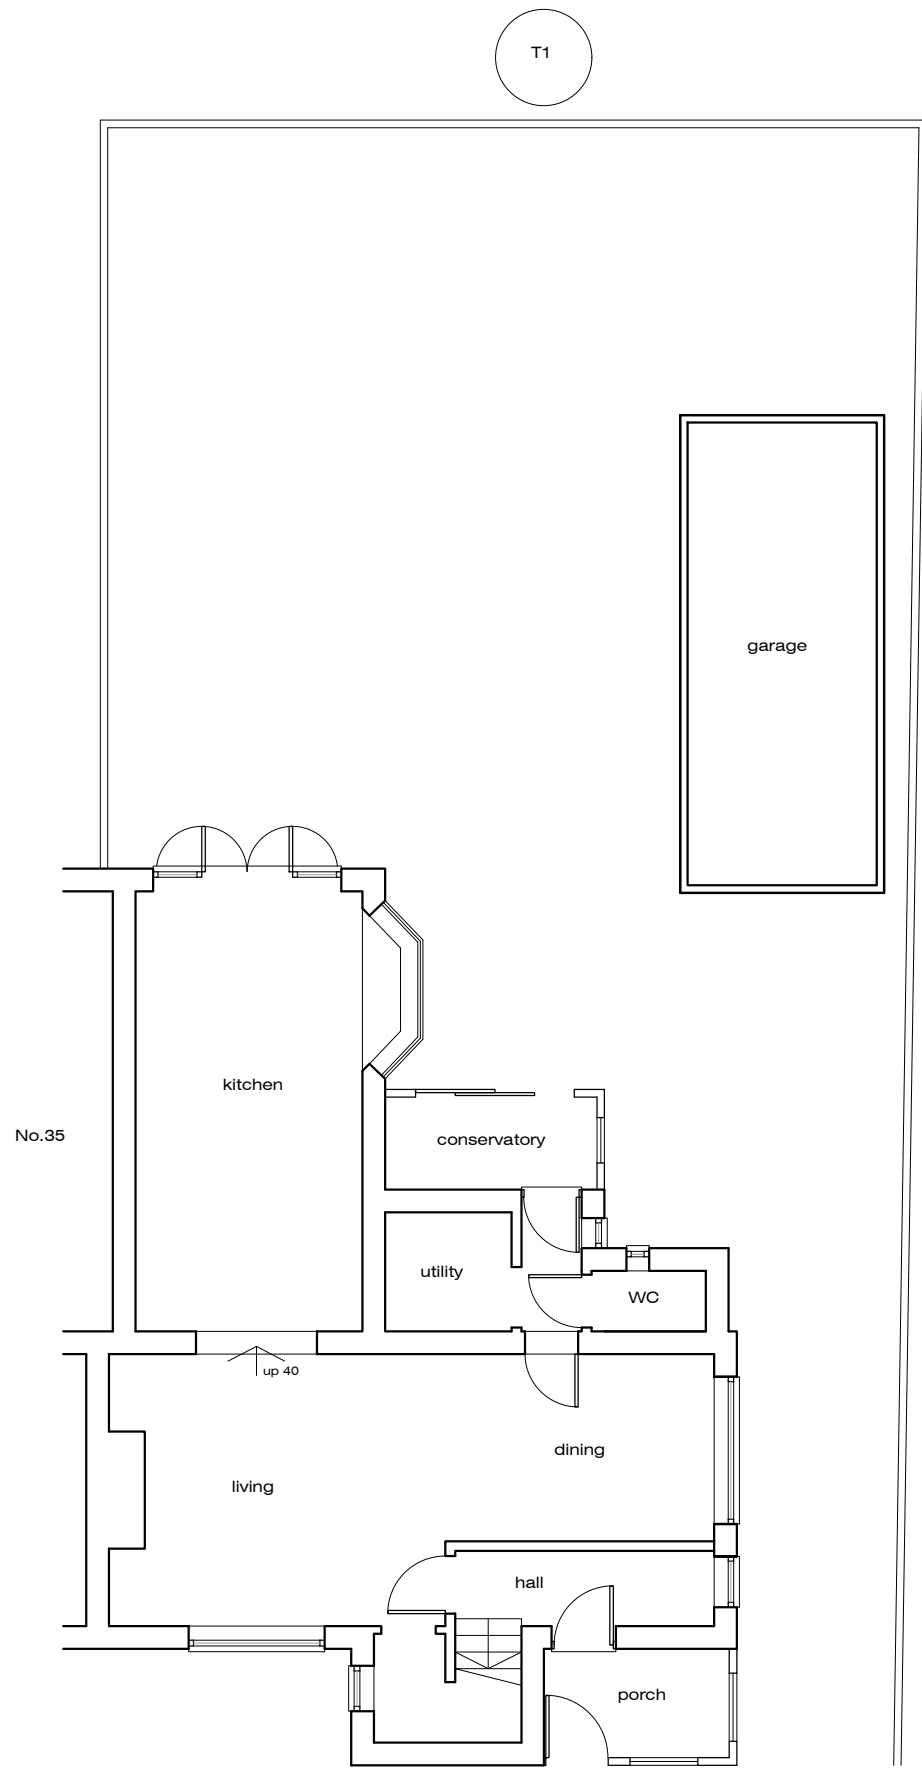

Ground Floor Plan - As Existing

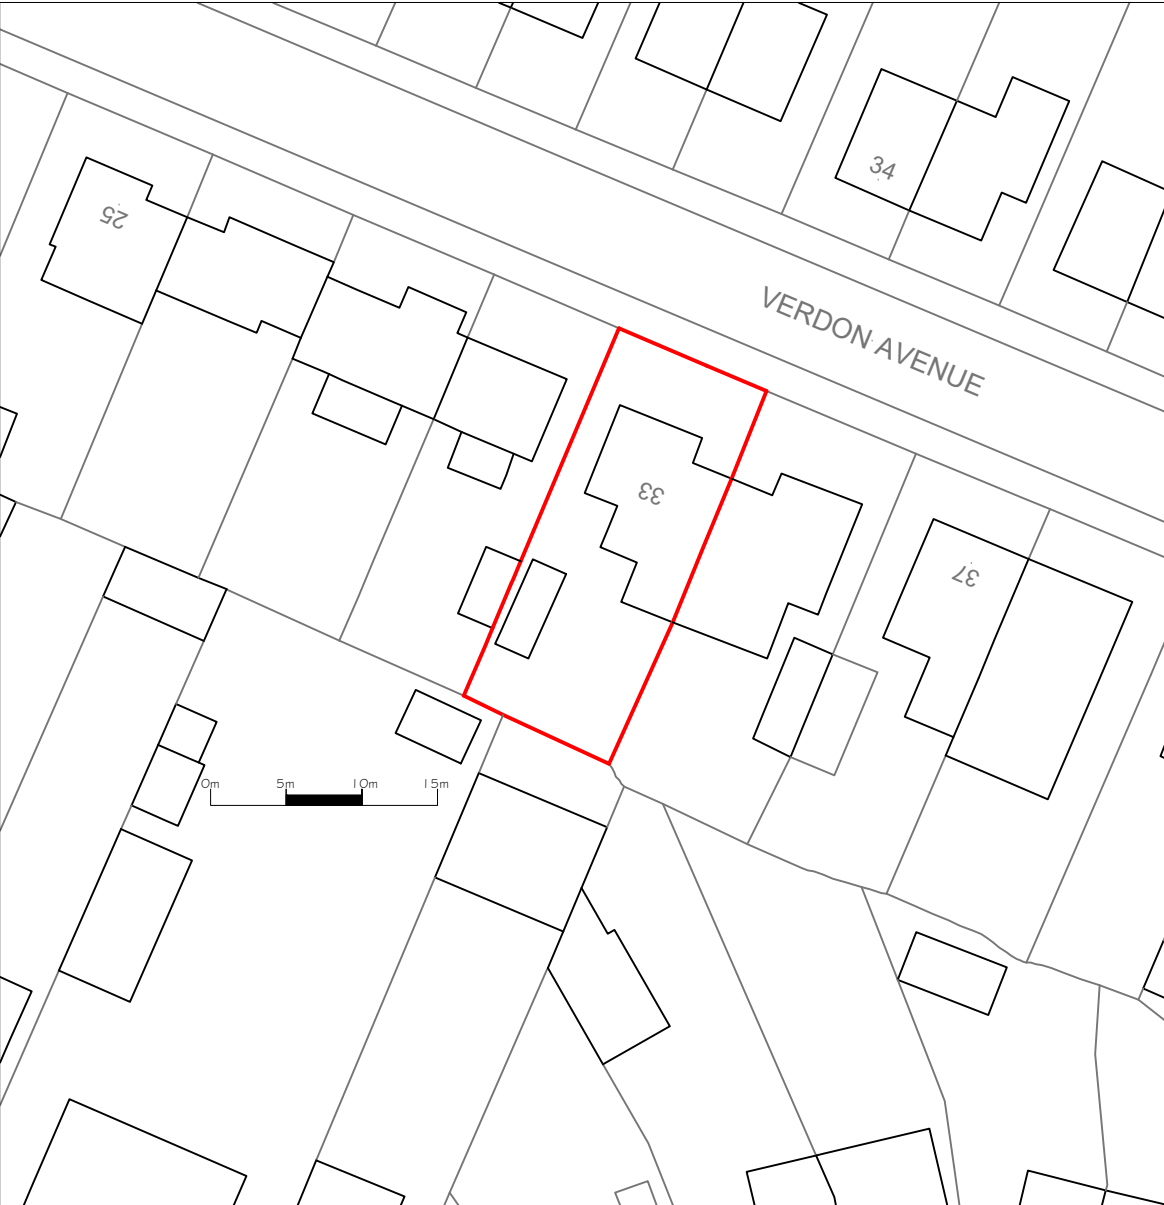

Block Plan - As Existing 1:500

-	Issued for Planning Application	NJ	18-06-26
Rev.		By	Date
Coast Architecture Ltd The Hawthorns, 105 Dibles Road, Warsash, Southampton, SO31 9JL 07920 260758 Project 33 Verdon Avenue, Hamble-le-Rice, Southampton, SO31 4HW Client Mr P Davies and Mrs A Martinez-Davies			
Title Plans & Elevations - As Existing			
Date	June 26	Drawn By	NJ
Job No.	Drawing No.	Scale	Revision
C26-005	001	1:100 /500@A1	-