
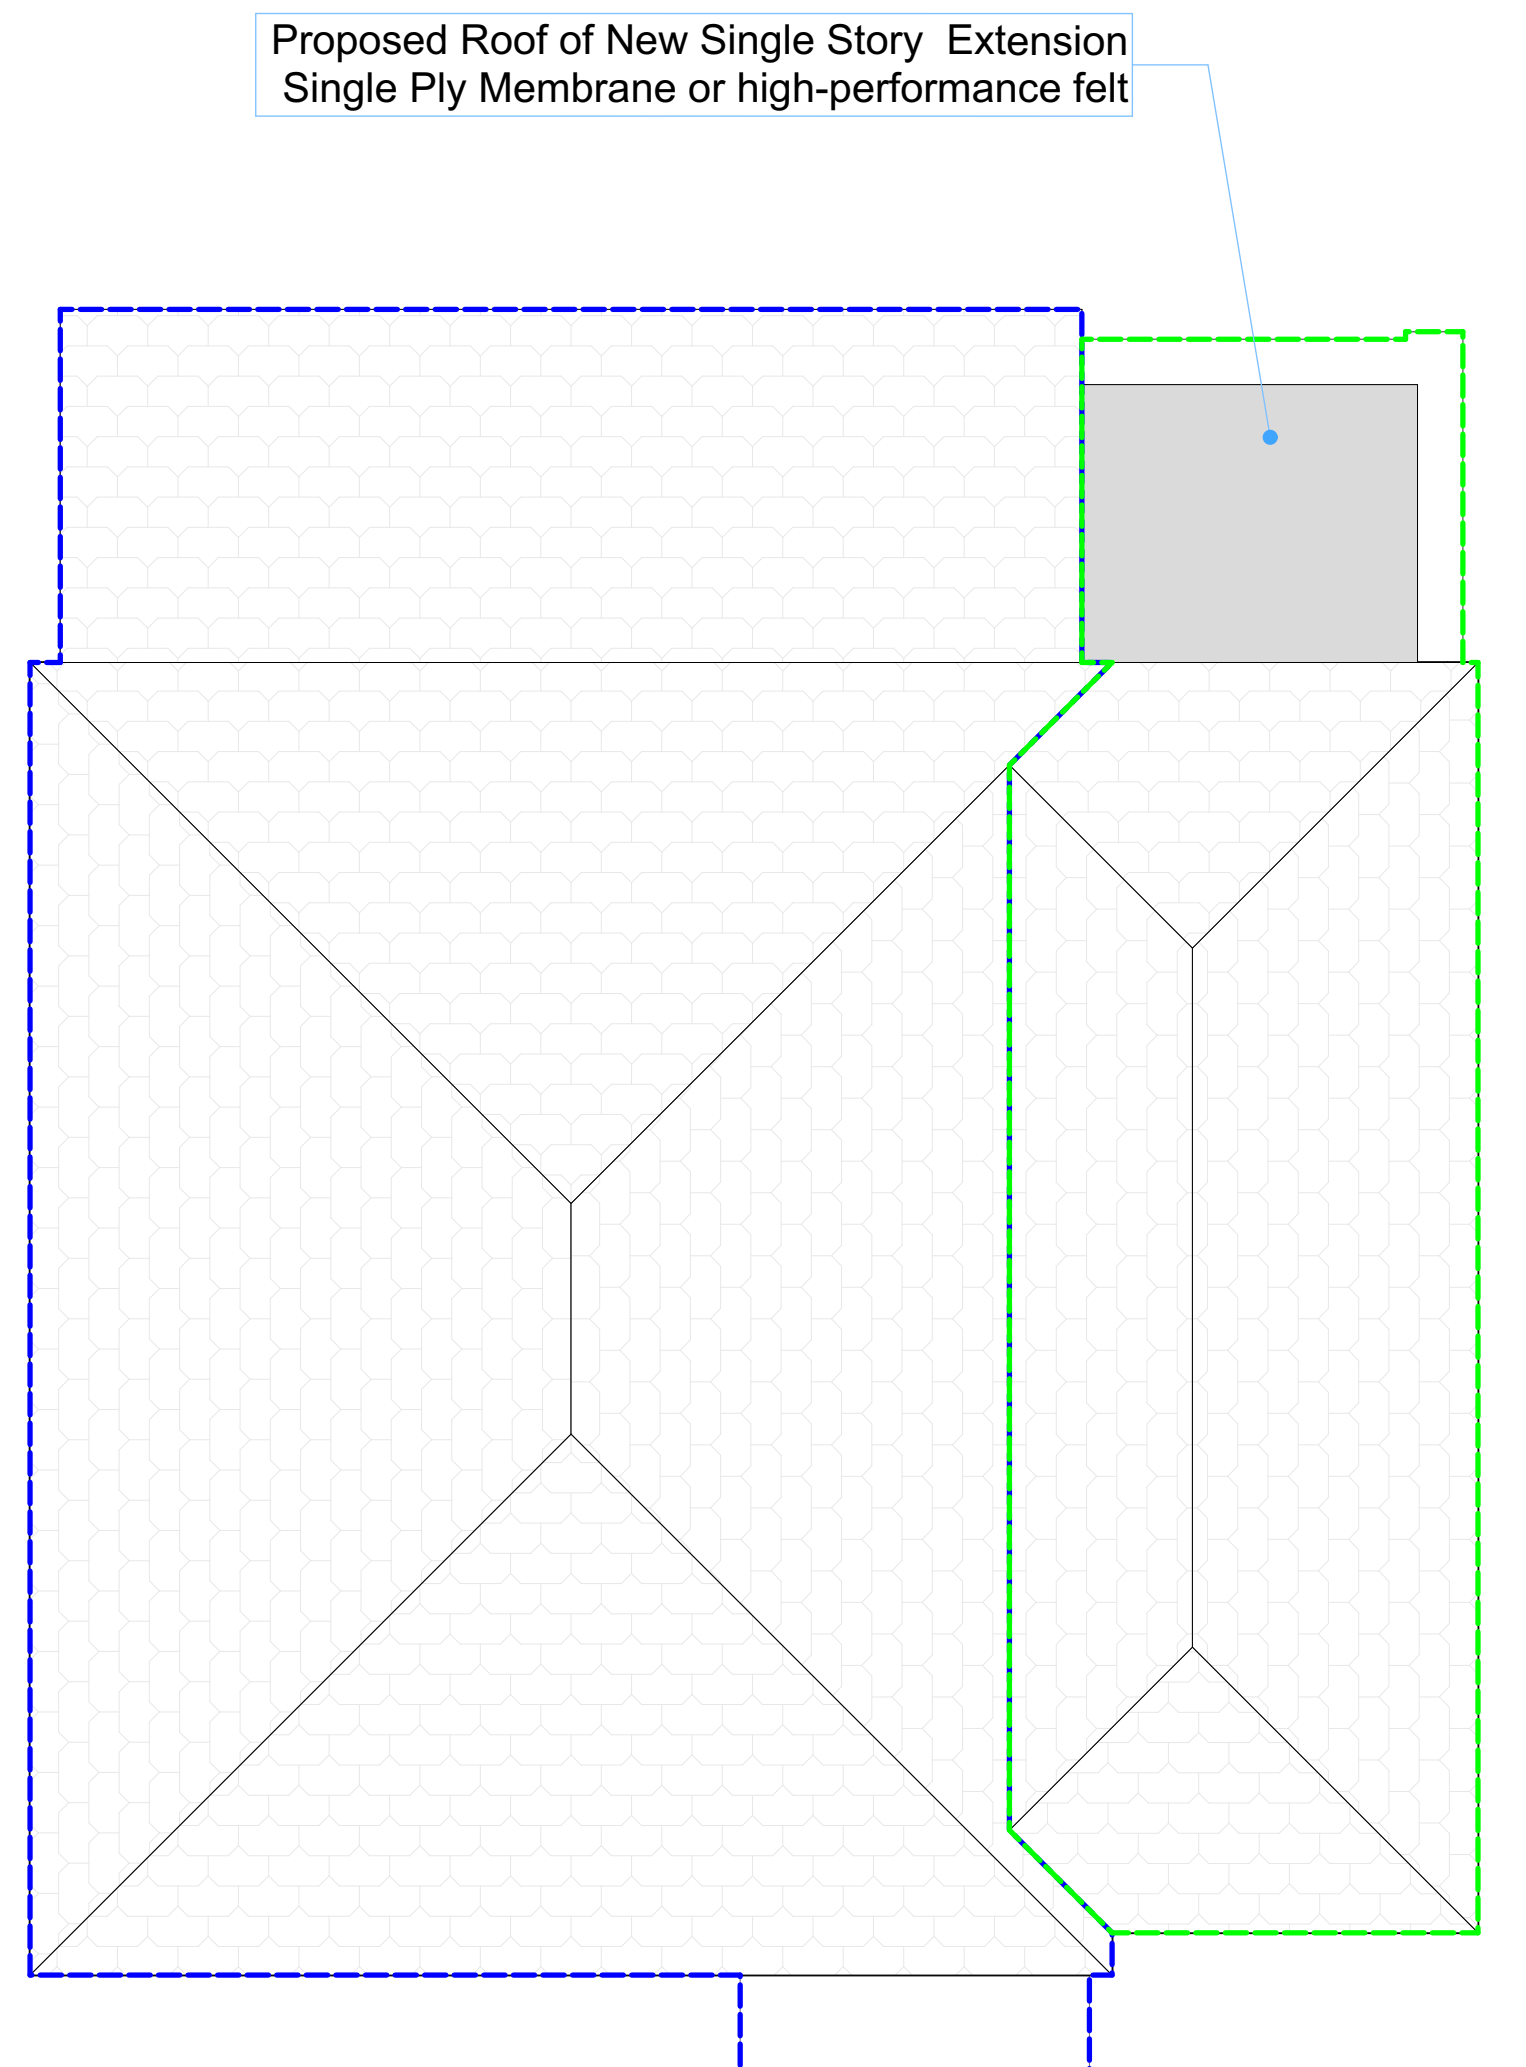
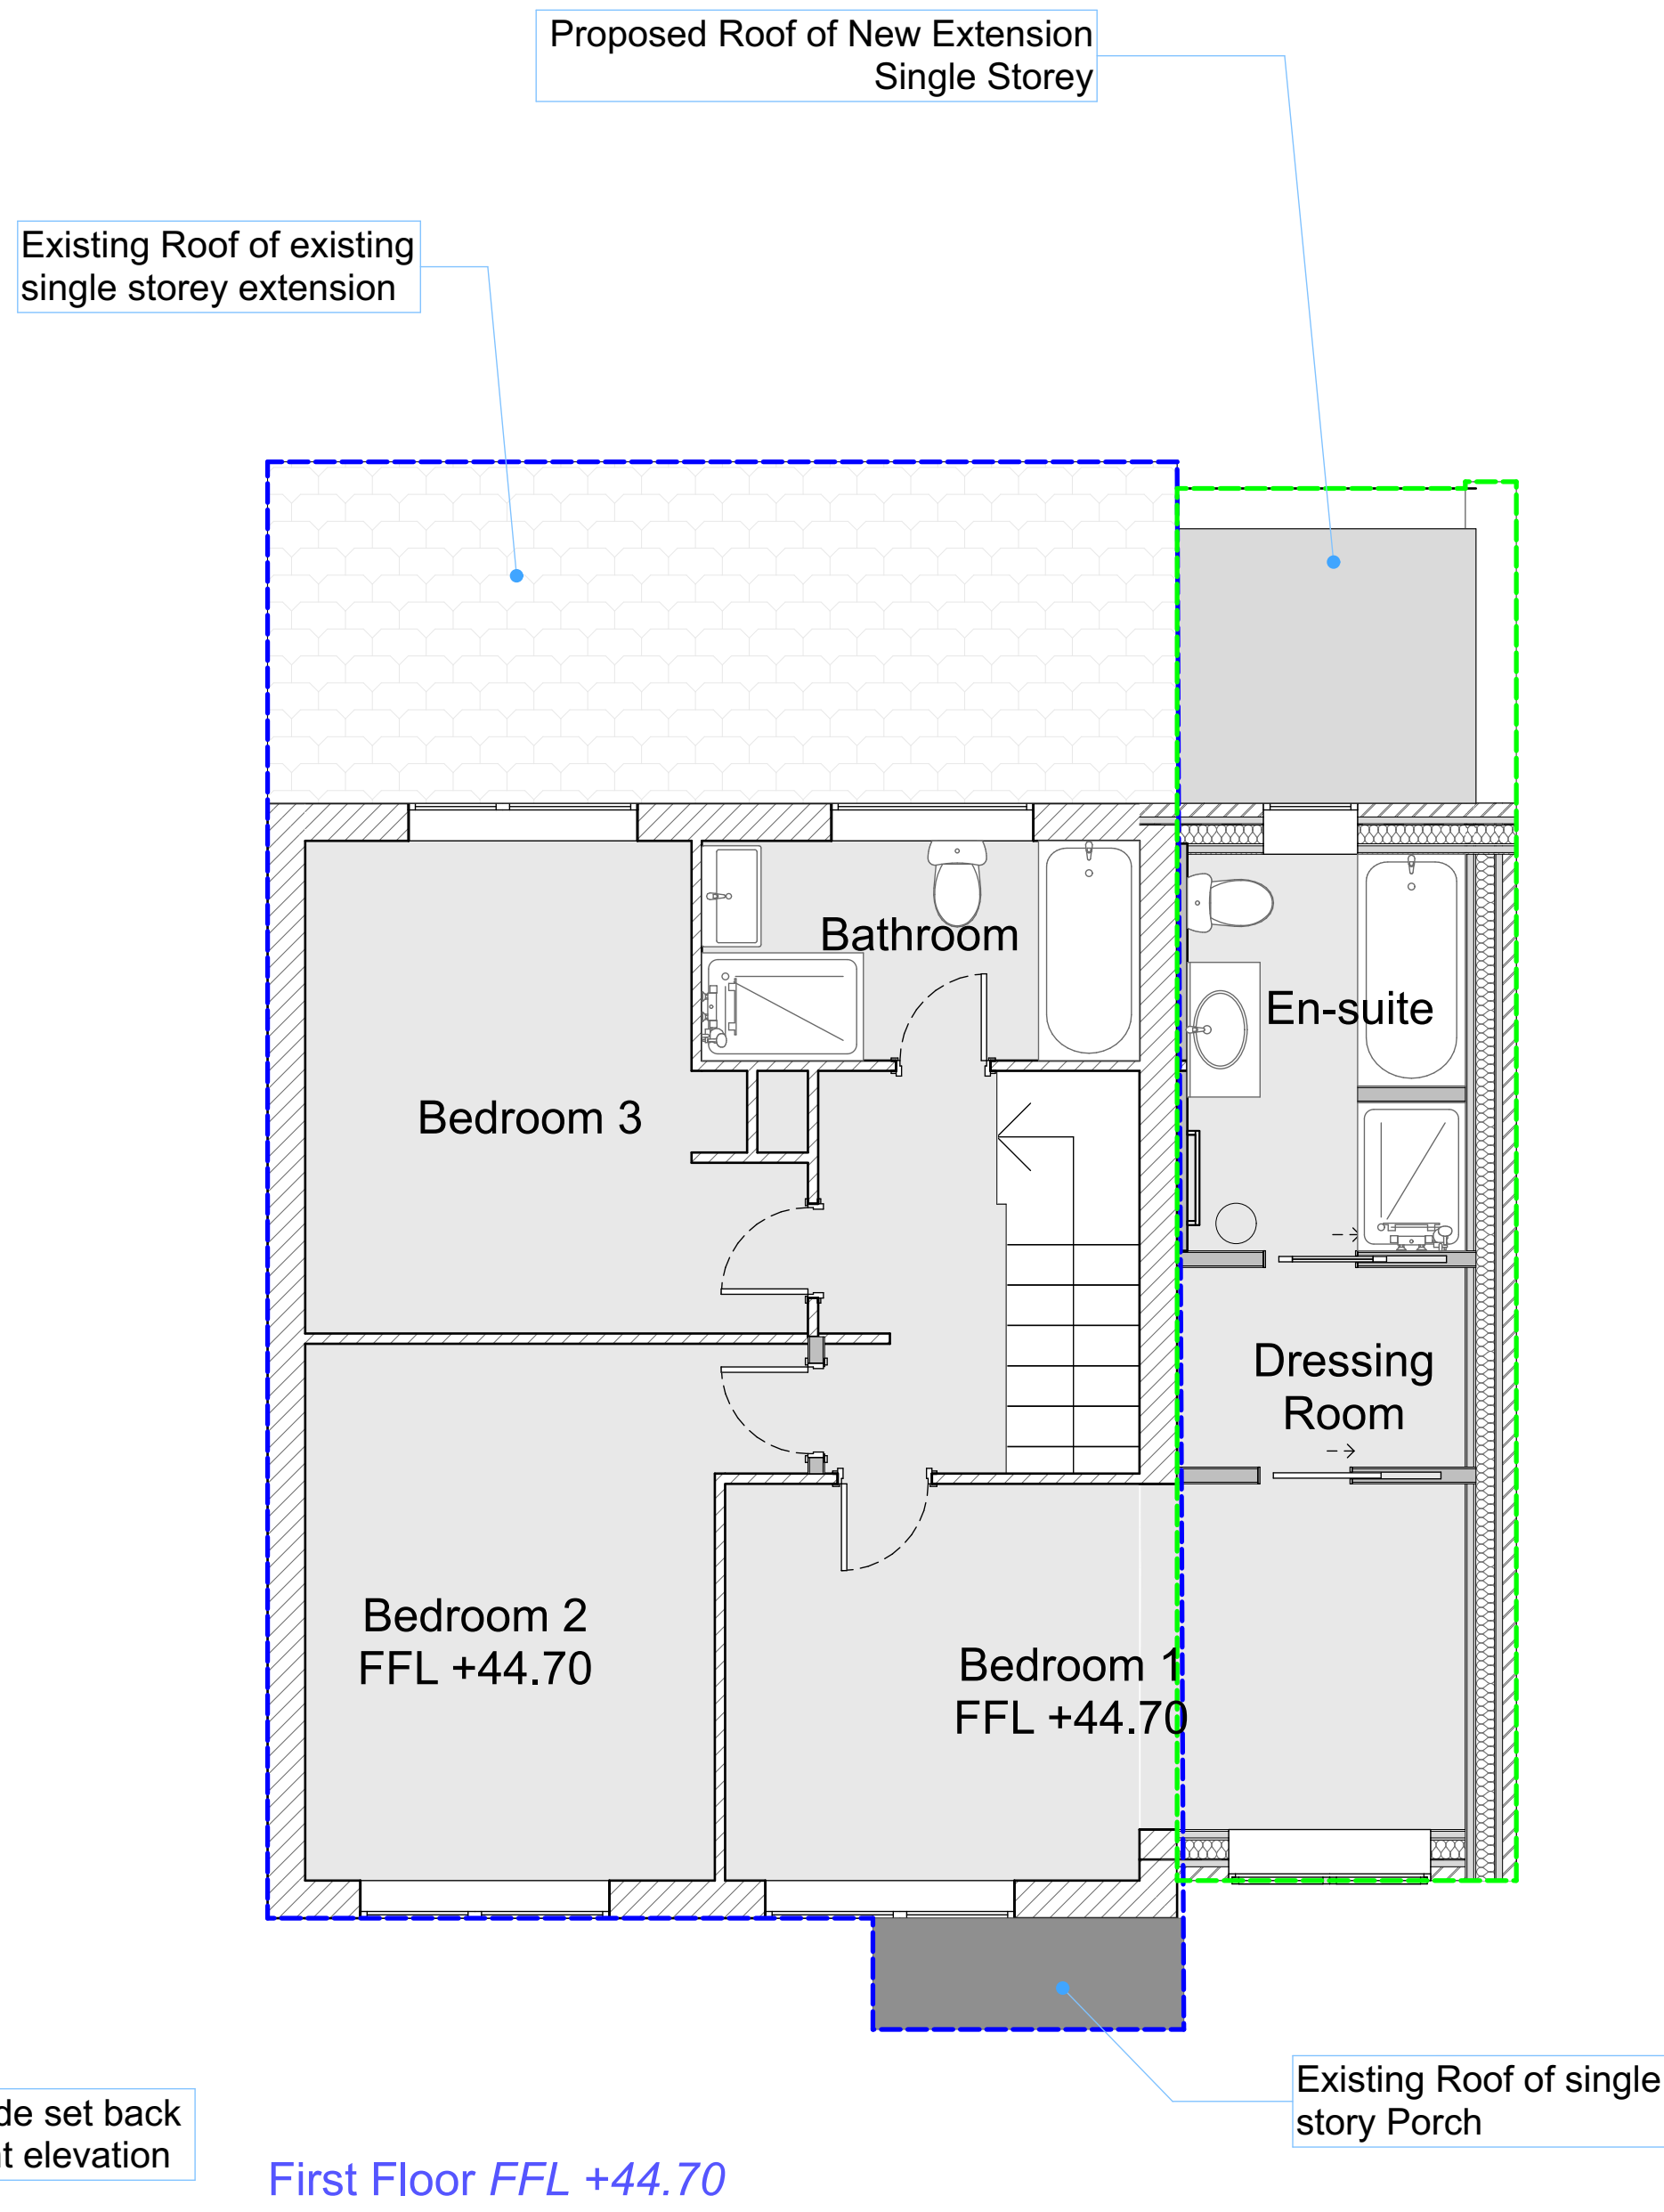


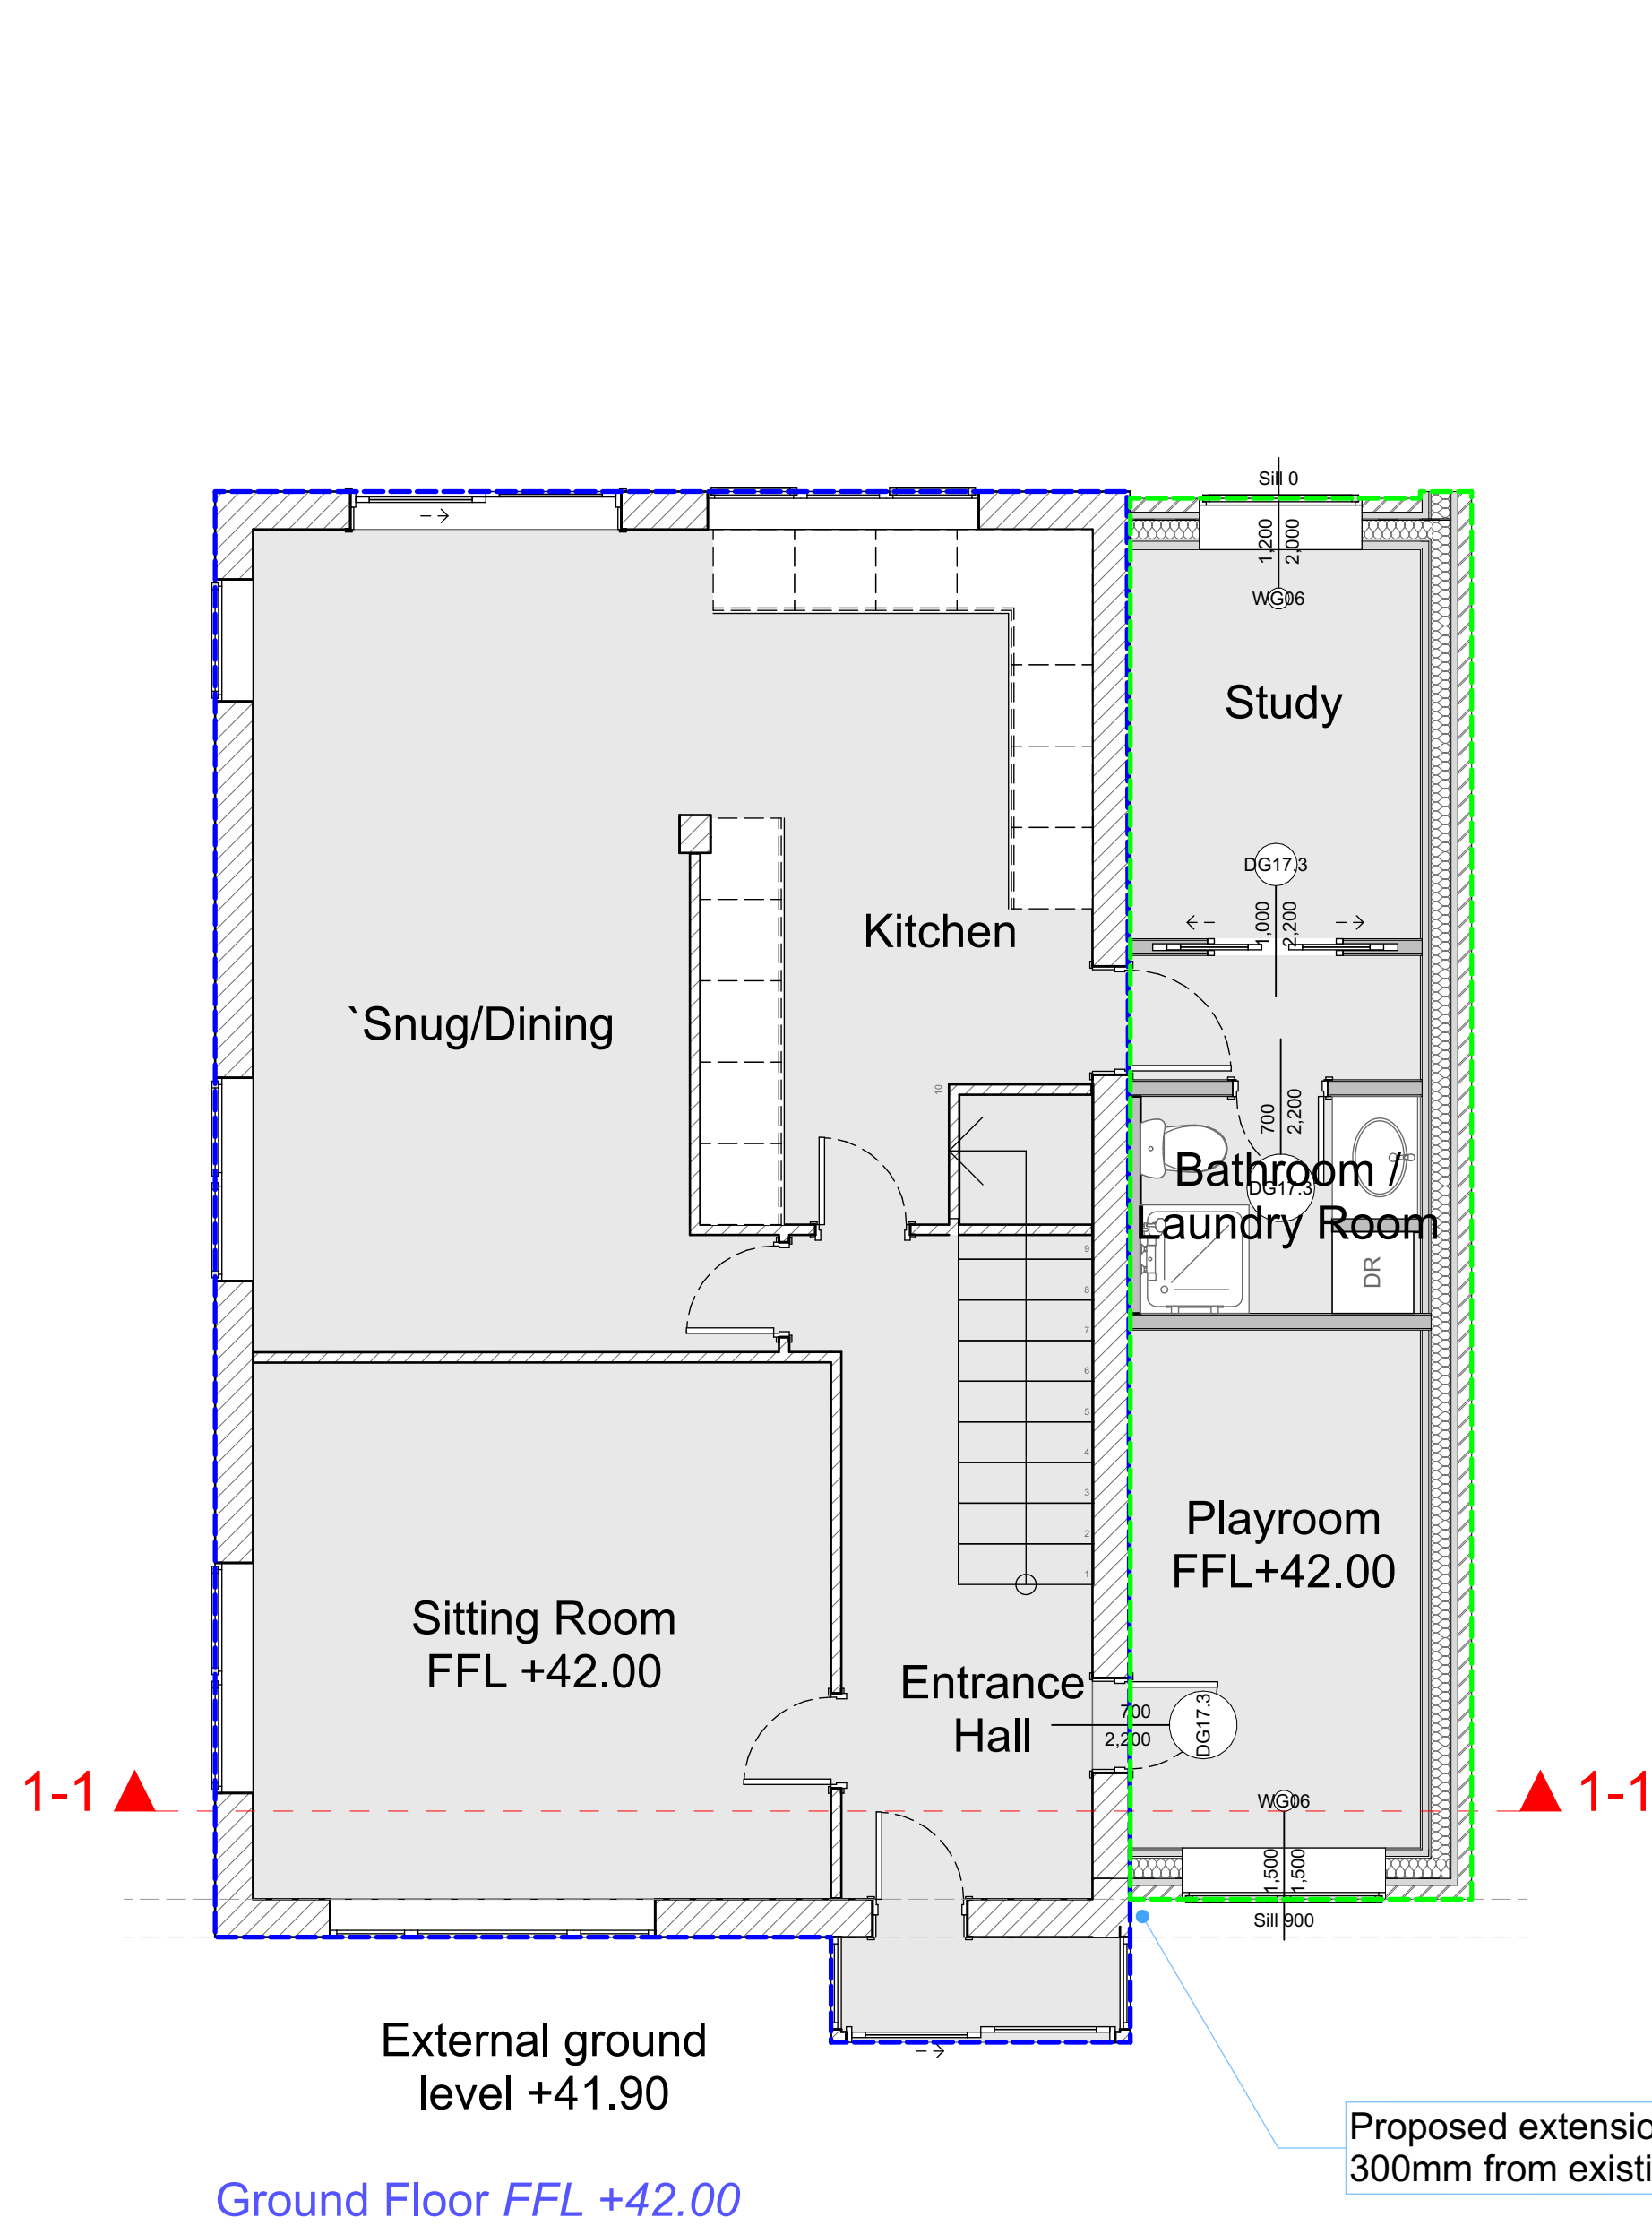

1:50 @ A1 - 1:100 @ A3
0 0.5 1 2 3m

Ensure drawing is scaled correctly when printed - Do not print to fit

KEY PLAN		
-----	Outline of existing building	
-----	Outline of proposed extension	

NOTES		
All levels shown are in meters above Ordnance Datum (AOD) Refer to Section 1-1 for vertical relationships and roof build up.		
C5	10/06/2026	Planning Drawing Amendments
C4	21/05/2026	Planning Drawing Amendments
C3	16/03/2026	Planning Drawing Amendments
C2	29/01/2026	Planning Drawing Amendments
C1	16/11/2025	Concept Design Updates
REV	DATE	DESCRIPTION

PROJECT DETAILS	
Ourbrigadoon Paynes Lane Fair Oak EASTLEIGH SO50 7GS	

DRAWING DETAILS	
Proposed Ground, First Floor and Roof Plans	
SCALE ISSUED AT 1:50 @ A1	DATE January 2026
DRAWING NO. 225.01.20200.GA	REVISION C5

TIN SHED STUDIO

HAMPSHIRE

Maytrees | Morestead | Winchester | Hampshire | SO21 1LF
+44 (0)7753 472 437 | torna@tinshed.studio