





South-West (Rear) Elevation - As Proposed

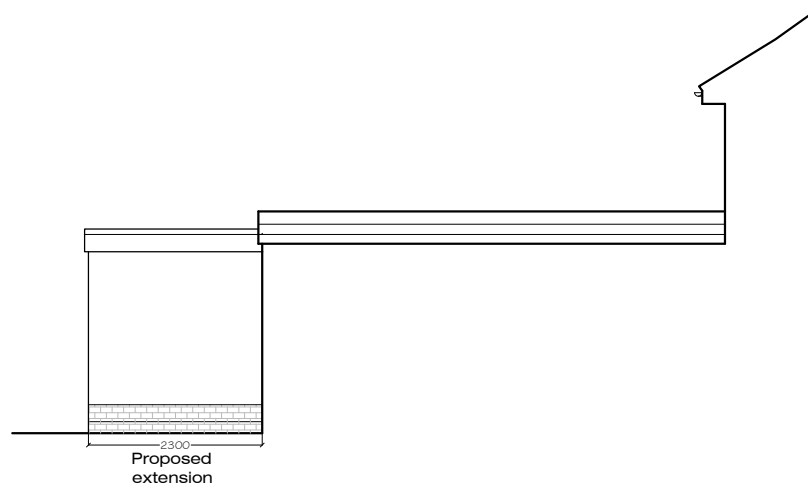

North-West (Side) Elevation - As Proposed




South-East (Side) Elevation - As Proposed

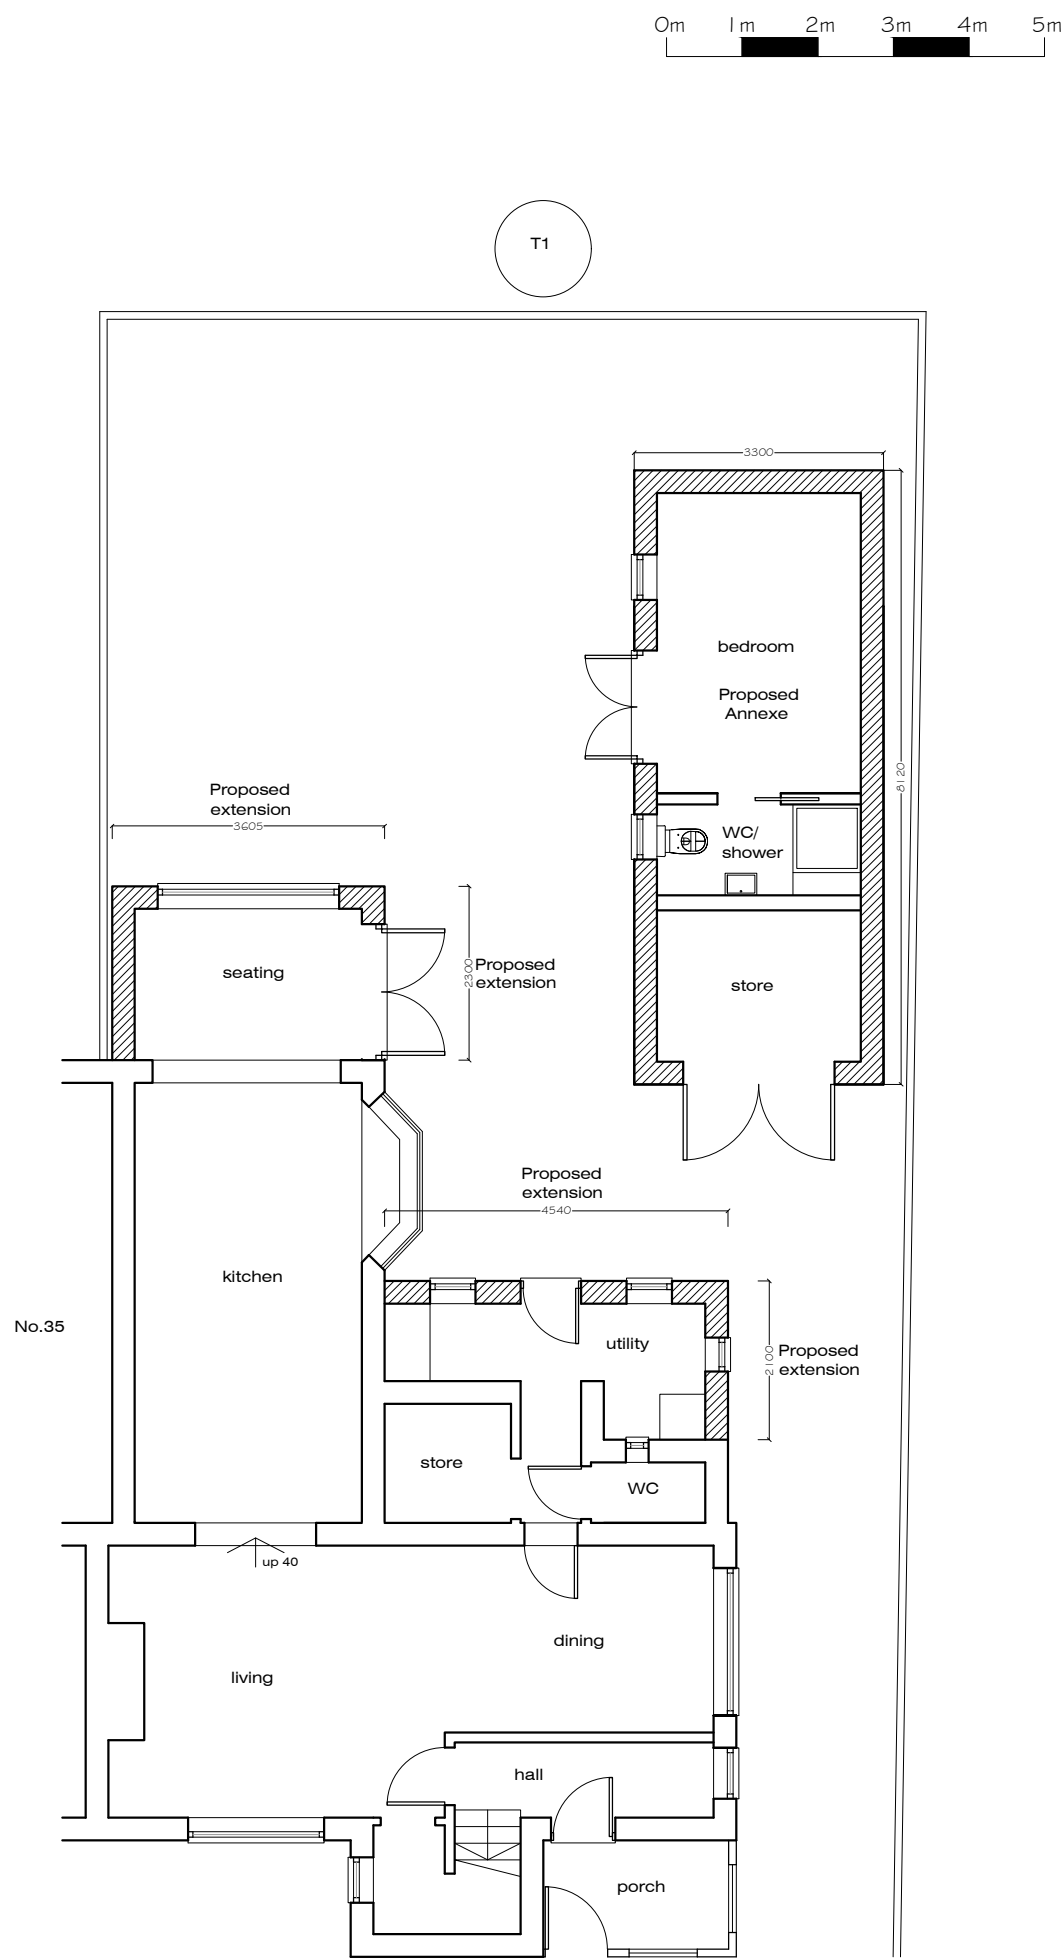


Ground Floor Plan - As Proposed


Annexe

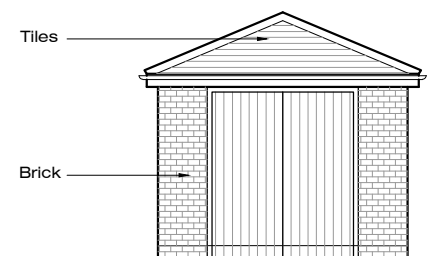


South-East Elevation - As Proposed

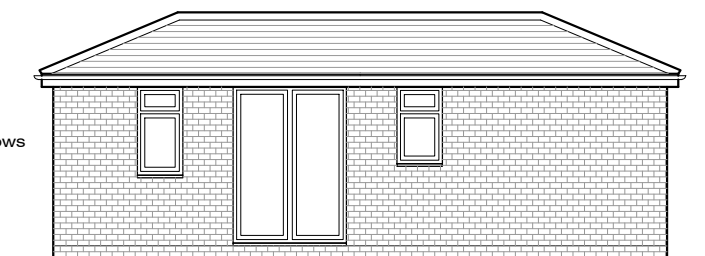


South-West Elevation - As Proposed

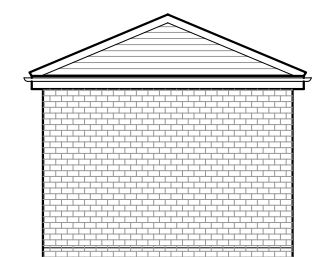

South-West Elevation - As Proposed

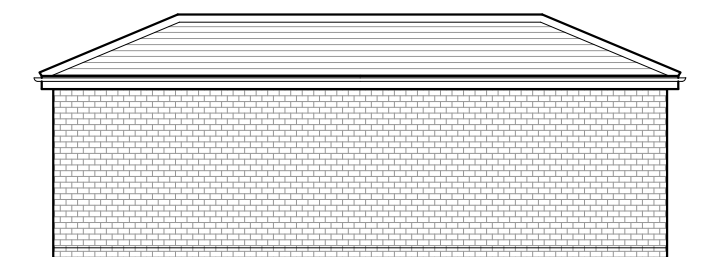

North-West Elevation - As Proposed

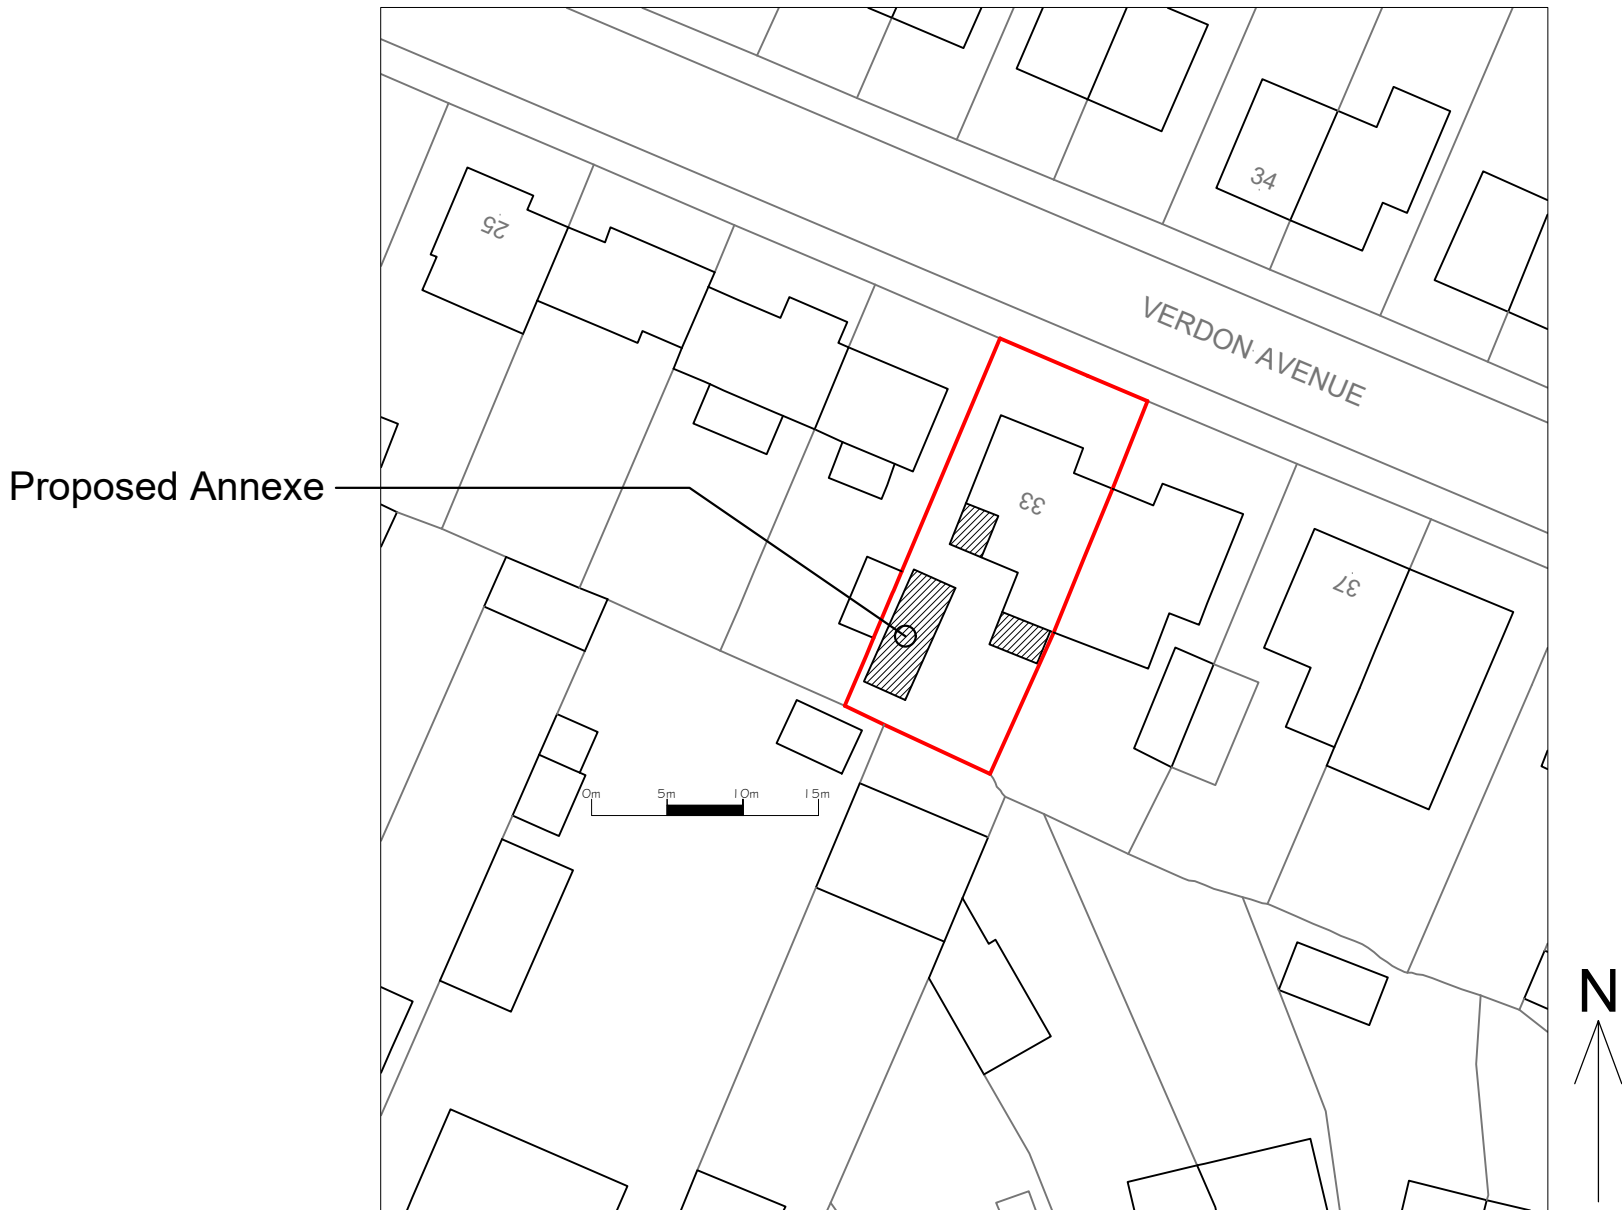

Block Plan - As Proposed 1:500

-	Issued for Planning Application	NJ	18-06-26
Rev.		By	Date
Coast Architecture Ltd The Hawthorns, 105 Dibles Road, Warsash, Southampton, SO31 9JL 07920 260758 Project 33 Verdon Avenue, Hamble-le-Rice, Southampton, SO31 4HW Client Mr P Davies and Mrs A Martinez-Davies			

Title Plans & Elevations - As Proposed			
Date	June 26	Drawn By	NJ
Job No.	Drawing No.	Scale	Revision
C26-005	101	1:100 /500@A1	-