




Notes
Report any discrepancies to the author.
This drawing is copyrighted to Temple Ford Design LTD.

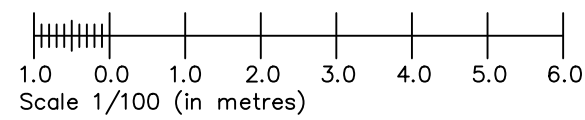


Site Address
LST Projects
Seymour House
Mayflower Close
Chandlers Ford
SO53 4AR

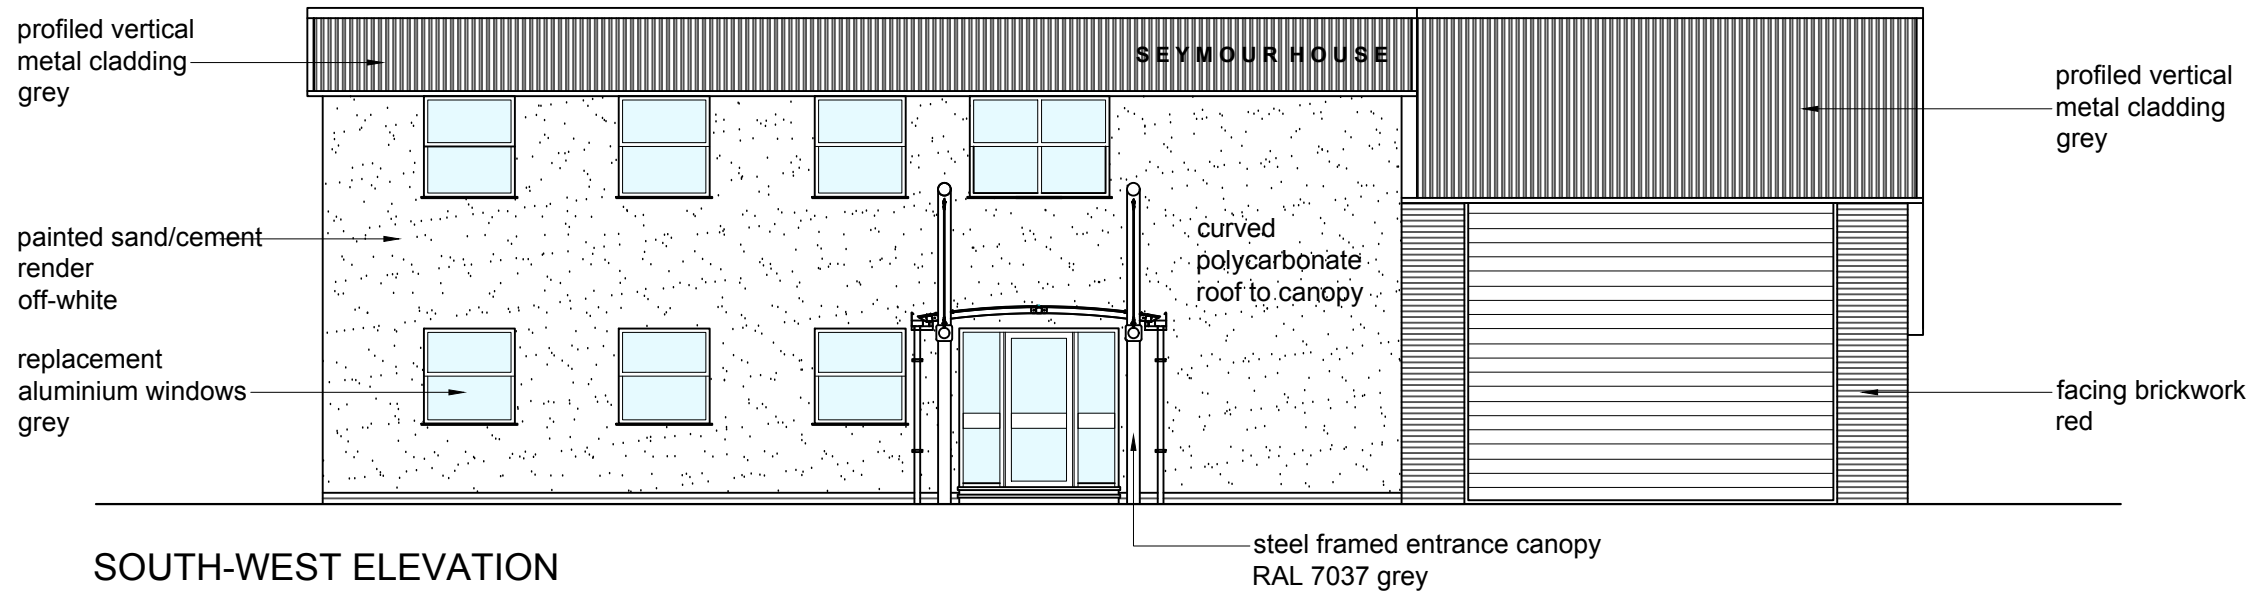


SOUTH-WEST ELEVATION

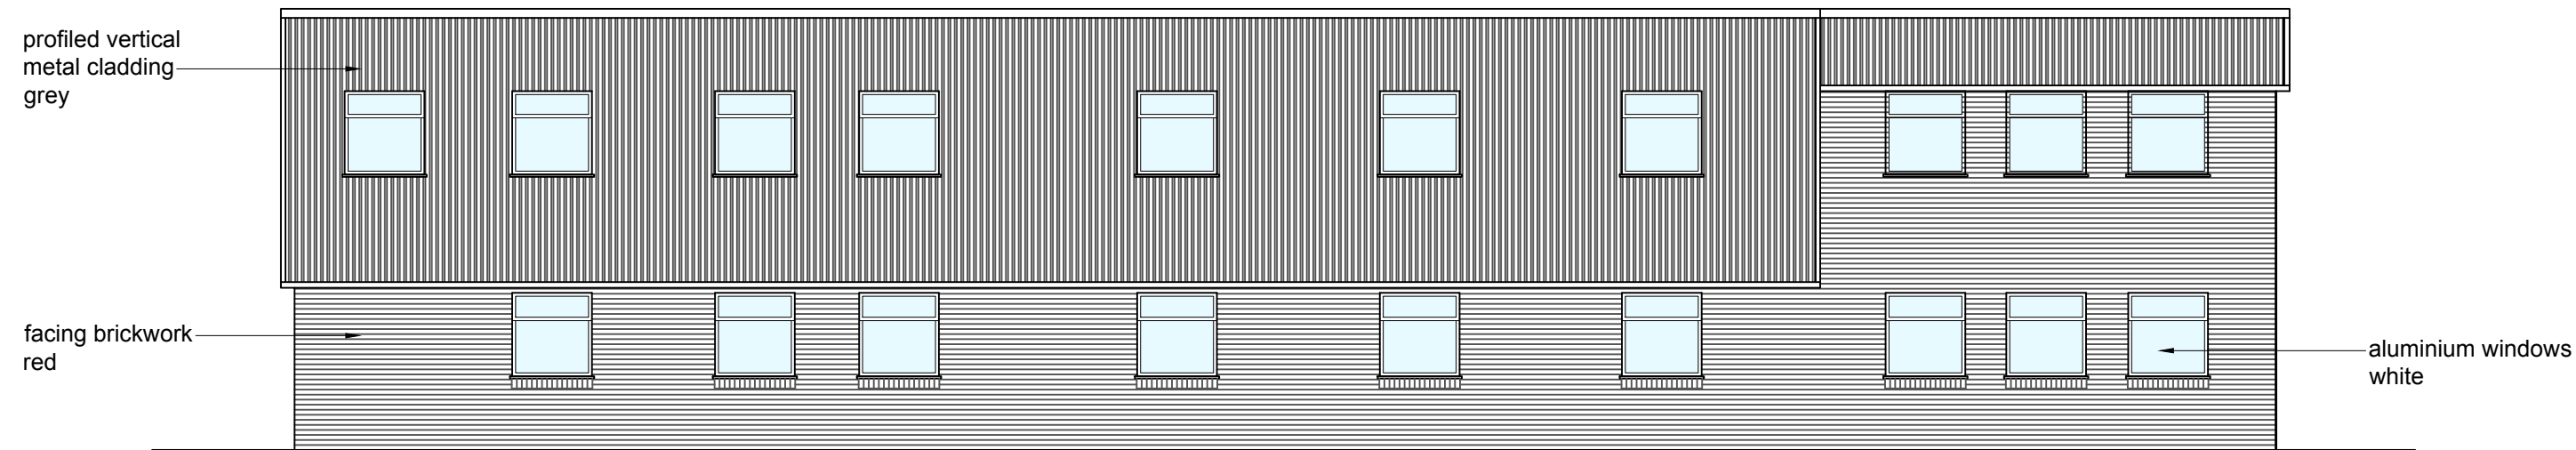

NORTH-WEST ELEVATION

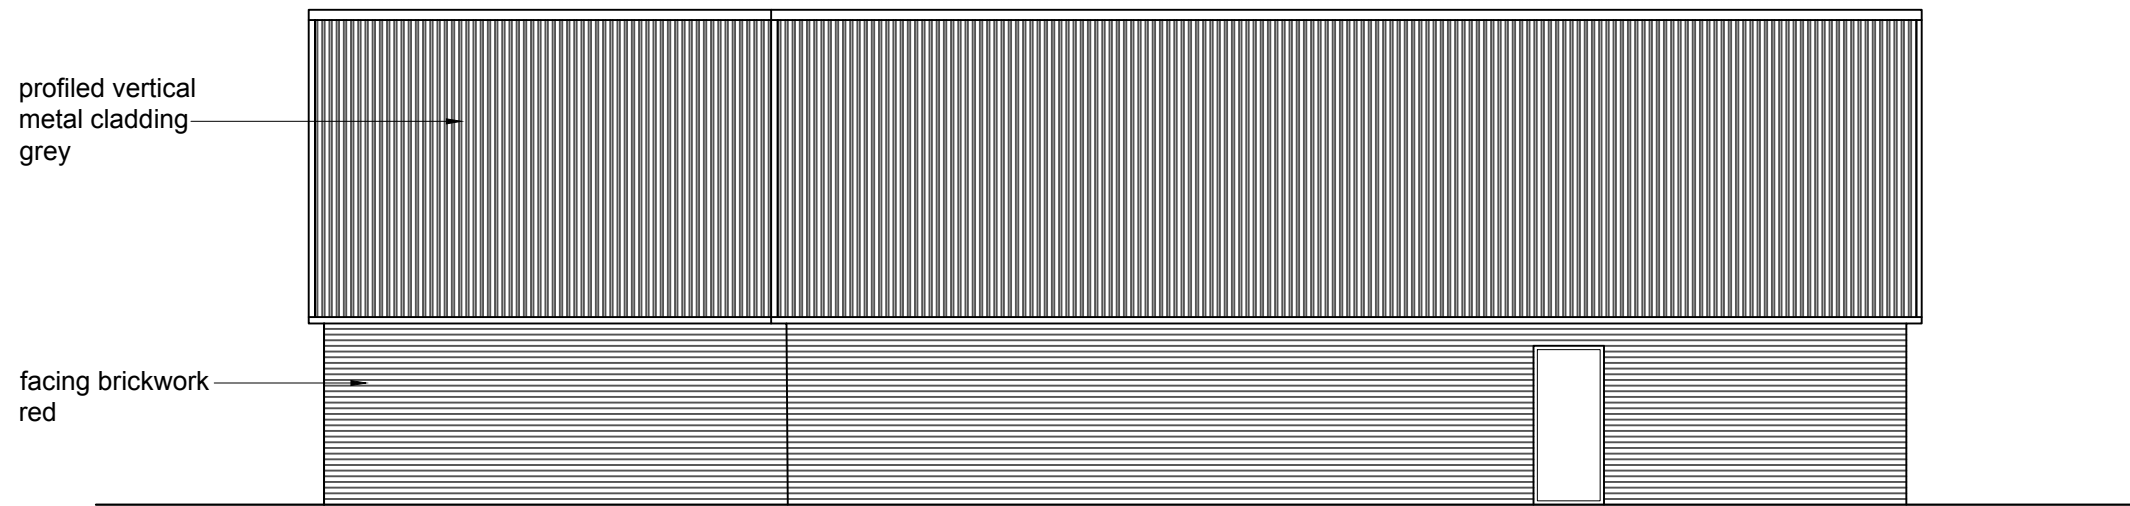

NORTH-EAST ELEVATION

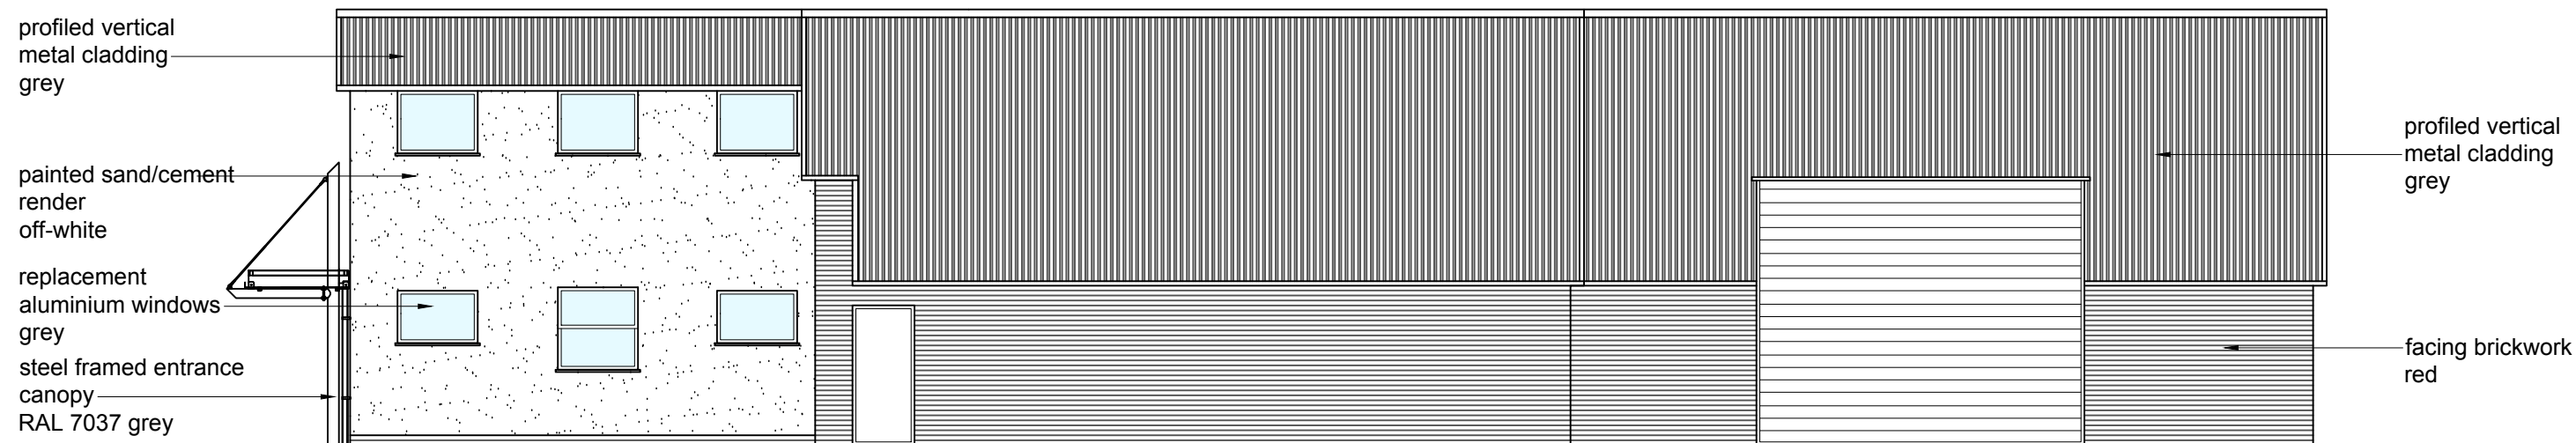

SOUTH-EAST ELEVATION

B 18 06 26 Planning Application
A 17 06 26 Minor window amendments

Rev: Date: Description:

Client:
LST Projects

Project:
External Facade Alterations
Seymour House, Chandlers Ford

Drawing Title:
Elevations As Proposed

Project:	Dwg No:	Rev:
2422	102	B

Status:	Drawn:	Checked:
Planning	mp	dm

Date:	Scale @ A2:
June 2026	1:100