




Notes
Report any discrepancies to the author.
This drawing is copyrighted to Temple Ford Design LTD.

 


Site Address
LST Projects
Seymour House
Mayflower Close
Chandlers Ford
SO53 4AR

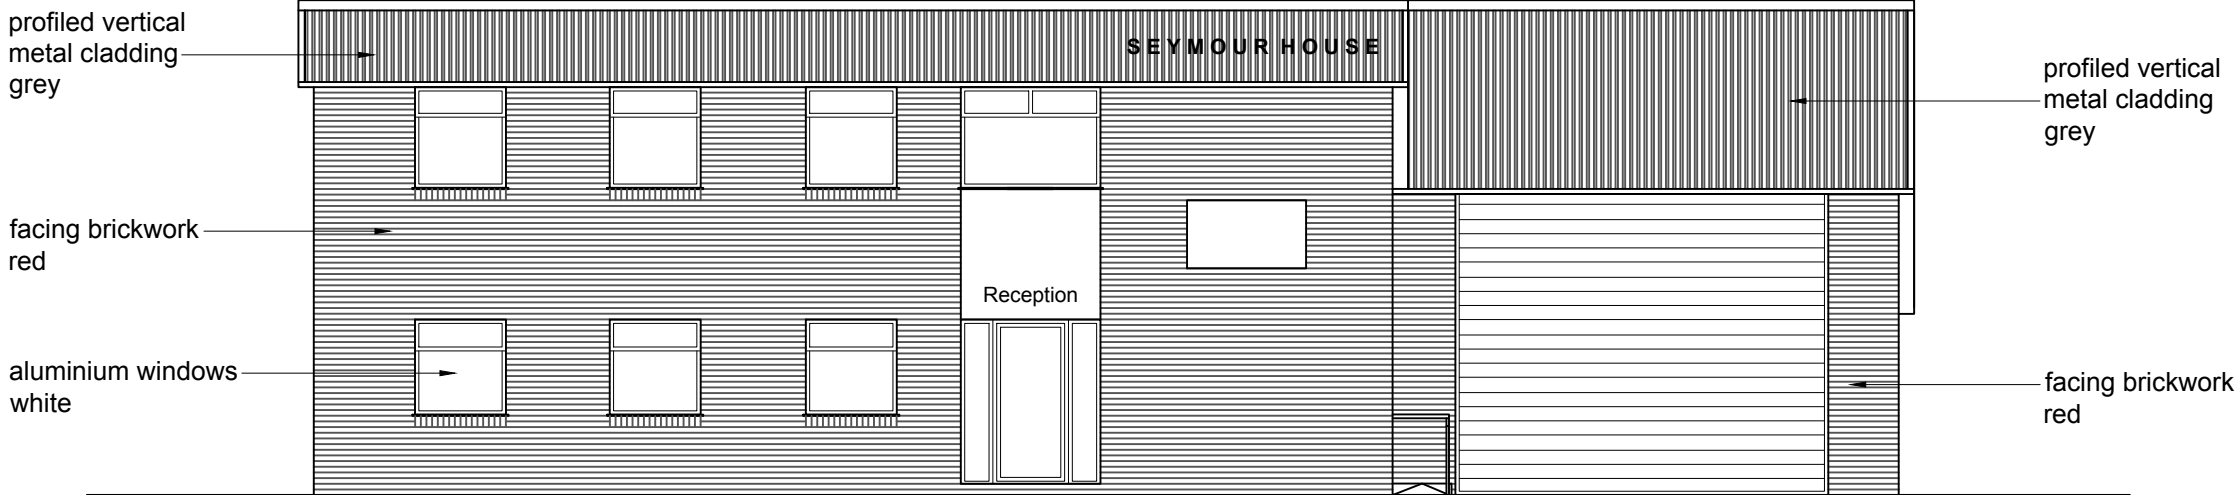


SOUTH-WEST ELEVATION

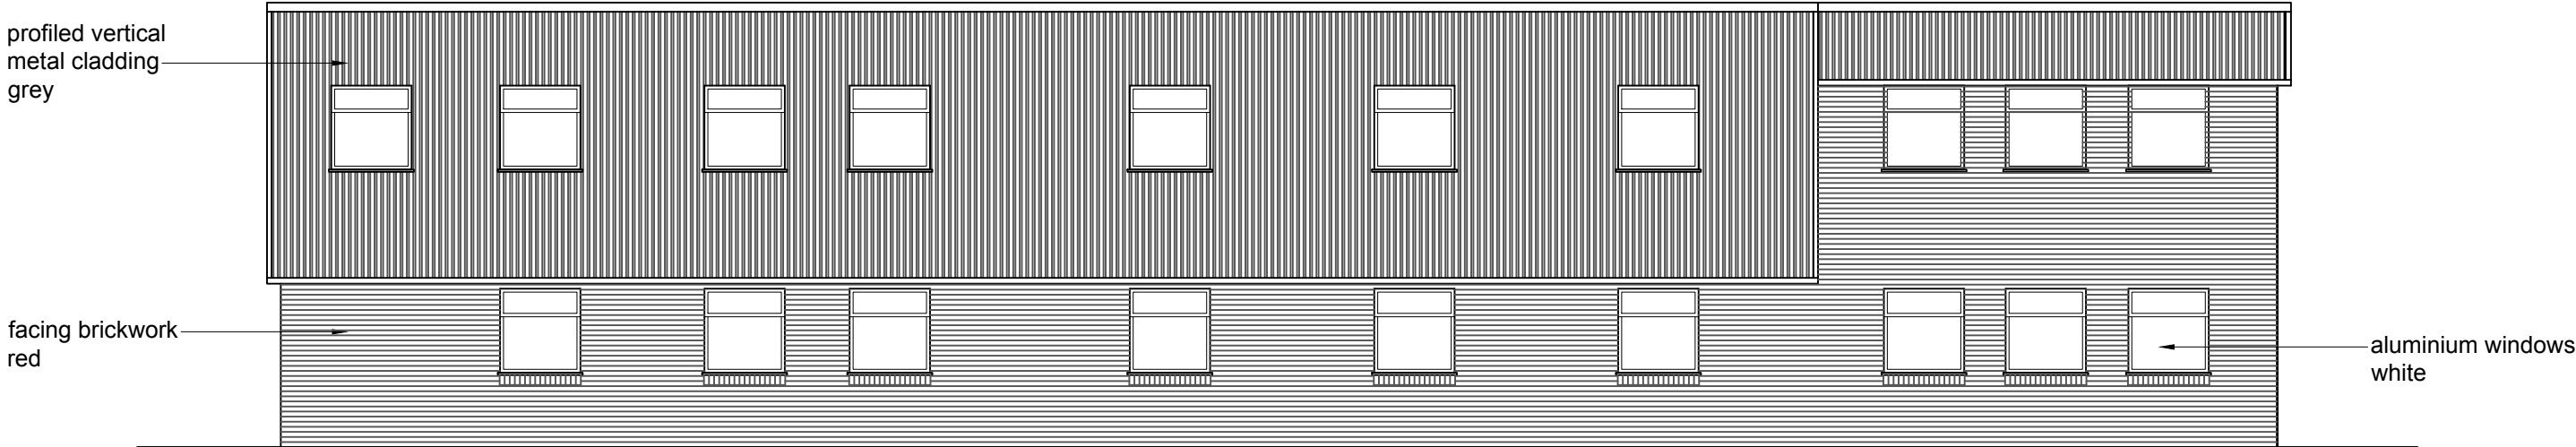

NORTH-WEST ELEVATION

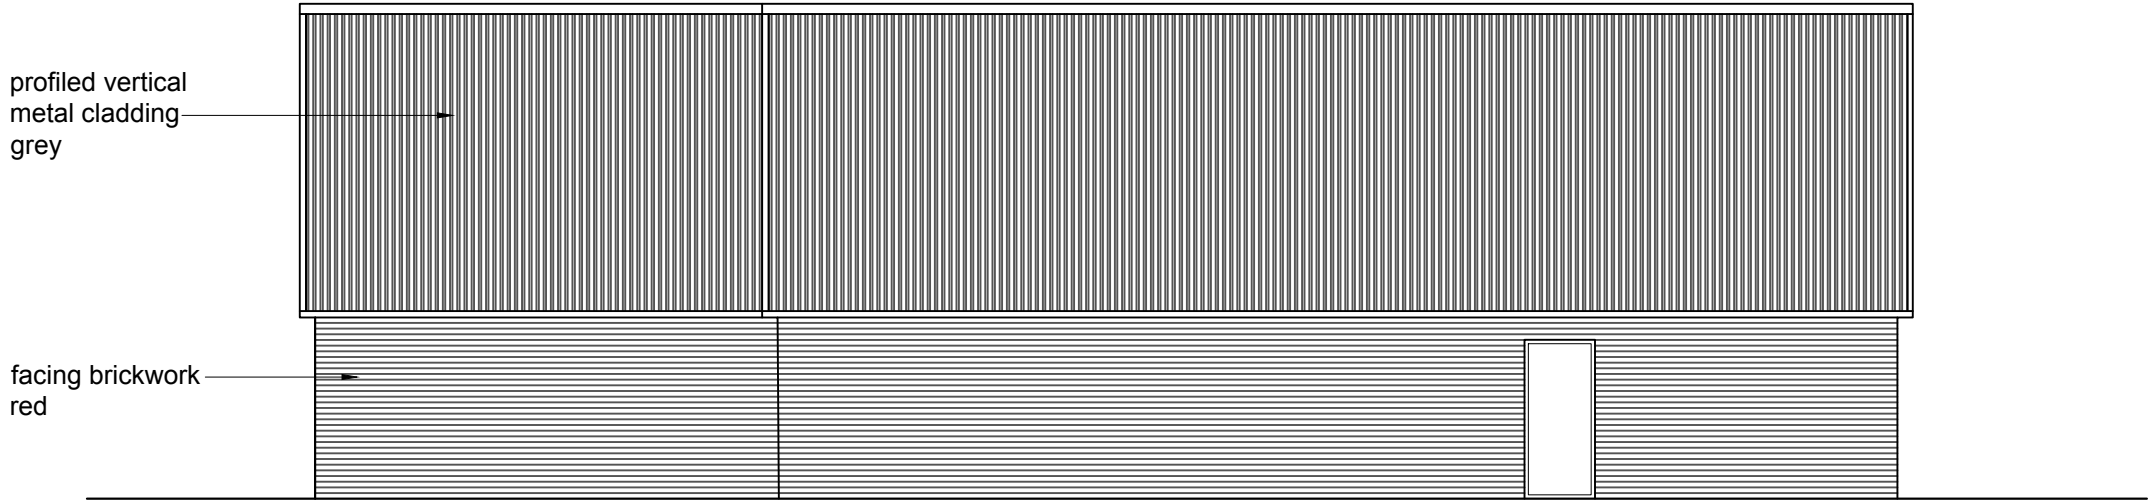

NORTH-EAST ELEVATION

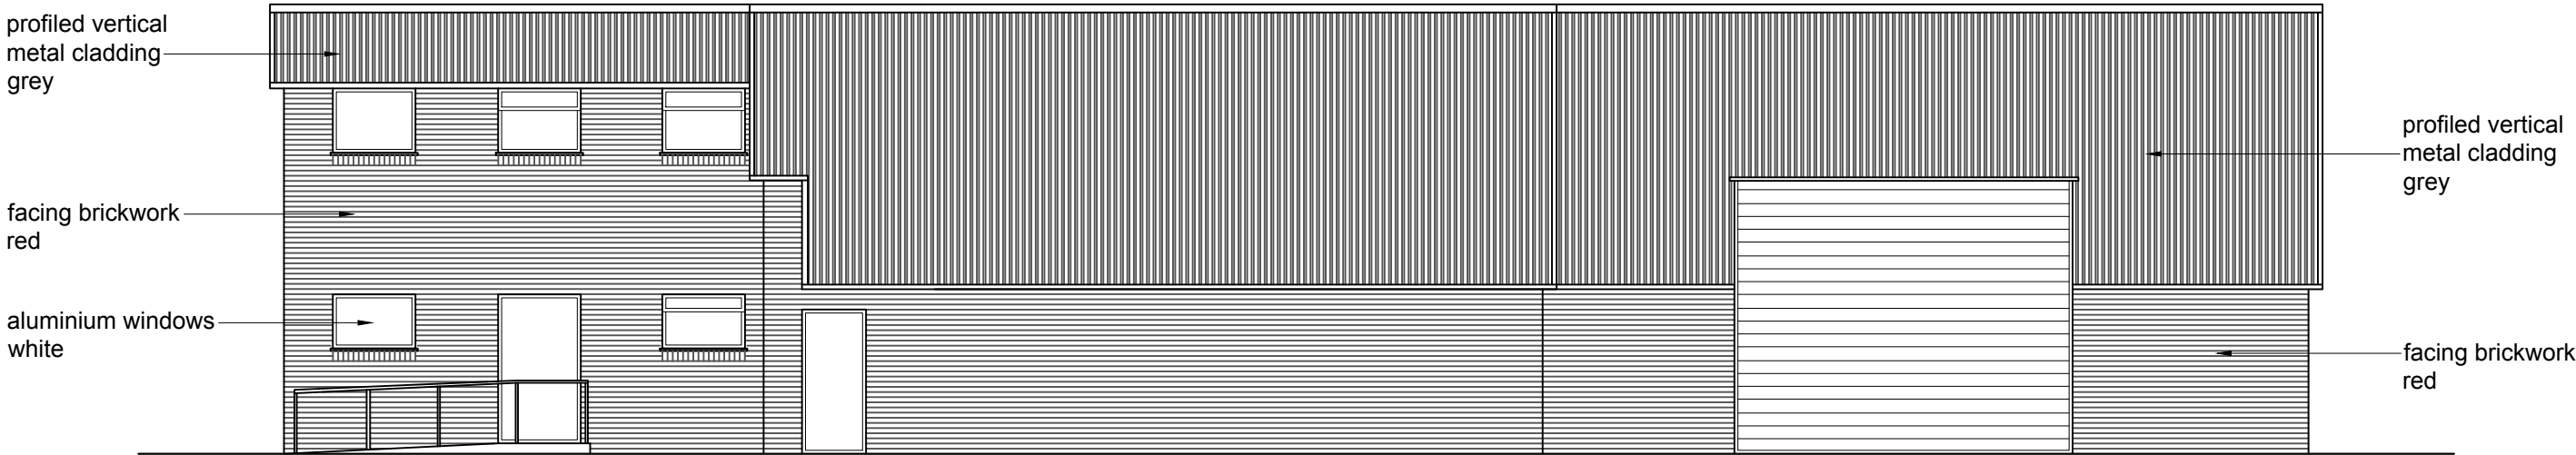

SOUTH-EAST ELEVATION

B
A
18 06 26
17 06 26
Planning Application
Minor window
amendments

Rev: | Date: | Description:

Client:
LST Projects

Project:
External Facade Alterations
Seymour House, Chandlers Ford

Drawing Title:
Elevations As Existing

Project:	Dwg No:	Rev:
2422	101	B

Status:	Drawn:	Checked:
Planning	mp	dm

Date:	Scale @ A2:
June 2026	1:100