


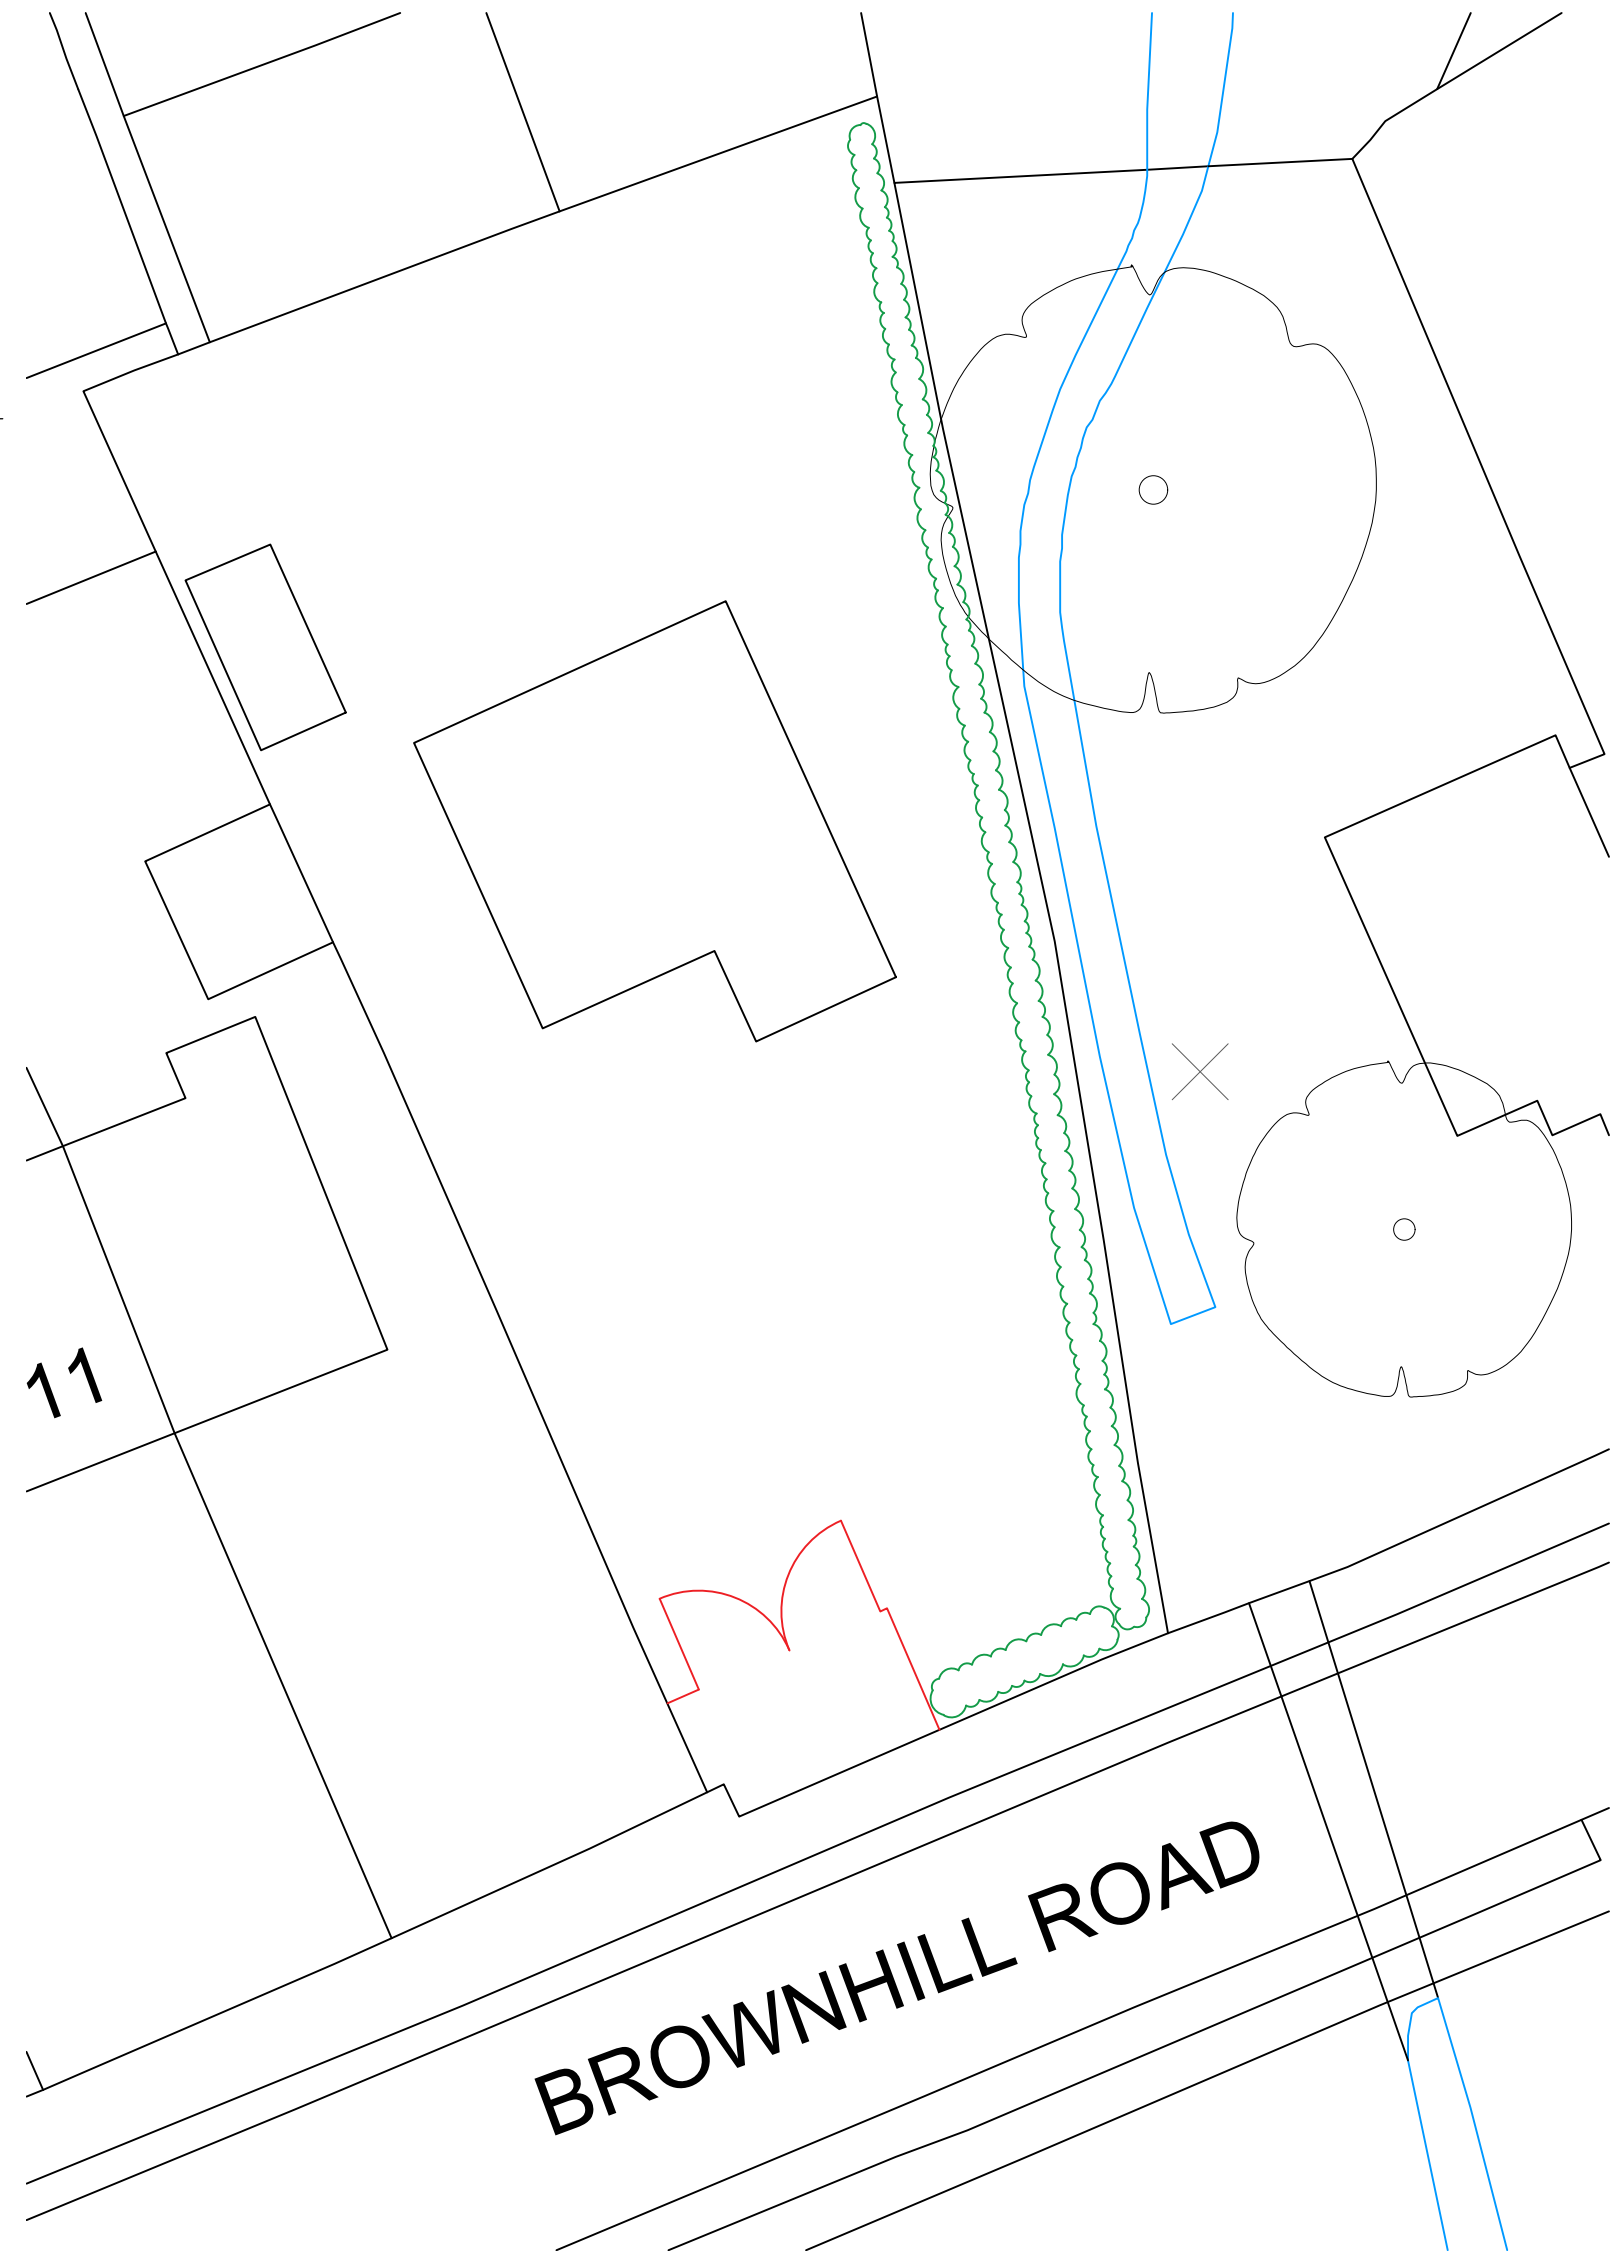
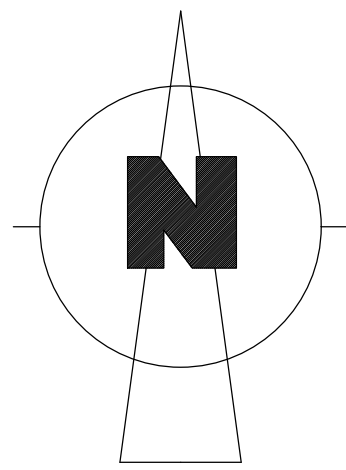
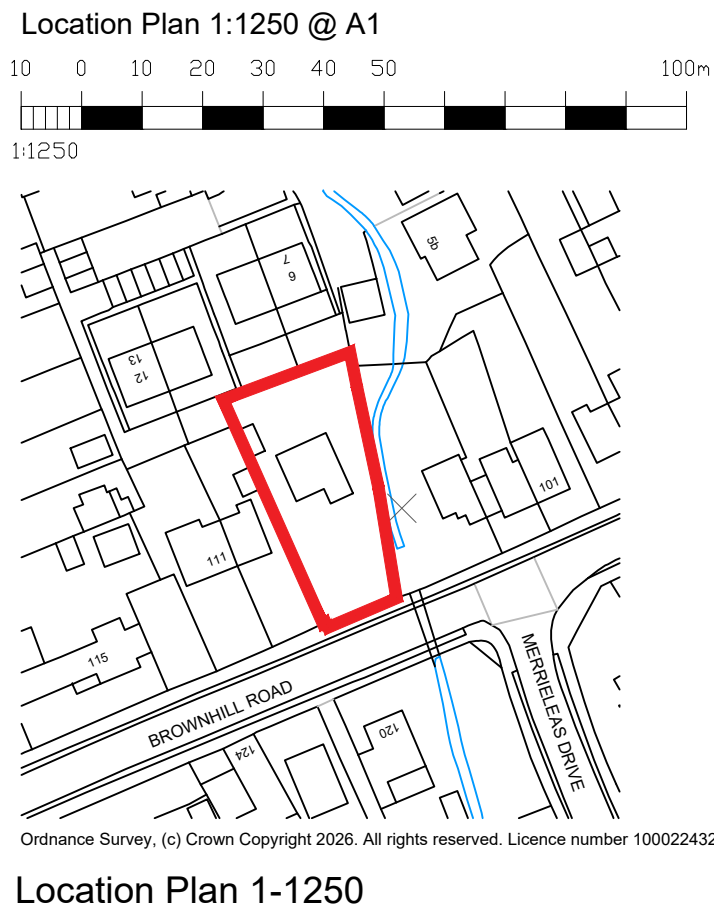


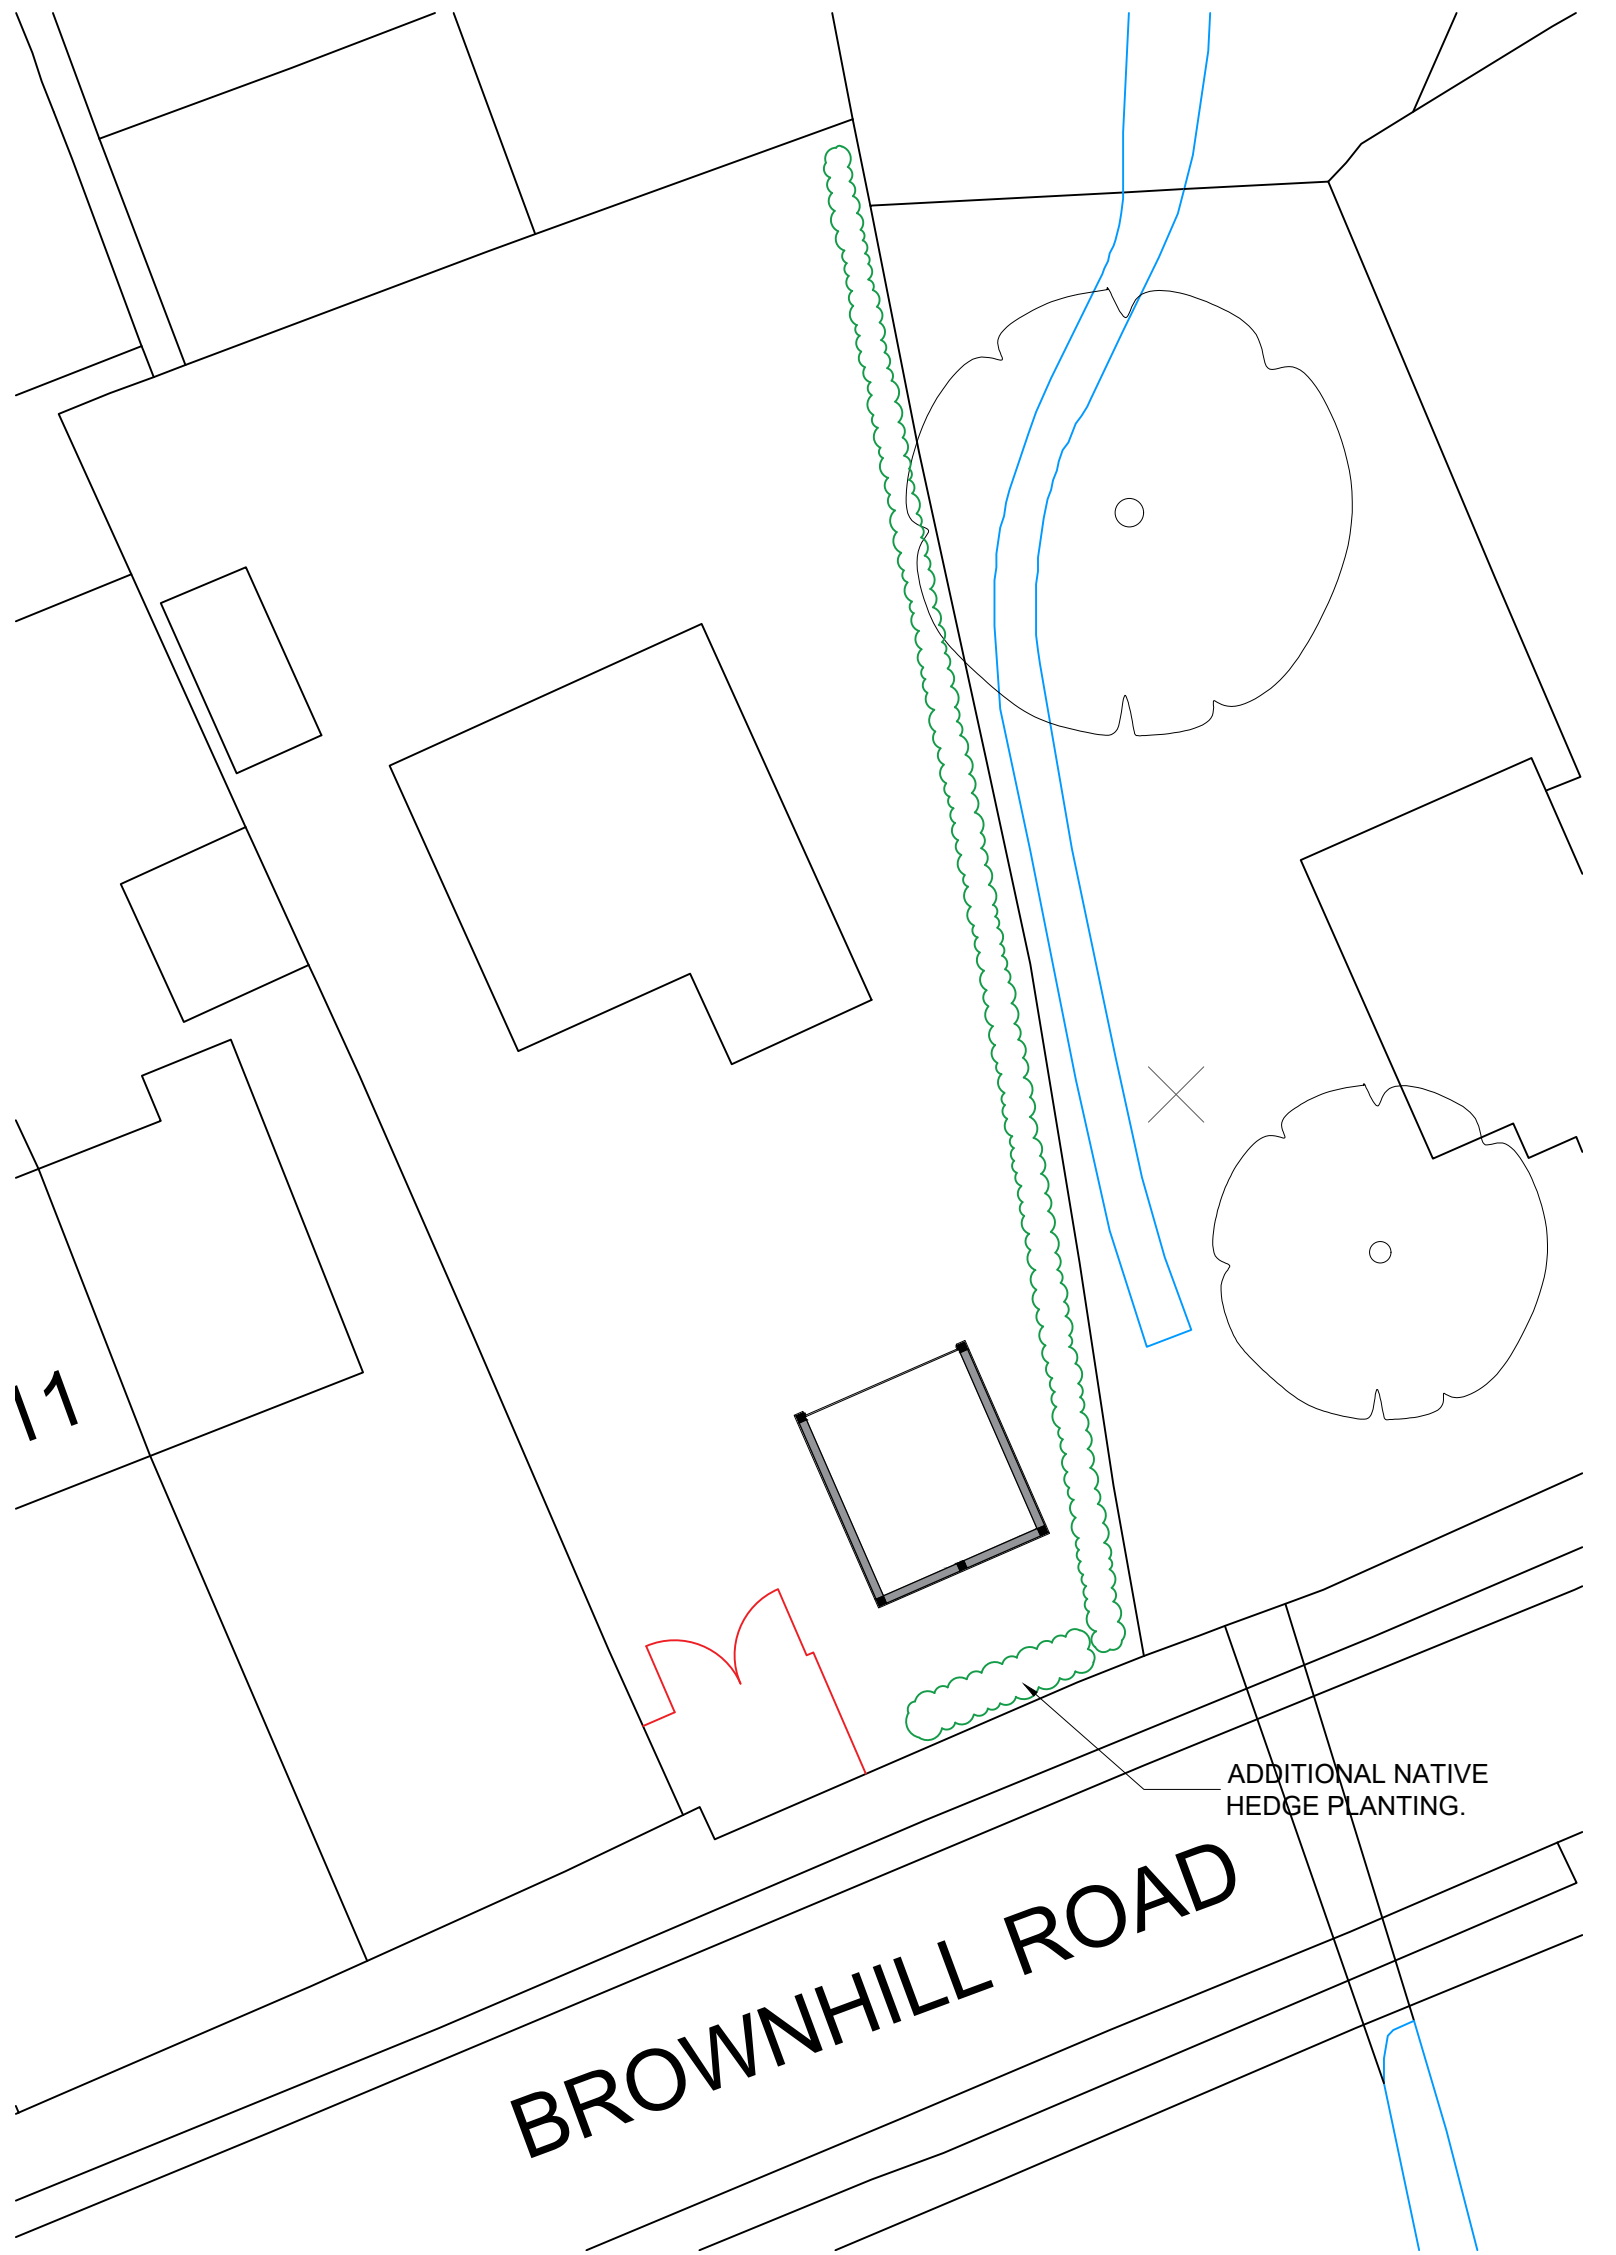



Existing Site Plan 1-500

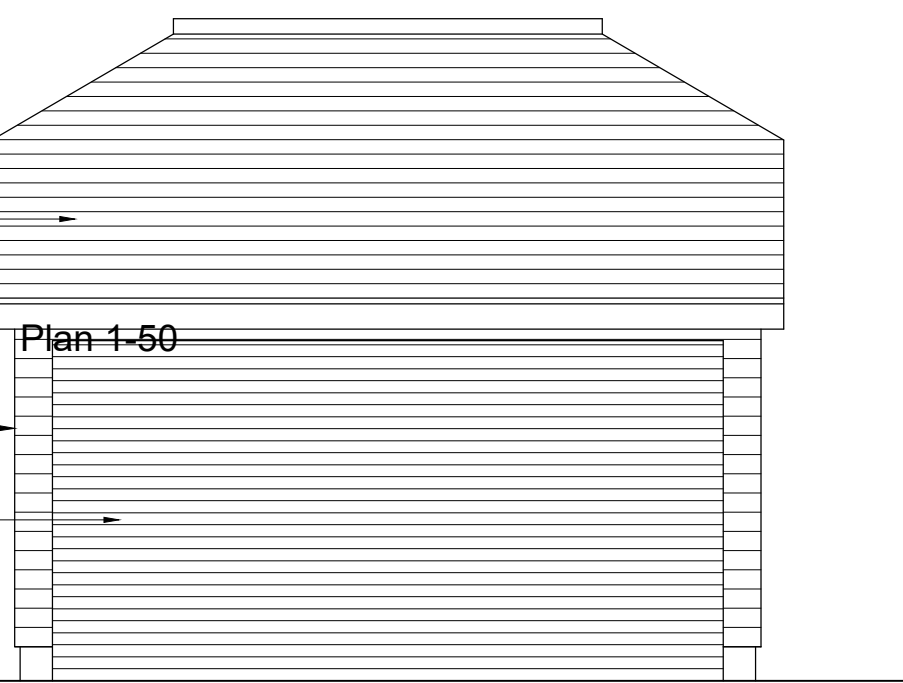


Proposed Site Plan 1-500

 


North Elevation 1-50

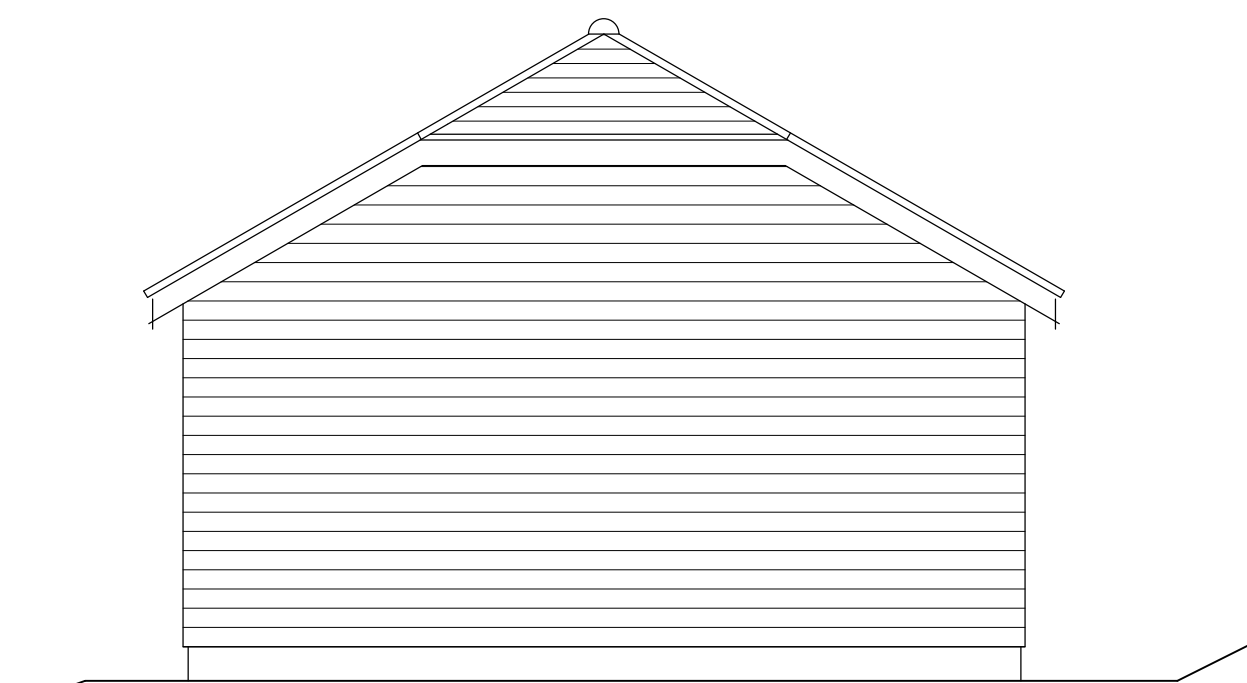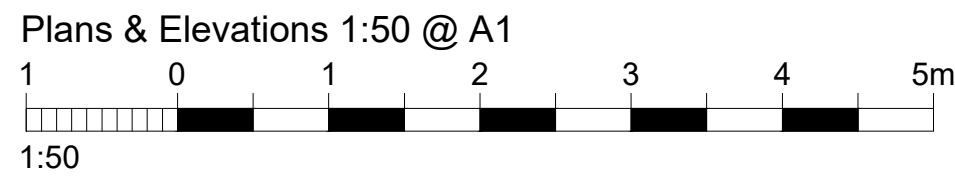



East Elevation 1-50

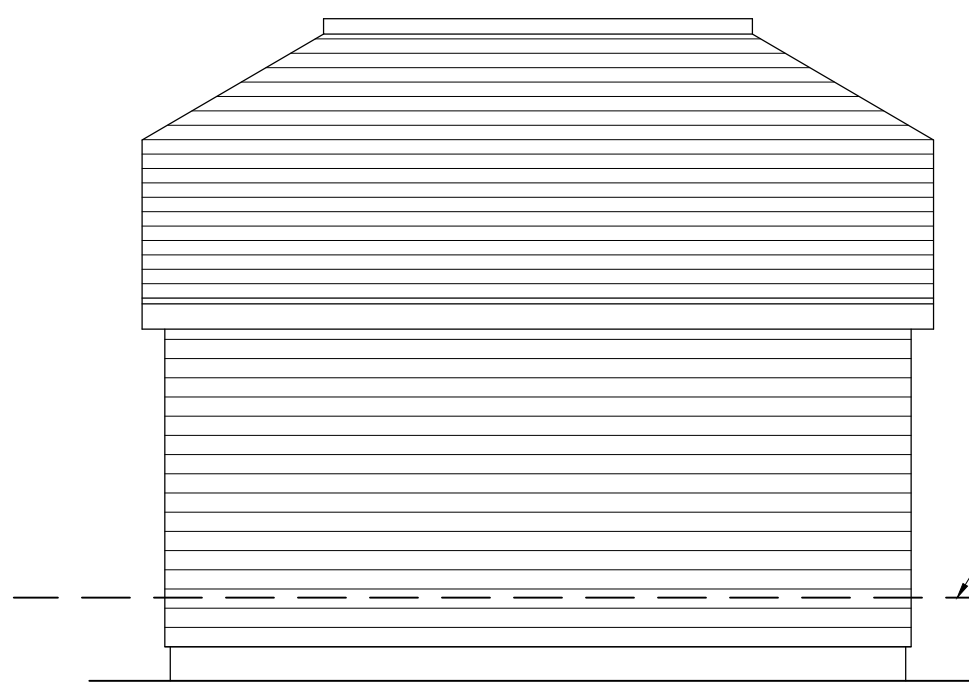

South Elevation 1-50

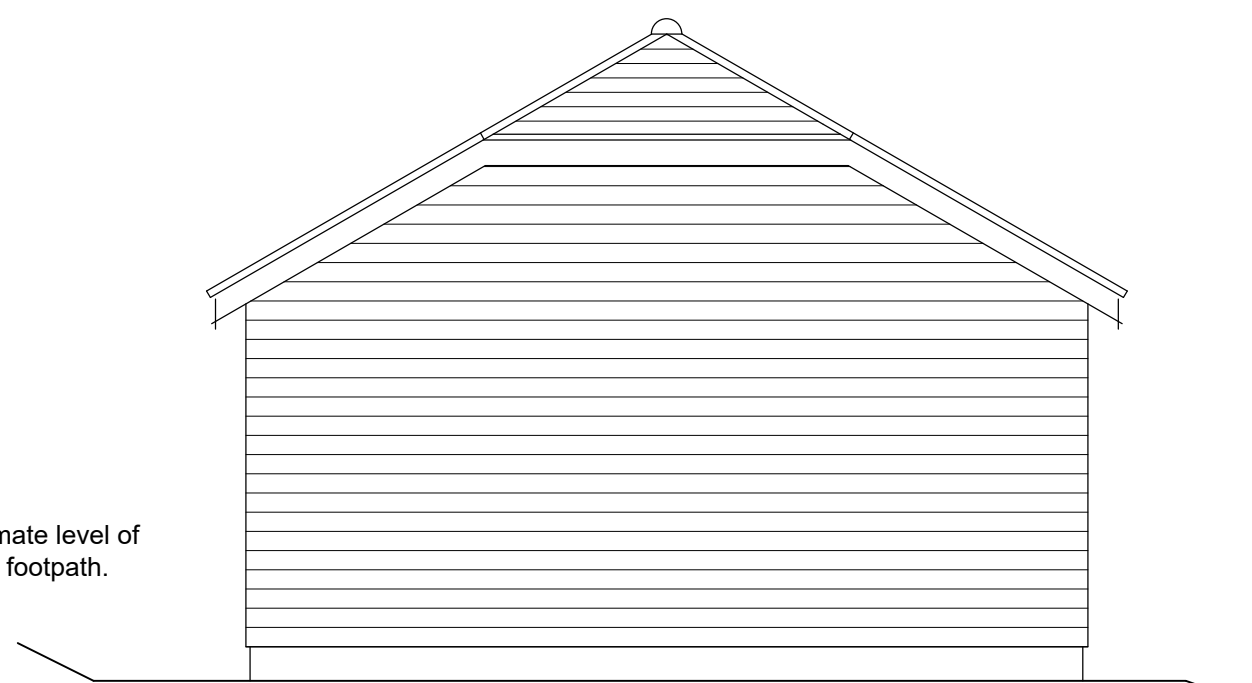

West Elevation 1-50

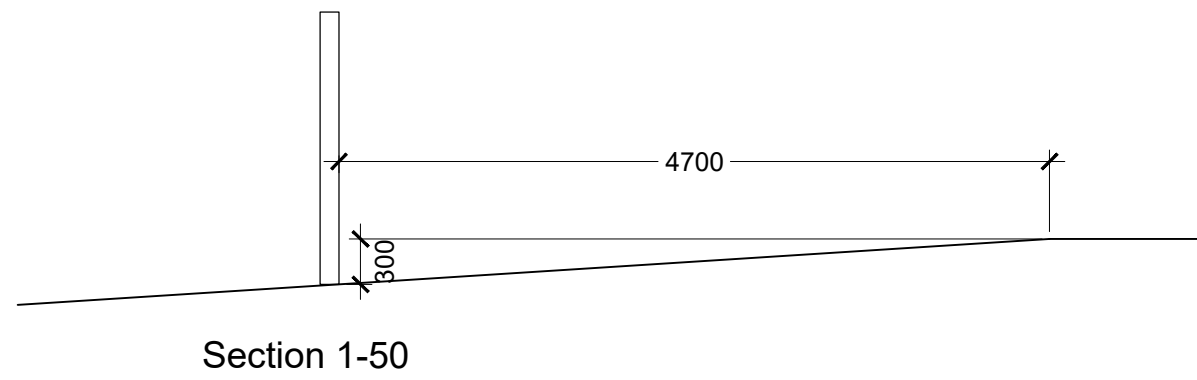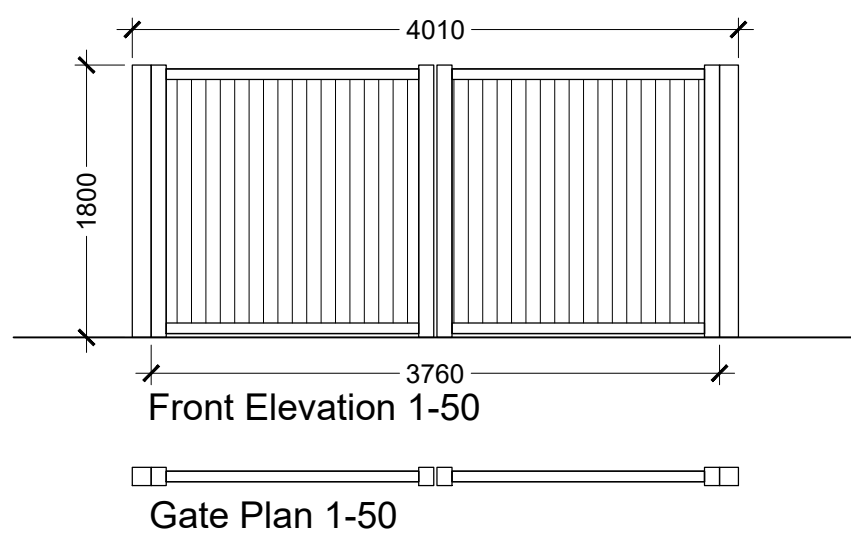

Rev C - Garage reduced in size and roof pitch lowered and gate details added. 22-06-26
Rev B - Additional information added following planning comments. 02-06-26
Rev A - Road names added. 13-01-26

This drawing is the copyright of D.M.ADAMS DESIGN.
no copies in whole or part thereof may be taken without prior consent.

D.M.ADAMS DESIGN
1 Chapel Road,
Swanmore,
Southampton,
Hampshire.
SO32 2QA
Tel: 07714 058475 E-mail: dean@dmades.co.uk

Job Title:

107 Brownhill Road,
Eastleigh,
SO53 2FH

Description:

Planning

Scale: As shown Date: Jan '25 Drawing: 107BR-001-C