



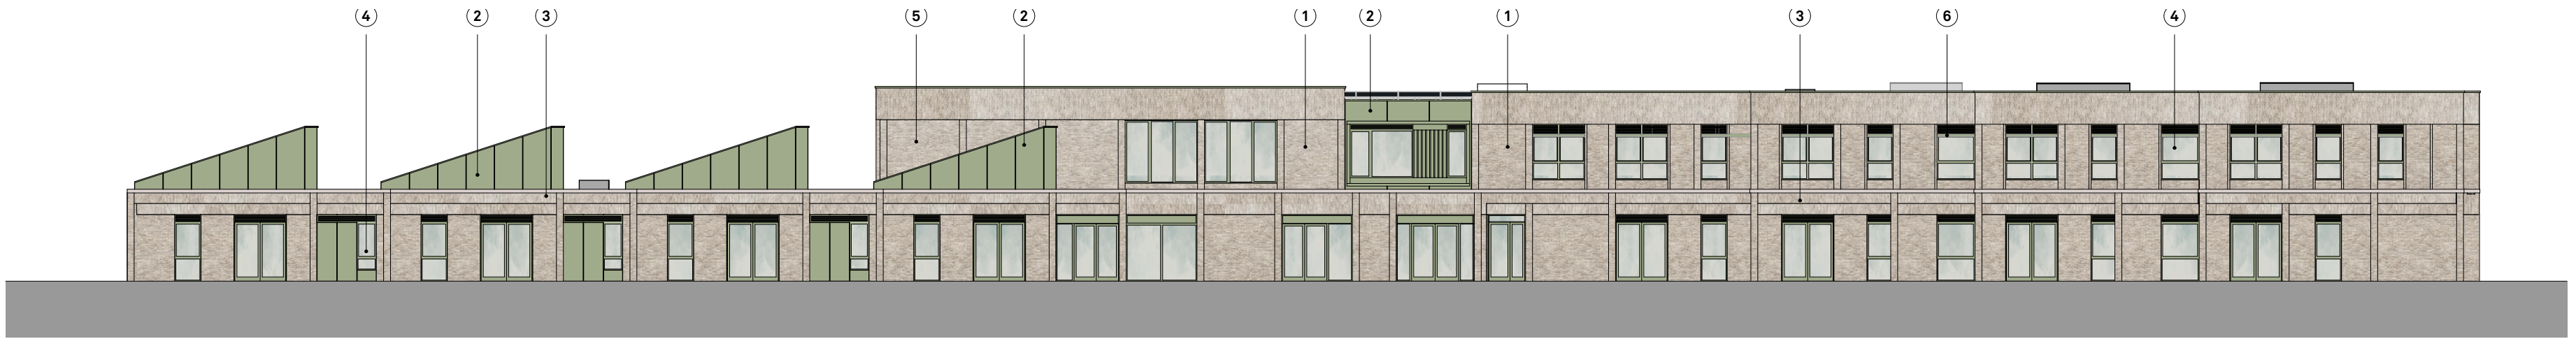


1:250 E-NORTH Elevation



1:250 E-SOUTH Elevation

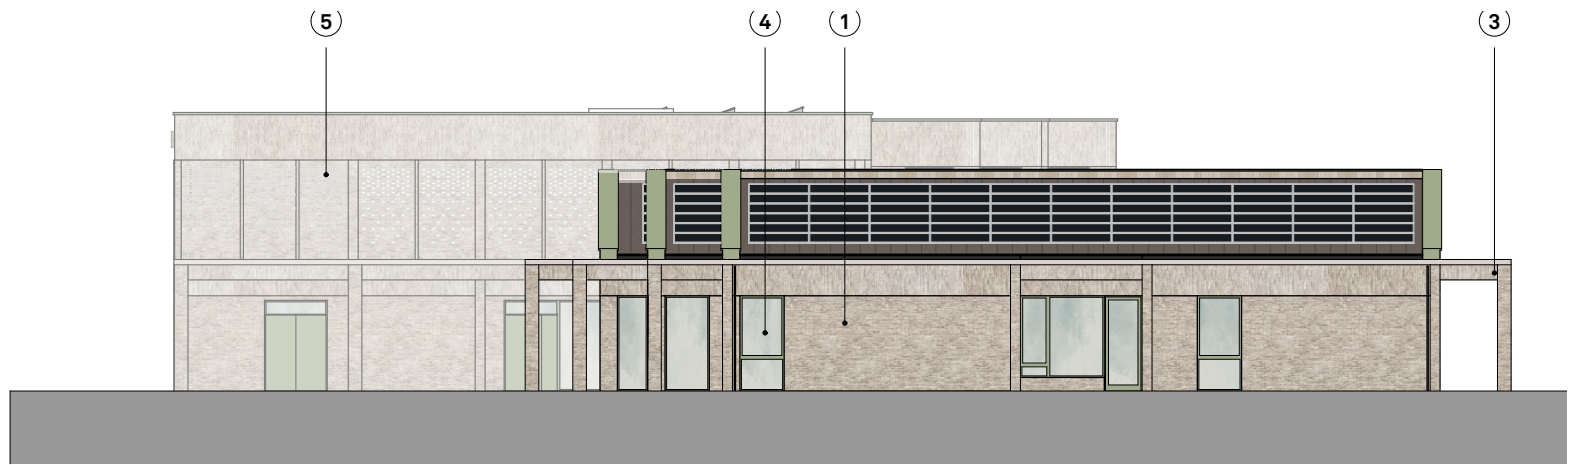


1:250 E-WEST Elevation

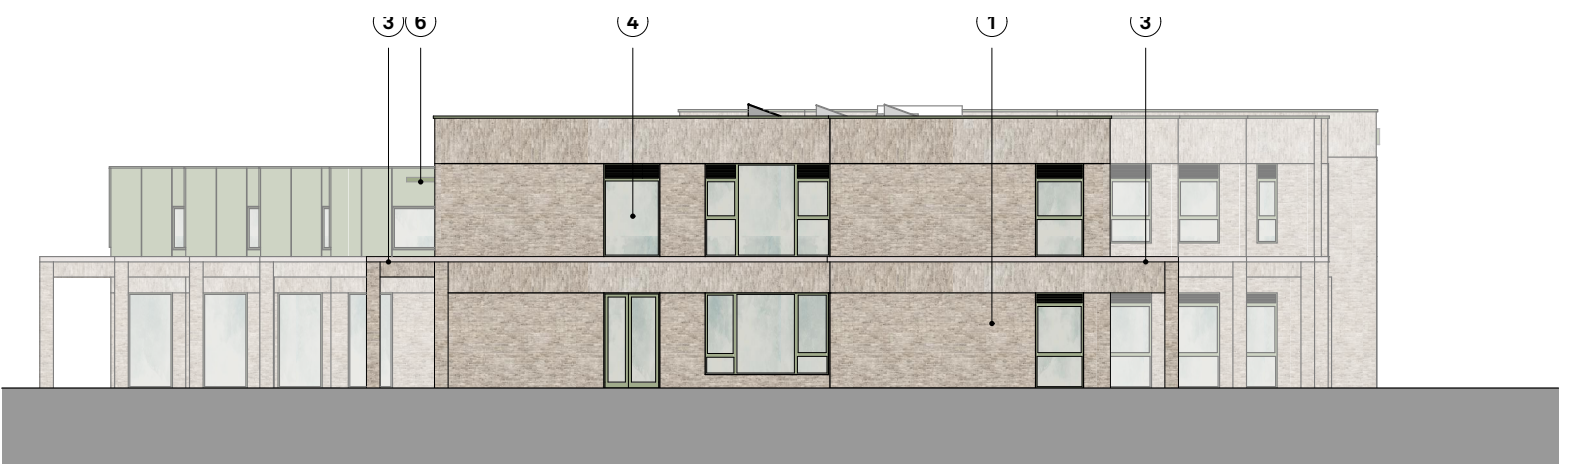

1:250 E-EAST Elevation

rev.	date	changes description	status	issued by
P08	18/06/2026		S4	MD
P07	28/05/2026		S1	
P06	17/05/2026		S1	

Key	
1	Wall with brick finish
2	PPC Aluminium Cladding panel / parapet coping
3	Colonnade and canopy
4	PPC aluminum / composite Windows and doors RAL TBC
5	Textured brick panel (projecting header / hit and miss bricks)
6	Aluminium Brisesoleil

 

RE-FORMAT

this drawing is the copyright of Re-Format LLP and may not be copied, altered or reproduced in any way or passed to a third party without written authority. All dimensions subject to site survey and site verification. Do not scale for construction @

www.re-format.co.uk
mail@re-format.co.uk
+44 (0)1730 778778

drawn by
MD

date created
Nov 2025

project title
One Horton Heath School
document title
Elevations

project	originator	volume	level	type	role	number
OHH	RFT	01	ZZ	DR	A	0301
status S4	suitability description Planning Stage Approval					revision P08