


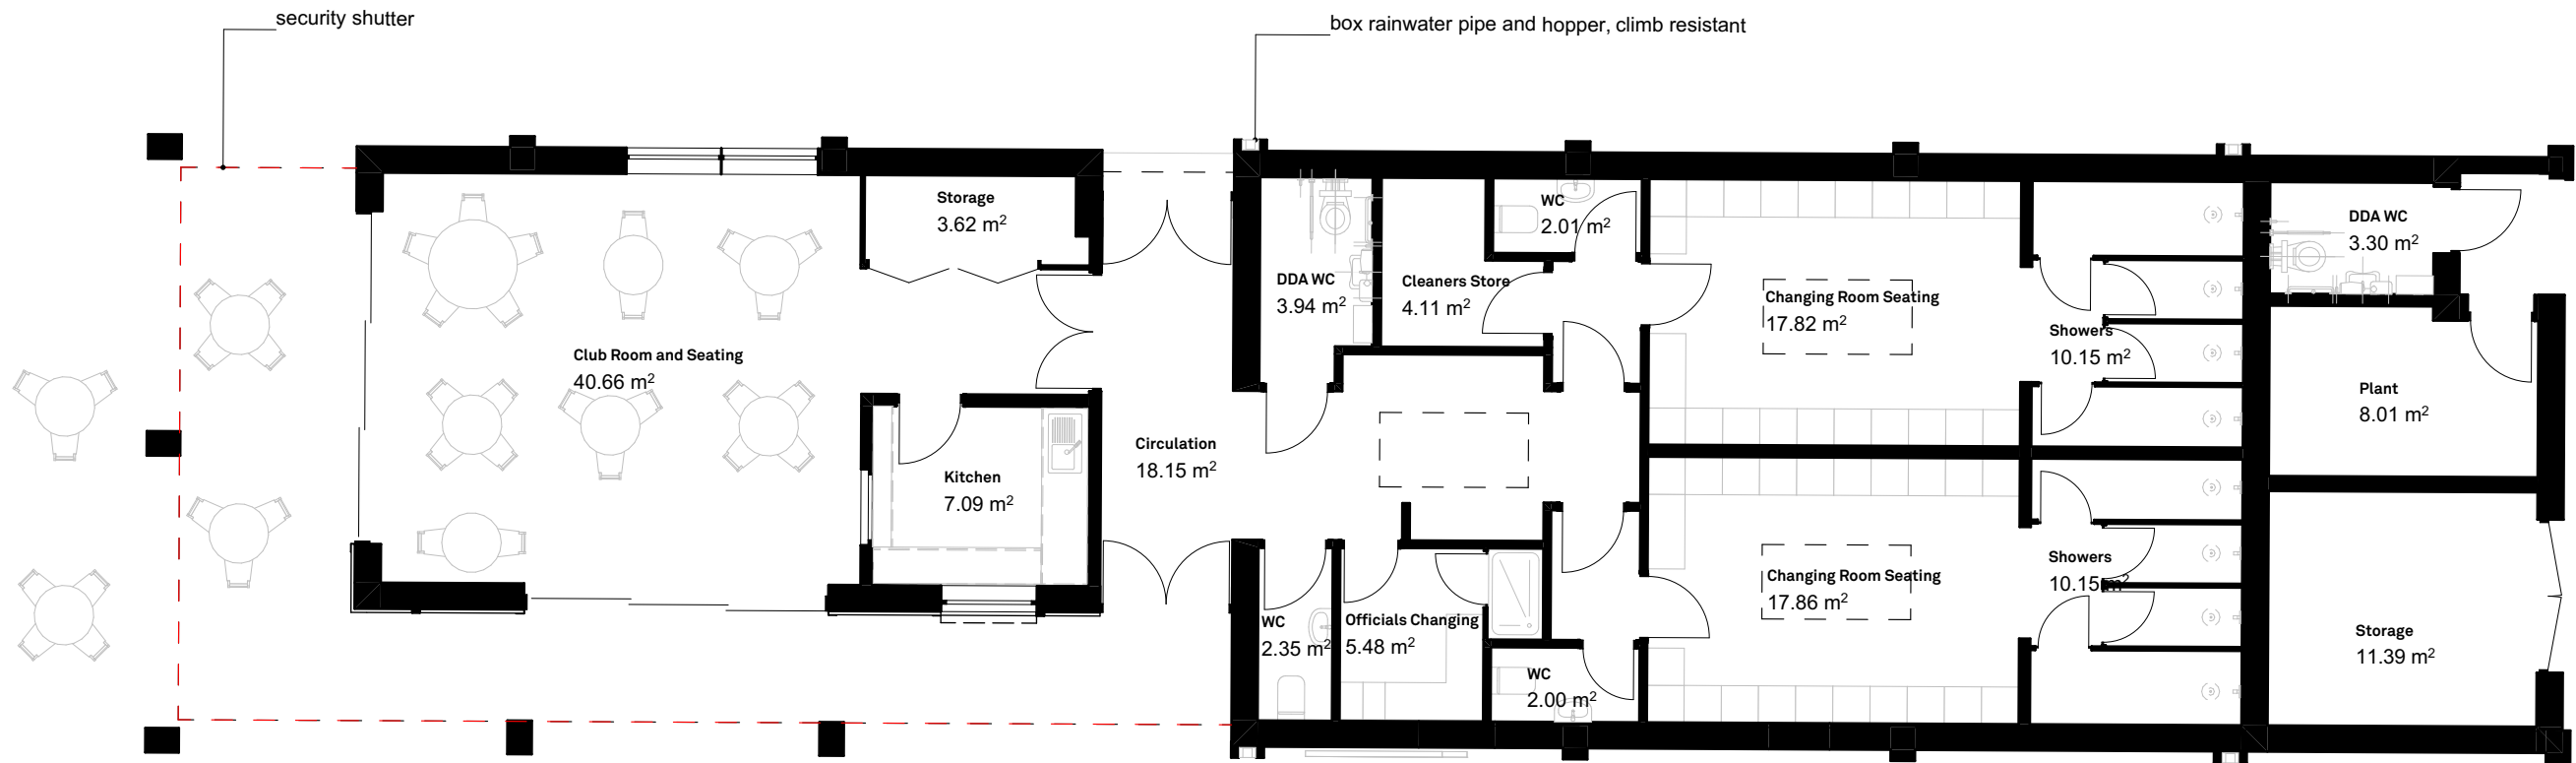


1:100

GF-Ground Floor_Pavilion

1

rev.	date	changes description
P04	18/06/2026	
P03	17/05/2026	
P02	24/04/2026	

status	issued by
S4	MD
S0	
S0	MD

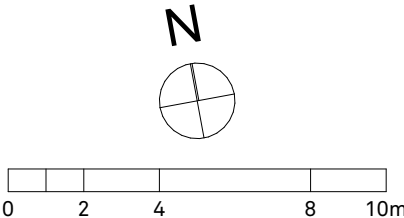

RE-FORMAT

this drawing is the copyright of Re-Format LLP and may not be copied, altered or reproduced in any way or passed to a third party without written authority. All dimensions subject to site survey and site verification. Do not scale for construction ©

www.re-format.co.uk
mail@re-format.co.uk
+44 (0)1730 778778

drawn by
MD
checked by
AS

date created
March 2026
scale at A3
1:100

project title
One Horton Heath School
document title
Ground Floor Plan - Pavilion

project	originator	volume	level	type	role	number
OHH	-	RFT	-	02	-	ZZ - DR - A - 0210
status	suitability description					revision
S4	Planning Stage Approval					P04