


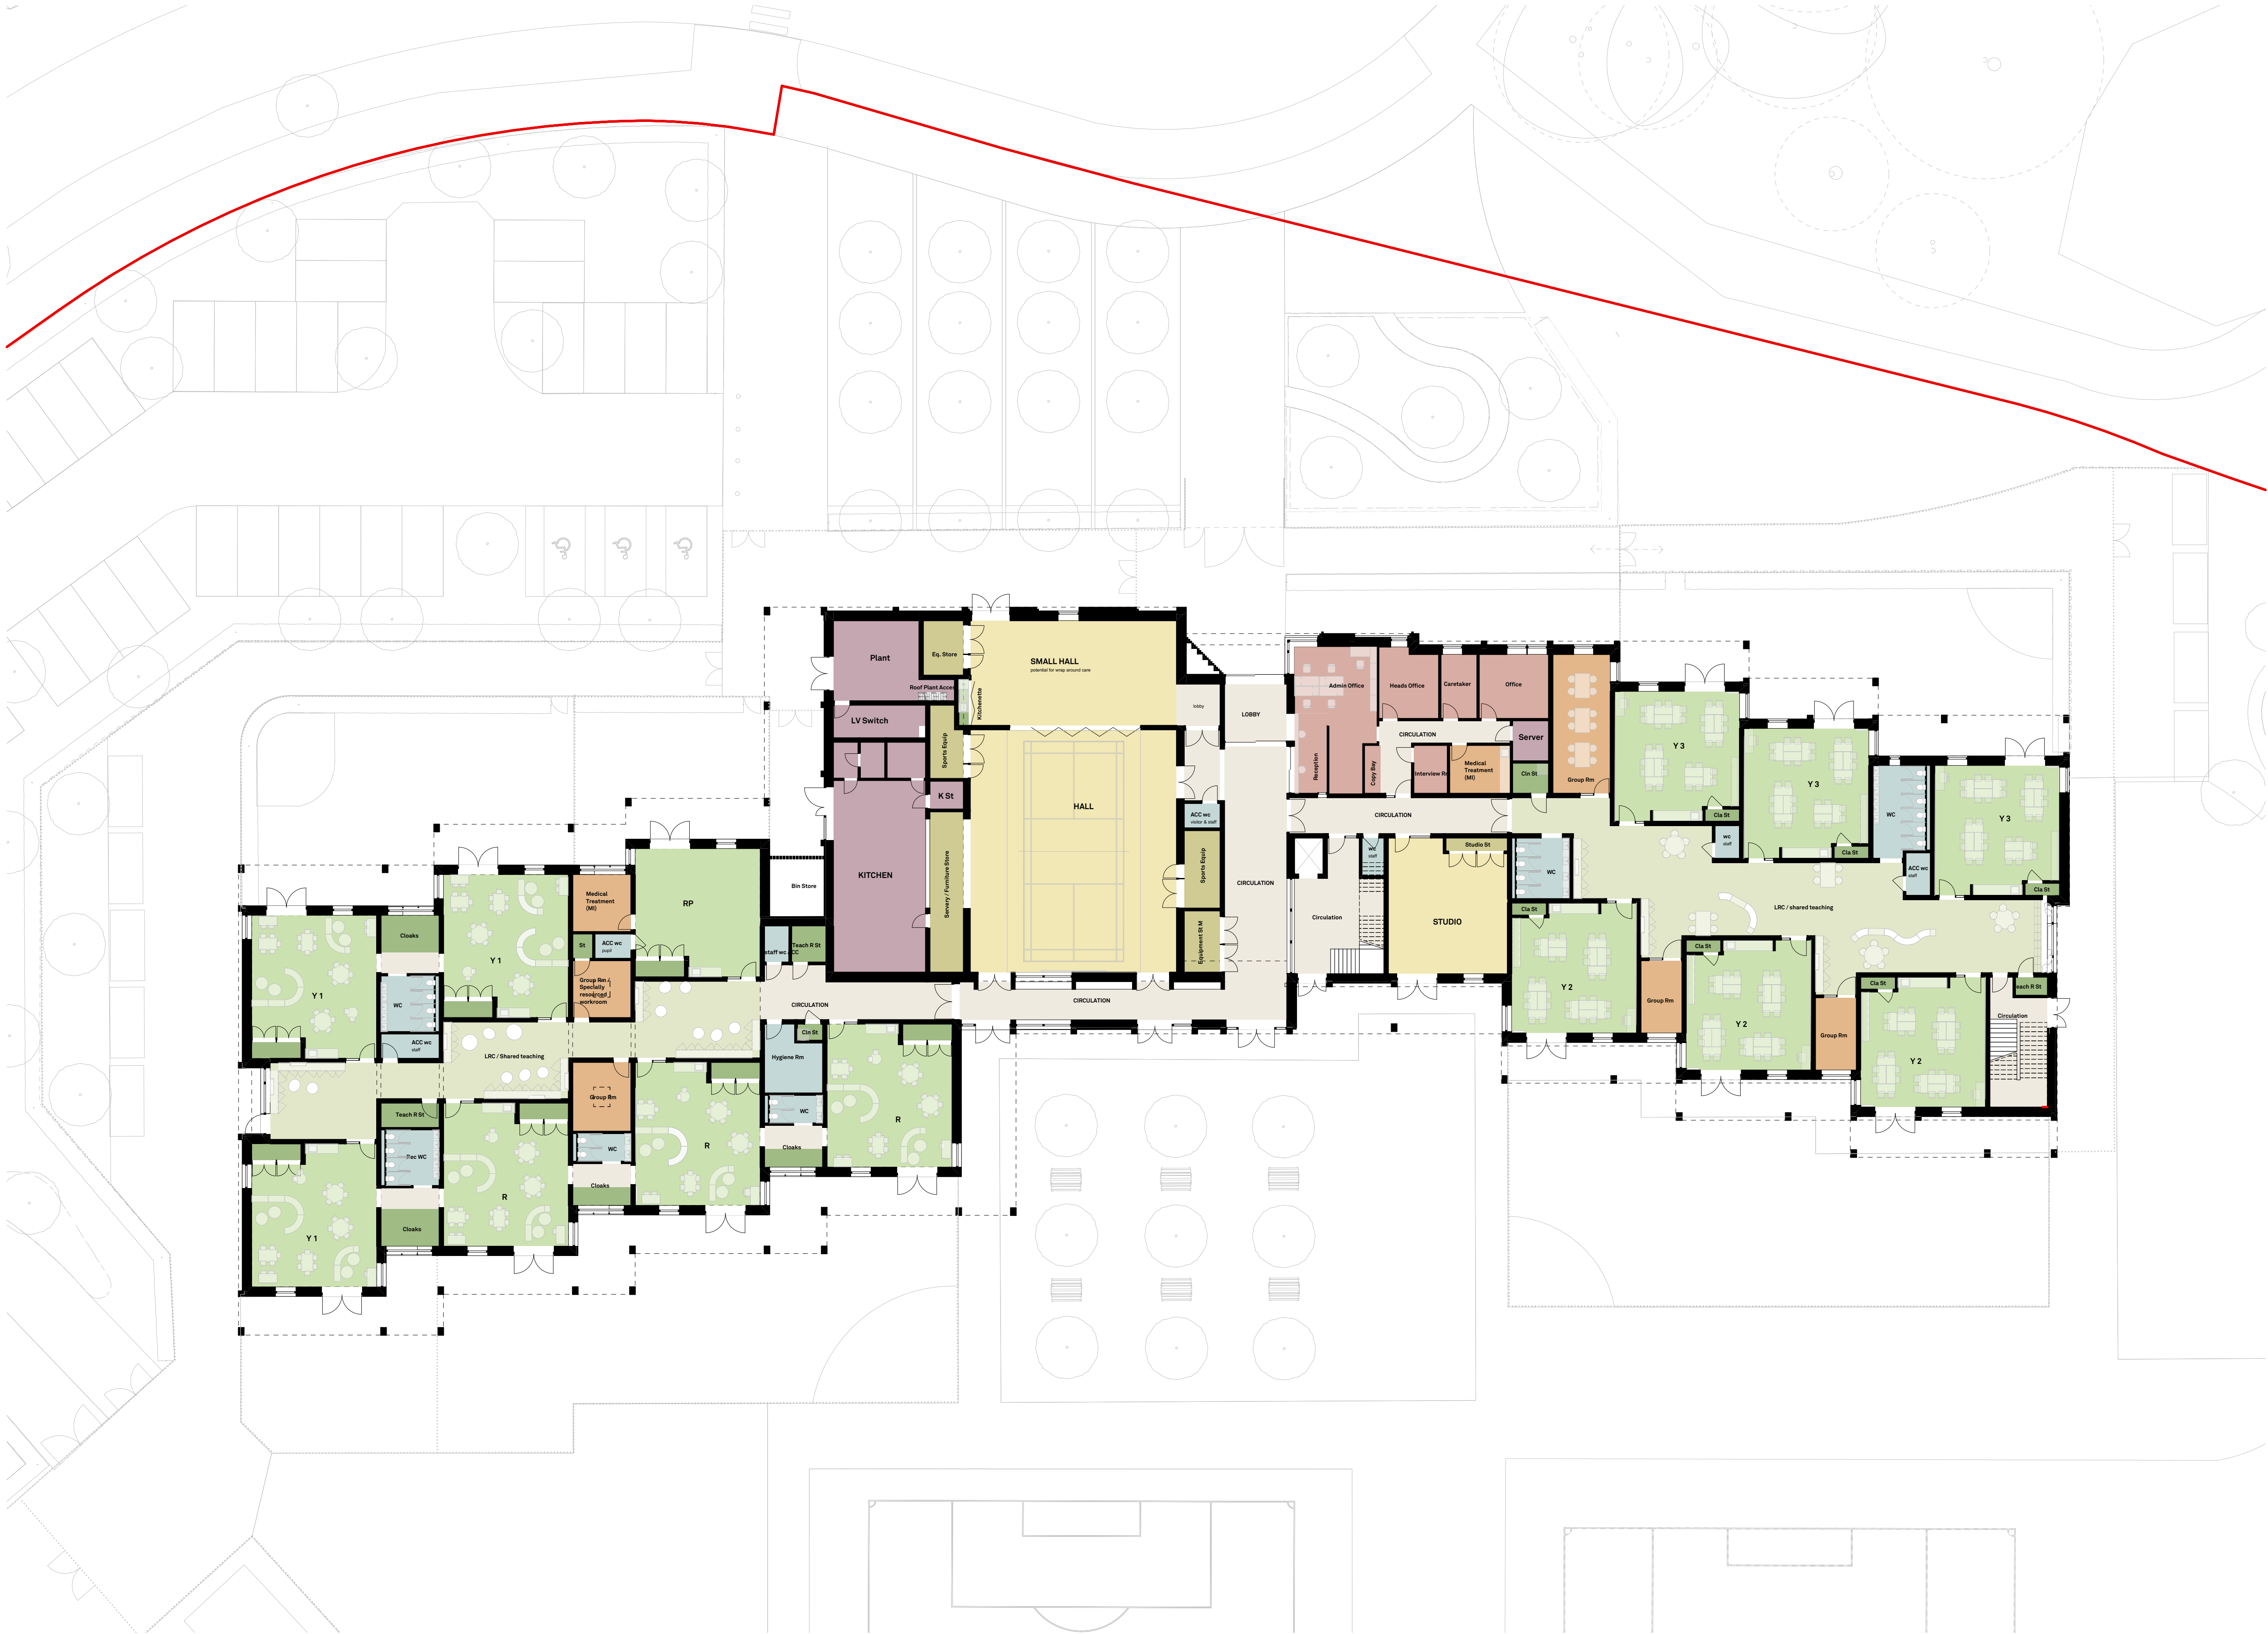

this drawing is the copyright of Re-Format LLP and may not be copied, altered or reproduced in any way or passed to a third party without written authority. All dimensions subject to site survey and site verification. Do not scale for construction ©

rev.	date	changes description	Status	issued by
P03	18/06/2026		S4	MD
02	28/05/2026		S1	
01	17/05/2026		S1	

- Teaching classrooms
- Teaching storage
- Shared teaching & LRC
- Group rooms
- Halls and studio
- Halls storage
- Administrative and staff rooms
- Kitchen and plant spaces
- Sanitary rooms
- Circulation

0F-Ground Floor	GIA	Gross Internal Area	2,407.97
01-First Floor	GIA	Gross Internal Area	1,047.00
01-First Floor	GIA	GSHPP Plant	38.56
			3,493.53 m²

RE-FORM AT

www.re-format.co.uk mail@re-format.co.uk +44 (0)1730 778778

project title
One Horton Heath School

document title
Ground Floor Plan

date created
Nov 2025

drawn by
MD

checked by
AS

approved by
AS

scale at A1
1:200

0 2 4 8 10m

project	originator	volume	level	type	role	number
OHH	RFT	01	00	DR	A	0200

status	suitability description	revision
S4	Planning Stage Approval	P03