


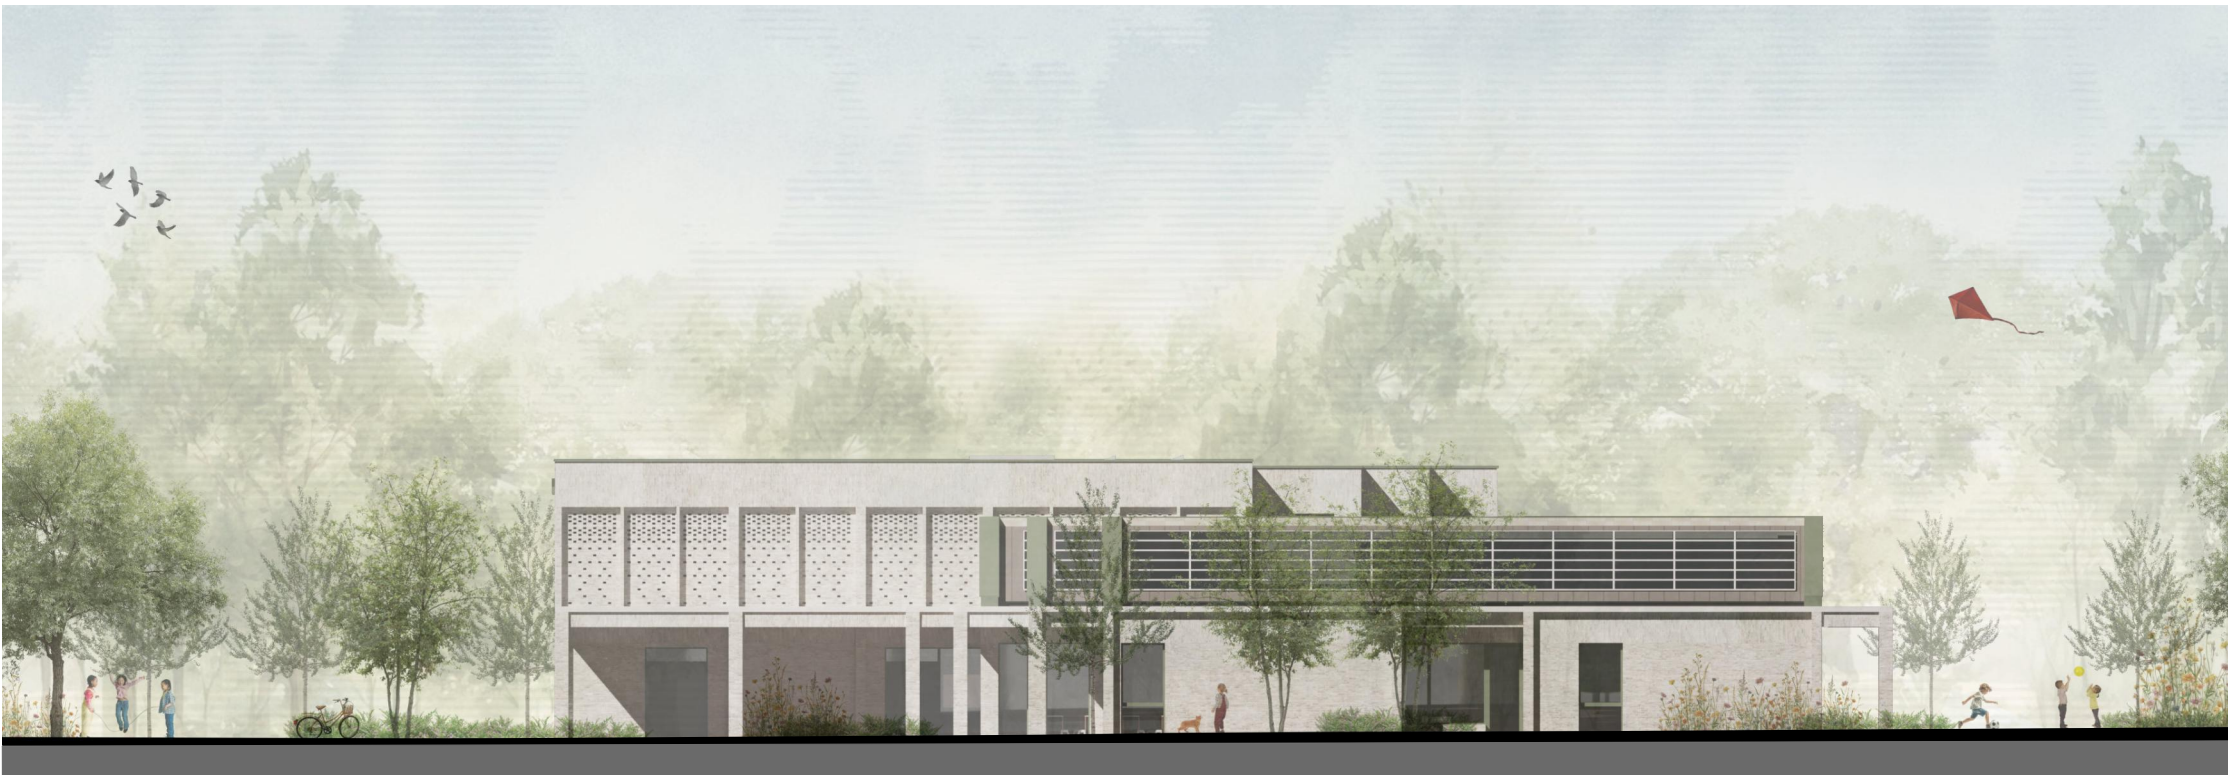

1:250 E-NORTH Elevation



1:250 E-SOUTH Elevation




1:250 E-WEST Elevation



1:250 E-EAST Elevation

rev.	date	changes description	status	issued by
02	18/06/2026		S4	MD
01	17/05/2026		S1	

 

RE-
FOR
MAT

this drawing is the copyright of
Re-Format LLP and may not be copied,
altered or reproduced in any way or
passed to a third party without written
authority. All dimensions subject to site
survey and site verification. Do not
scale for construction ©

www.re-format.co.uk
mail@re-format.co.uk
+44 (0)1730 778778

drawn by
MD

date created
Nov 2025

checked by
AS

scale at A2
1:250

project title
One Horton Heath School
document title
Elevations Contextual

project	originator	volume	level	type	role	number
OHH	RFT	01	ZZ	DR	A	0300
status	suitability description					revision
S4	Planning Stage Approval					02