




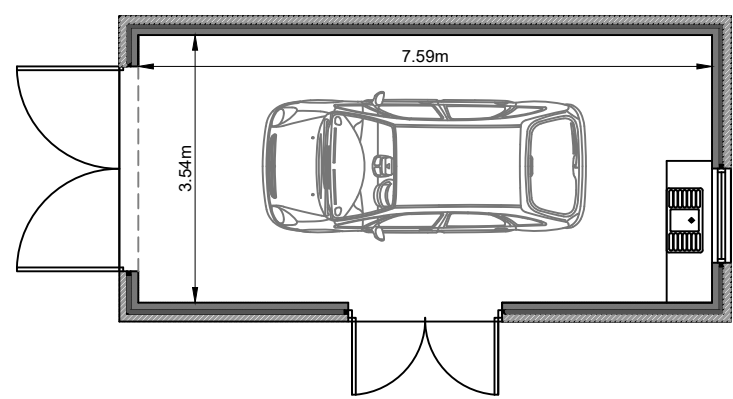


Floor plan @ 1:100

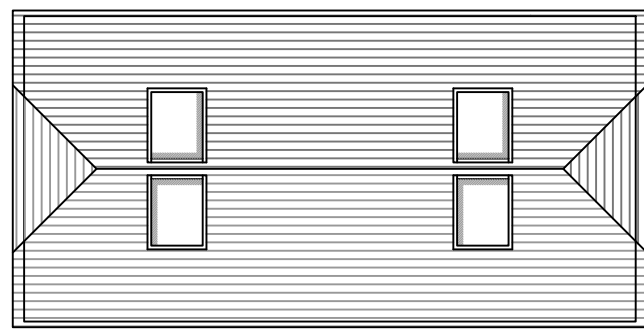


Roof plan @ 1:100

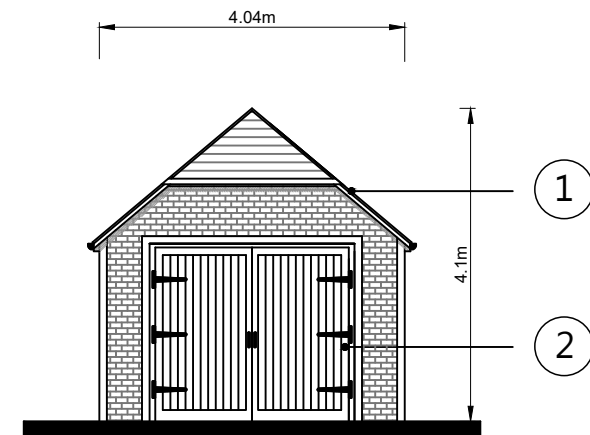


North West (front) elevation
@ 1:100

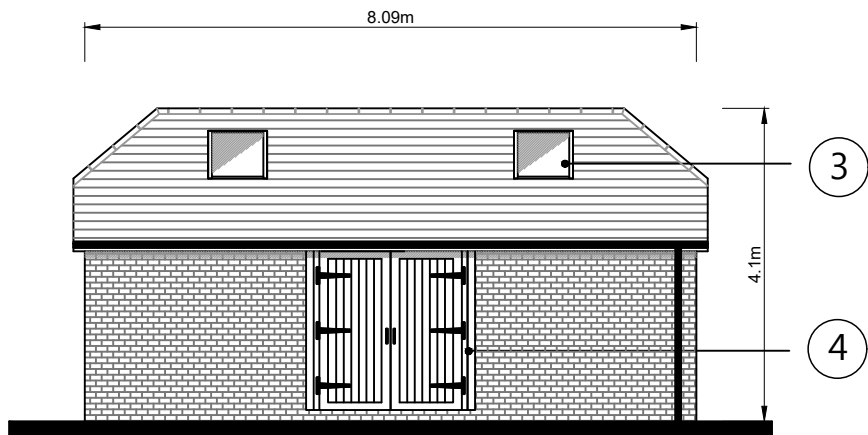


South West (side) elevation
@ 1:100

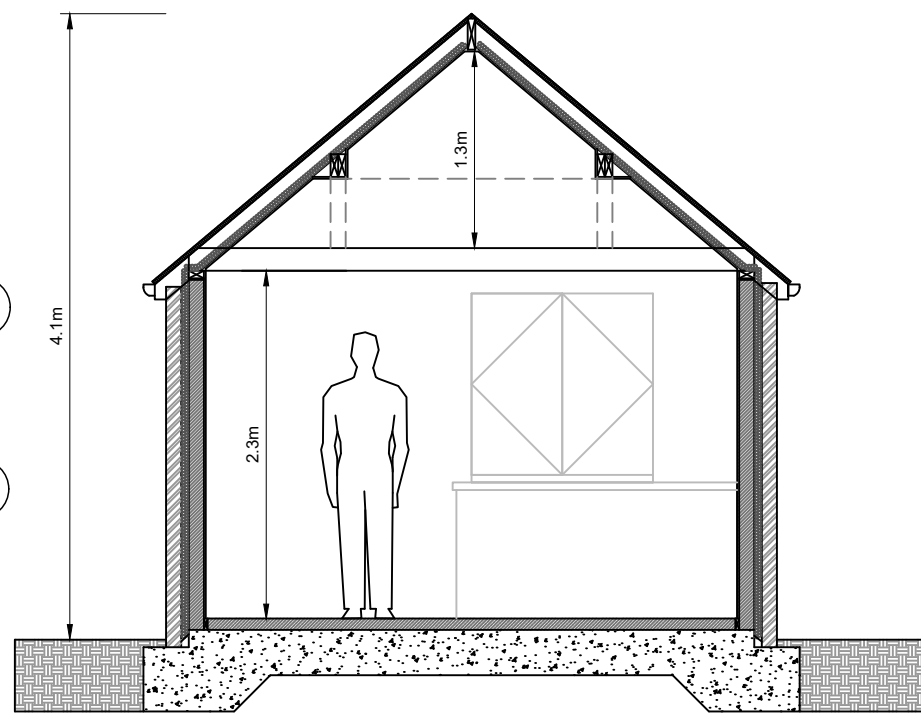

Section through building @ 1:50

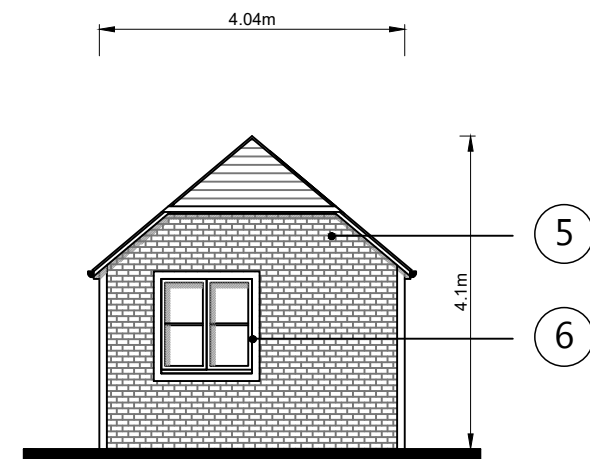

South East (rear) elevation
@ 1:100

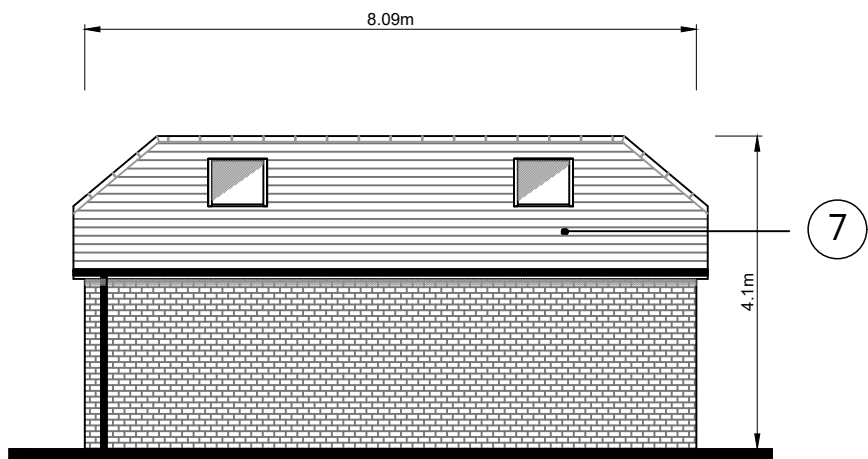


North East (side) elevation
@ 1:100




Proposed street scene along Church Road @ 1:100

LEGEND



- ① CROPPED HIP ROOF WITH 40° PITCH.
- ② SIDE HINGED DOORS.
- ③ SKYLIGHT WINDOWS.
- ④ DOUBLE DOORS INTO GARDEN.
- ⑤ BRICKWORK TO MATCH EXISTING PROPERTY.
- ⑥ WINDOW ABOVE SINK.
- ⑦ PLAIN TILES.

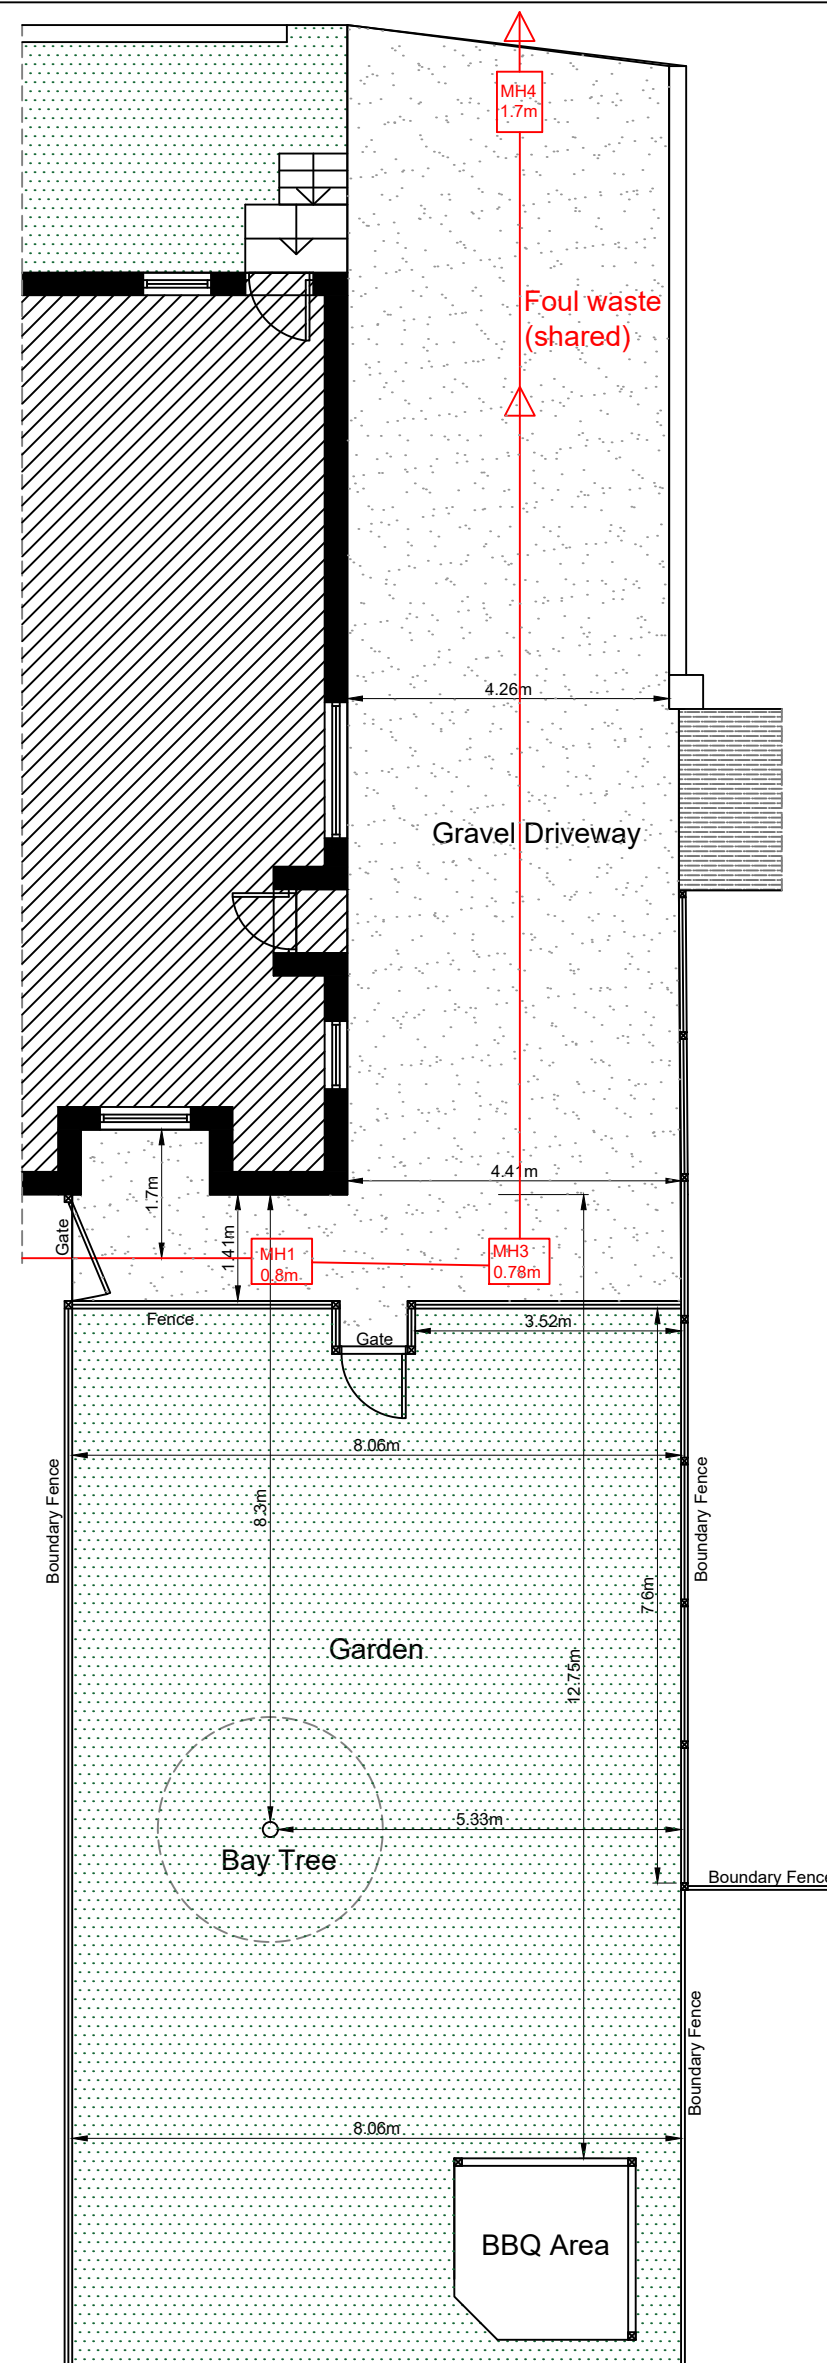

Existing Site Plan @ 1:100

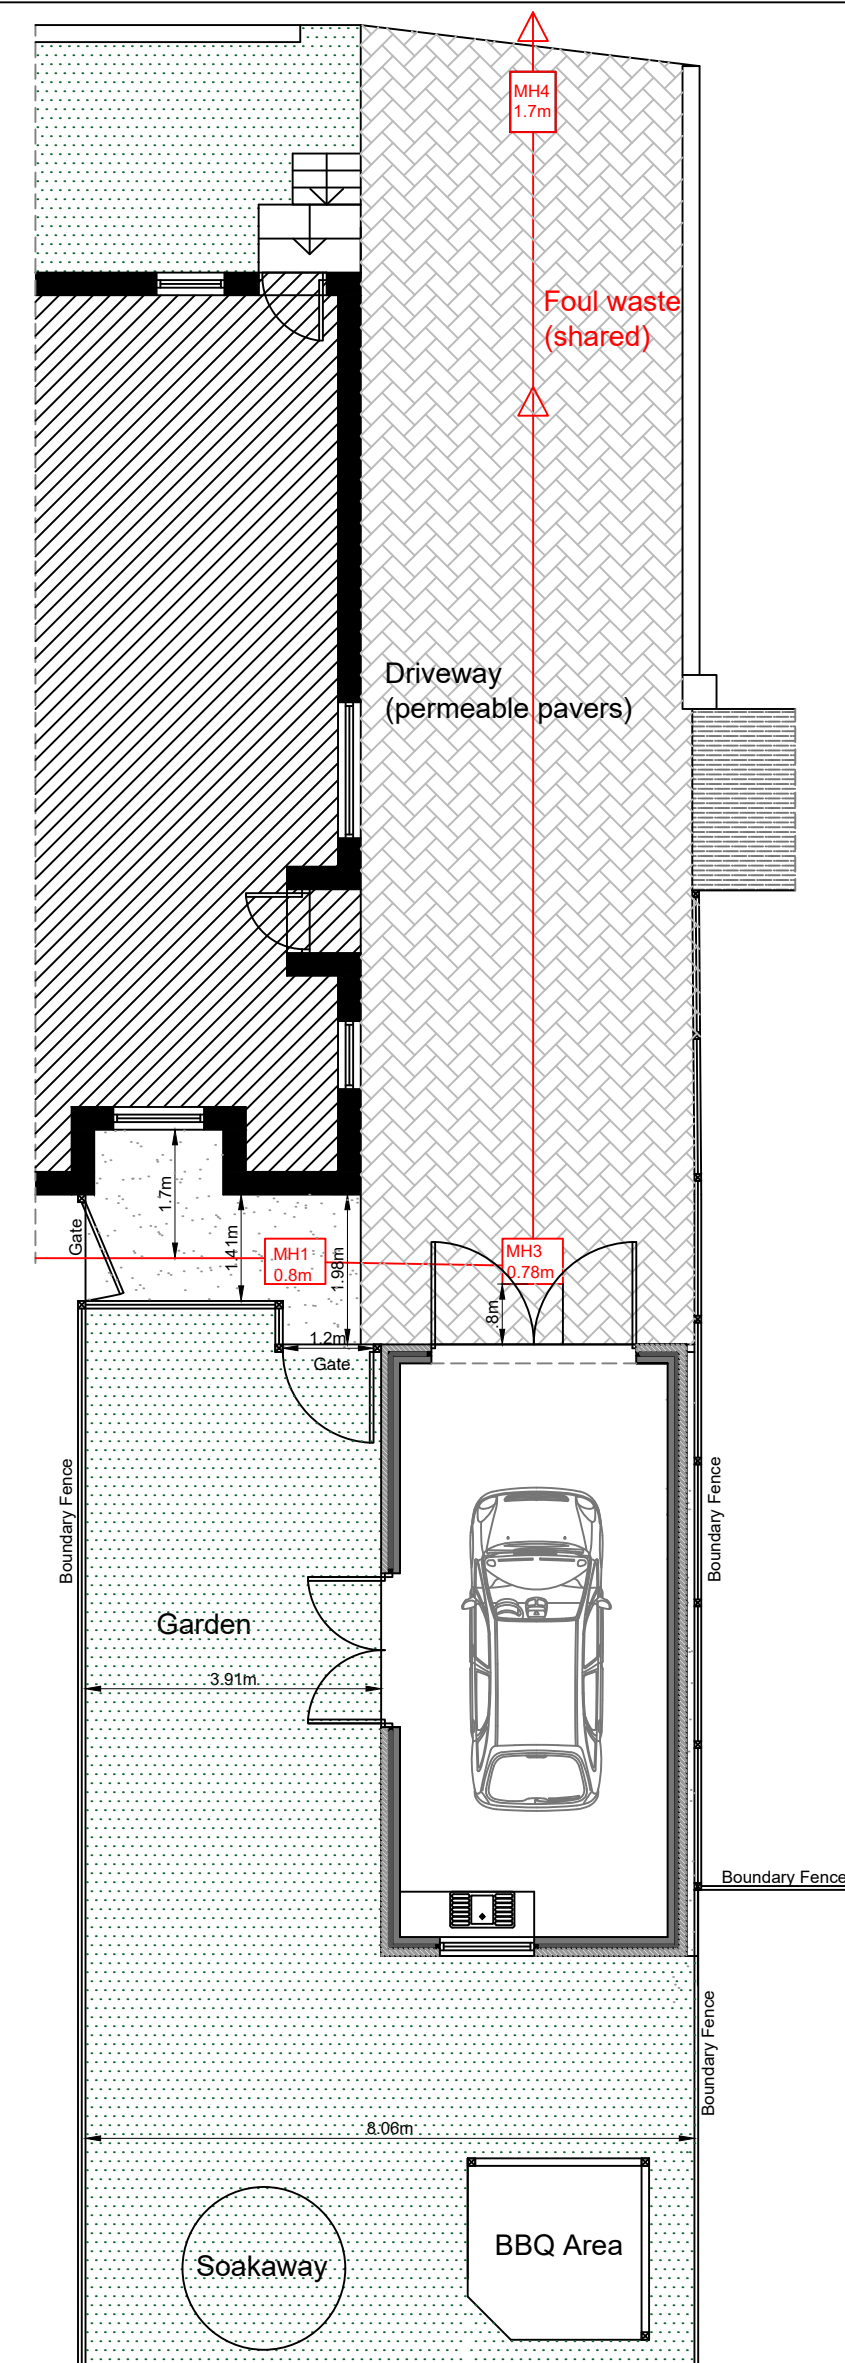

Proposed Site Plan @ 1:100

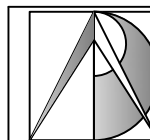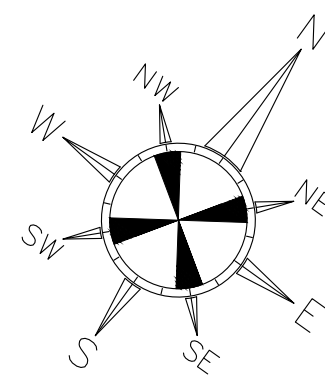

**ASHPLAN
DESIGN LTD**

Ashplan Design Ltd
Kingfisher Studio,
5 Malcolm Road, Chandlers Ford, Eastleigh, Hampshire, SO535BH
TELEPHONE: +44 7459 761103
EMAIL: info@ashplandesign.com
WEBSITE: www.ashplandesign.com

This drawing is copyright and remains the property of Ashplan Design Ltd. All dimensions are to be checked on site. Any discrepancies are to be reported to the designer before work commences. The scheme is subject to town planning and all other necessary consents.

PROJECT:

168 CHURCH ROAD
BISHOPSTOKE,
EASTLEIGH,
HAMPSHIRE

TITLE:
Proposed Garage.
Plans and elevations.

DESIGNED BY R.A	DATE 01.05.26	DRWN / DTALD BY: R.A
SCALE 1:100 @ A2	PLOTTED 24.06.26	REV. B

SCALE @ 1:100

PURPOSE OF ISSUE:
☒ information ☐ approval ☐ tender ☐ construction
DWG. NO.

26-100-03 B