


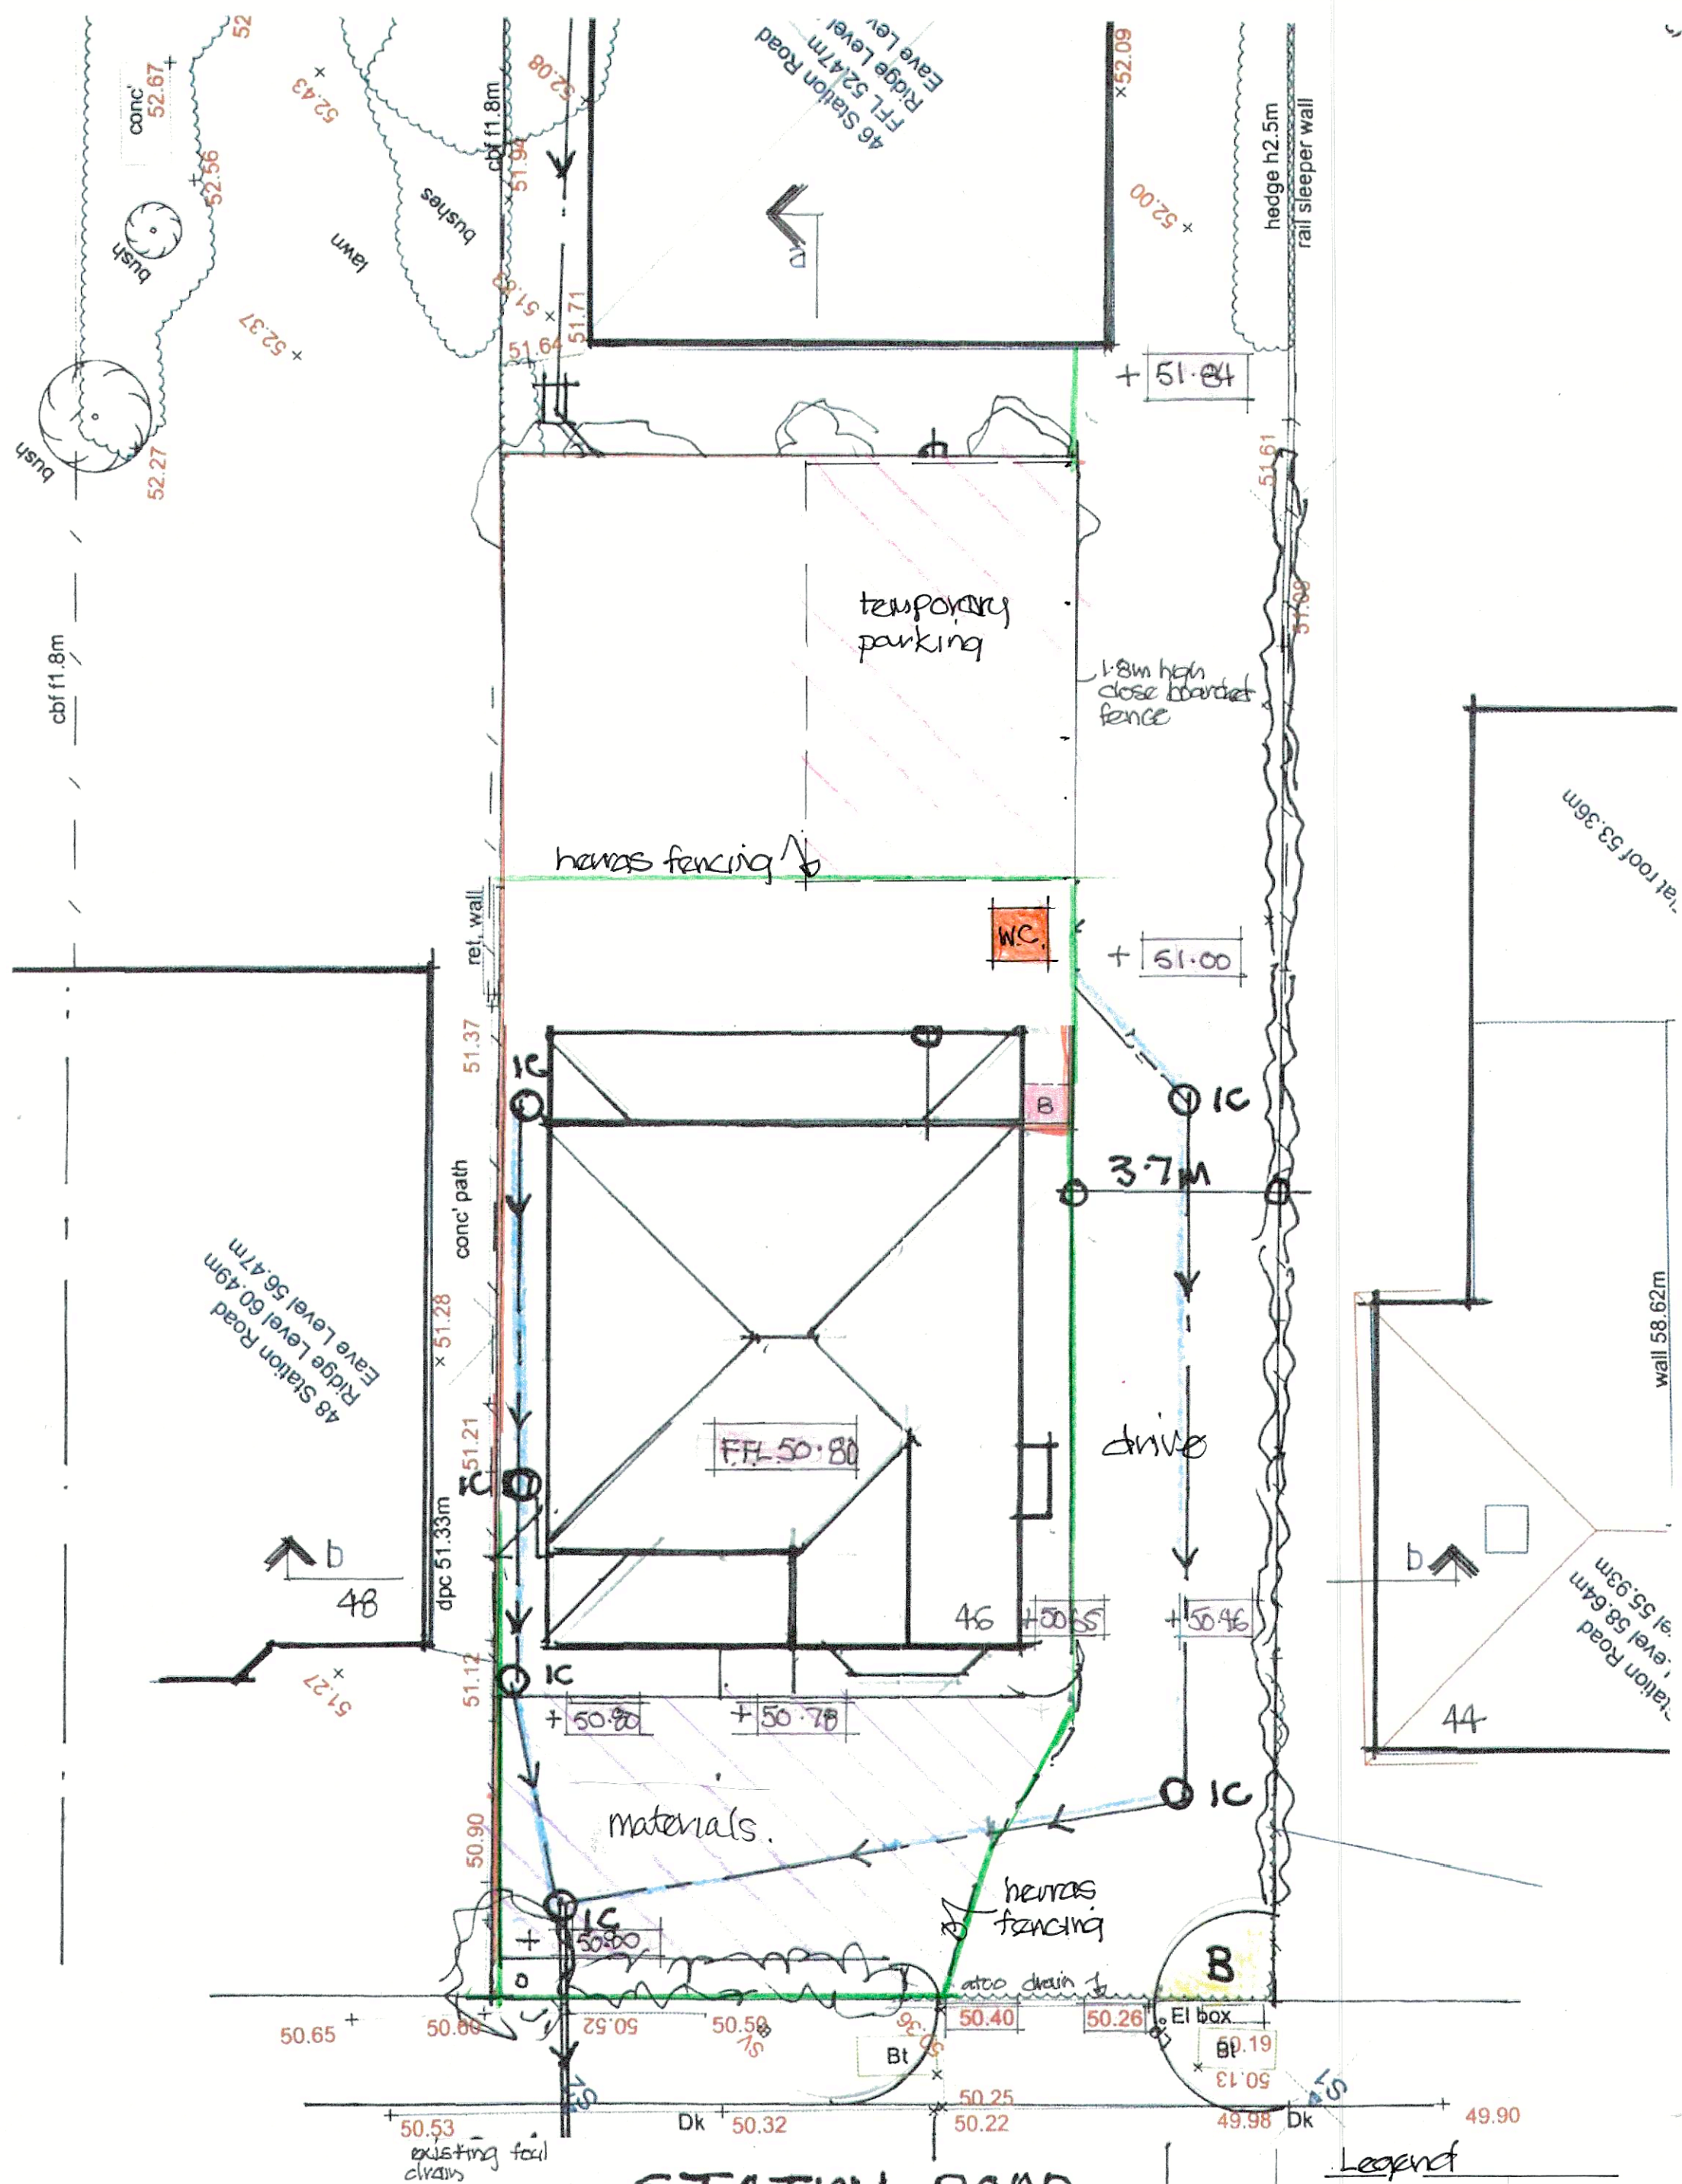

site plan 1:100

0m 1 2 3 4 5m
scale bar 1:100

STATION ROAD

3.7M
new entrance

2.1M

Legend

- Material storage
- temporary parking
- Temporary W.C. unit
- Heras fencing

Proposed site setup at 46 Station Road, Netley Abbey, Havts. SO3 5AF

Scale 1:100 @ A2
drawing no 3R.04.
date June 26.