



Figured dimensions to be followed in preference to those scaled from drawing.
All dimensions to be verified on site by the contractors and such dimensions to be their responsibility.
Drawing omissions and errors to be reported immediately to the designer.

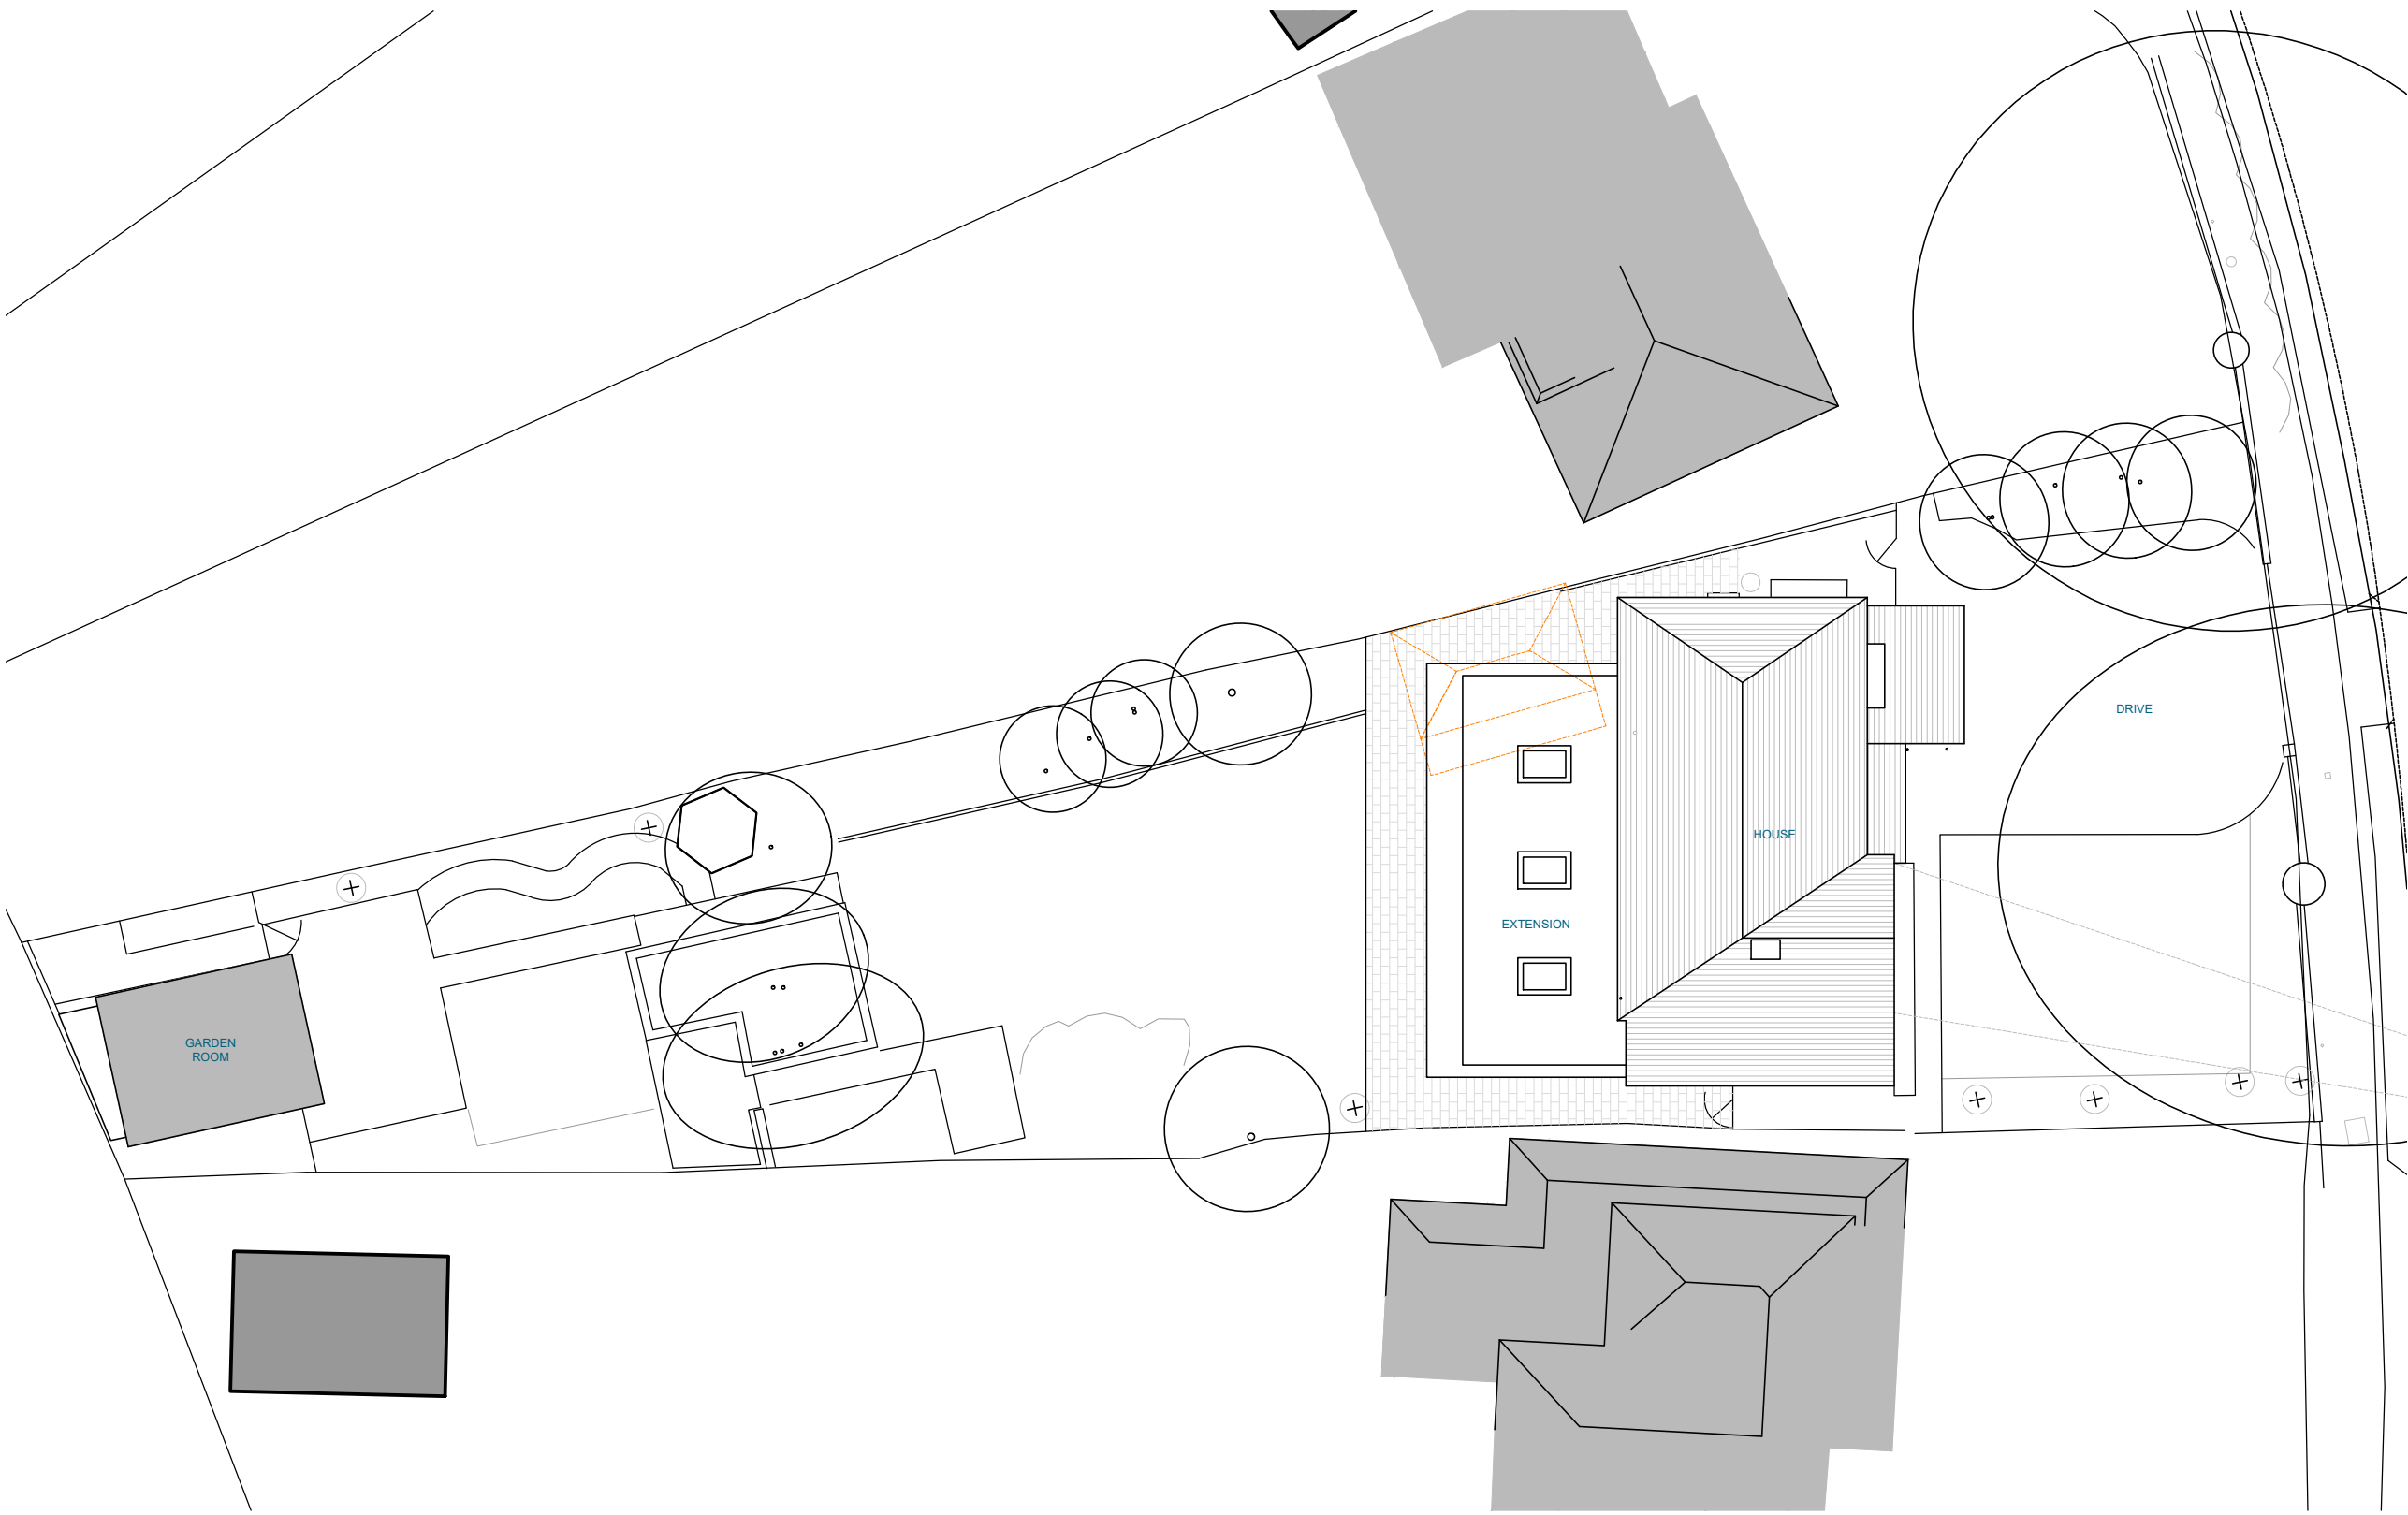

PROPOSED SITE PLAN

Scale 1:200

 

P01 25.06.26 Issued for Planning
Rev Date Description

ENZO
DESIGN STUDIO

E: martin@enzo-ds.co.uk W: www.enzo-ds.co.uk T: 07788800350
© Enzo Design Studio Limited 2026 Company Reg No.11875766

Client:	Mr & Mrs Guilder
Project:	64 Kingsway, Chandler's Ford, SO53 1FJ

Drawing:	Existing / Proposed:
Site Plan	Proposed
Roof Plan	Status:
	PLANNING

Project:	Drawn/Checked:	Scale:	Month:
2506	MA / --	1:200	06
Drawing revision:	Size:	Year:	
[3PLN] 101_P01	A3	2026	