


Figured dimensions to be followed in preference to those scaled from drawing.
All dimensions to be verified on site by the contractors and such dimensions to be their responsibility.
Drawing omissions and errors to be reported immediately to the designer.

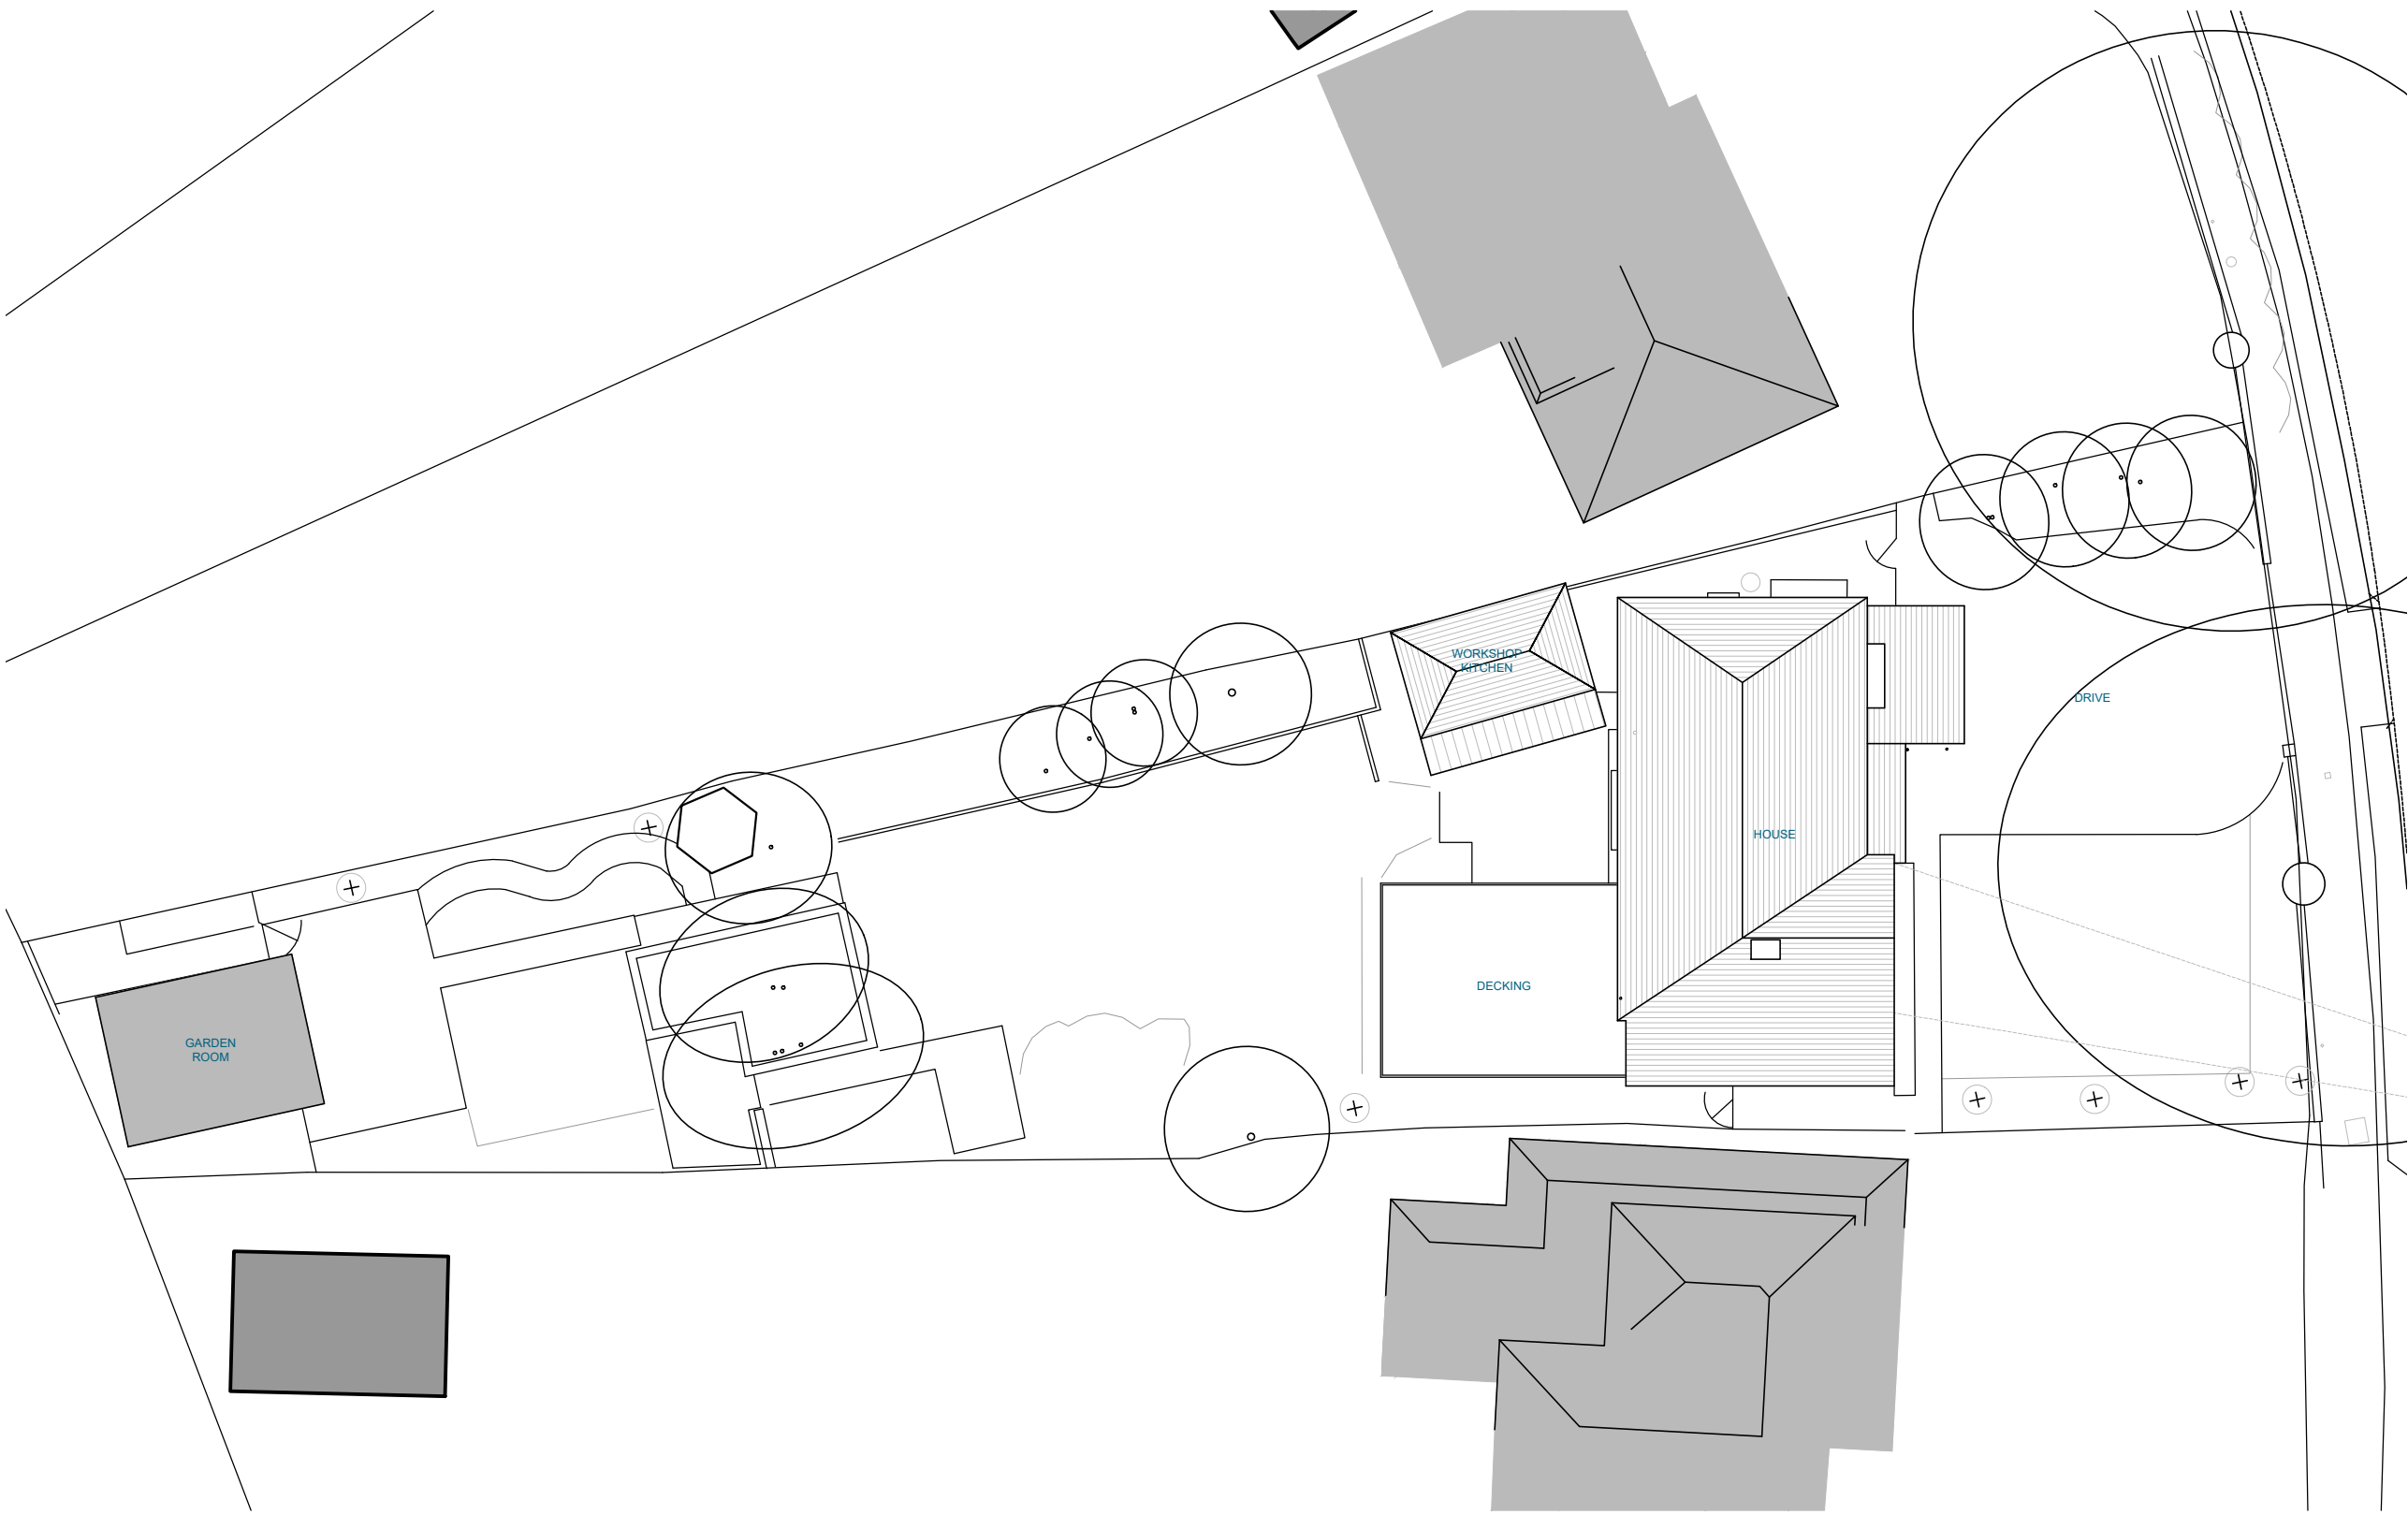

EXISTING SITE PLAN

P01 25.06.26 Issued for Planning
Rev Date Description

ENZO
DESIGN STUDIO

E: martin@enzo-ds.co.uk W: www.enzo-ds.co.uk T: 07788800350
© Enzo Design Studio Limited 2026 Company Reg No.11875766

Client: Mr & Mrs Guilder			
Project: 64 Kingsway, Chandler's Ford, SO53 1FJ			
Drawing: Site Plan Roof Plan		Existing / Proposed: Existing Status: PLANNING	
Project: 2506	Drawn/Checked: MA / --	Scale: 1:200	Month: 06
Drawing revision: [1EXG] 002_P01	Size: A3	Year: 2026	

