


Figured dimensions to be followed in preference to those scaled from drawing.
All dimensions to be verified on site by the contractors and such dimensions to be their responsibility.
Drawing omissions and errors to be reported immediately to the designer.

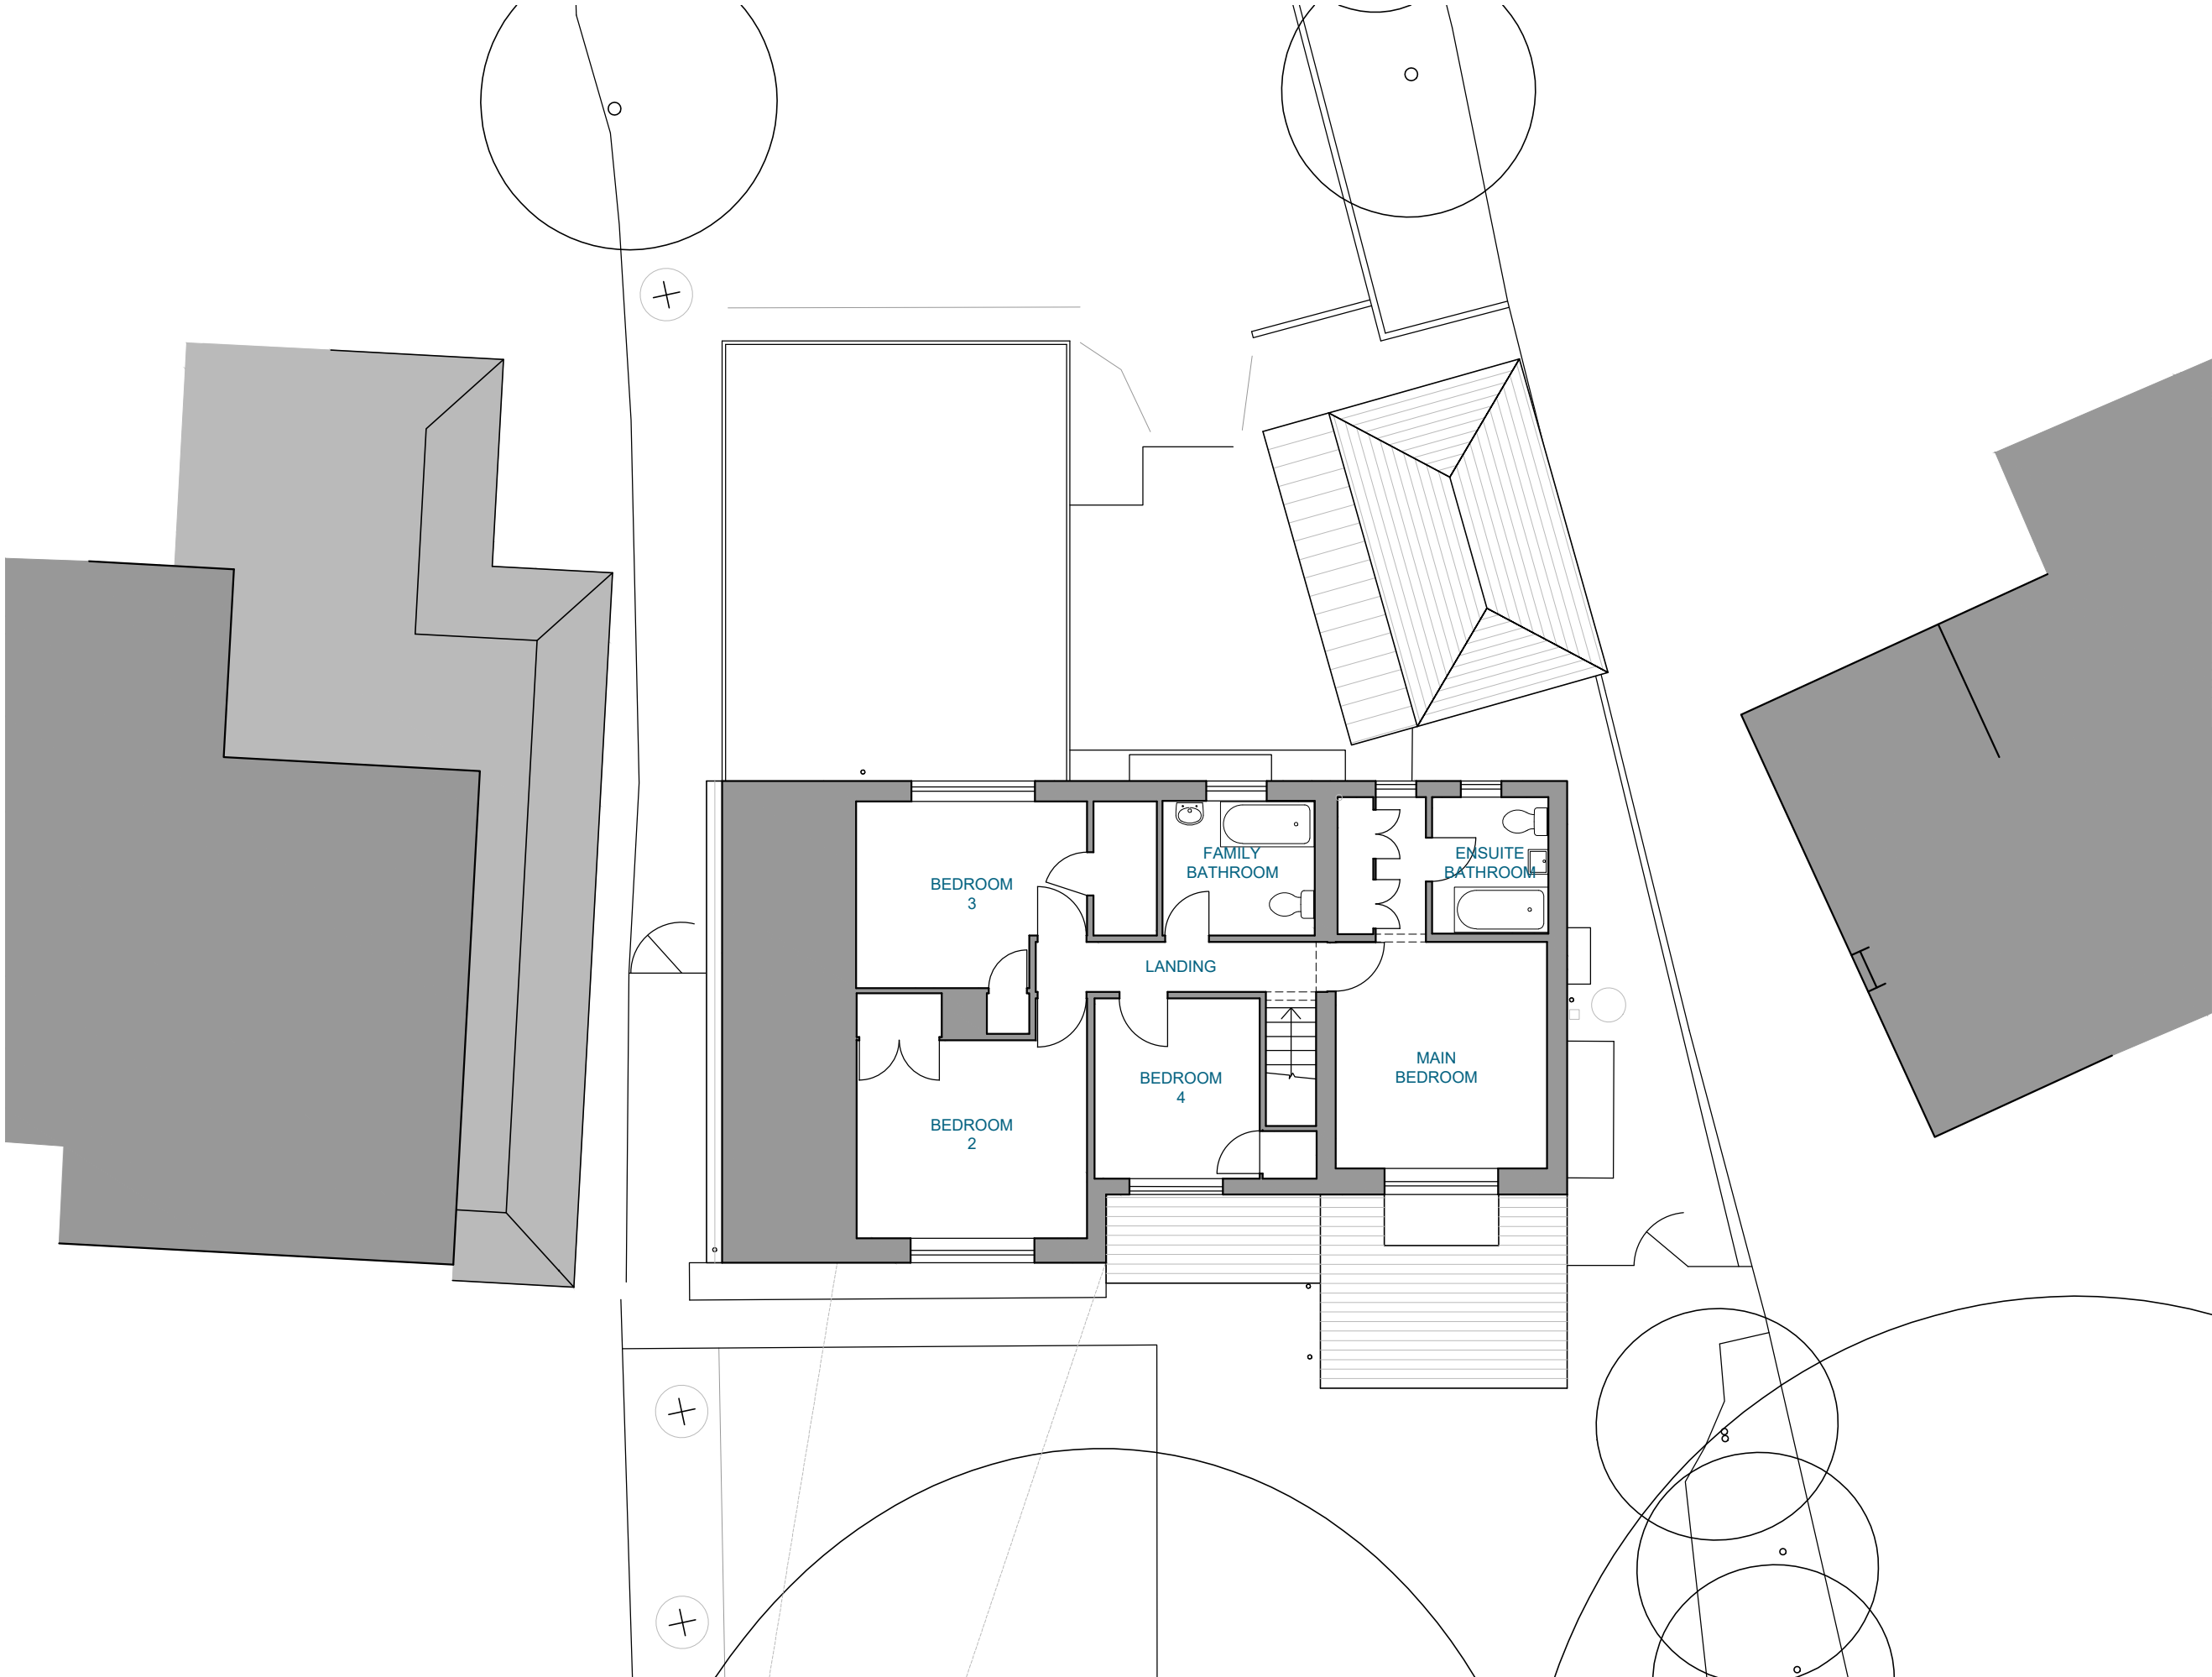

EXISTING FIRST FLOOR PLAN

P01_25.06.26
RevDate

Issued for Planning
Description

E: martin@enzo-ds.co.uk W: www.enzo-ds.co.uk T: 07788800350
© Enzo Design Studio Limited 2026 Company Reg No.11875766

Client: Mr & Mrs Guilder			
Project: 64 Kingsway, Chandler's Ford, SO53 1FJ			
Drawing: First Floor Plan		Existing / Proposed: Existing	
		Status: PLANNING	
Project: 2506	Drawn/Checked: MA / --	Scale: 1:100	Month: 06
Drawing revision: [1EXG] 004_P01		Size: A3	Year: 2026