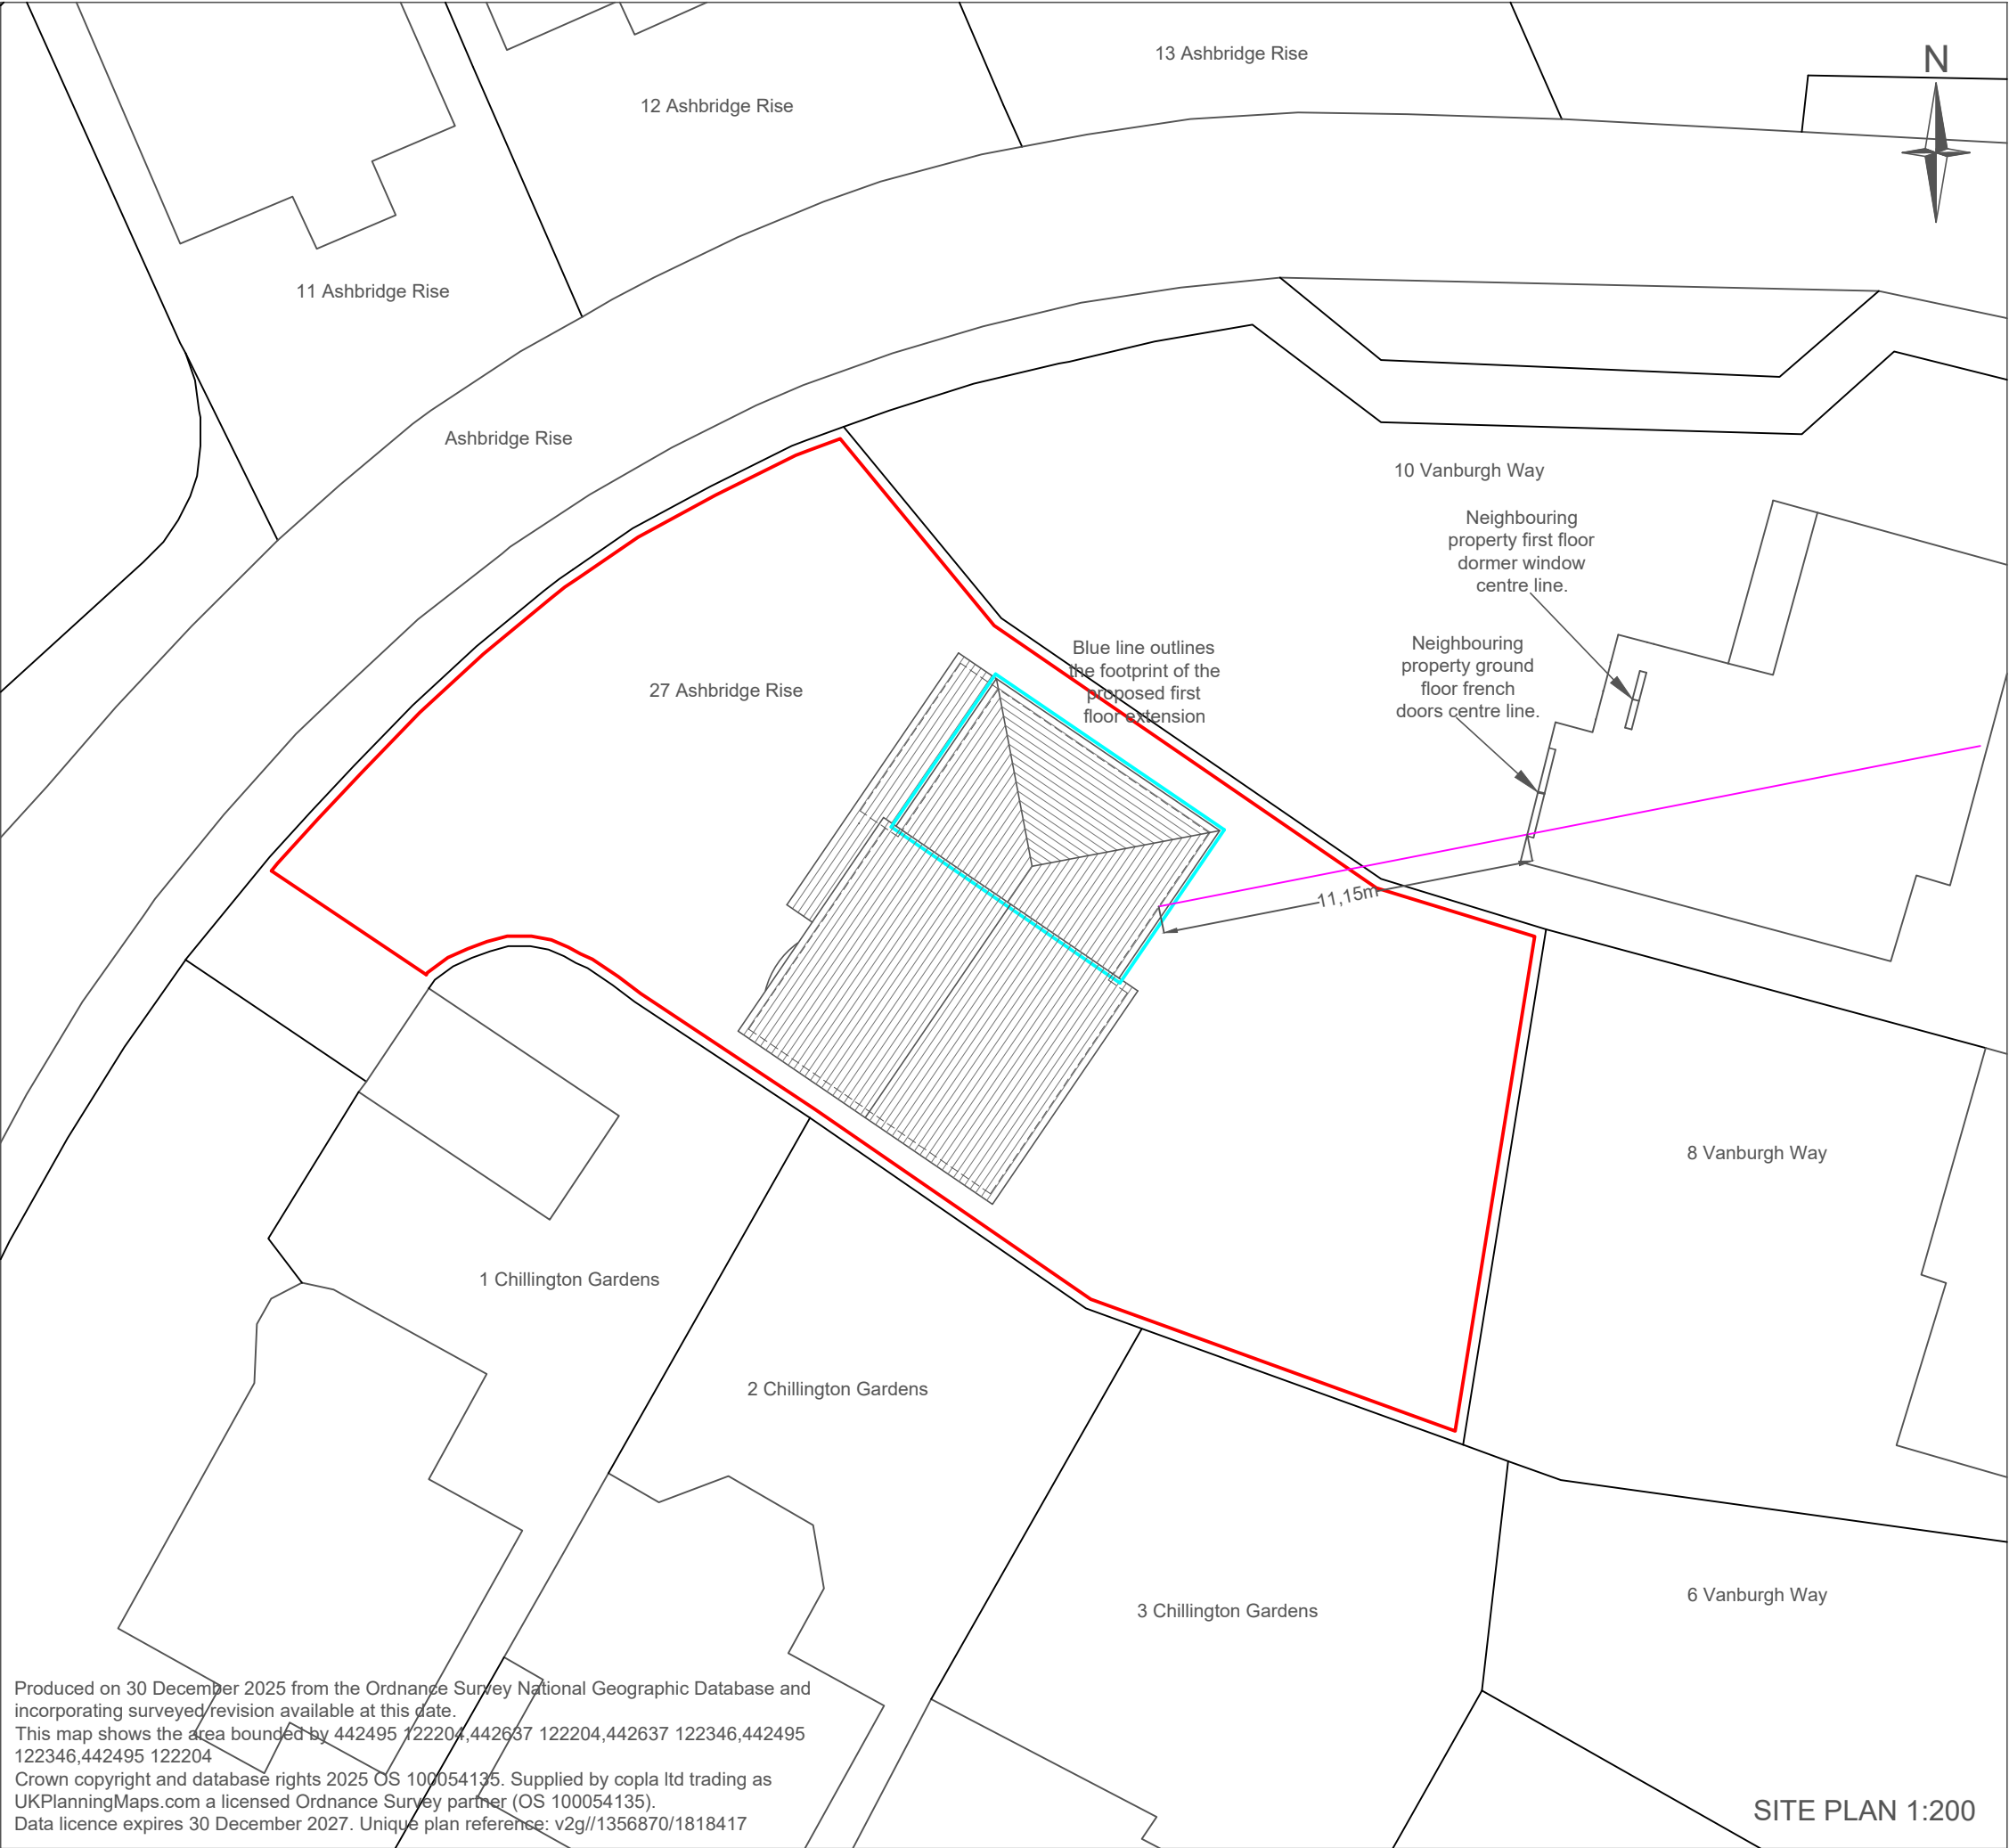


Revisions:

--	--

Drawing by:

unsted design

3D Computer Aided Architectural Design

Unsted Design Ltd
16 Hazel Close,
Chandlers Ford,
EASTLEIGH,
SO53 5RF.

Tel: 023 80274720
Fax: 023 8027 4720
Email: info@UnstedDesign.co.uk
Web Site: www.UnstedDesign.co.uk
Company Number 8013235

Legend	
New Work Outline	
45 Degree Sight Line	

Utilities/Highways/Enviroment: It is the responsibility of the client or their contractor to liaise with Utility Providers, Highways Authority's and Enviroment Agency and to ensure that all approvals are in place unless Unsted Design Ltd have been given written instructions to act your behalf.

Dimensions: All dimensions to be checked on site prior to the commencement of any work. Do not scale from this drawing for construction purposes.

Copyright: The copyright for this drawing remains the property of Unsted Design. It cannot be copied, altered or reproduced in any form without the written consent of Unsted Design Ltd. It cannot be passed to a third party without the written consent of Unsted Design Ltd.

Party Wall Agreements: It is the sole responsibility of the building owner or their contractor to draw up any agreements or notices required to comply with the Party Wall Act. This drawing does not guarantee the position of the boundary.

<i>Client:</i>	PAVITT
<i>Project Address:</i>	27 ASHBRIDGE RISE CHANDLERS FORD EASTLEIGH SO53 1SA

<i>Drawing Contents:</i>	SITE PLAN
<i>Purpose:</i>	PLANNING APPLICATION
<i>Scale:</i>	1:200
<i>Date:</i>	18th May 2026
<i>Drawn by:</i>	MKU

Drawing Number	Client	Status	Project Number	Sheet size
----------------	--------	--------	----------------	------------

Produced on 30 December 2025 from the Ordnance Survey National Geographic Database and incorporating surveyed revision available at this date.
This map shows the area bounded by 442495 122204,442637 122204,442637 122346,442495 122346,442495 122204
Crown copyright and database rights 2025 OS 100054135. Supplied by copla ltd trading as UKPlanningMaps.com a licensed Ordnance Survey partner (OS 100054135).
Data licence expires 30 December 2027. Unique plan reference: v2g//1356870/1818417

SITE PLAN 1:200