






1 Proposed Front Elevation
1 : 100

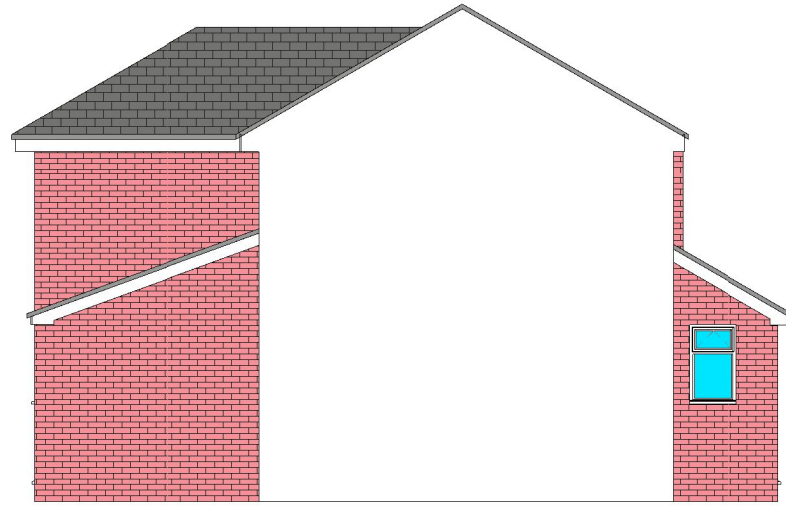


2 Proposed Side (Left) Elevation
1 : 100

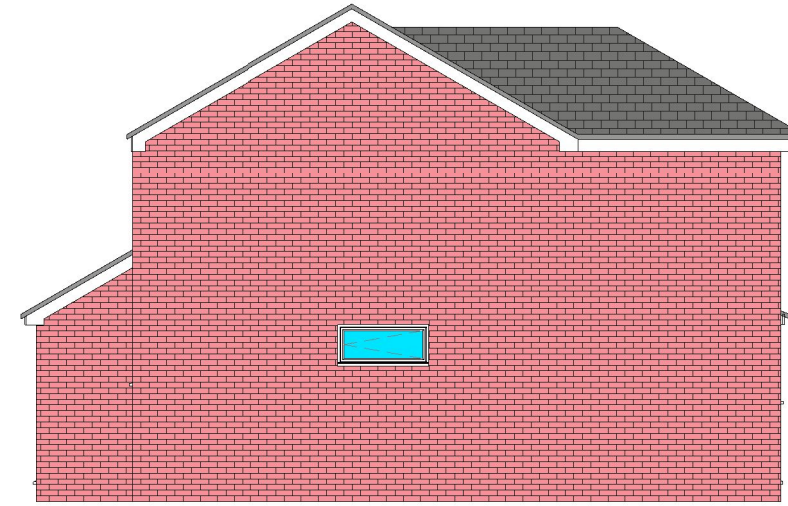


3 Proposed Side (Right) Elevation
1 : 100

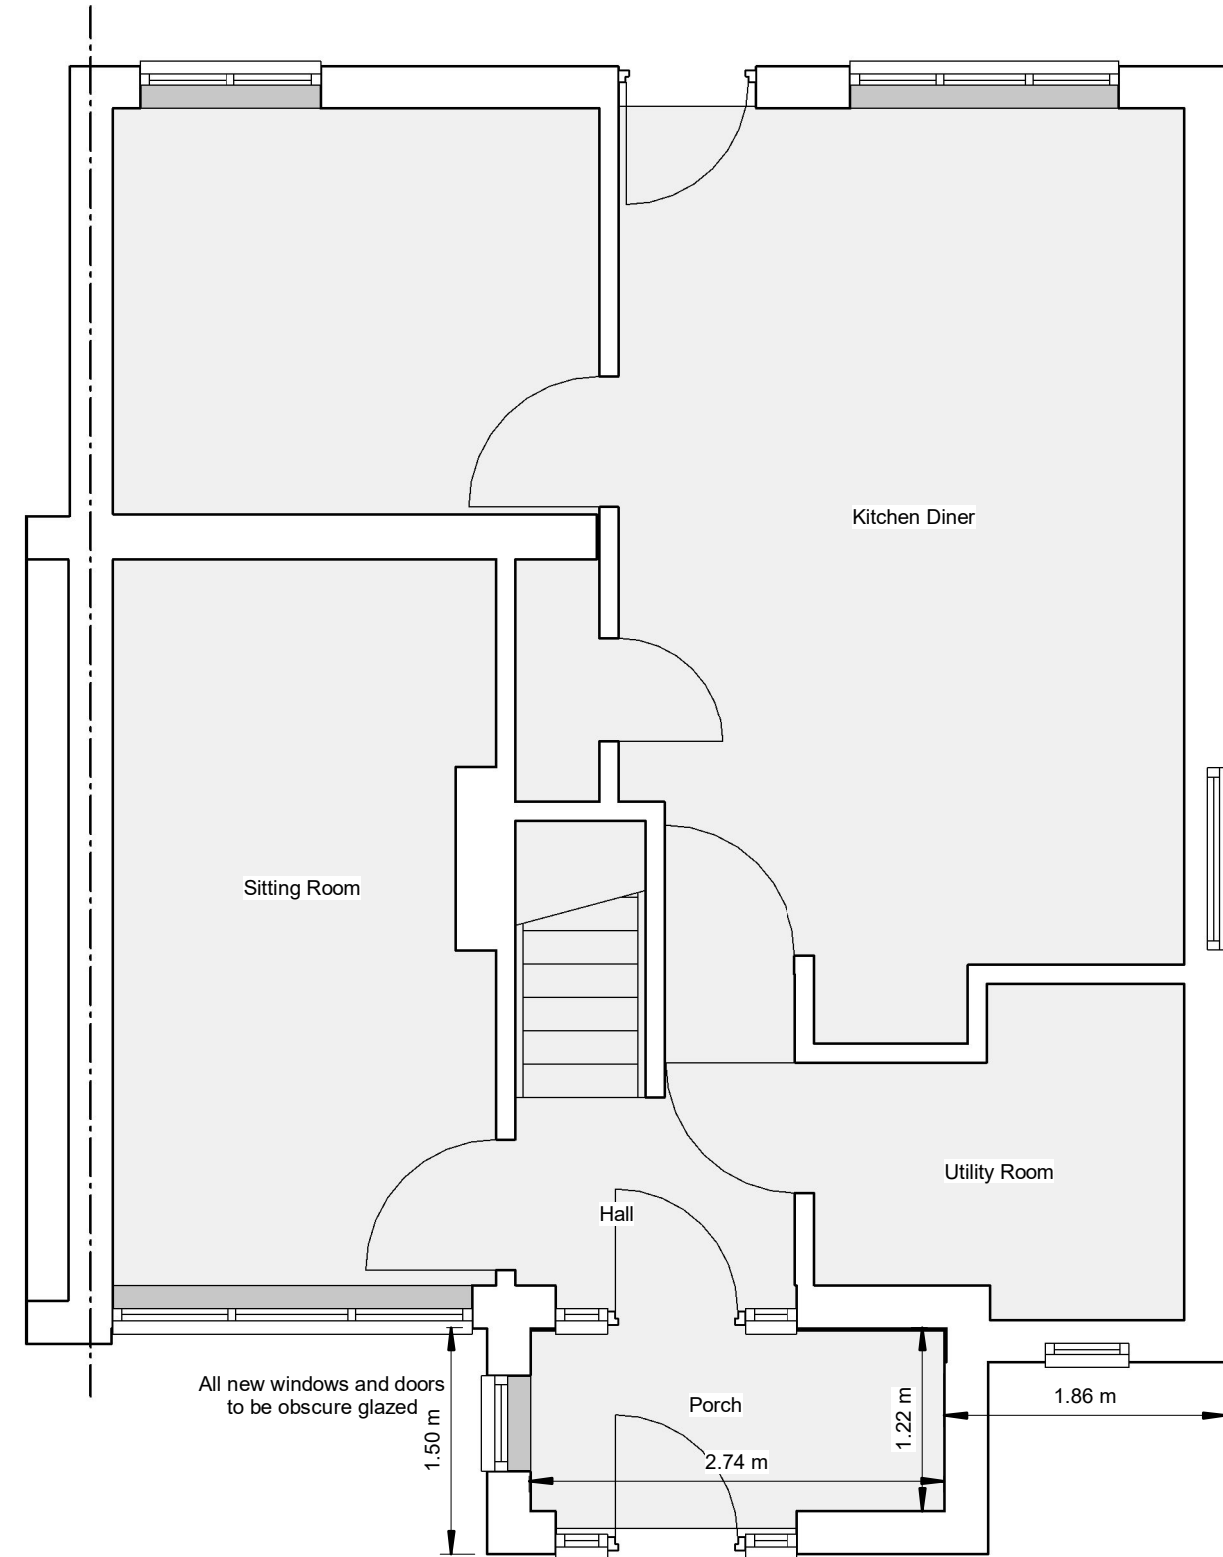

4 Proposed Ground Floor Plan
1 : 50

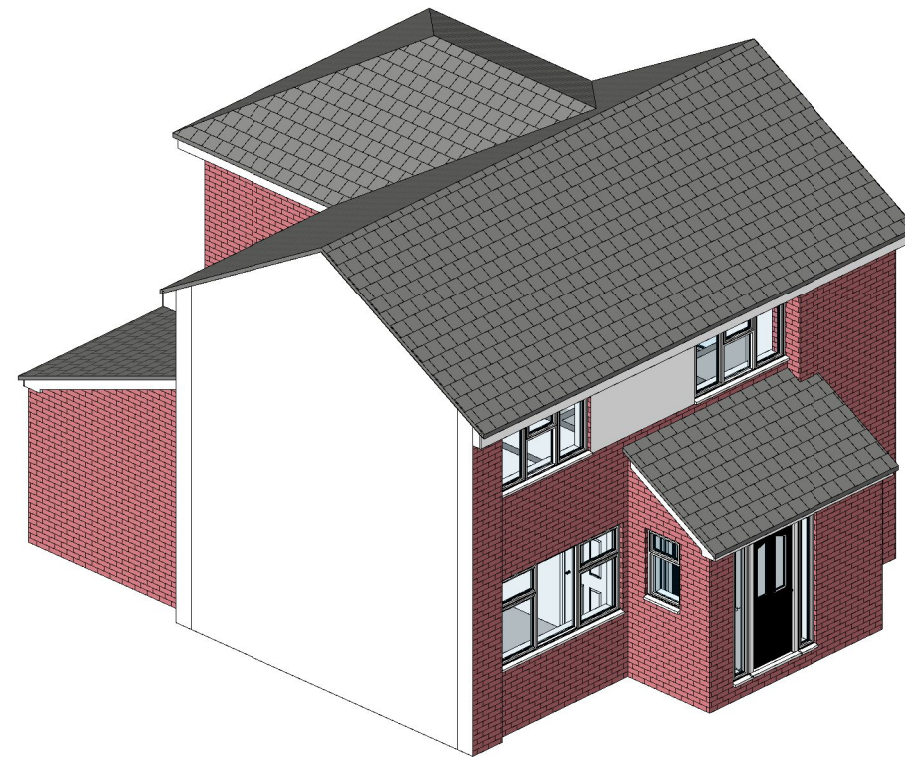

5 3D View

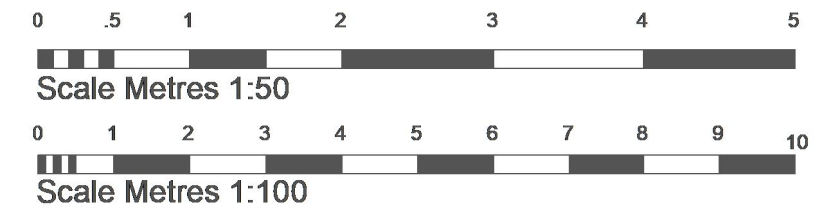

Revision				
Drawings by: unsted design				
Unsted Design Ltd 16 Hazel Close, Chandlers Ford Eastleigh SO53 5RF			3D Computer Aided Architectural Design	
			Tel: 02380274720 Email: info@UnstedDesign.co.uk Web Site www.UnstedDesign.co.uk Company Number 8013235	
Utilities/Highways/Environment: It is the responsibility of the client or their contractor to liaise with the Utility providers, Highway Authorities and Environment Agency to ensure that all approvals are in place unless Unsted Design have been given written instructions to act on your behalf.				
Copyright: The copyright for this drawing remains the property of Unsted Design. It cannot be copied, altered or reproduced in any form without the consent of Unsted Design. It cannot be passed to a third party without the written consent of Unsted Design.				
Dimensions: All dimensions to be checked on site prior to the commencement of any work. Do not scale from this drawing for construction purposes.				
Party Wall Agreements: It is the sole responsibility of the building owner or their contractor to draw up any agreements or notices required to comply with the Party Wall Act. This drawing does not guarantee the position of the boundary.				
Client:		JENVEY		
Project Address:		17 WESTFIELD ROAD CHANDLERS FORD EASTLEIGH SO53 3GX		
Drawing Contents:		PROPOSED ELEVATIONS FLOOR PLANS AND 3D VIEW		
Purpose:		LAWFUL USE CERTIFICATE		
Scale:		1:50 1:100		
Date		11th June 2026	Drawn by:	MKU
Drawing Number	Client	Status	Project Number	Sheet Size
002 JENVEY			PR1706	A2