



project

15 Hazel Close
Chandlers Ford
Eastleigh

client

Mr K Freemantle

title

Tree Constraints Plan

dwg

BJH 01/02

scale

1:200
@ A3

date

June
2026

job


1478

drawn by

bjh

10 Southleigh Grove, Hayling Island,
Hampshire PO11 0SH

07875 520881
bernieharverson@gmail.com

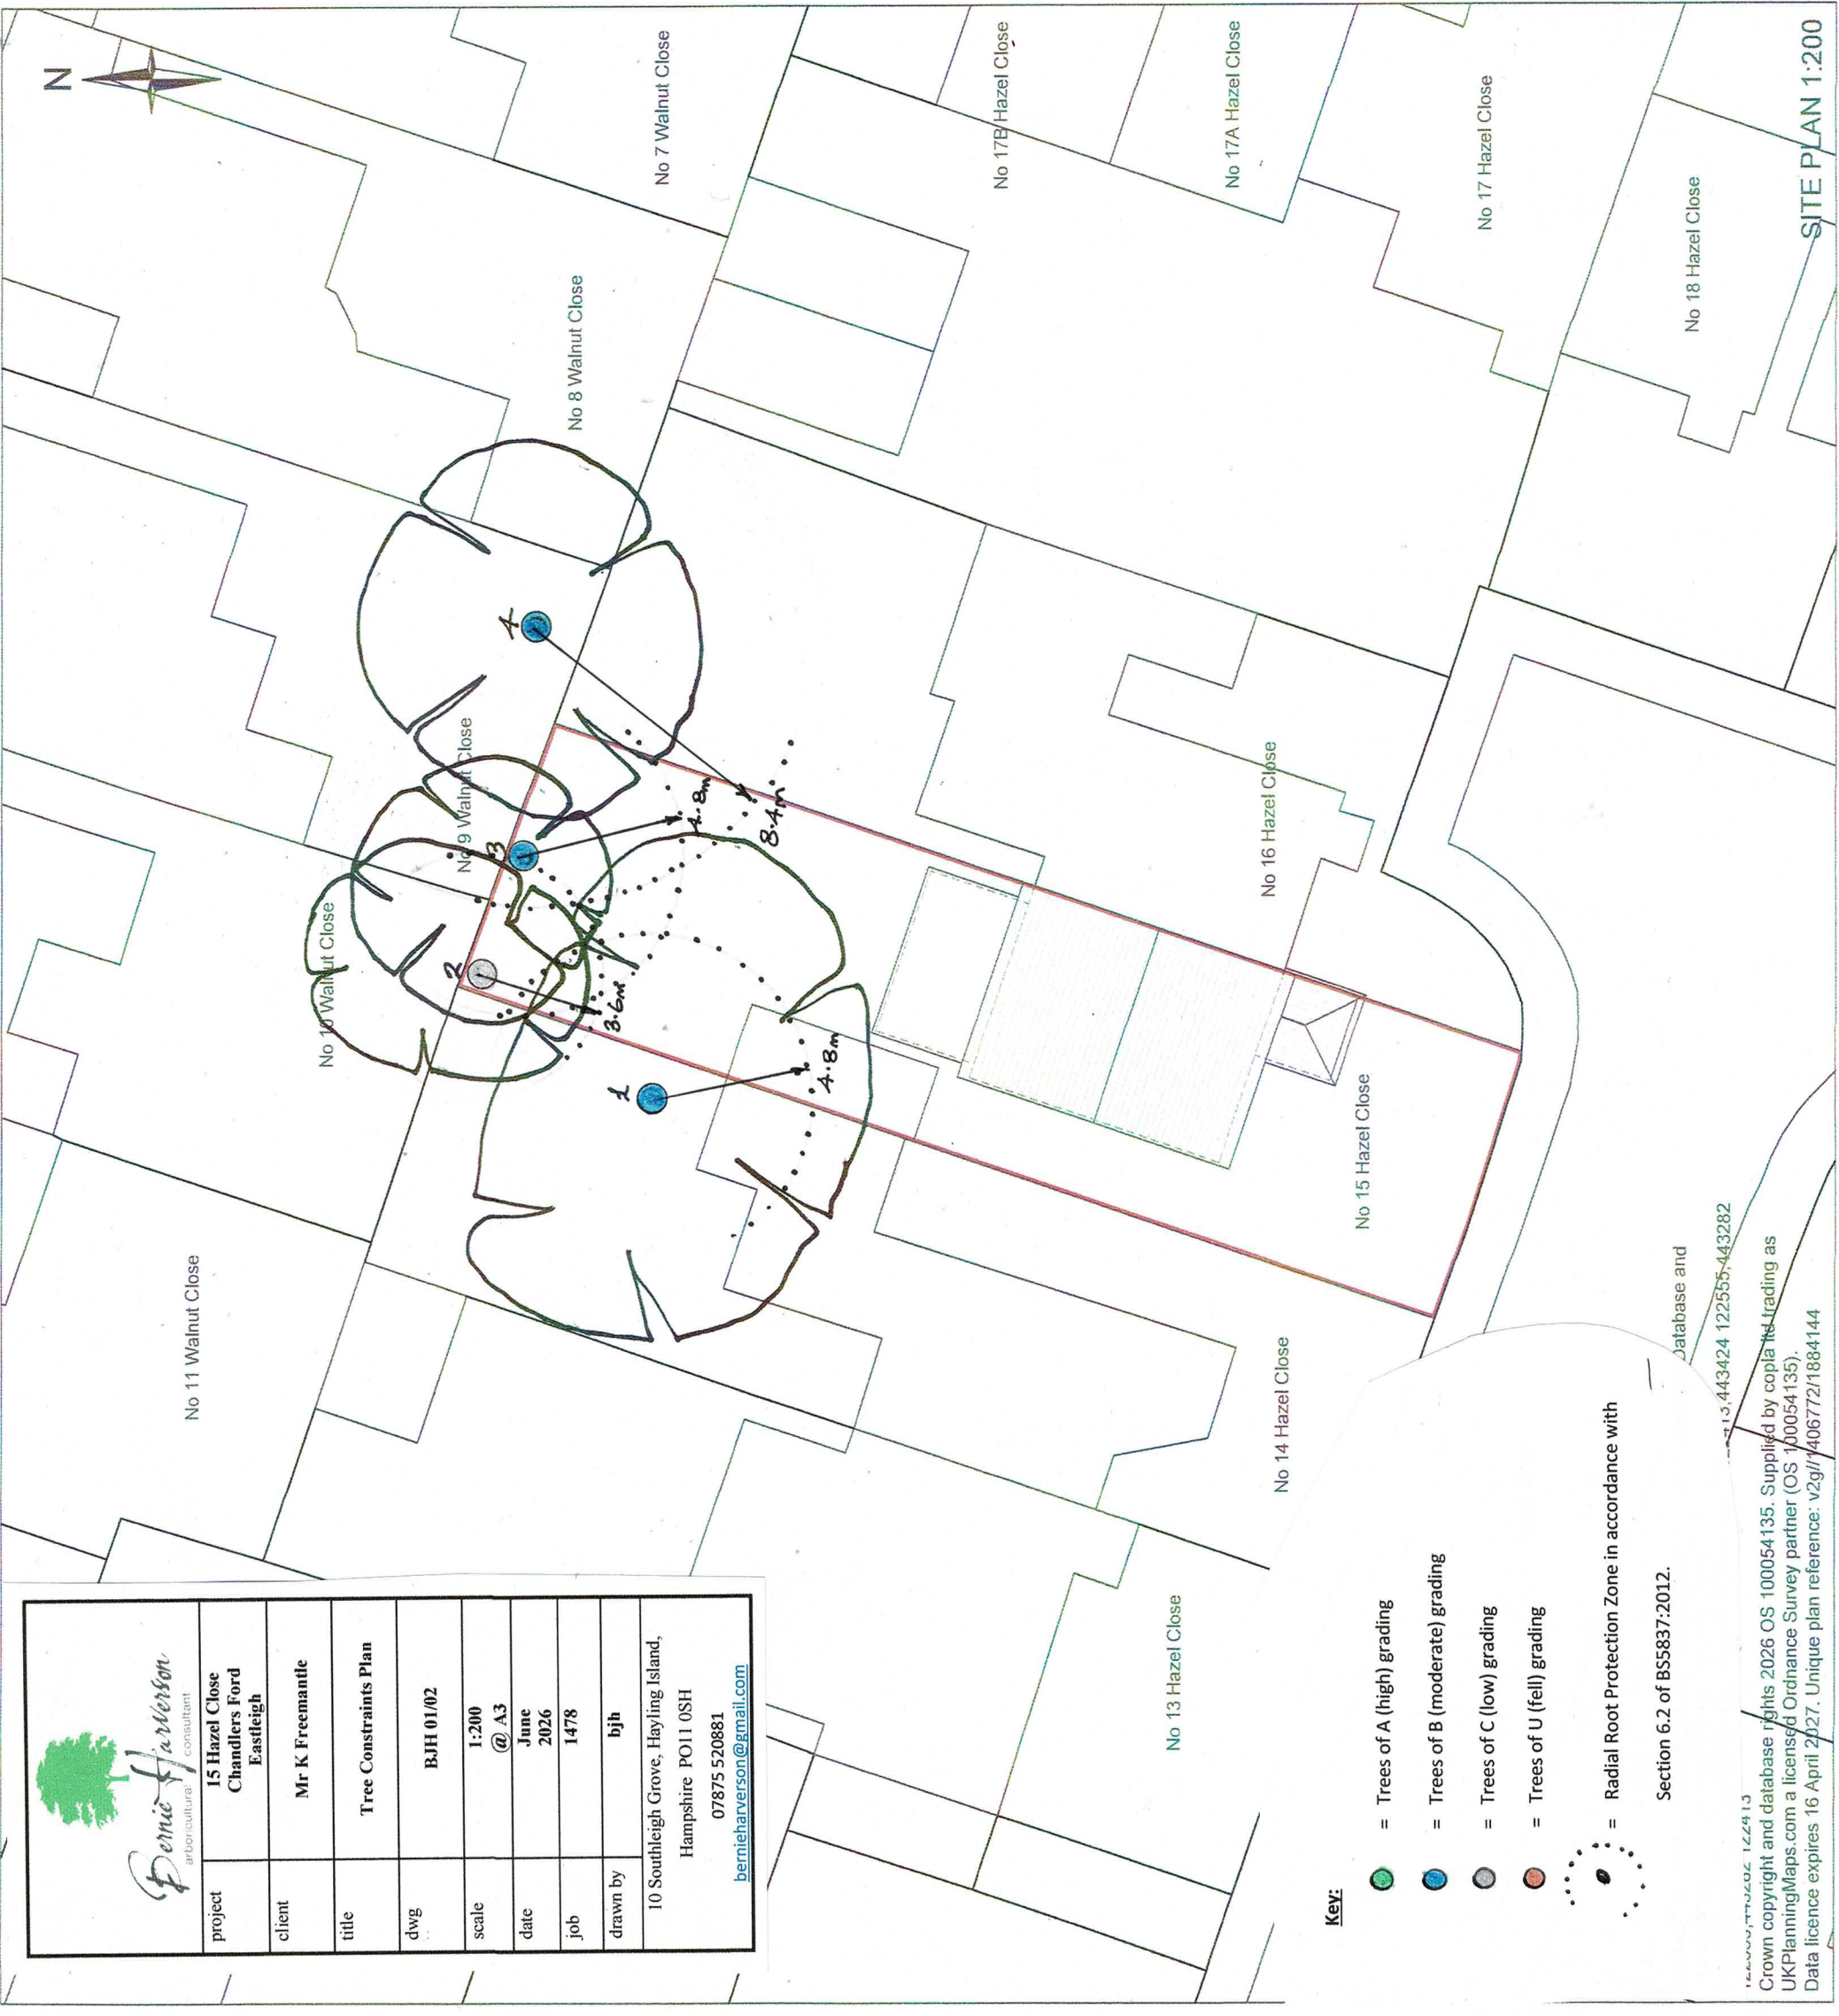

Revisions:

Drawing by:

unsted design

3D Computer Aided
Architectural Design

Tel: 023 80274720
Fax: 023 8027 4720
Email: info@UnstedDesign.co.uk
Web Site: www.UnstedDesign.co.uk
Company Number 8013235

Unsted Design Ltd
16 Hazel Close,
Chandlers Ford,
EASTLEIGH,
SO53 5RF.
Legend
New Work Outline
45 Degree Sight Line

Utilities/Highways/Environment: It is the responsibility of the client or their contractor to liaise with Utility Providers, Highways Authority's and Environment Agency and to ensure that all approvals are in place unless Unsted Design Ltd have been given written instructions to act your behalf.

Dimensions: All dimensions to be checked on site prior to the commencement of any work. Do not scale from this drawing for construction purposes.

Copyright: The copyright for this drawing remains the property of Unsted Design. It cannot be copied, altered or reproduced in any form without the written consent of Unsted Design Ltd. It cannot be passed to a third party without the written consent of Unsted Design Ltd.

Party Wall Agreements: It is the sole responsibility of the building owner or their contractor to draw up any agreements or notices required to comply with the Party Wall Act. This drawing does not guarantee the position of the boundary.

Client:
Project Address:
FREEMANTLE
15 HAZEL CLOSE
CHANDLERS FORD
EASTLEIGH
SO53 5RF

Drawing Contents: SITE PLAN (ABORICULTURAL PLOT)
EXISTING
PLANNING APPLICATION
1:200
13th April 2026
Drawn by: MKU

Drawing Number: 006-FREEMANTLE
Sheet size: -SP-1695-A3