



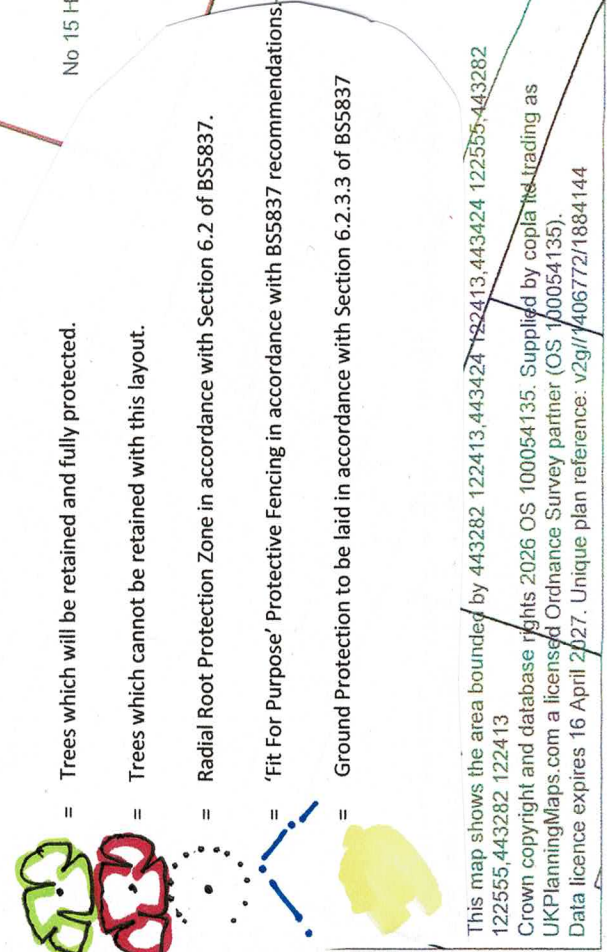

This map shows the area bounded by 443282 122413, 443424 122413, 443424 122555, 443282 122555, 443282 122413
 Crown copyright and database rights 2026 OS 100054135. Supplied by coplan ltd trading as
 UKPlanningMaps.com a licensed Ordnance Survey partner (OS 100054135).
 Data licence expires 16 April 2027. Unique plan reference: v2g/1/406772/1884144

SITE PLAN 1:200

 

Drawing by: **unsted design**

Unsted Design Ltd
16 Hazel Close,
Chandlers Ford,
EASTLEIGH,
SO53 5RF.

Tel: 023 80274720
Fax: 023 8027 4720
Email: info@UnstedDesign.co.uk
Web Site: www.UnstedDesign.co.uk
Company Number 8013235

Legend

New Work Outline

45 Degree Sight Line

Utilities/Highways/Environment: It is the responsibility of the client or their contractor to liaise with Utility Providers, Highways Authority's and Environment Agency and to ensure that all approvals are in place unless Unsted Design Ltd have been given written instructions to act your behalf

Dimensions: All dimensions to be checked on site prior to the commencement of any work. Do not scale from this drawing for construction purposes.

Copyright: The copyright for this drawing remains the property of Unstet Design. It cannot be copied, altered or reproduced in any form without the written consent of Unstet Design Ltd. It cannot be passed to a third party without the written consent of Unstet Design Ltd.

Party Wall Agreements: It is the sole responsibility of the building owner or their contractor to draw up any agreements or notices required to comply with the Party Wall Act. This drawing does not guarantee the position of the boundary.

Client: FREEMANTLE
Project Address: 15 HAZEL CLOSE
CHANDLERS FORD
EASTLEIGH
S053 5RF

Drawing Contents: SITE PLAN (ABORICULTURAL PLOT)
PROPOSED

Purpose: PLANNING APPLICATION
Scale: 1:200

Date:	13th April 2026	Drawn by:	MKU
Drawing	Client	Station	Project
Number			

005-EDFEMANTI E CD 1205 A 2