

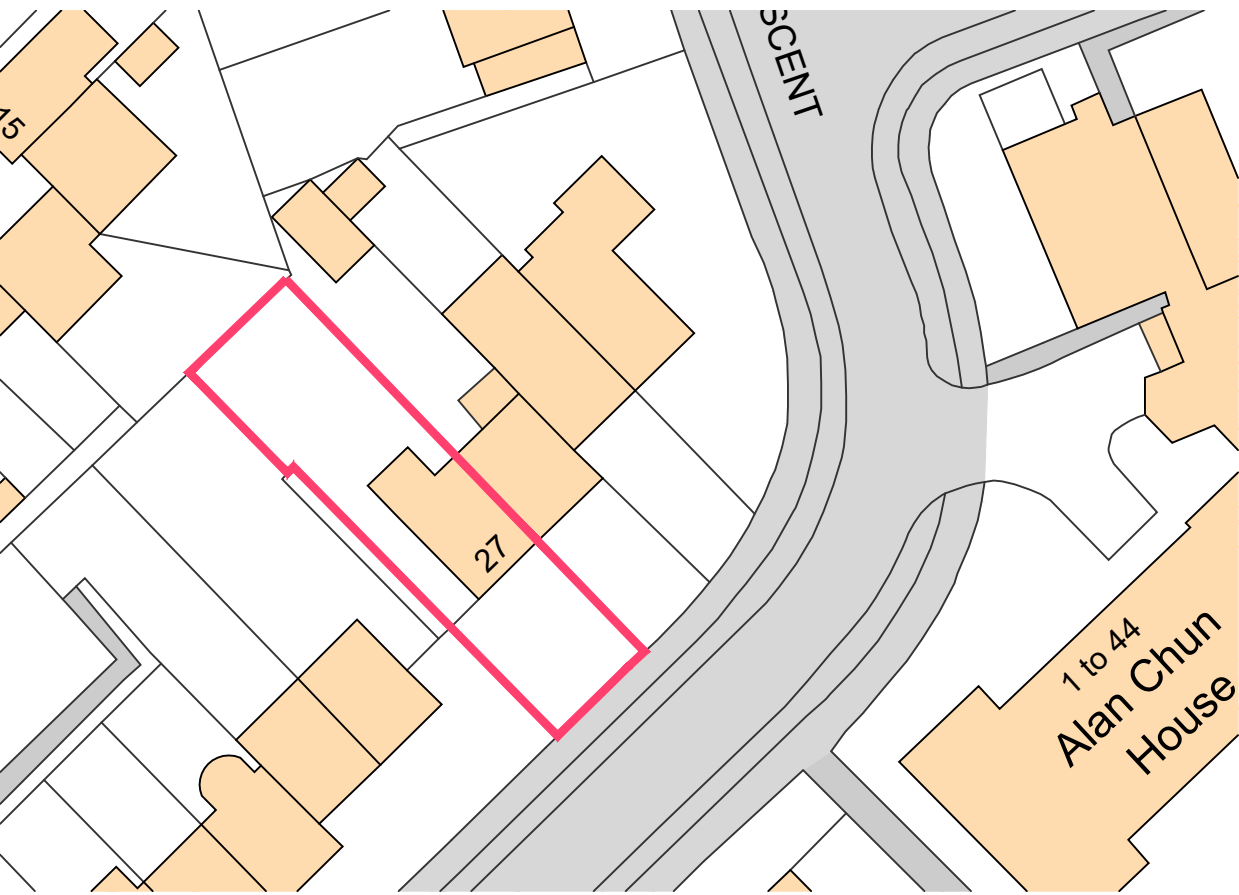


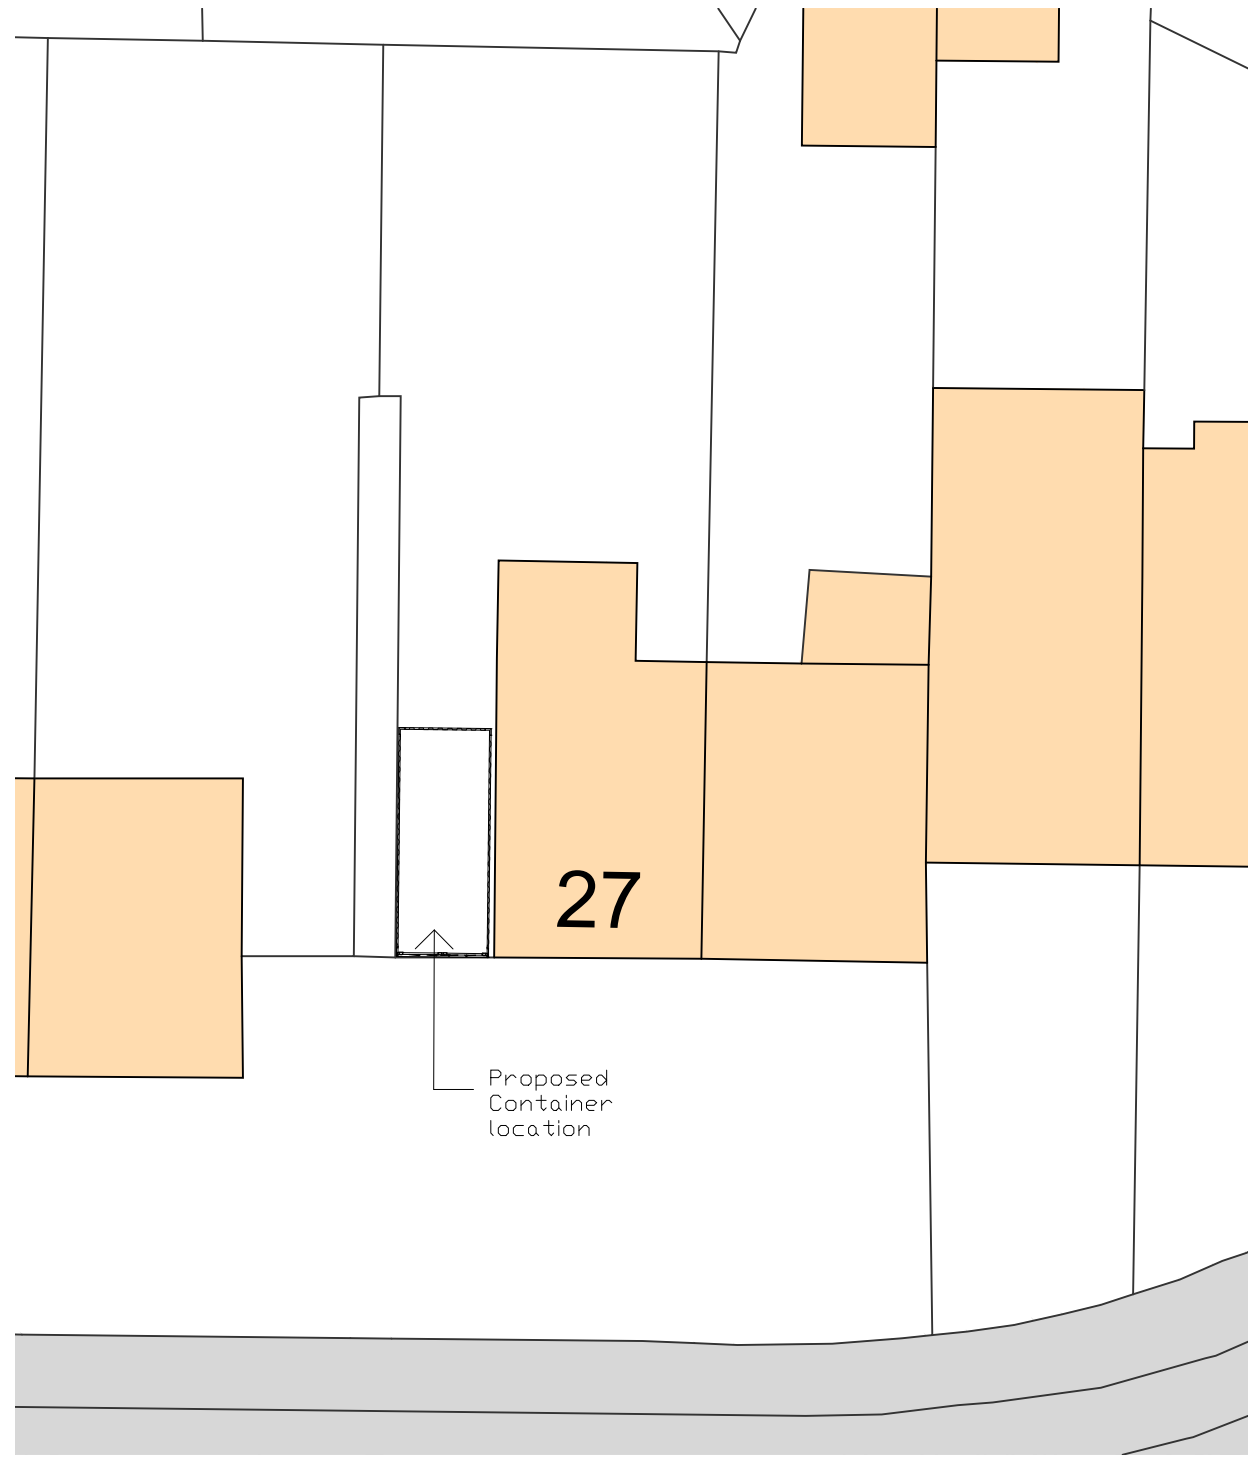


BLOCK PLAN

scale 1:500
0 10m 20m 30m

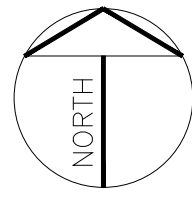

SITE PLAN

scale 1:200
0 5m 10m 15m

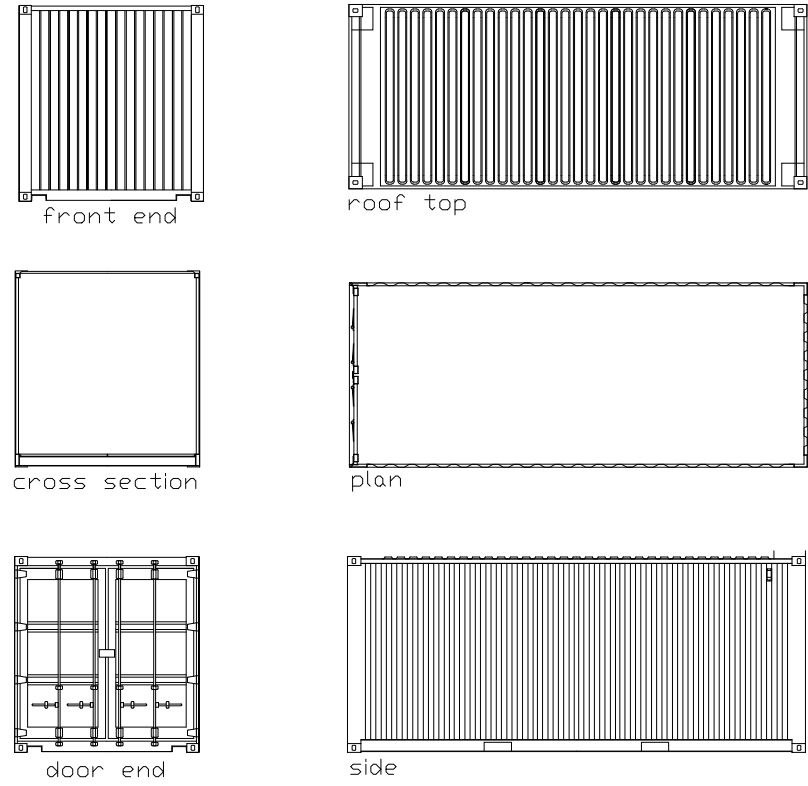


CONTAINER DETAILS

scale 1:100
0 2m 4m 6m



FRONT ELEVATION

scale 1:100
0 2m 4m 6m

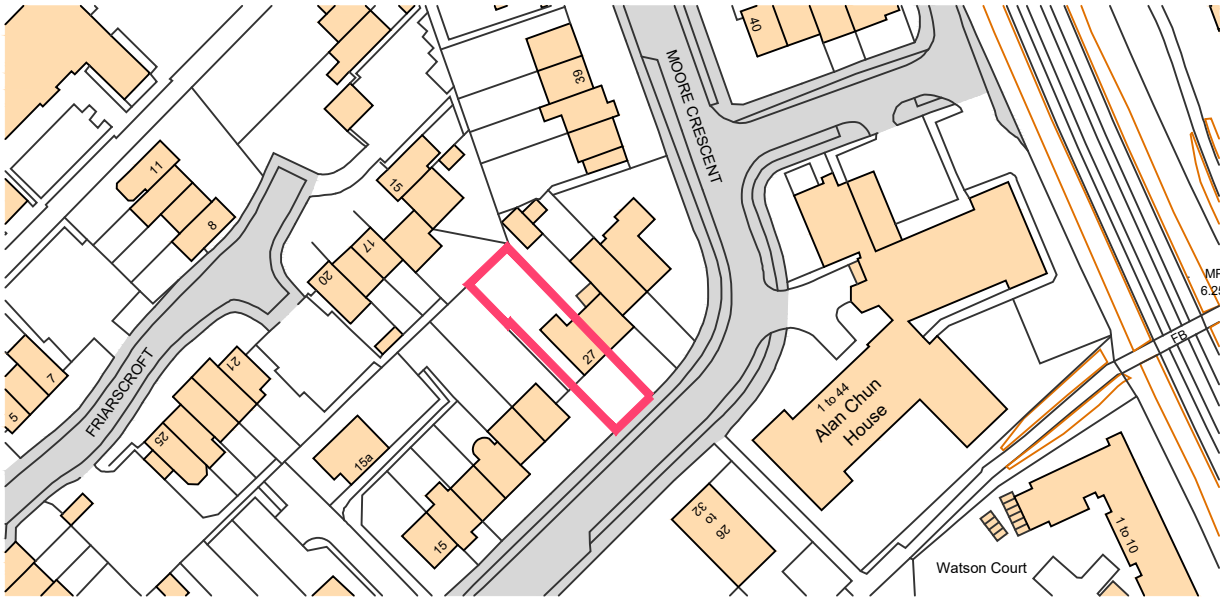

LOCATION PLAN

scale 1:1250
0 10m 20m 30m 40m

PROPOSED CONTAINER AT 27 MOORE CRESCENT, NETLEY ABBEY