




Proposed Side Elevation 1:100

0 1 2 3 4 5m
© MDT Design



Proposed Front Elevation 1:100

0 1 2 3 4 5m
© MDT Design

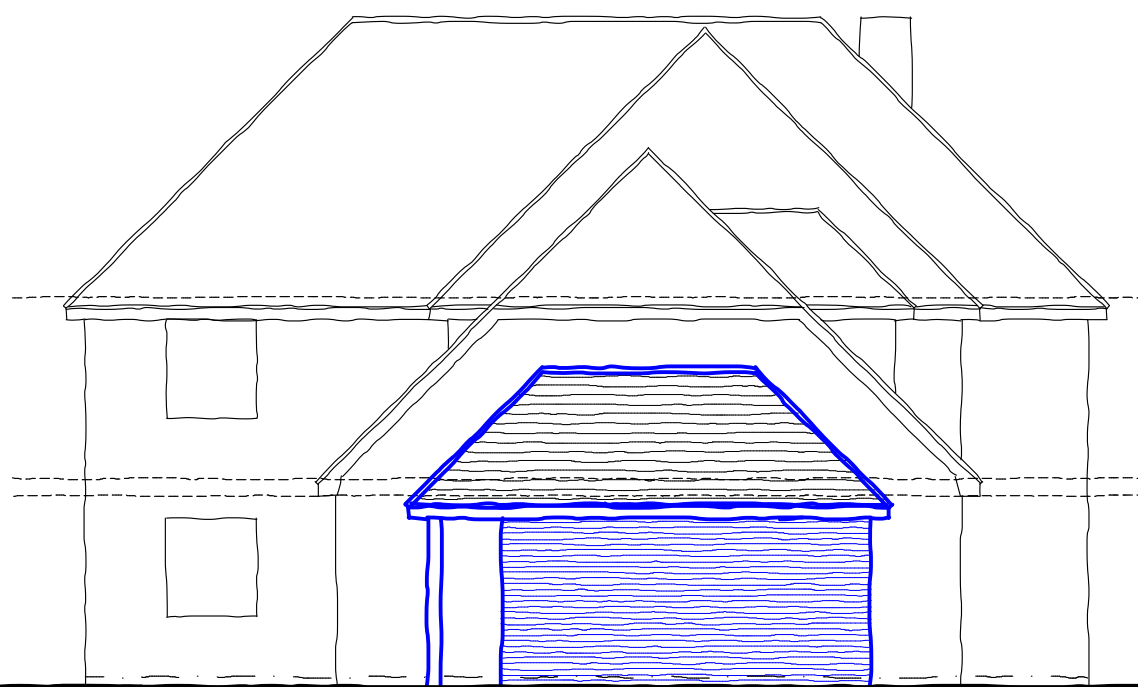

Proposed Side Elevation 1:100

0 1 2 3 4 5m
© MDT Design



Proposed Rear Elevation 1:100

0 1 2 3 4 5m
© MDT Design




Existing Side Elevation 1:100

0 1 2 3 4 5m
© MDT Design



Existing Front Elevation 1:100

0 1 2 3 4 5m
© MDT Design

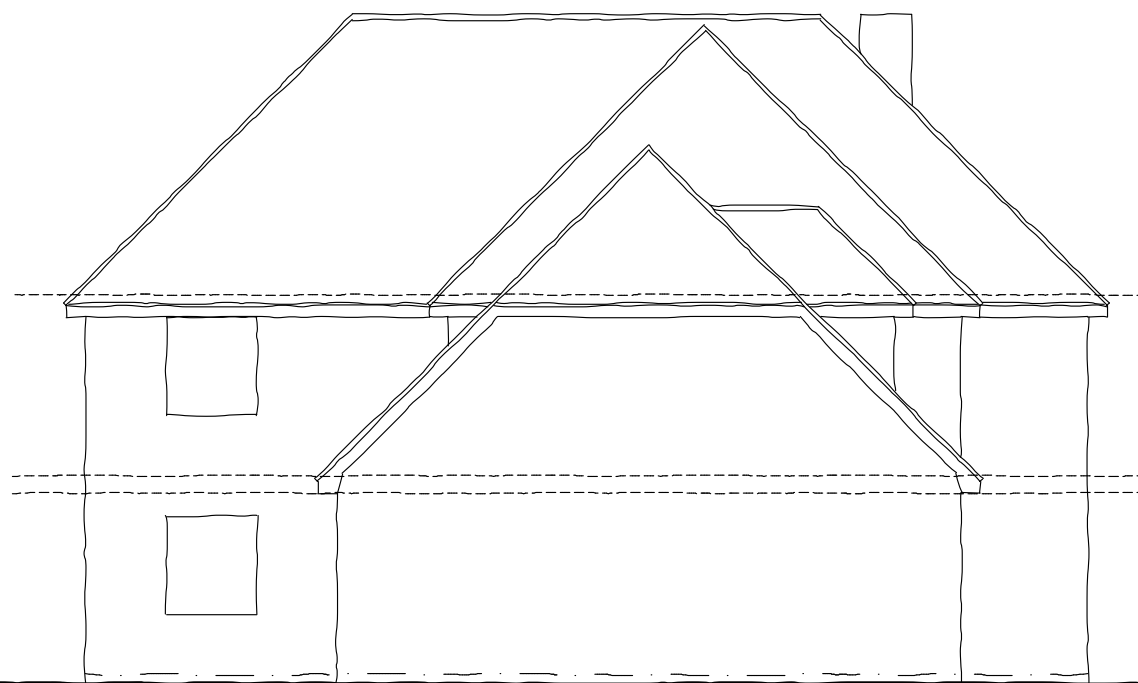


Existing Side Elevation 1:100

0 1 2 3 4 5m
© MDT Design




Existing Rear Elevation 1:100

0 1 2 3 4 5m
© MDT Design

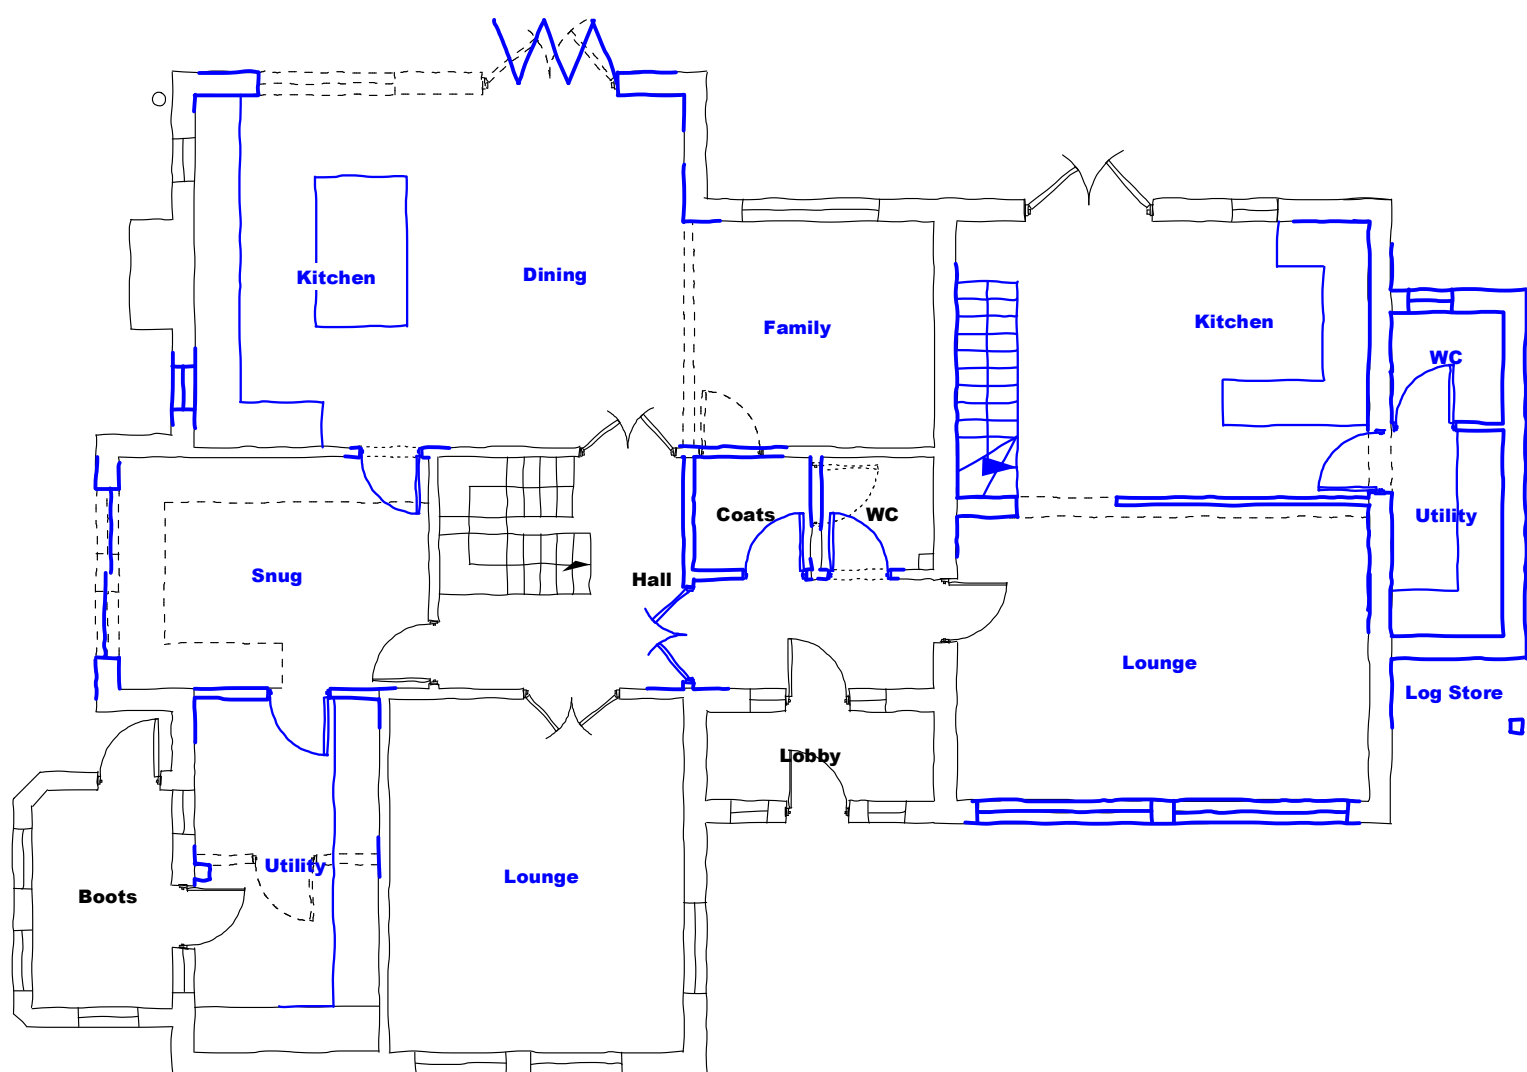


Proposed Ground Floor Plan 1:100

0 1 2 3 4 5m
© MDT Design

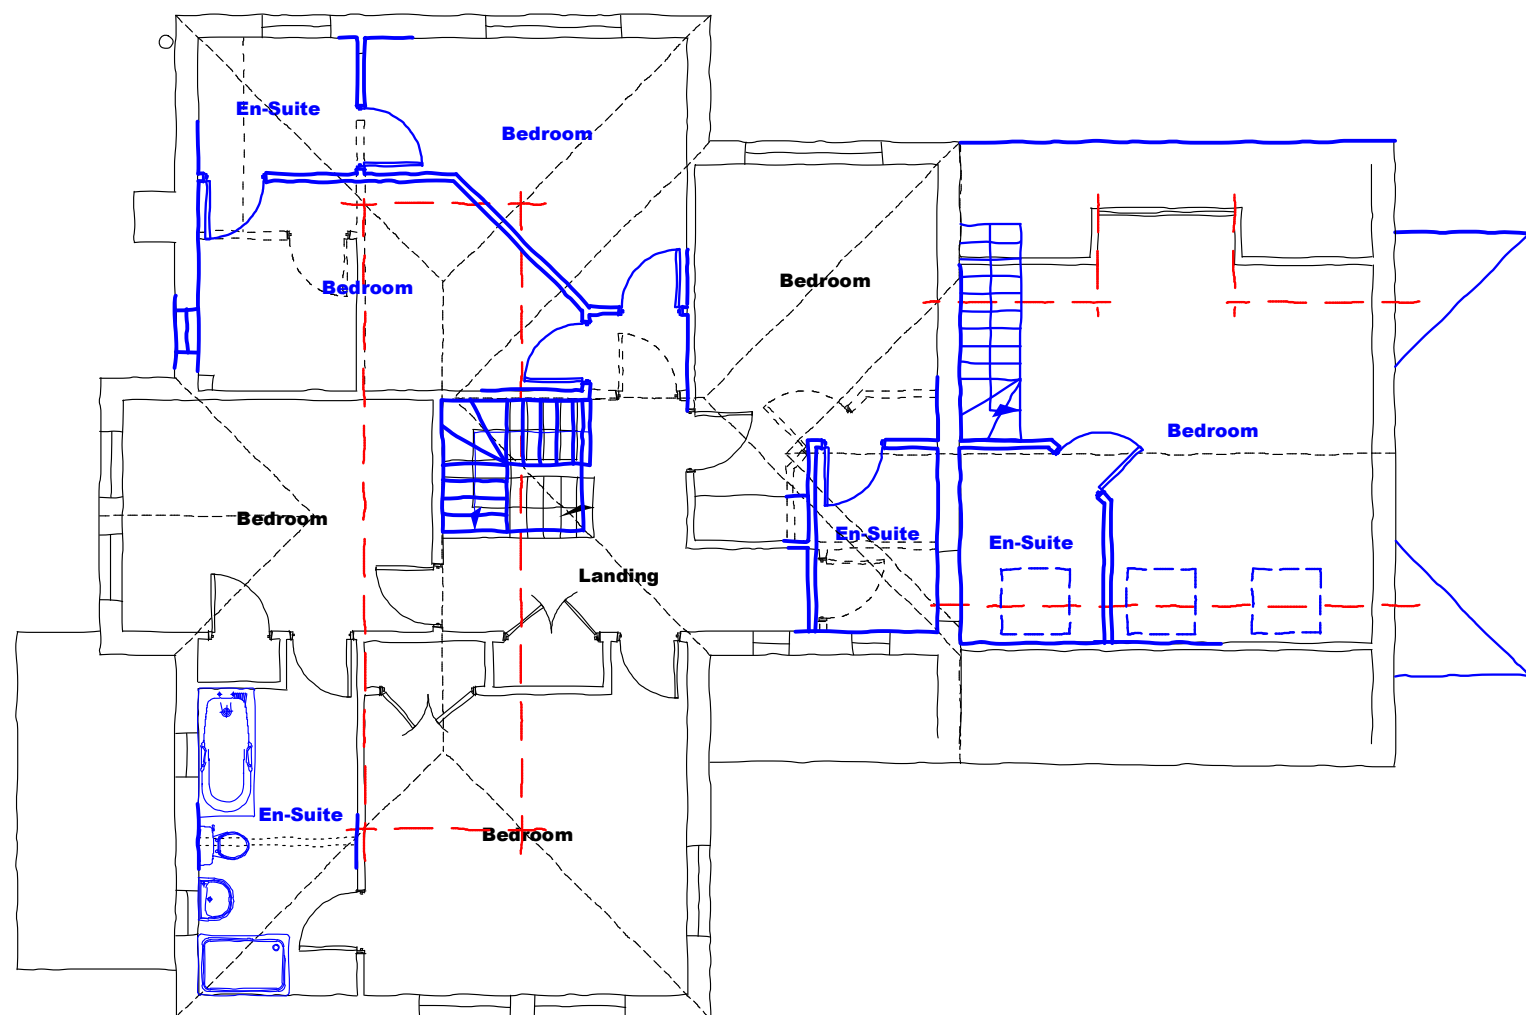


Proposed First Floor Plan 1:100

0 1 2 3 4 5m
© MDT Design

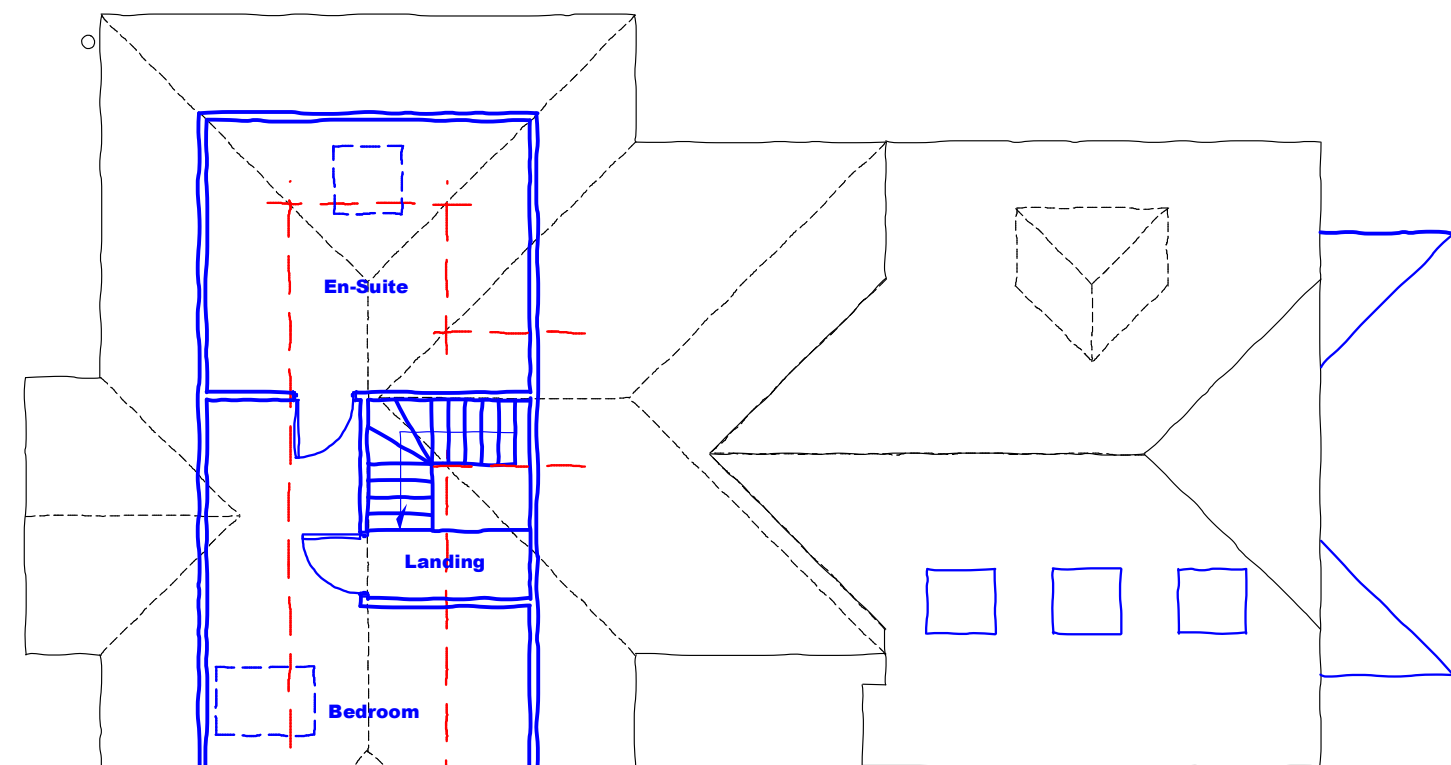


Proposed Second Floor Plan 1:100

0 1 2 3 4 5m
© MDT Design

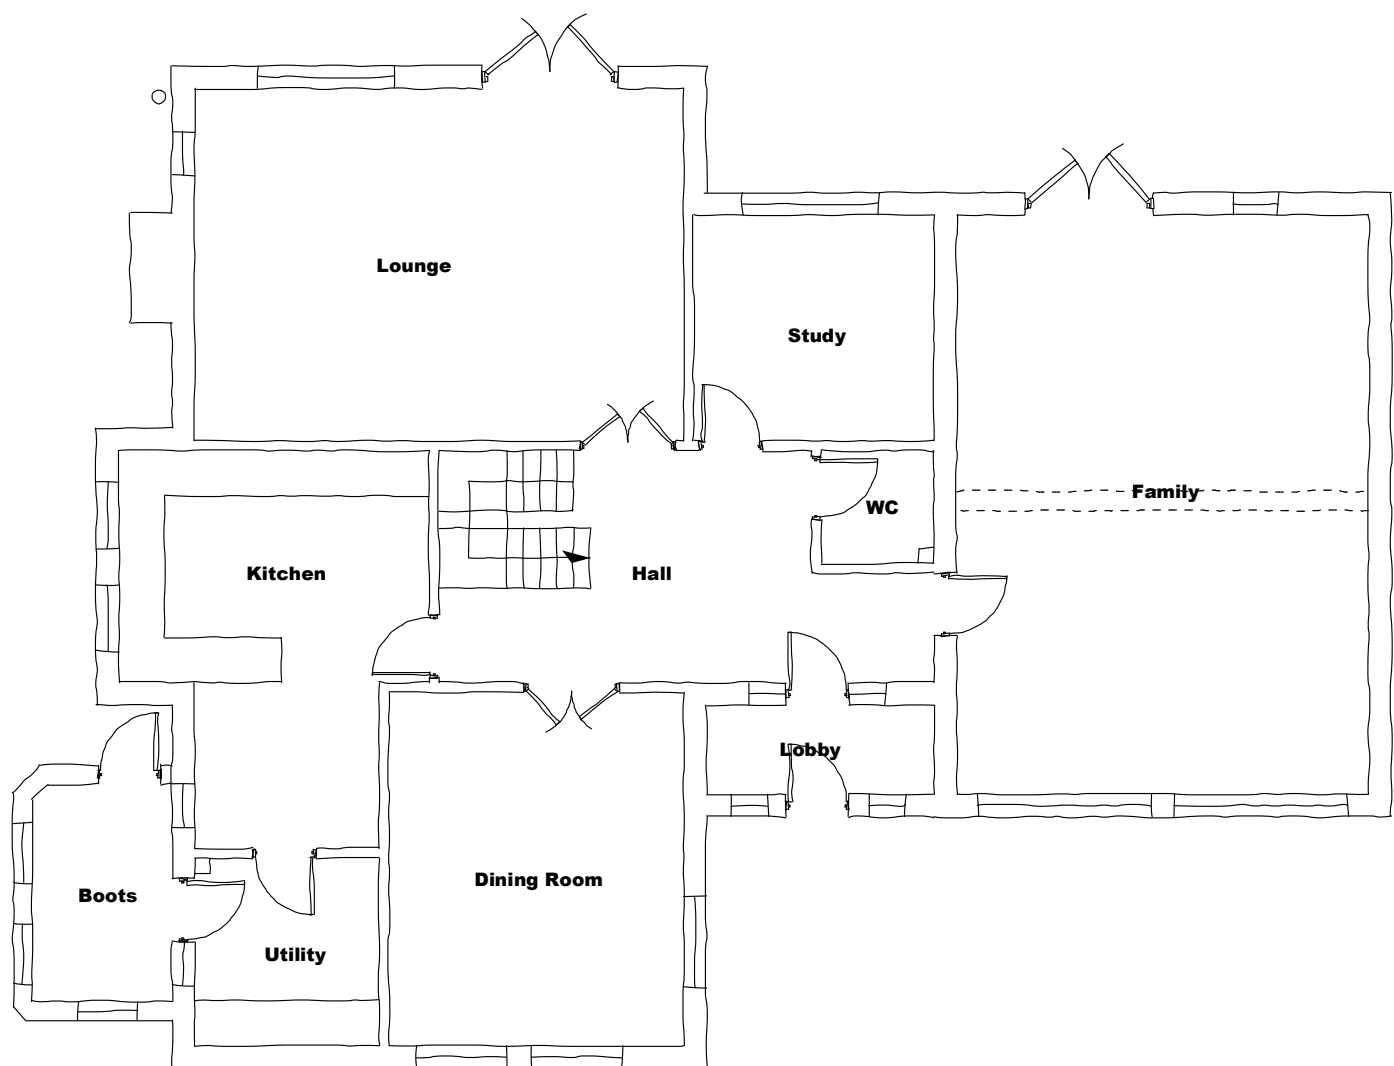


Existing Ground Floor Plan 1:100

0 1 2 3 4 5m
© MDT Design

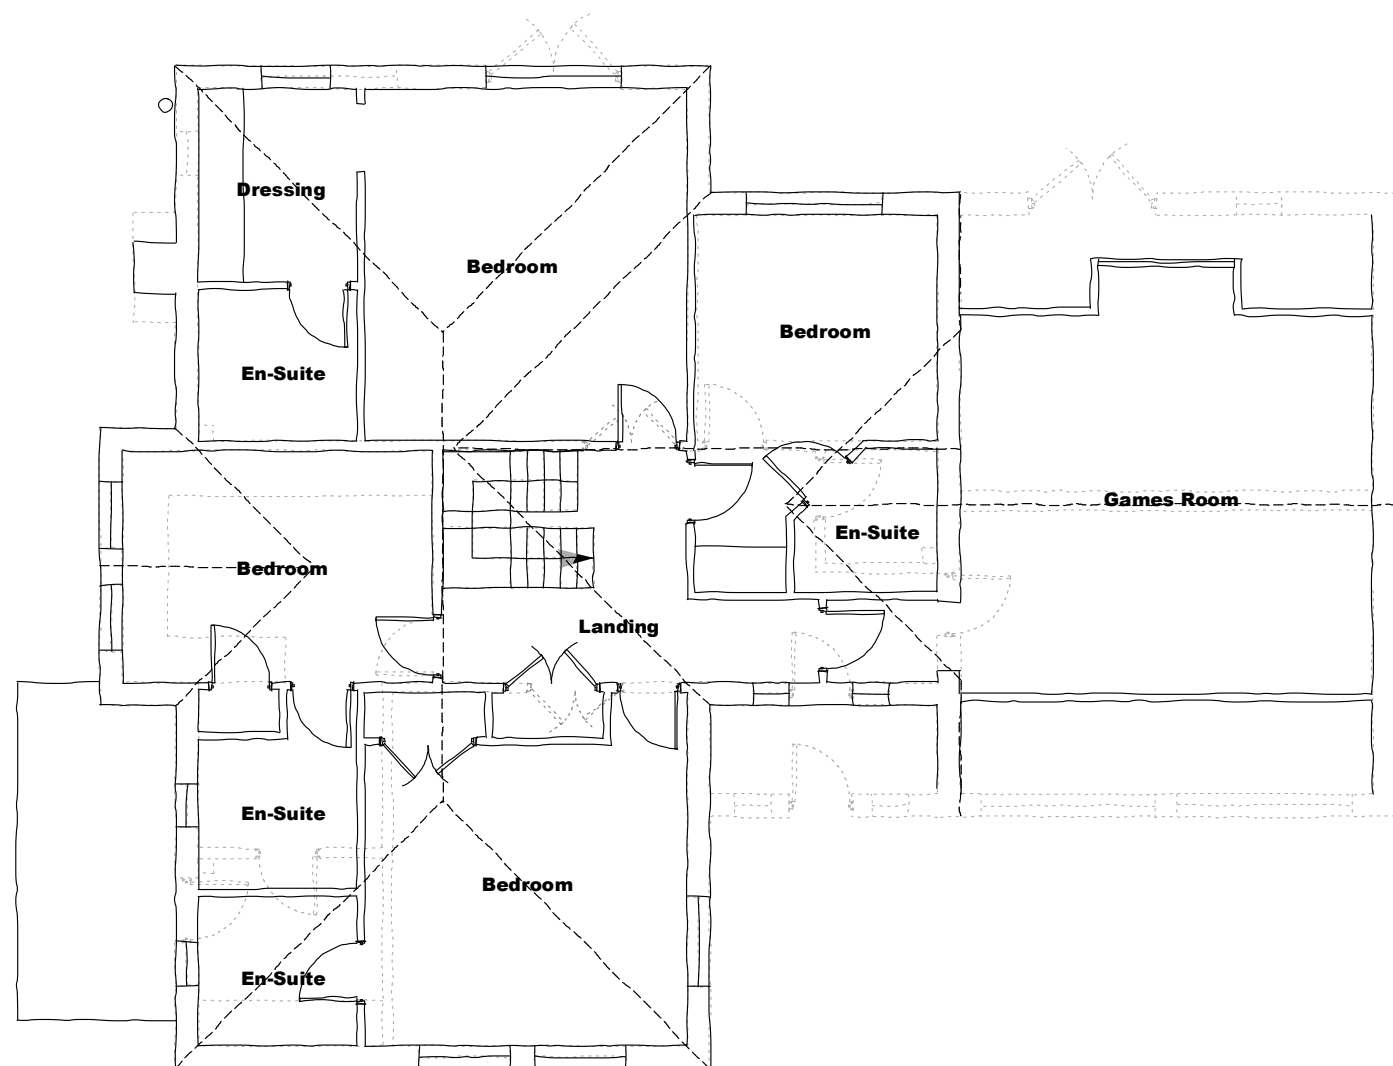


Existing Second Floor Plan 1:100

0 1 2 3 4 5m
© MDT Design

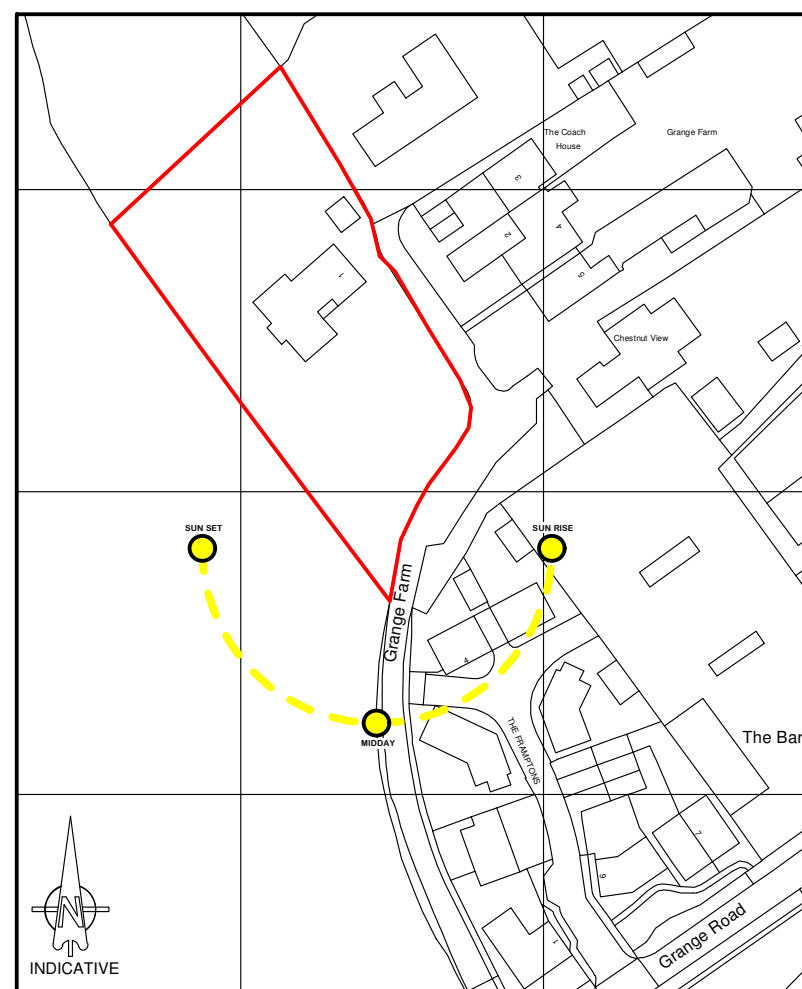

Location Plan 1:1250

0 1 2 3 4 5m
© MDT Design

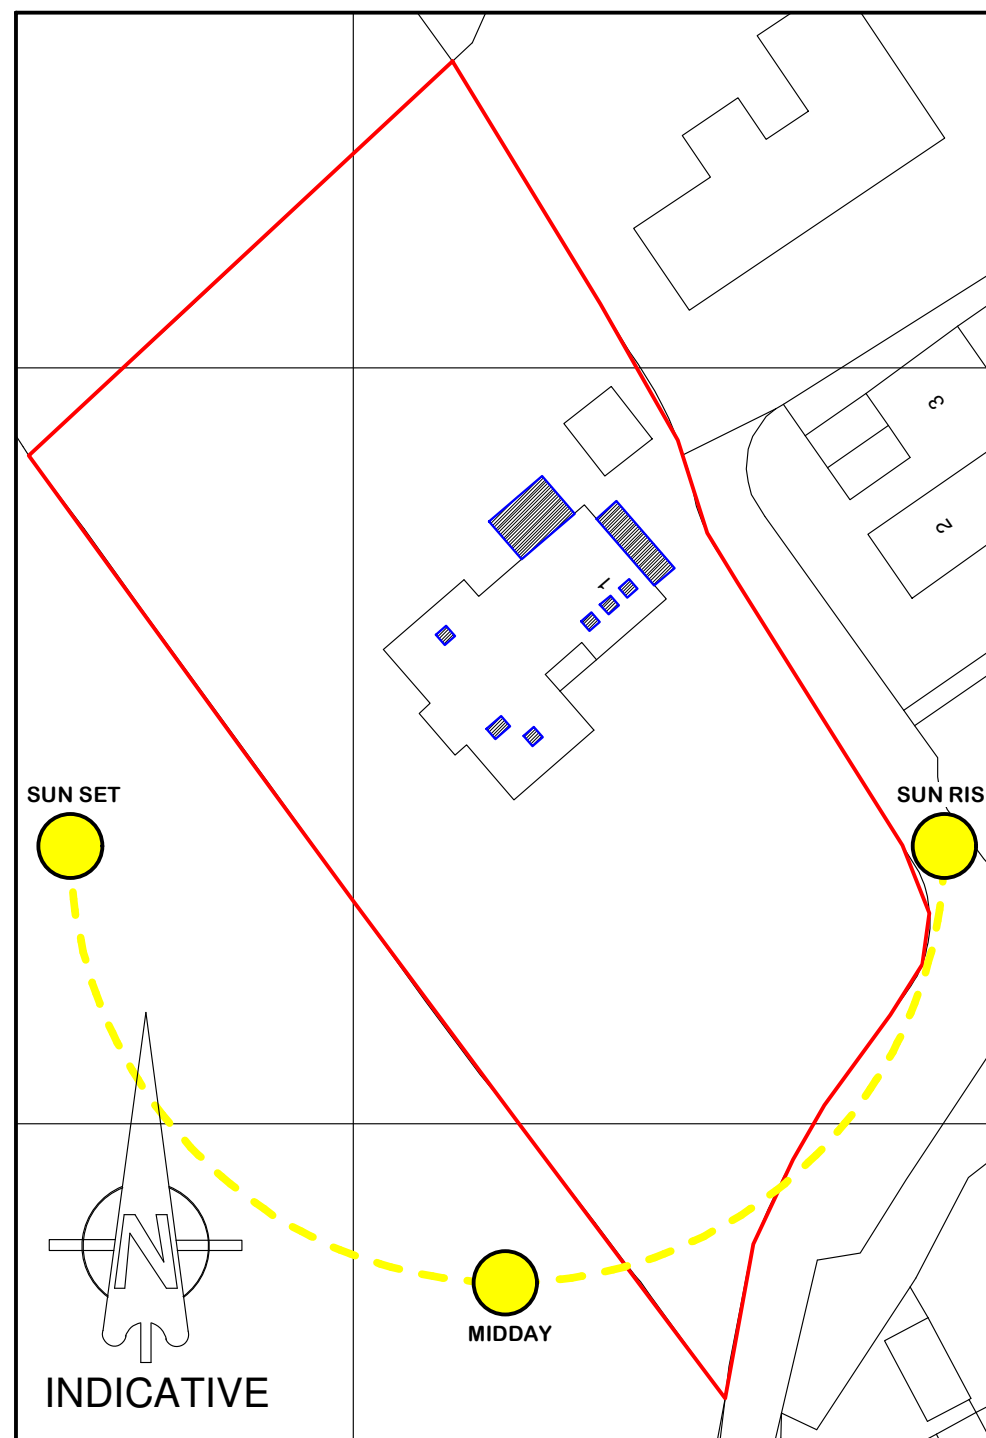

Site Plan 1:500

0 10 20 30 40
© MDT Design

Important Notes

it is the sole responsibility of the building owner to draw up all legal agreements with adjoining property owner to cover the over hanging of any fascias, guttering, foundations or any part of the building. mdt design can not be held responsible in any way whatsoever for any legal costs or other costs incurred through any neighborhood disputes.

it is the sole responsibility of the building owner to comply with the party wall act 1996 mdt design can not be held responsible in any way if non compliance is adopted.

use figured dimensions only.

all dimensions in millimetres only unless stated otherwise.

all clients and contractors to check all drawings and to verify all dimensions on site prior to works commencing, any discrepancies in dimensions or boundary locations are to be brought to the attention of mdt design immediately before any further works take place on site.

this drawing is the copyright of mdt design and may not be copied, altered or reproduced in any form or passed to a third party without the written consent of mdt design

project

Bay Tree House
1 Grange Farm
Grange Road
Netley Abbey
Southampton
SO31 5FF

client

Mrs M Walne

drawing

Proposed Alterations

stage

Stage 1 - Survey

Stage 2 - Design

scale

1:100 & 1:50@A1

date

August 2021

job no.

2814/08_

dwg no.

01_

revision

E

The Studio, 1A Portsmouth Road
Fishers Pond
Hampshire
SO50 7HF

T. 023 8069 3924
M. 07881 587261
E. info@mdtdesign.co.uk
W. www.mdt design.co.uk

