

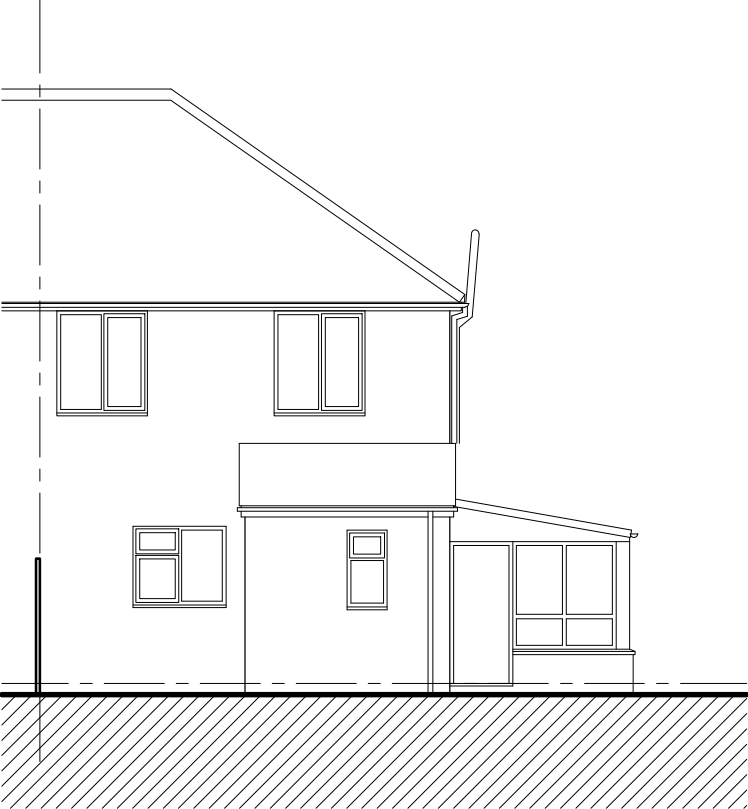


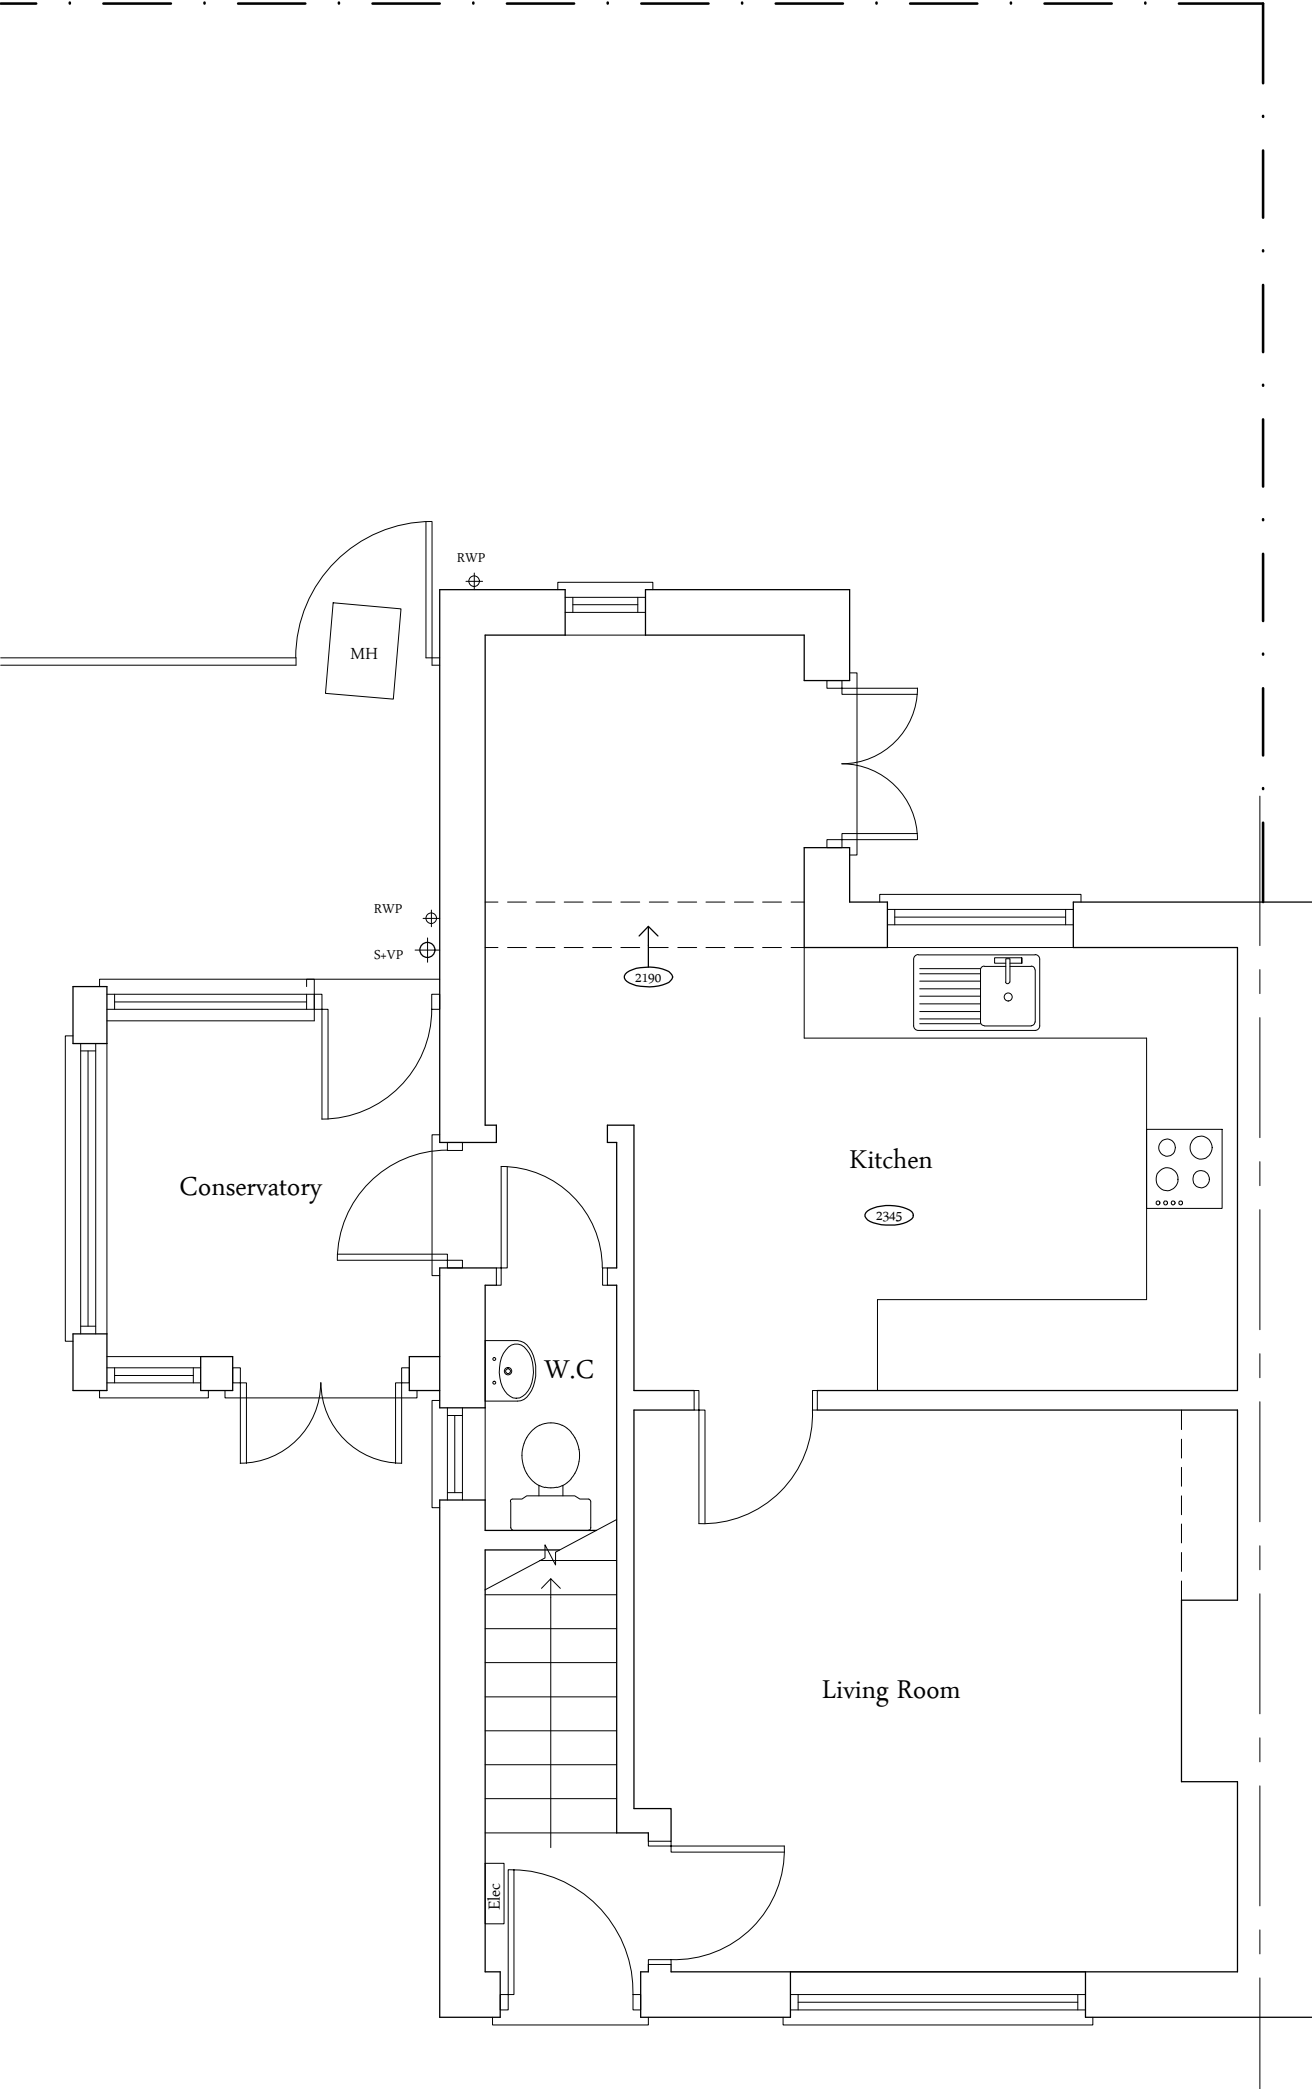

North East Elevation

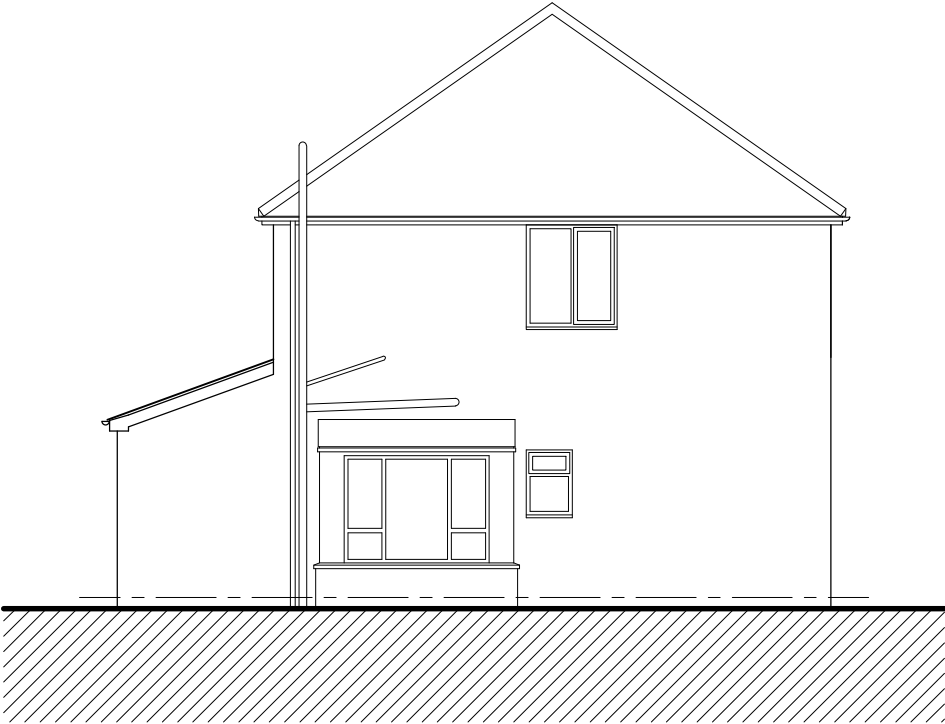

North West Elevation

NOTES:

- This drawing is copyright of Larkham Design Ltd and must not be used without their permission.
- This drawing has been produced to support a planning application and should not be used for any other purpose

Metres

Scale Bar (1:50 at A3)

Metres

Scale Bar (1:100 at A3)

Existing Schedule of Materials	
Walls	Brickwork painted white
Windows	White UPVC
Doors	White UPVC
Roof	Plain clay tiles
R.W Goods	White half round UPVC,

Rev	Amendment	Date

LARKHAM DESIGN LTD
ARCHITECTURAL SERVICES

Field View Barn, Longhedge, Salisbury, Wilts. SP4 6RS

Tel: 01722 322193 info@larkhamdesign.co.uk
www.larkhamdesign.co.uk

Client & Project Address:

Ms A Parker

**7 Greenways,
Chandlers Ford,
Eastleigh,
SO53 2LE**

Project Description:

**Proposed Single
Storey Rear Extension**

Drawing Title:

**Existing Plan &
Elevations**

Scale:

1:50 & 1:100 at A3

Drawing Ref:	Rev:
1083/Ex/02	