

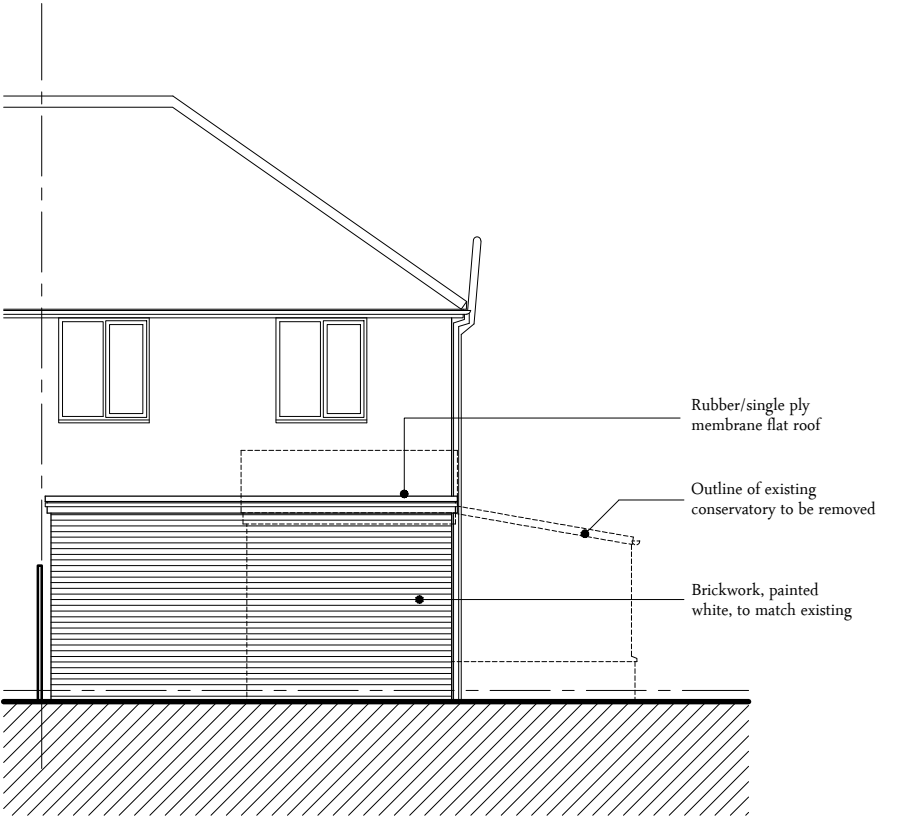


Legend

- Existing Walls
- Proposed walls/block up existing openings, as indicated
- Remove existing wall/door/window as indicated
- Proposed door

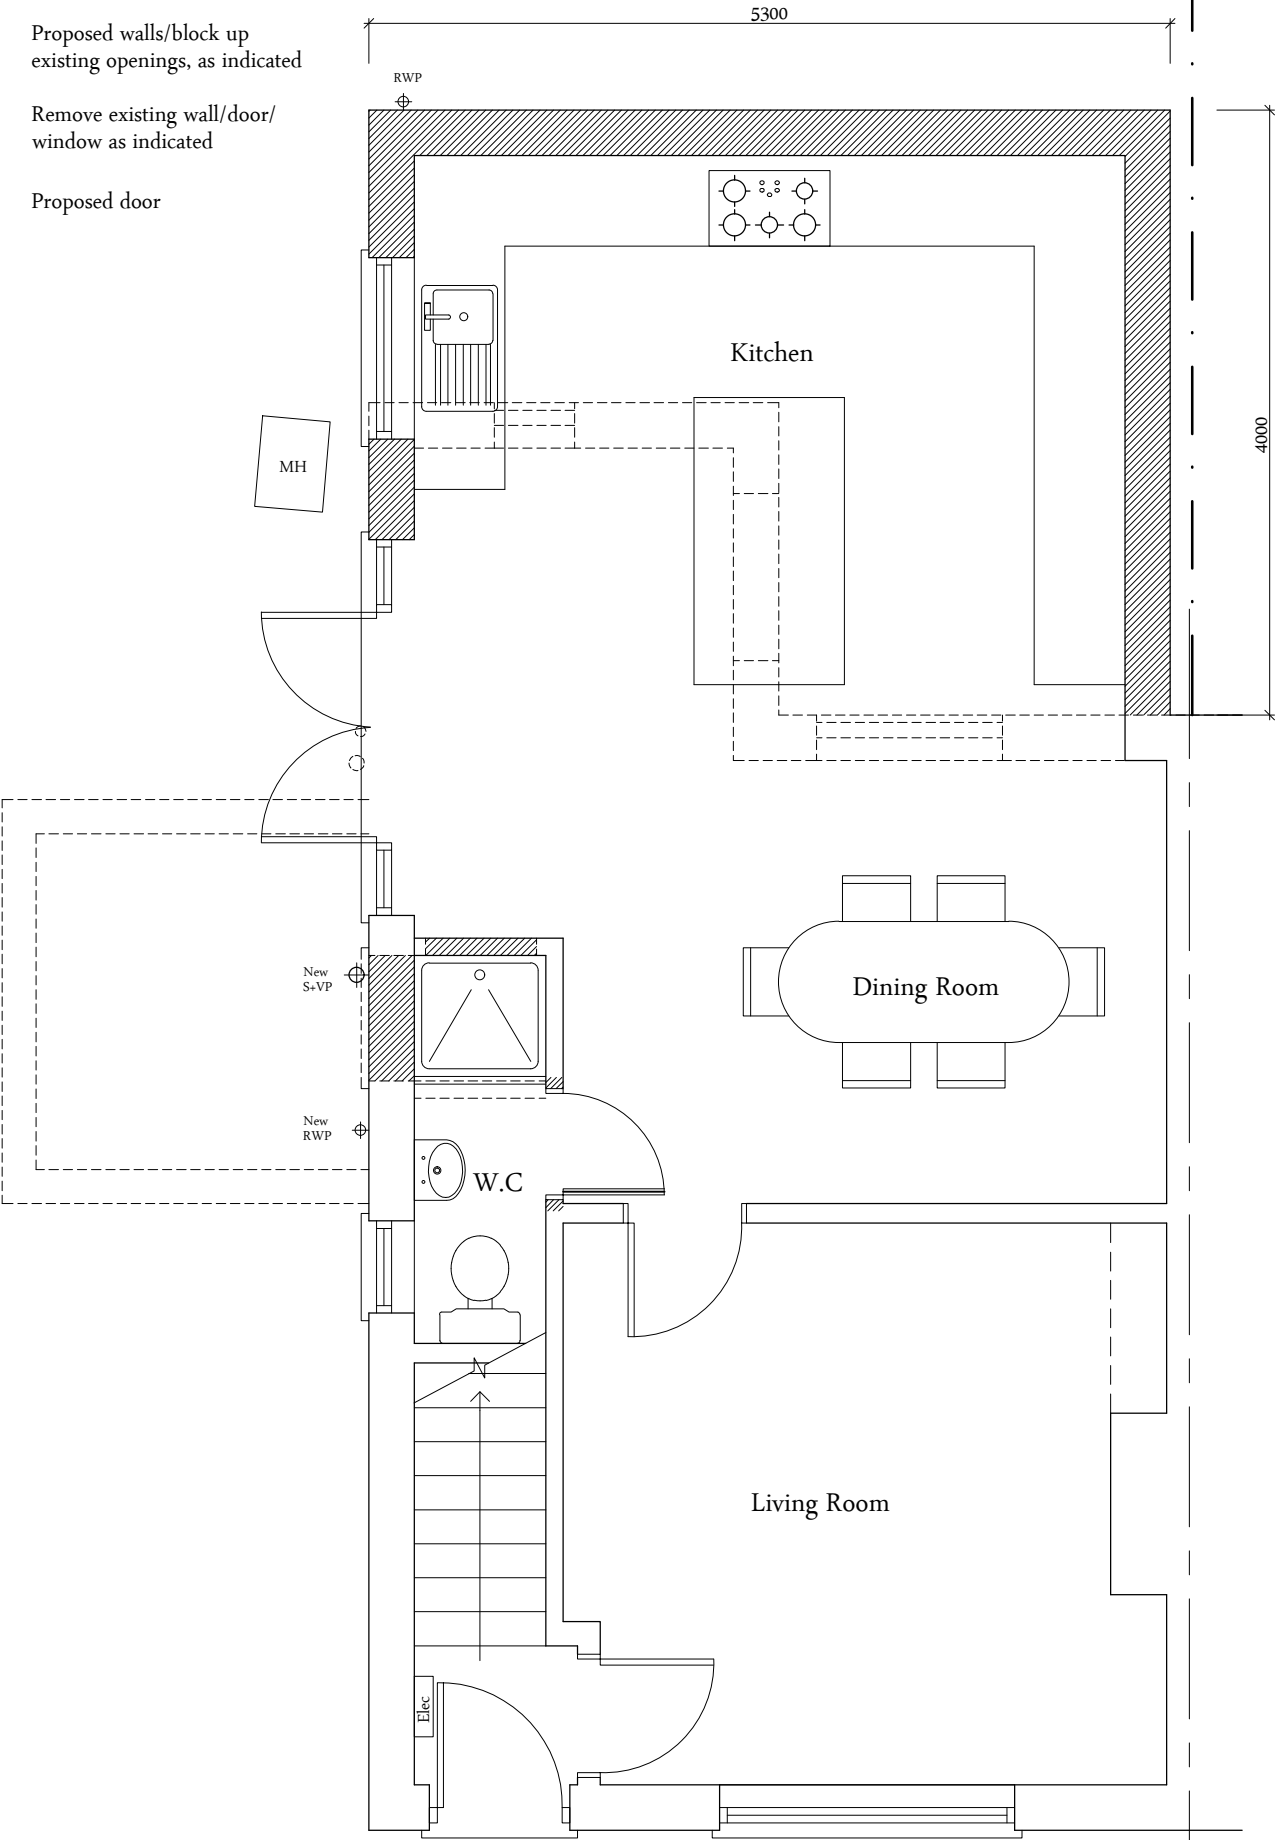

North East Elevation

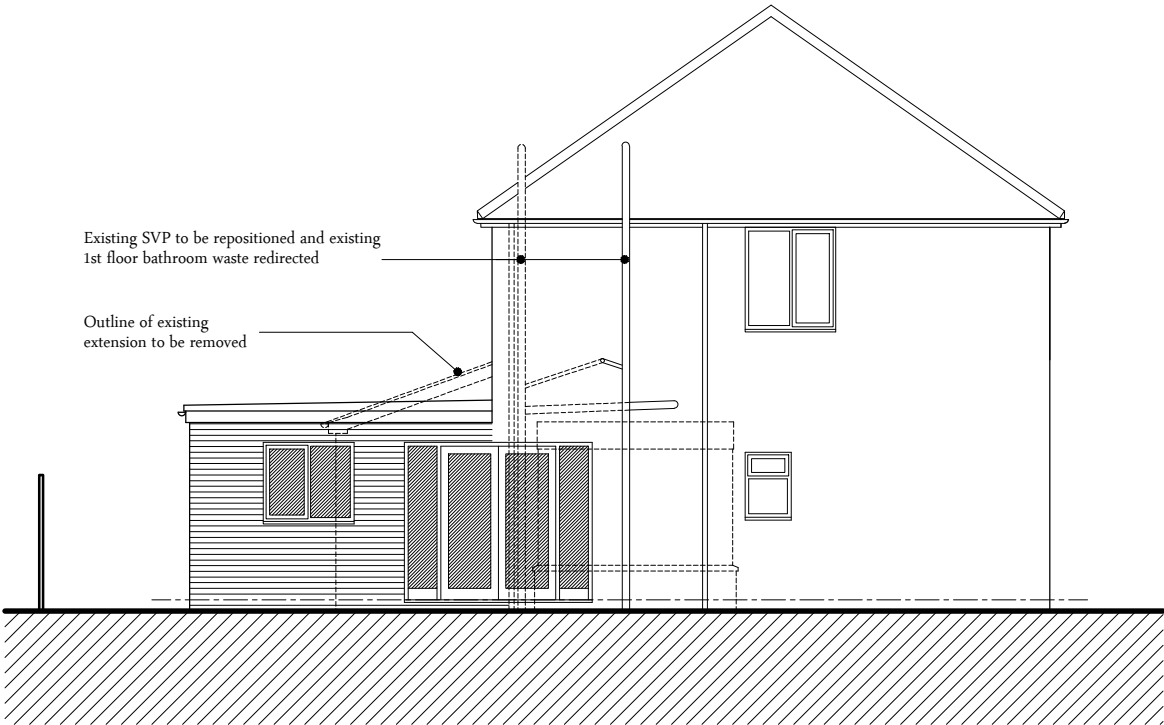

North West Elevation

NOTES:

- This drawing is copyright of Larkham Design Ltd and must not be used without their permission.
- This drawing has been produced to support a planning application and should not be used for any other purpose

Metres  
0 0.5 1 1.5 2  
Scale Bar (1:50 at A3)

Metres  
0 1 2 3 4 5  
Scale Bar (1:100 at A3)

| Rev | Amendment | Date |
|-----|-----------|------|
|     |           |      |
|     |           |      |
|     |           |      |

LARKHAM DESIGN LTD

ARCHITECTURAL SERVICES

Field View Barn, Longhedge, Salisbury, Wilts. SP4 6RS

Tel: 01722 322193

info@larkhamdesign.co.uk

www.larkhamdesign.co.uk

Client & Project Address:

Ms A Parker

7 Greenways,  
Chandlers Ford,  
Eastleigh,  
SO53 2LE

Project Description:

Proposed Single  
Storey Rear Extension

Drawing Title:

Proposed Plan  
& Elevations

Scale:

1:50 & 1:100 at A3

| Drawing Ref: | Rev: |
|--------------|------|
| 1083/Pr/01   |      |