



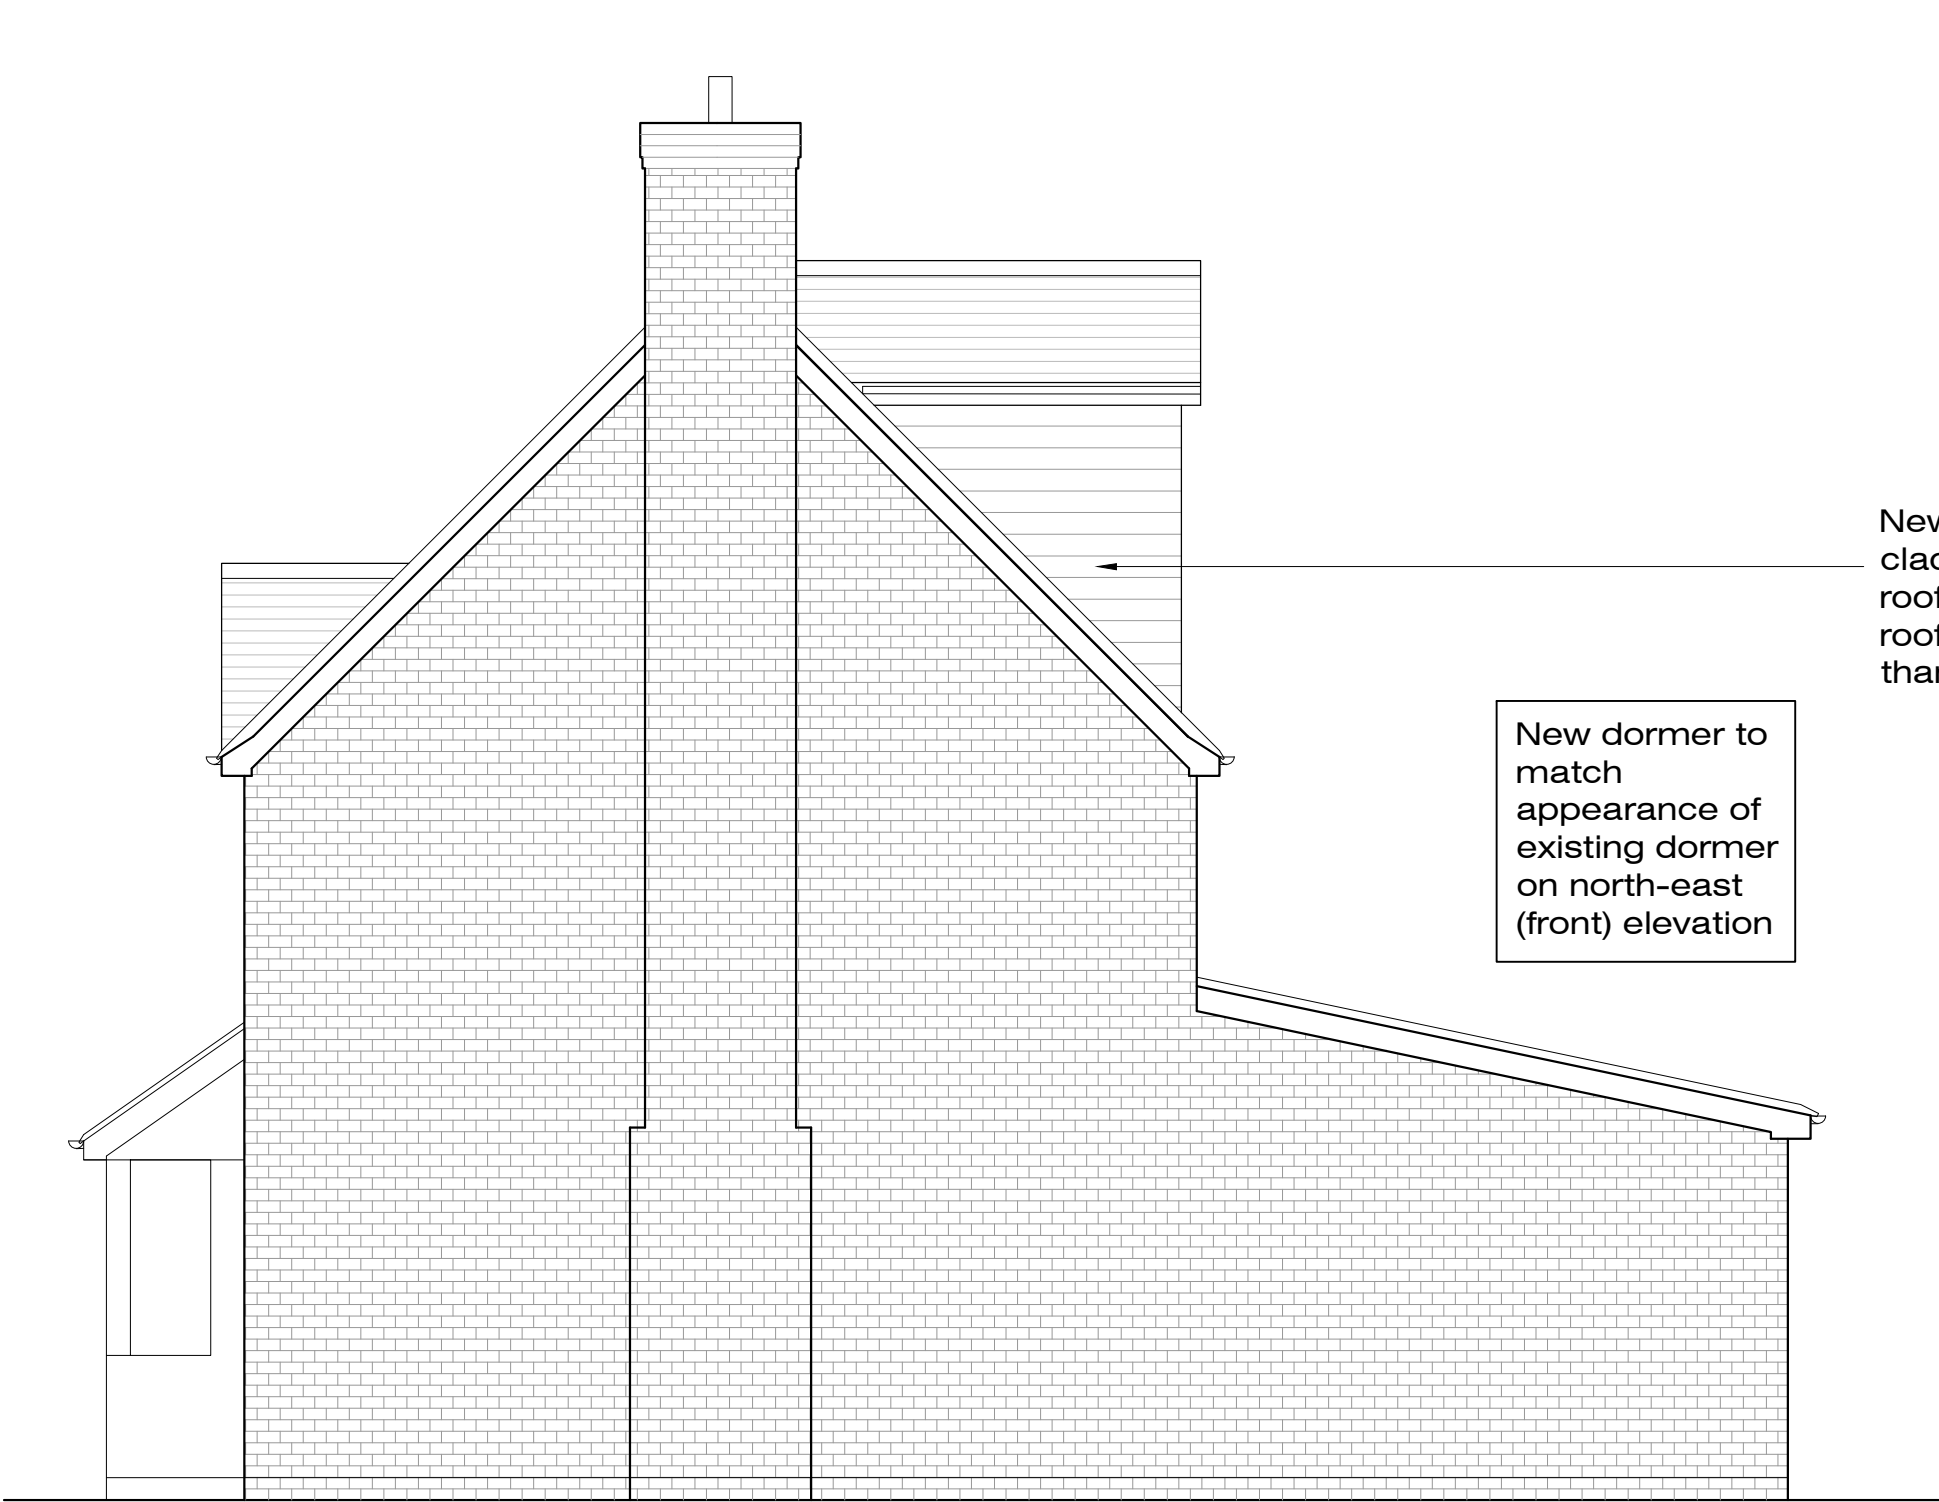


South-West (Rear) Elevation - As Proposed




North-West (Side) Elevation - As Proposed

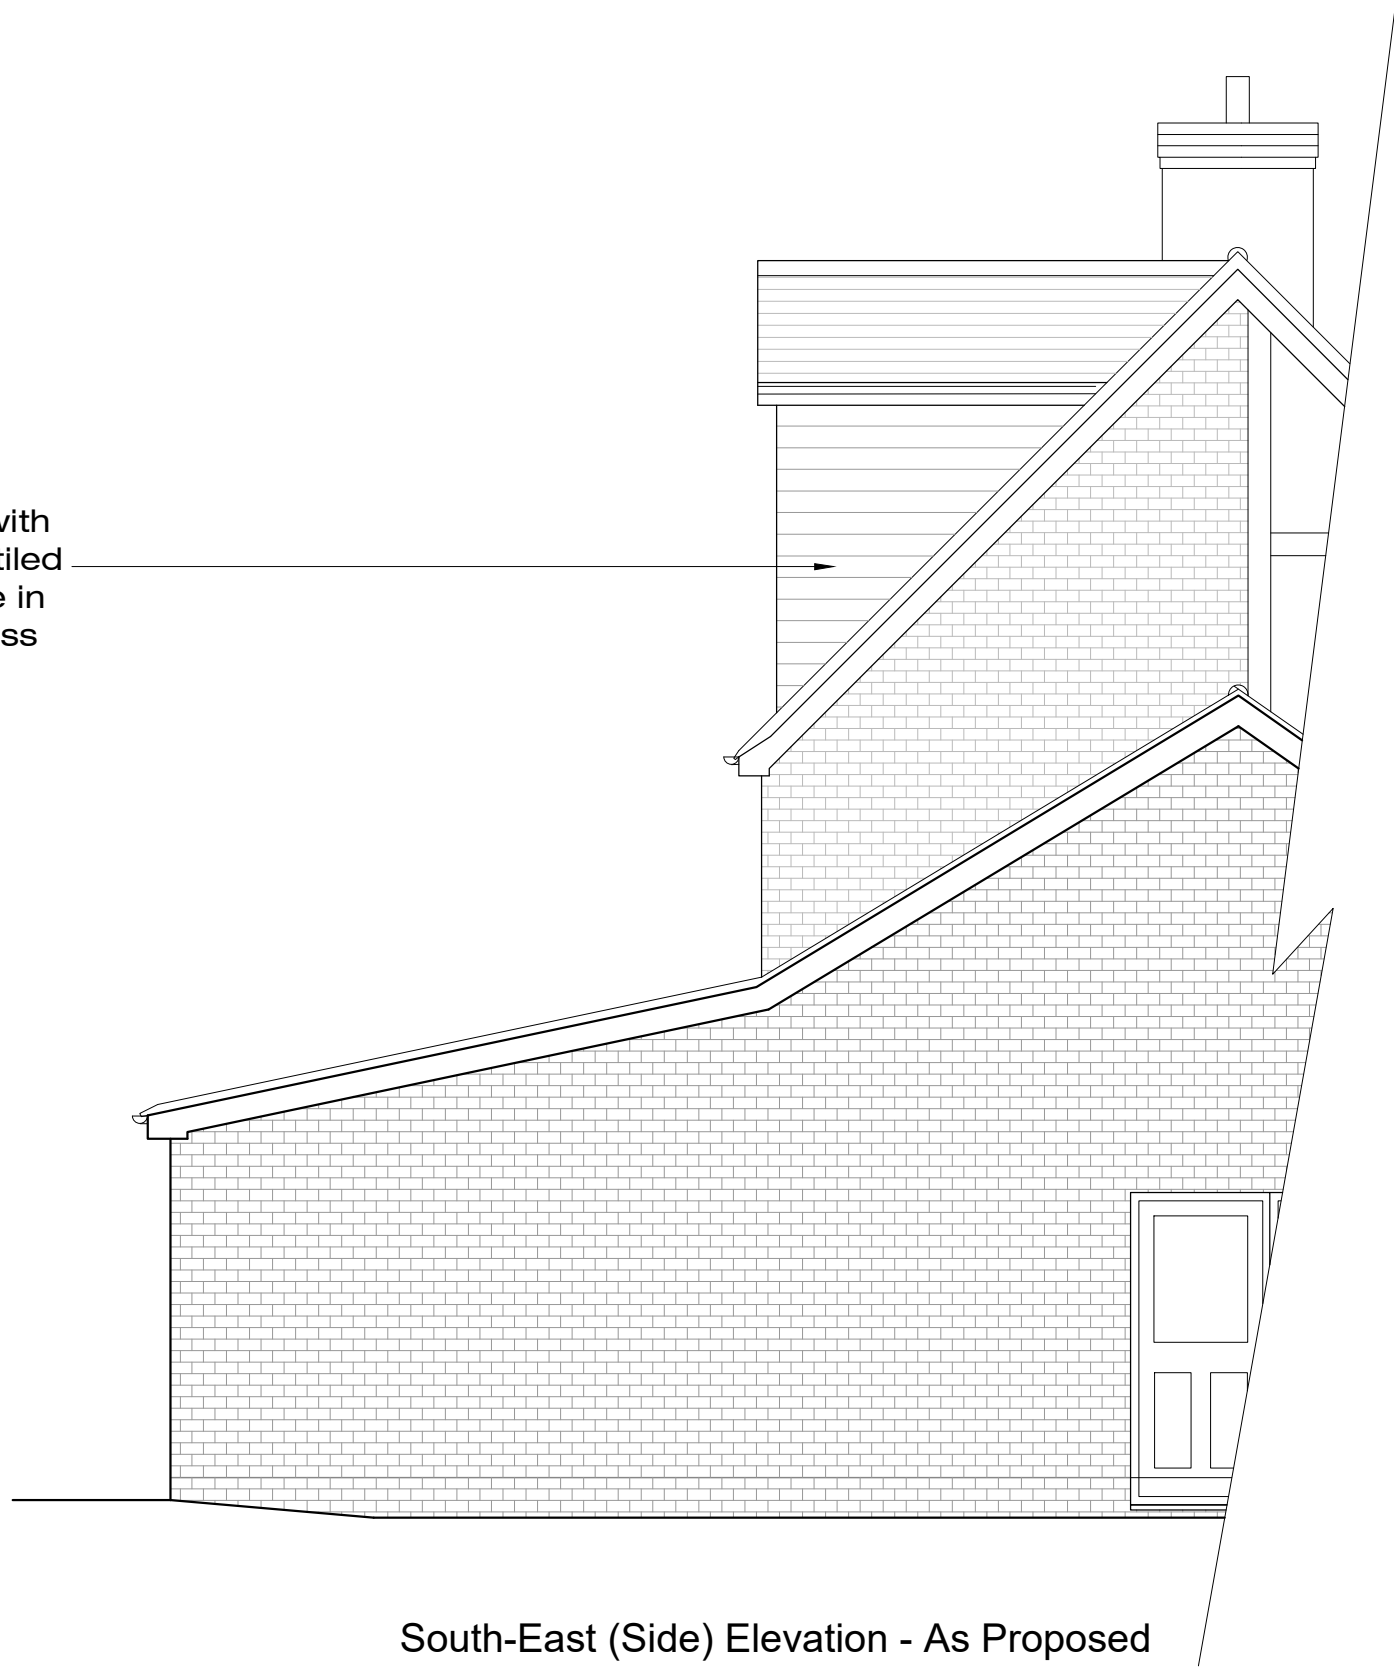

South-East (Side) Elevation - As Proposed

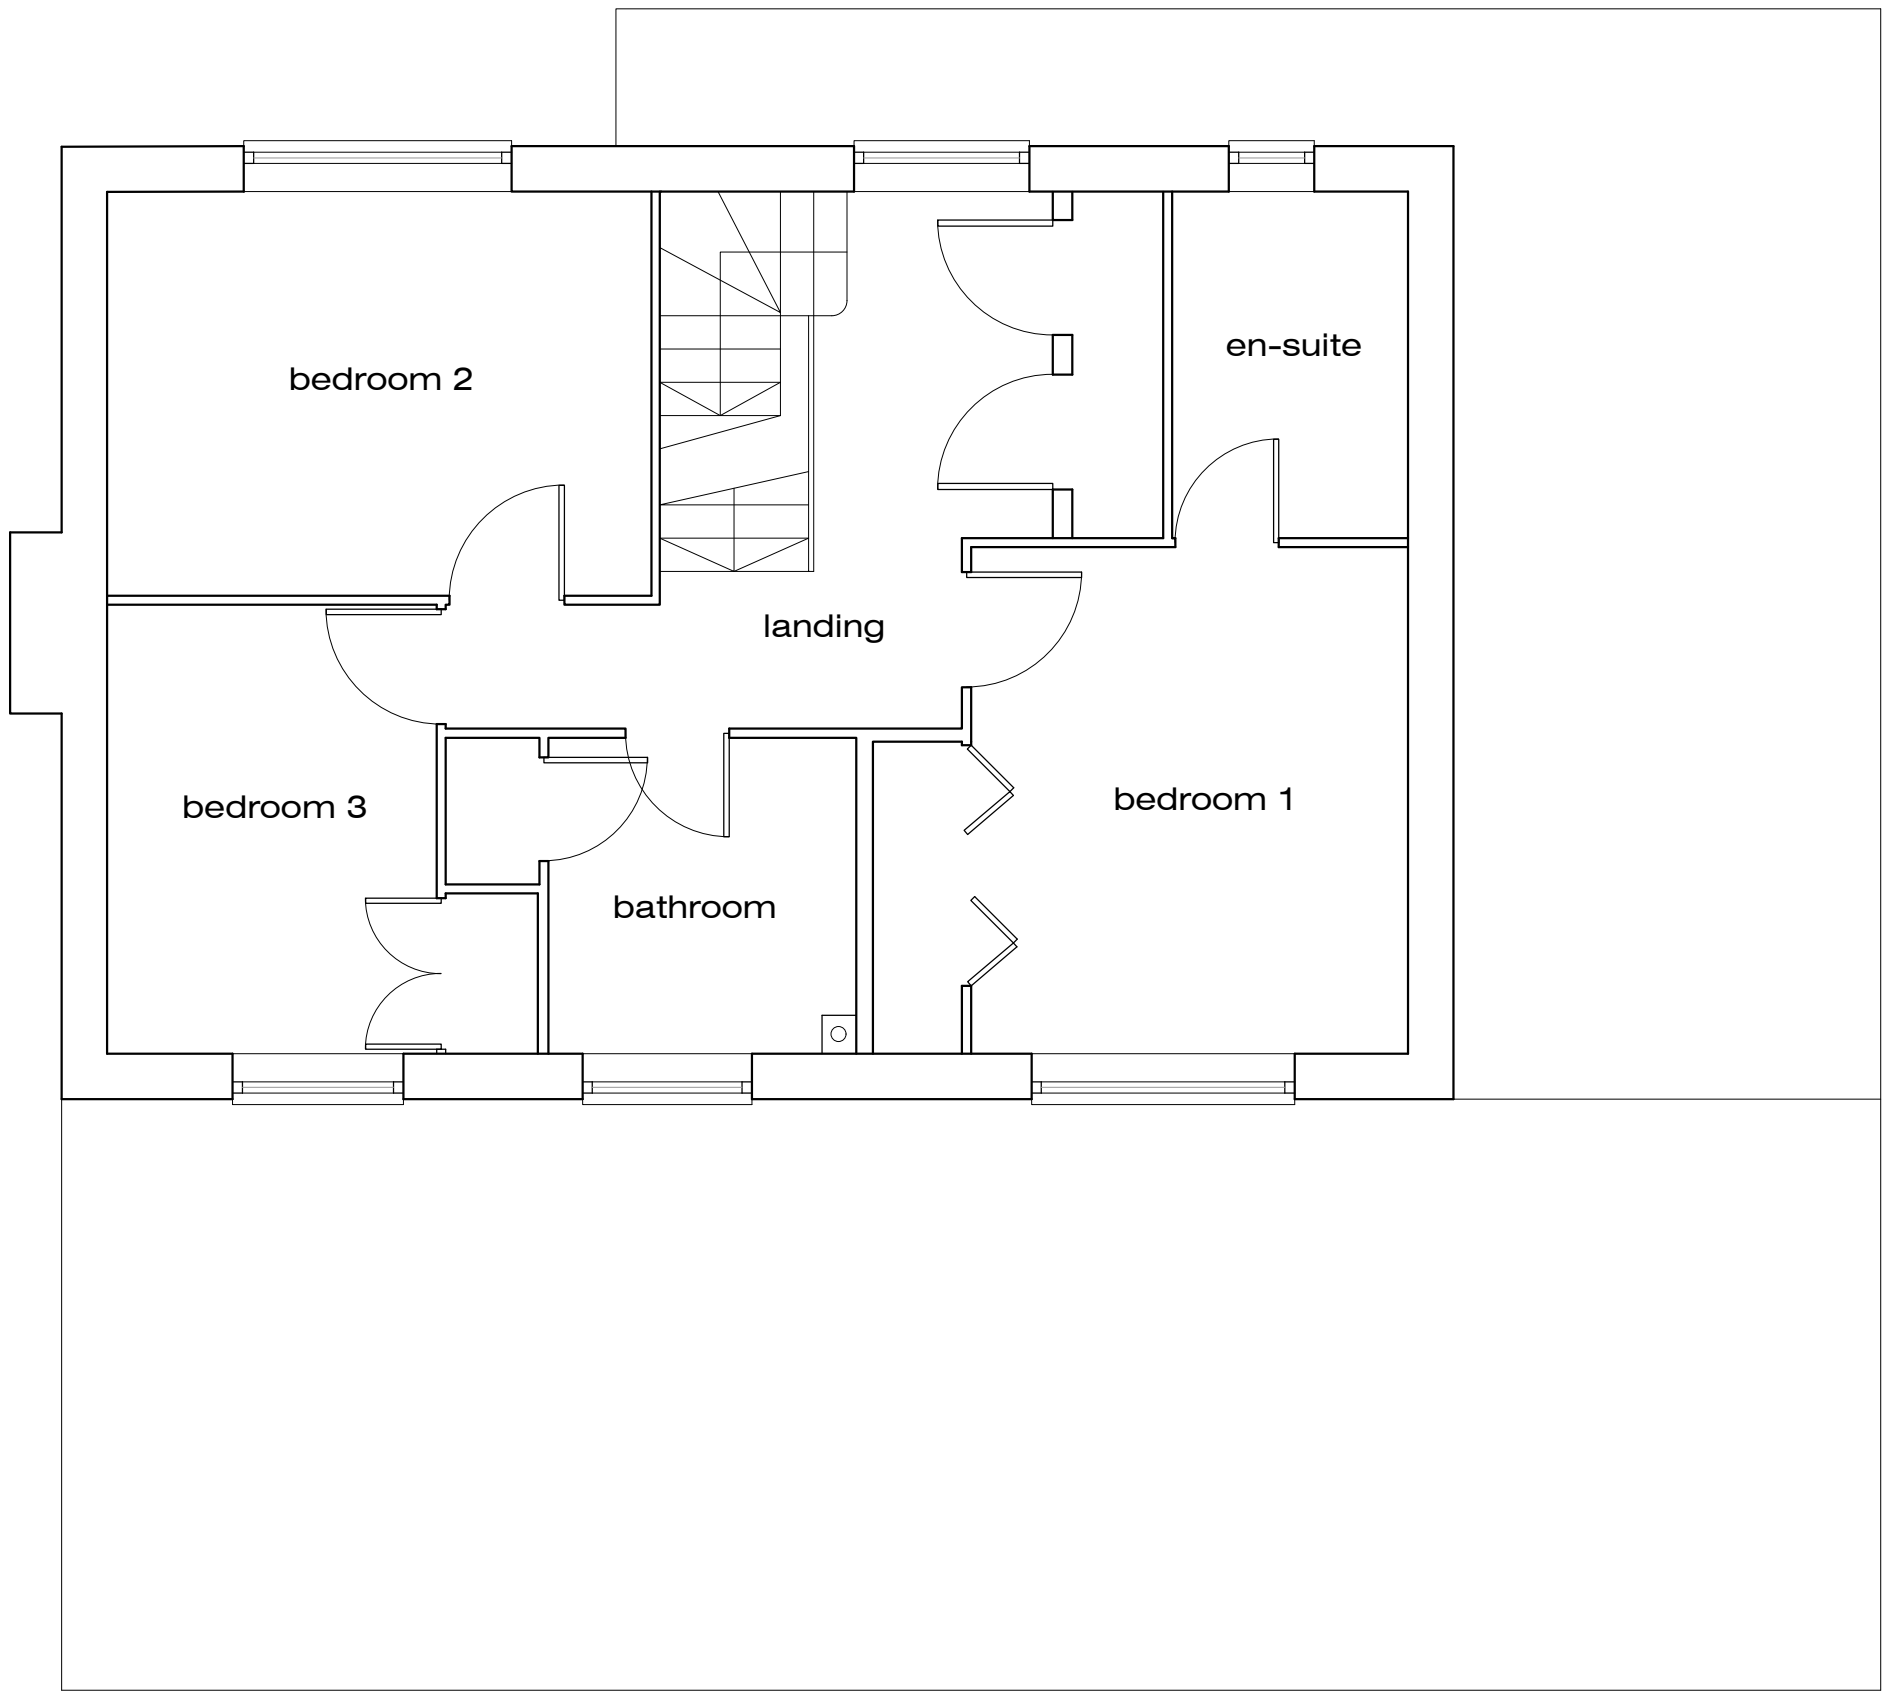


First Floor Plan - As Proposed

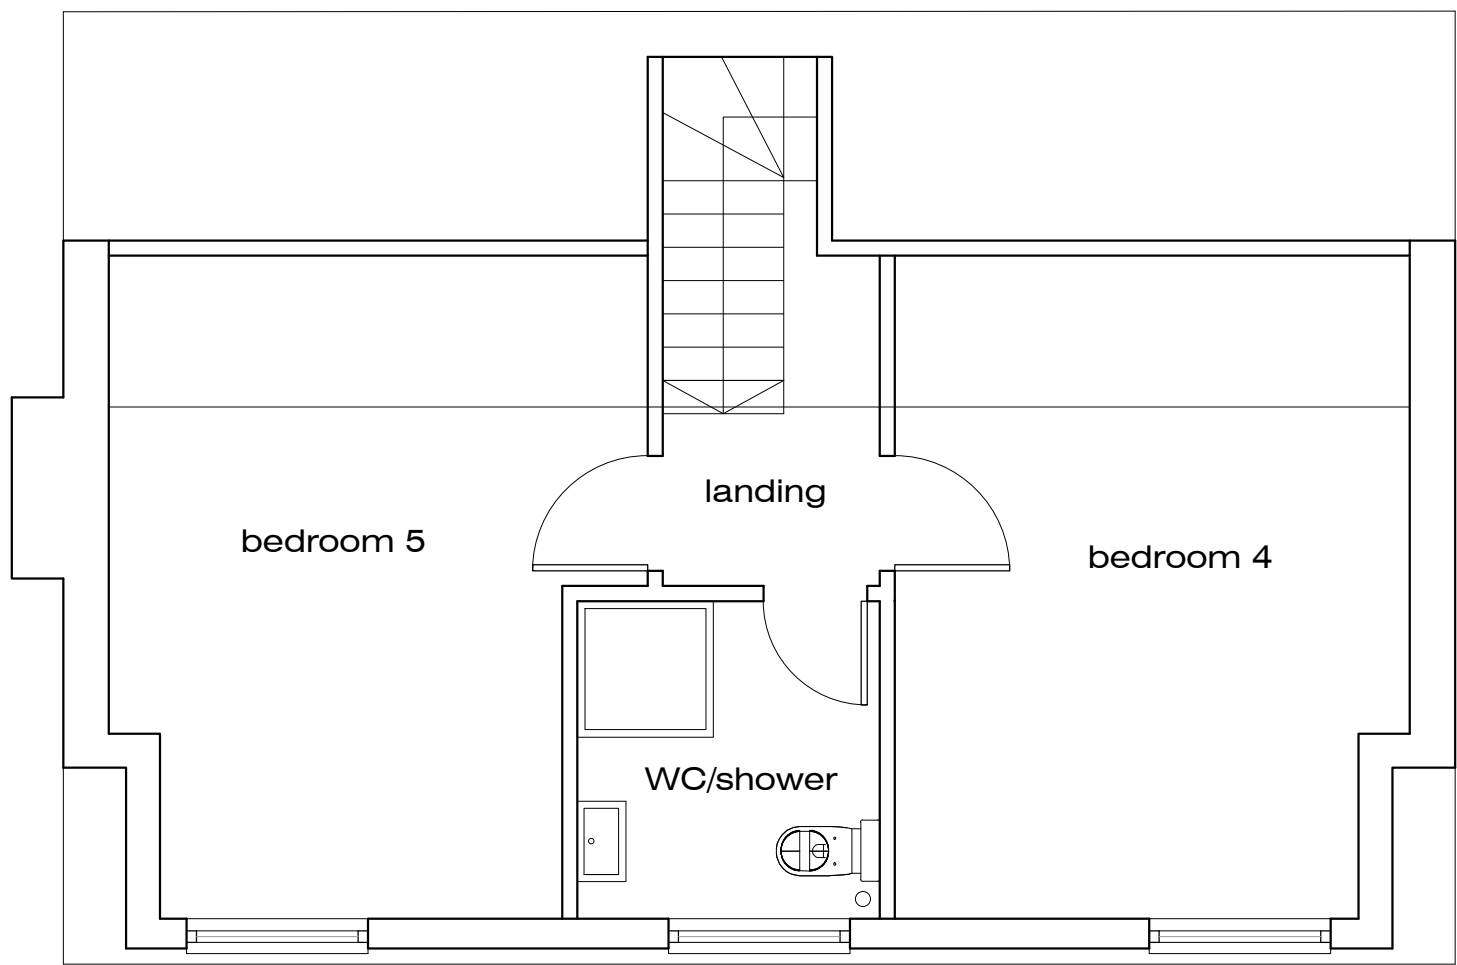

Second Floor Plan - As Proposed

Outline of Proposed
Rear Facing Dormer

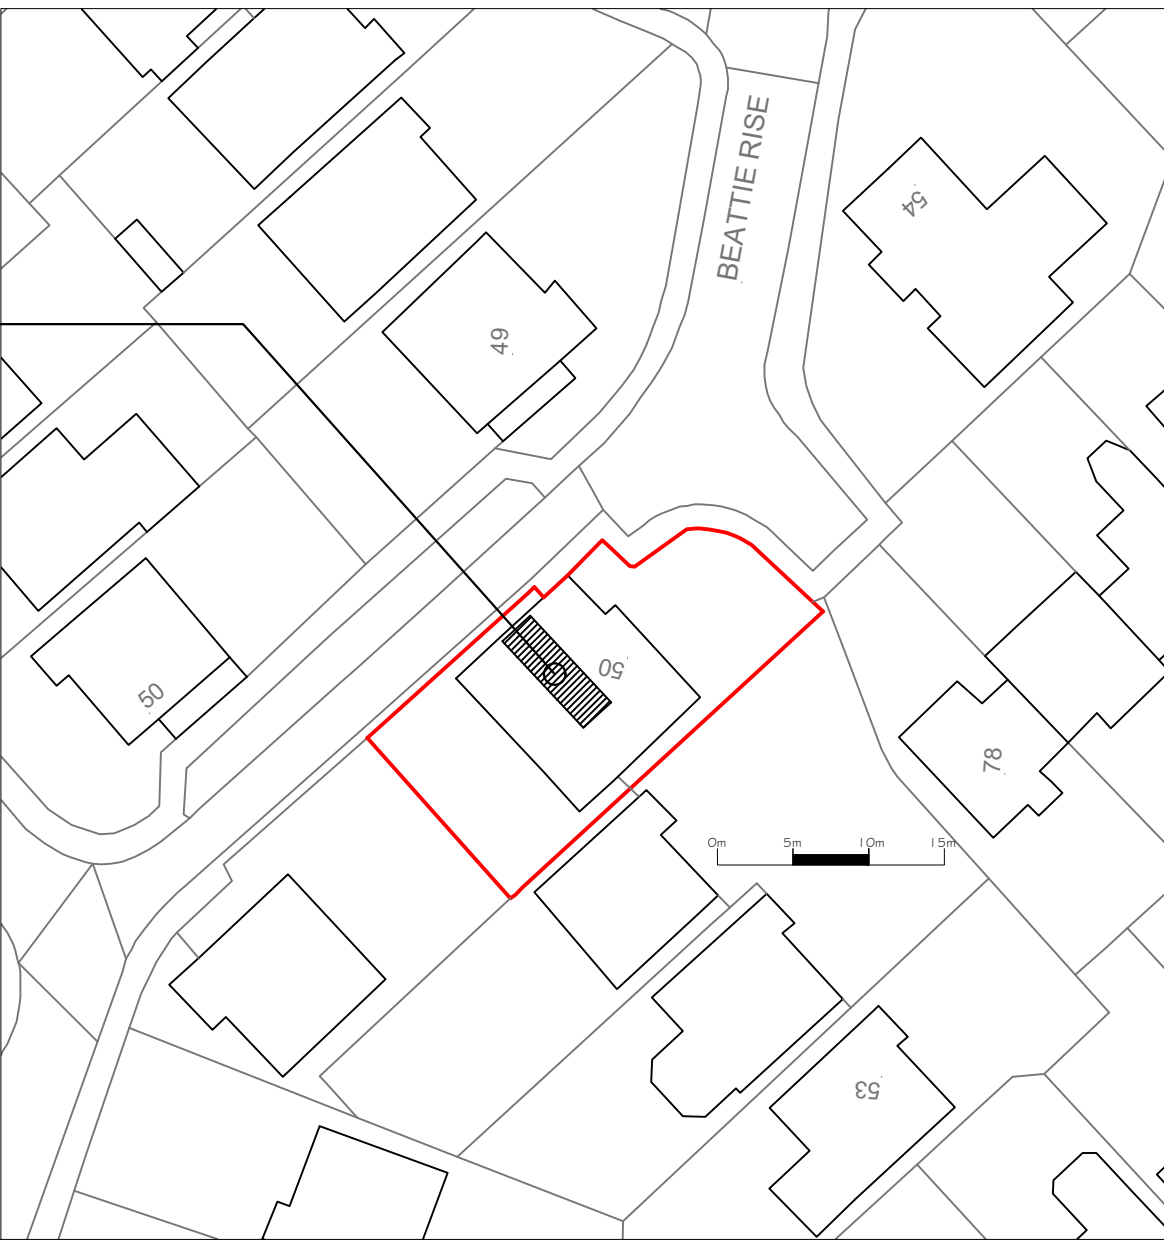

Block Plan - As Proposed 1:500

A	Note added re new dormer to match existing - Re-issued for Lawful Development Certificate application	NJ	03-07-26
-	Issued for Lawful Development Certificate application	NJ	20-05-26
Rev.		By	Date

Wildern Architecture Ltd
The Hawthorns, 105 Dibles Road,
Warsash, Southampton, SO31 9JL
07920 260758

Project
50 Beattie Rise, Hedge End,
Southampton, SO30 2RF

Client
Mr L Griffiths

Title			
Plans & Elevations - As Proposed			
Date	May 26	Drawn By	NJ
Job No.	Drawing No.	Scale	Revision
W25-031	101	1:50 /500@A1	A