

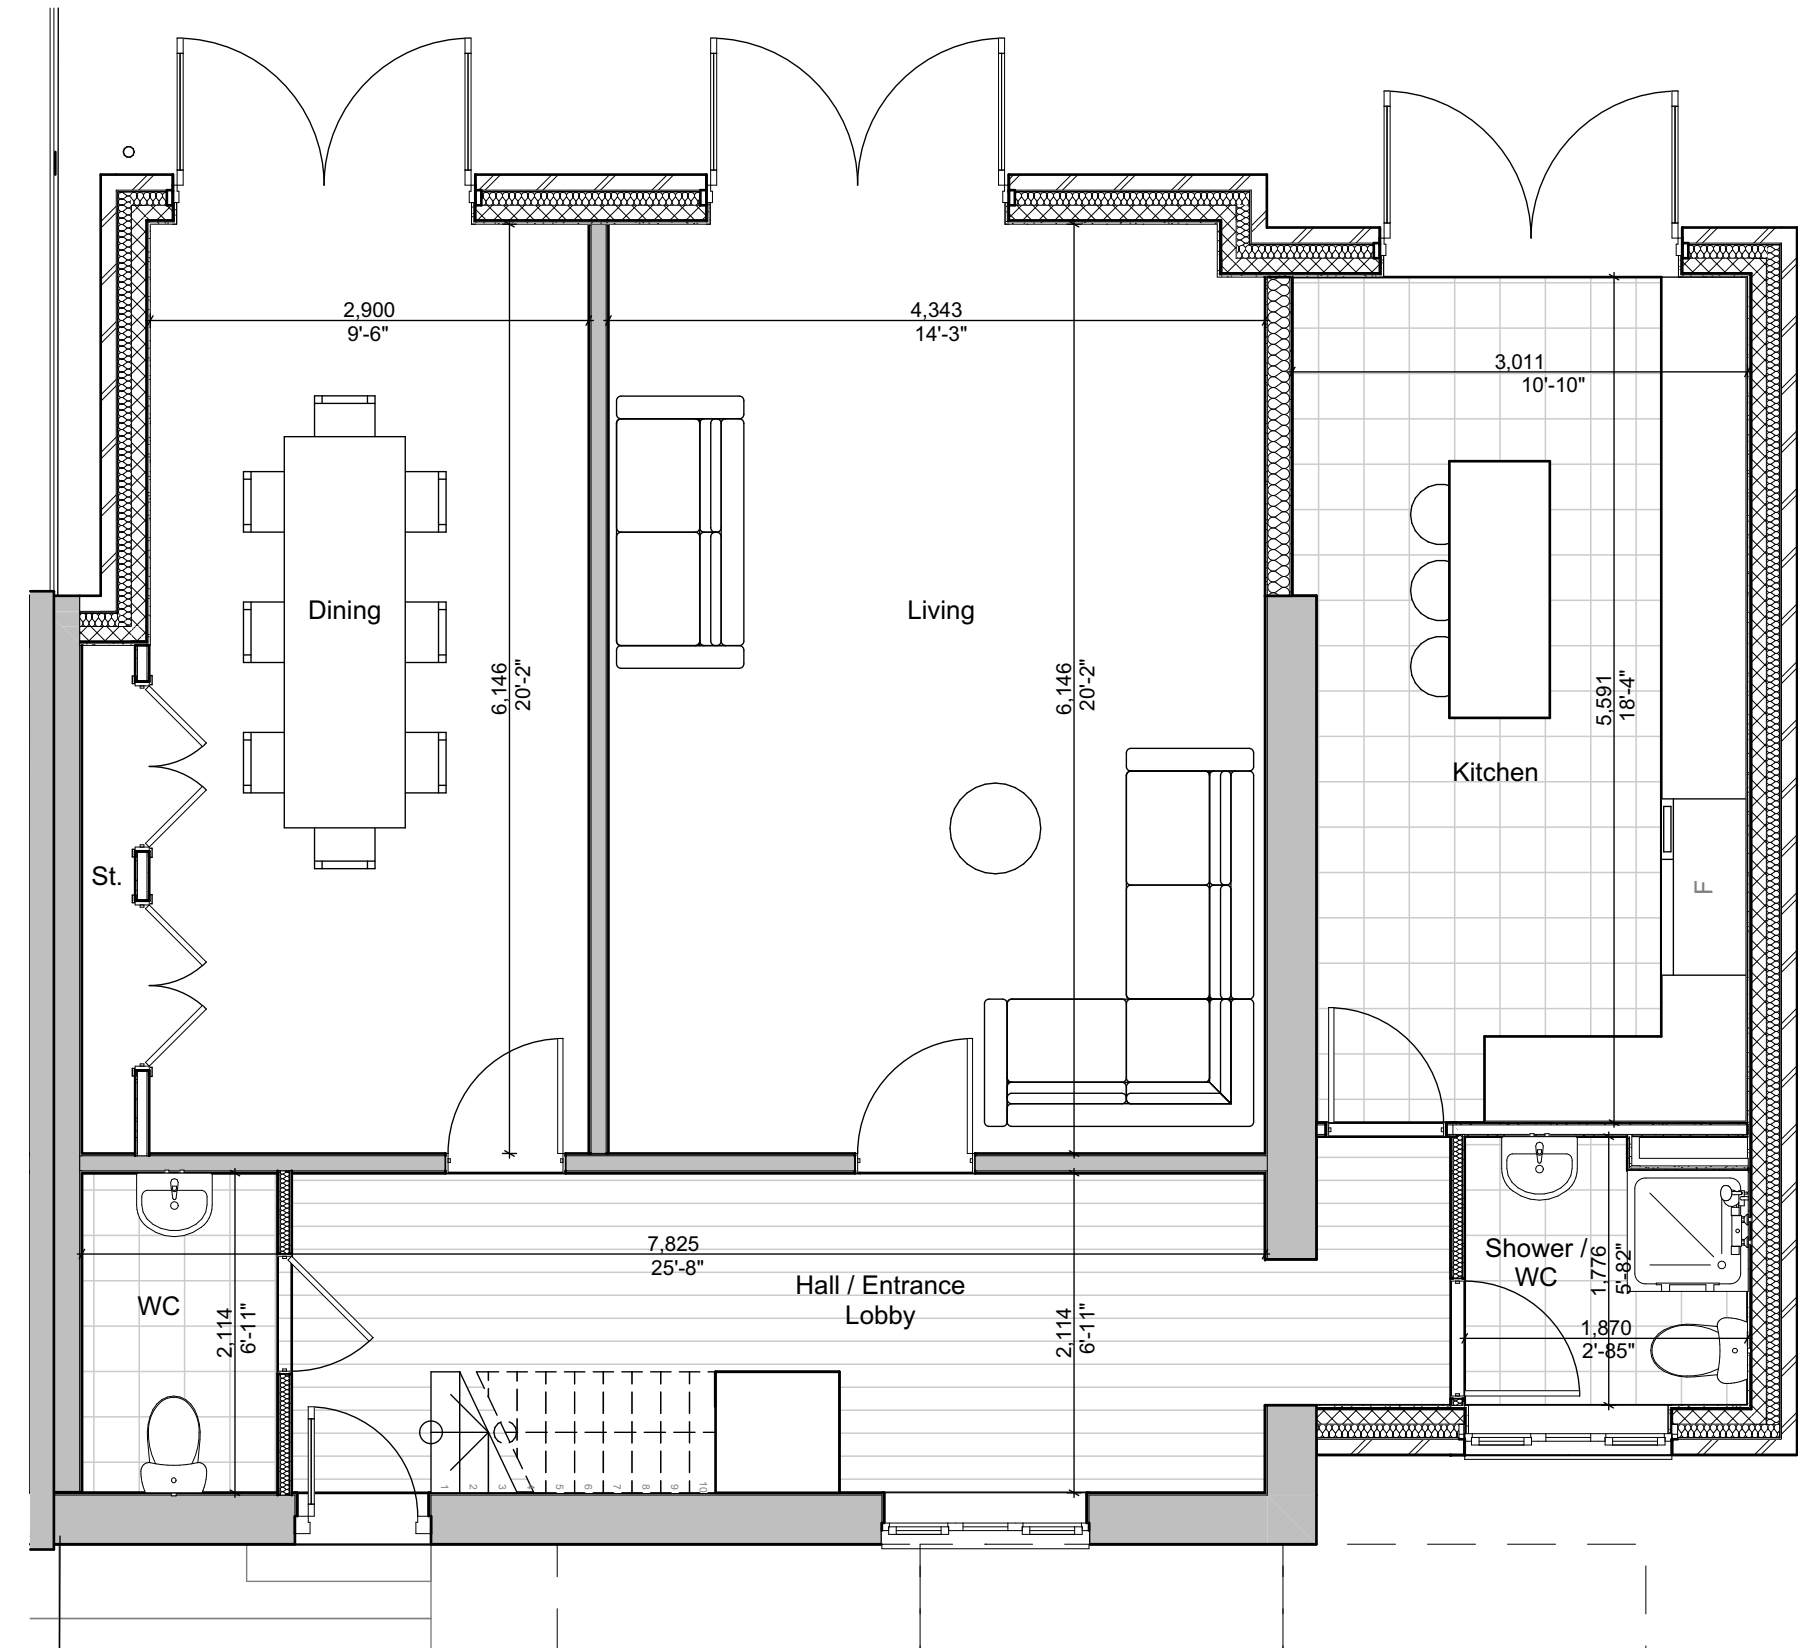



PROPOSED AS EXISTING - NO PHYSICAL CHANGES PROPOSED,
APPLICATION FOR CHANGE OF USE ONLY

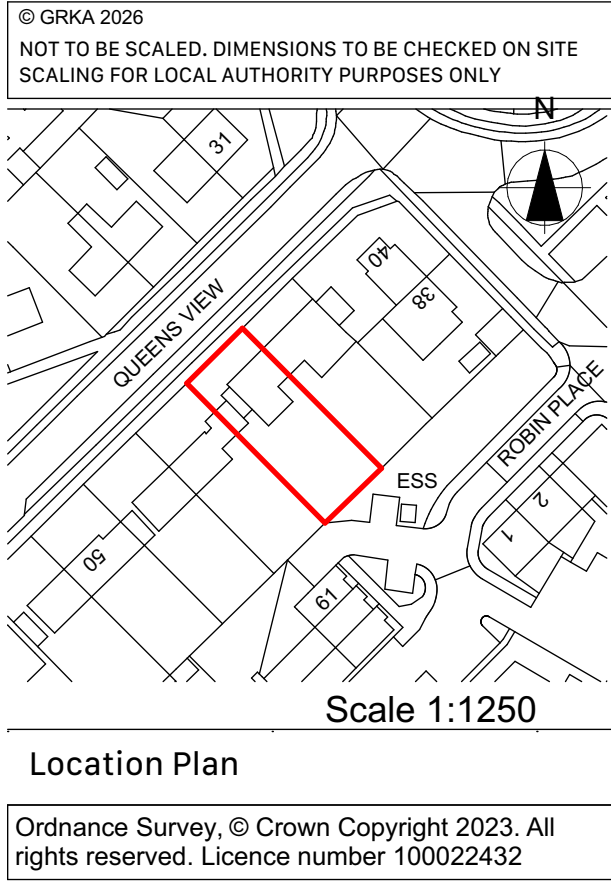

Proposed and Existing Ground Floor Plan 1:50

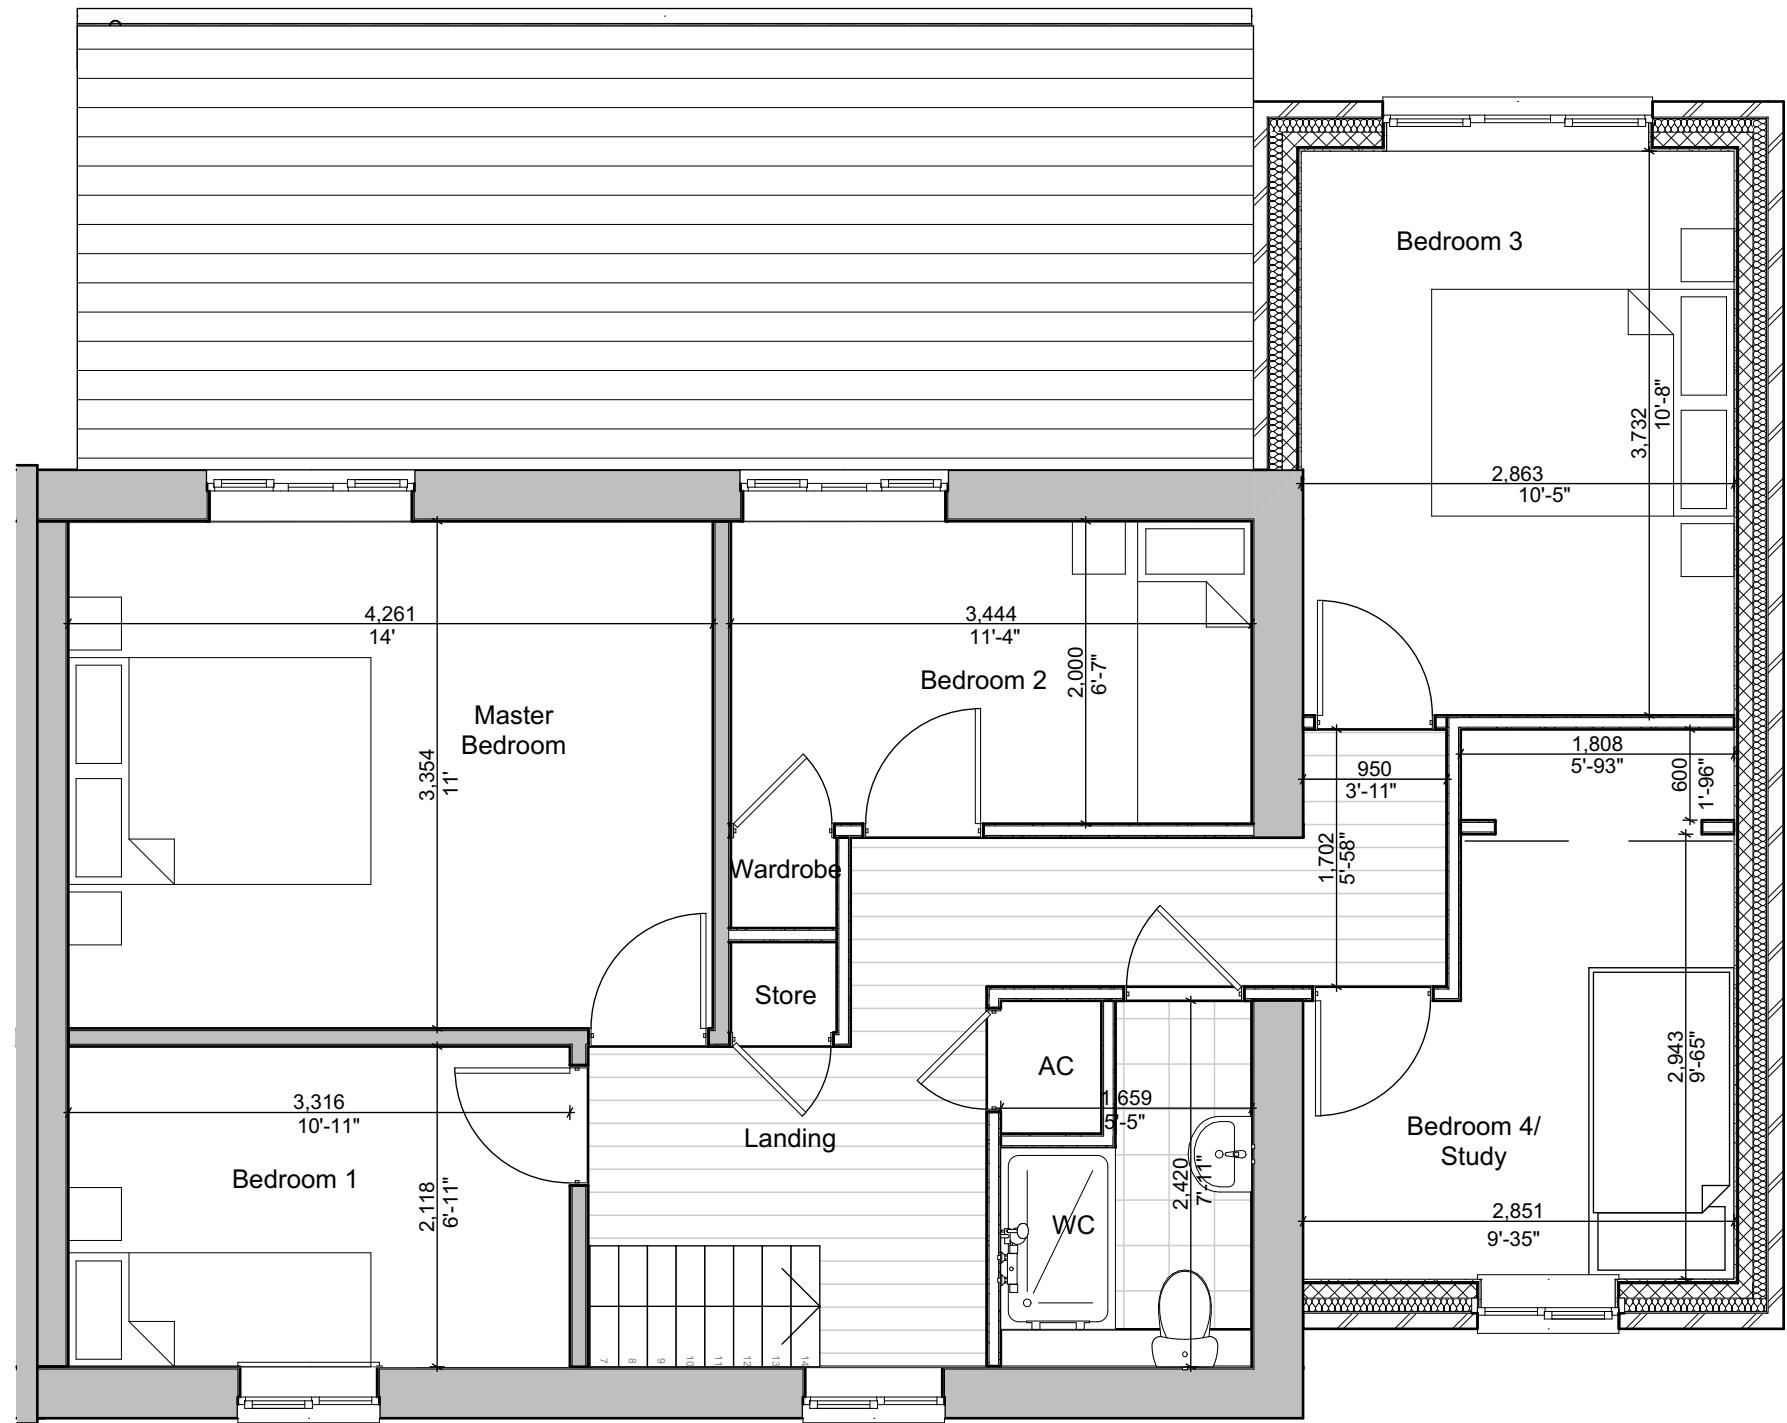


Proposed and Existing First Floor Plan 1:50

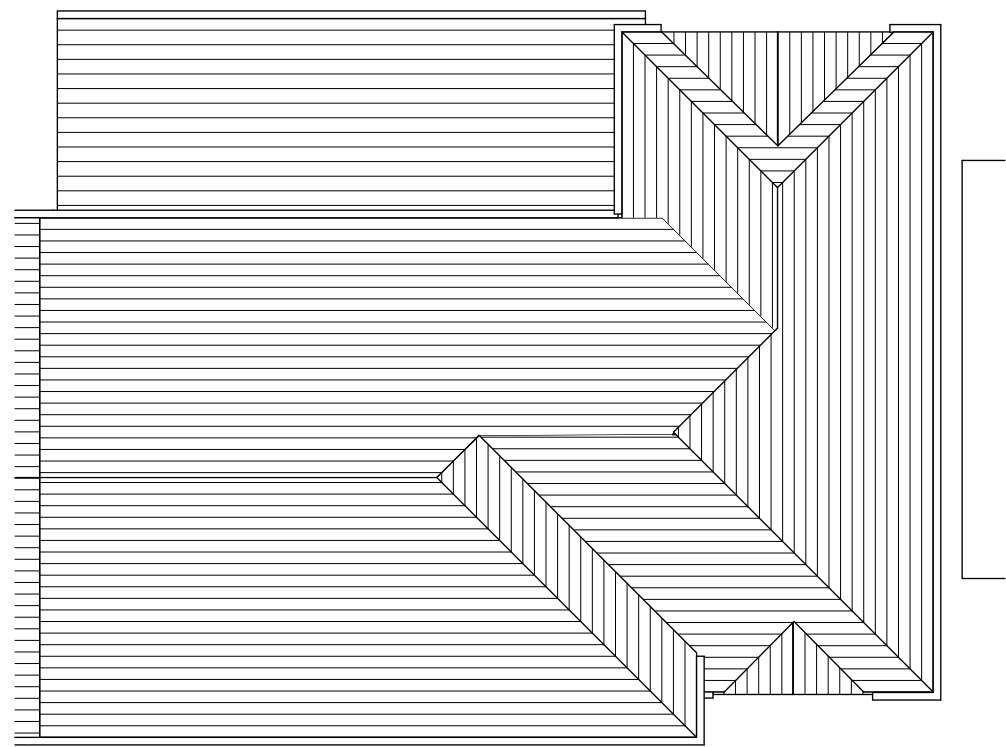


Proposed and Existing Roof Plan 1:100




Proposed and Existing North-West (Front) Elevation 1:100

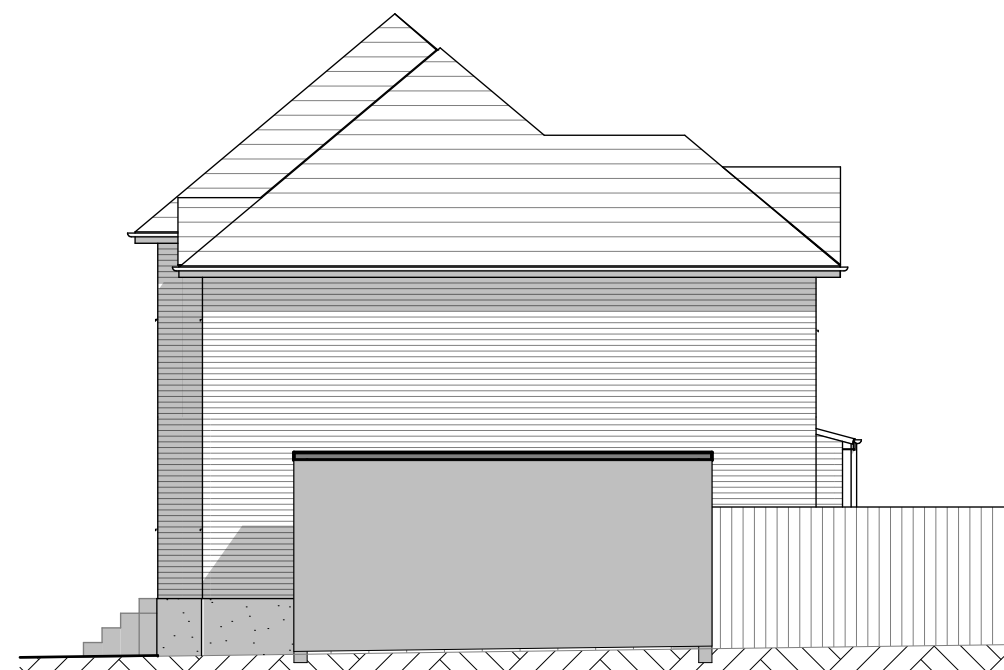

Proposed and Existing South-West (Right) Elevation 1:100

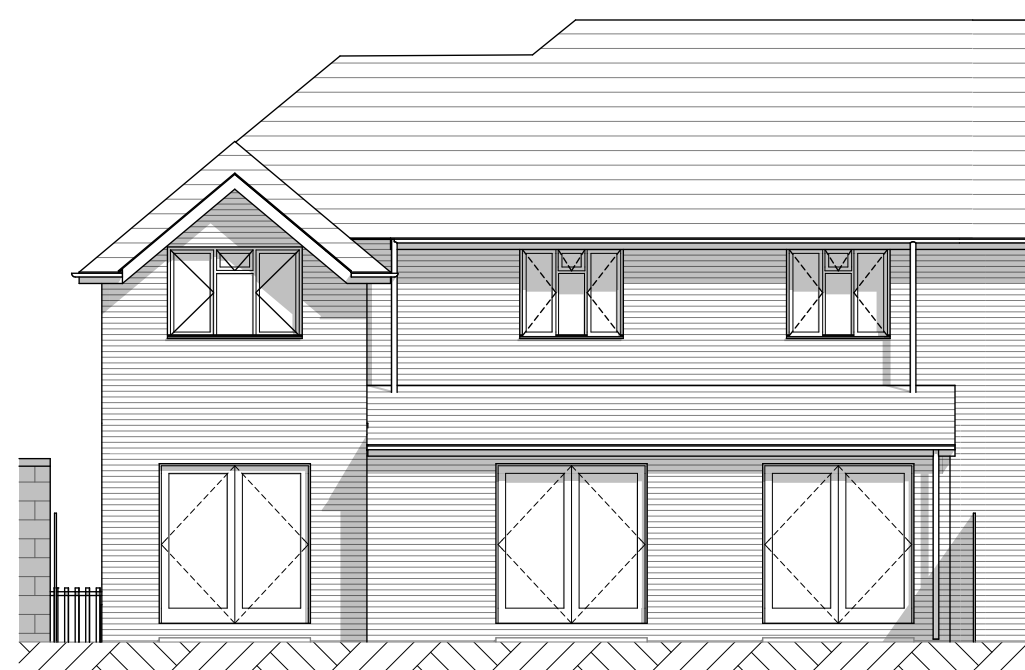

Proposed and Existing South-East (Rear) Elevation 1:100

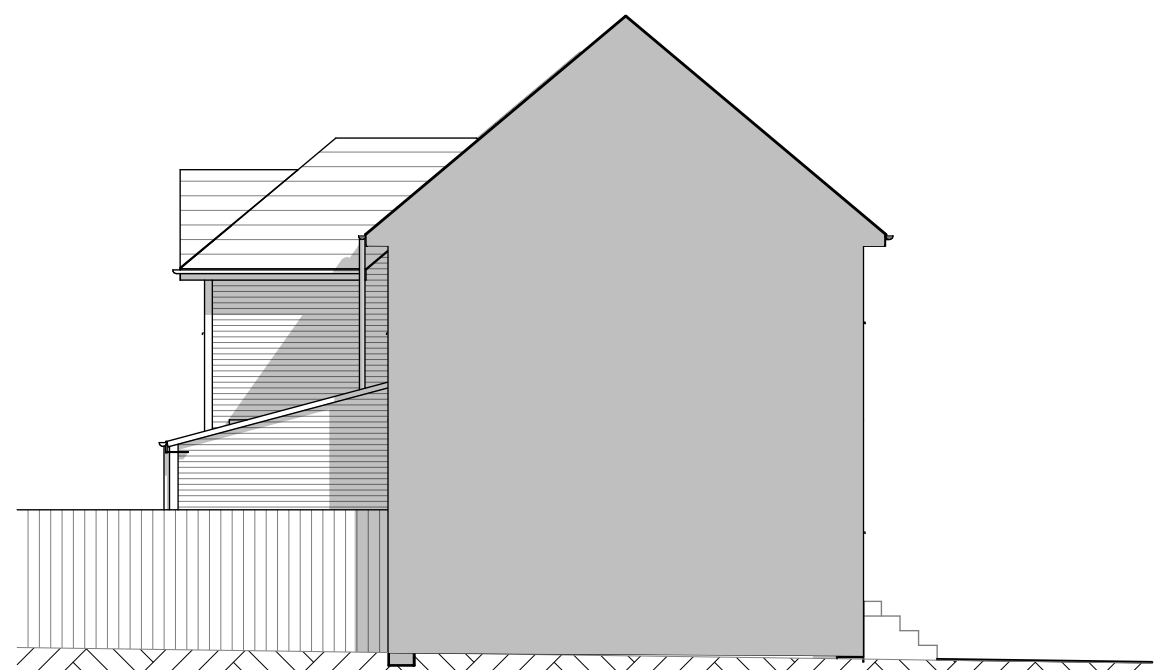

Proposed and Existing North-East (Left) Elevation 1:100

Not for Construction - For Planning Only

PLANNING APPROVAL

P2	Clarify Proposed	03.07.26	GM
P1	LDC Issue	15.06.26	GM
Revision	Description	Date	Drawn

Designer :

GRKA

GRK Architecture

www.grka.co.uk

Project :

44 Queens View, Netley, Southampton

House Extension and Loft Conversion

Drawing :

Existing and Proposed Plans and Elevations

Date : February 2026	Scale : 1:100, 1:50 @ A1
Drawing No. : 17 / 001 / 100	Status : PLANNING
Revision: P2	