
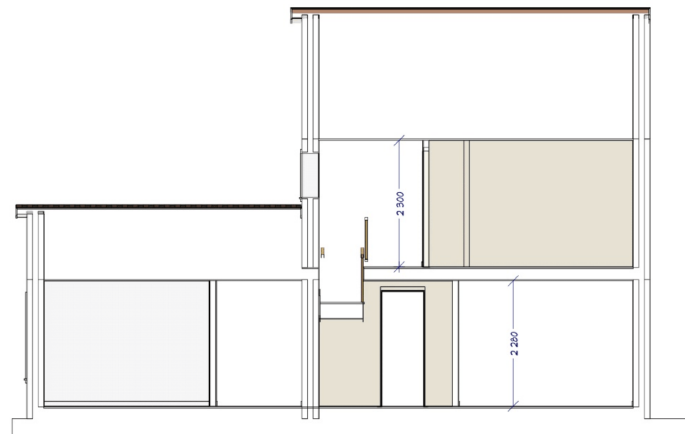
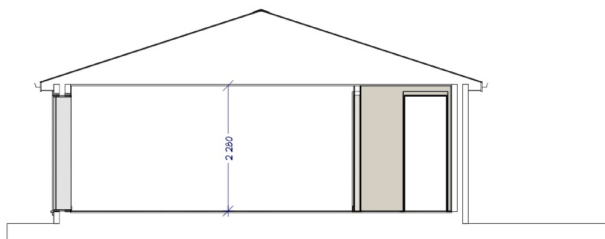
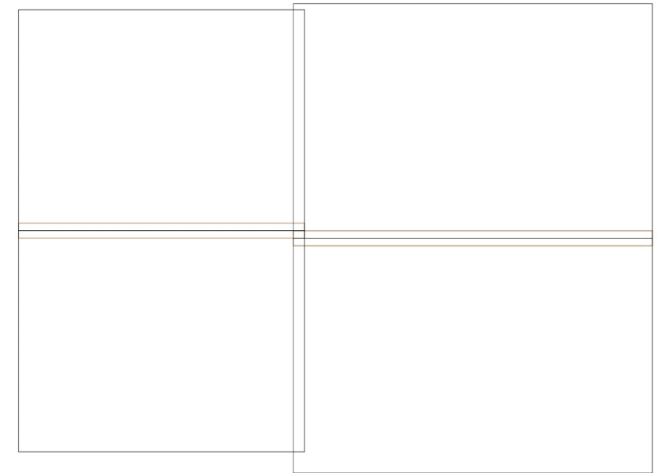
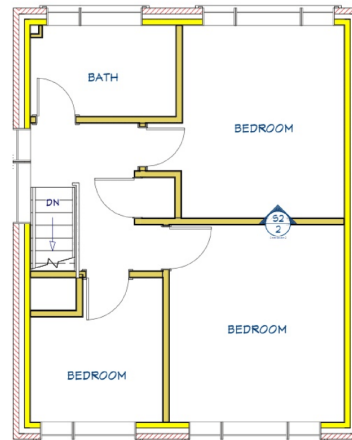


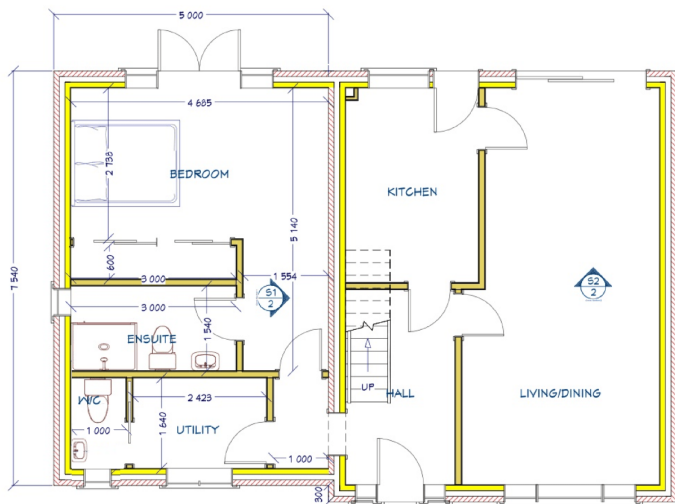

CROSS SECTION THROUGH SECTION 1

CROSS SECTION THROUGH SECTION 2

NOTES

1) ALL DRAWINGS SUPPLIED BY DWG PLANS ARE TO BE USED FOR PLANNING PERMISSION PURPOSES ONLY AND NOT TO BE USED FOR BUILDING REGULATION PURPOSES.
2) THE CONTRACTOR, SUB-CONTRACTOR OR SUPPLIER IS TO CHECK ALL RELEVANT DIMENSIONS, LEVELS, EXISTING STRUCTURE AND MATERIALS PRIOR TO COMMENCING THE WORKS.
© THIS DRAWING IS COPYRIGHT AND MAY NOT BE COPIED, TRACED, ALTERED OR REPRODUCED WITHOUT WRITTEN PERMISSION FROM DWG PLANS.



	NAME	DATE
DRAWN	AME	23/06/2026
UNLESS OTHERWISE SPECIFIED DIMENSIONS ARE IN MILLIMETERS		

DWG PLANS 35 Cranmer Drive, Nursling, Southampton, SO16 0T Mobile: 07851229345, Email: info@dwgplans.co.uk	
TITLE	Proposed floor & roof plans 1 Birch Wood, Southampton
SIZE A3	DWG NO DWG PLANS 03928
CLIENT: Mr Aaron Milton-Eldridge	
SCALE: 1:100 @ A3	SHEET 1 of 1