
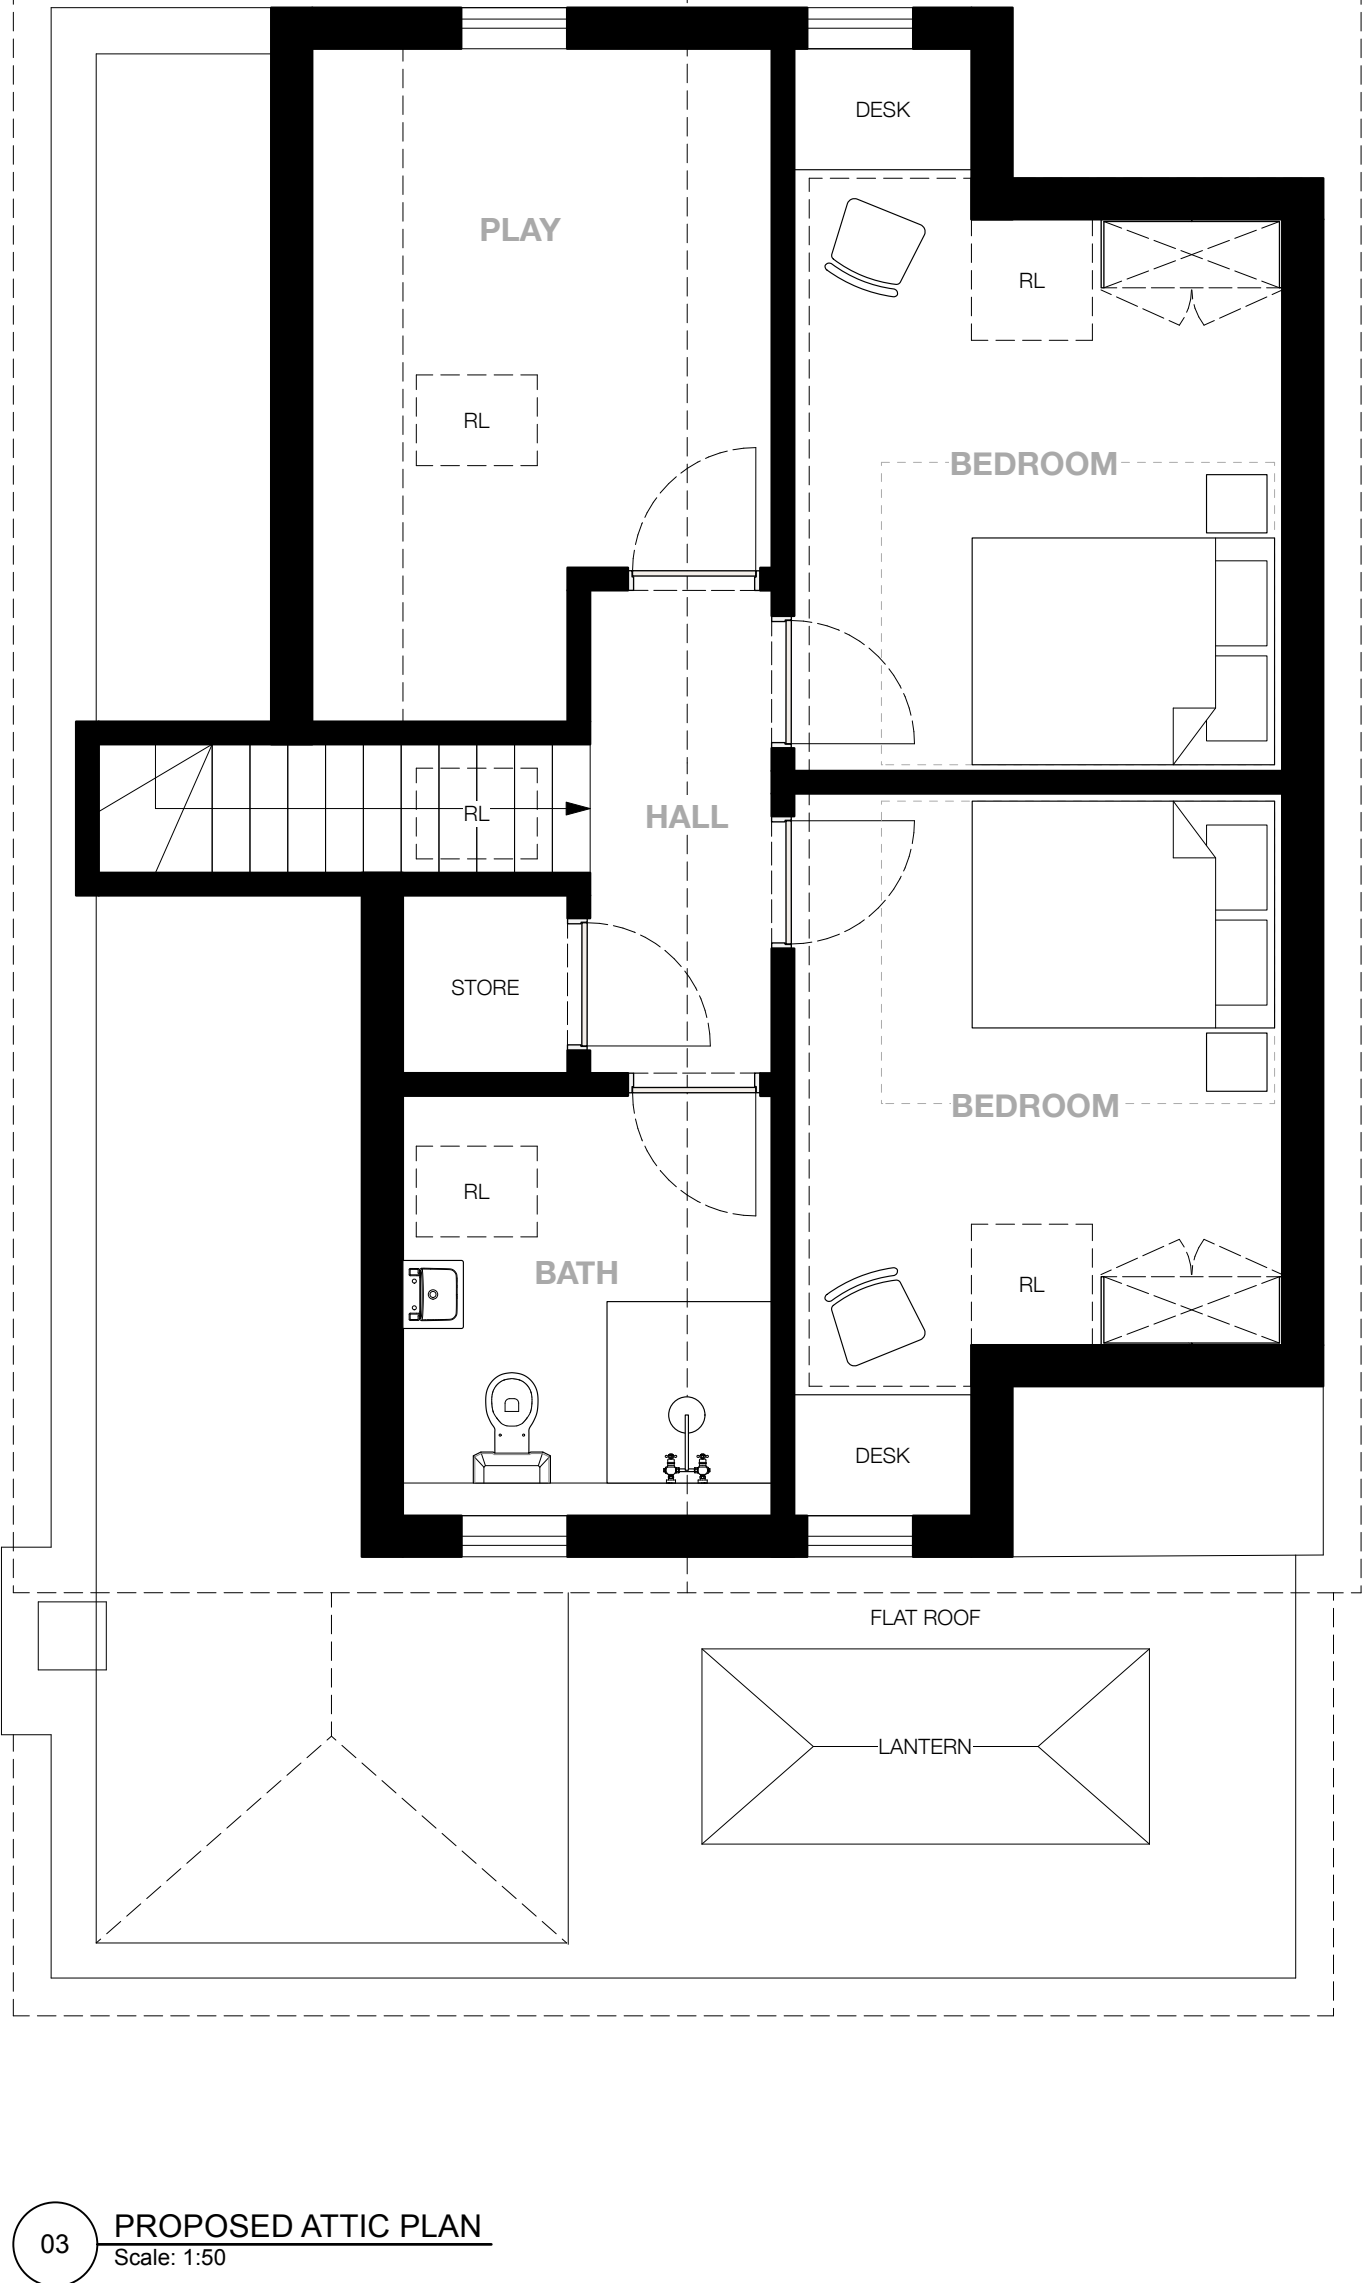


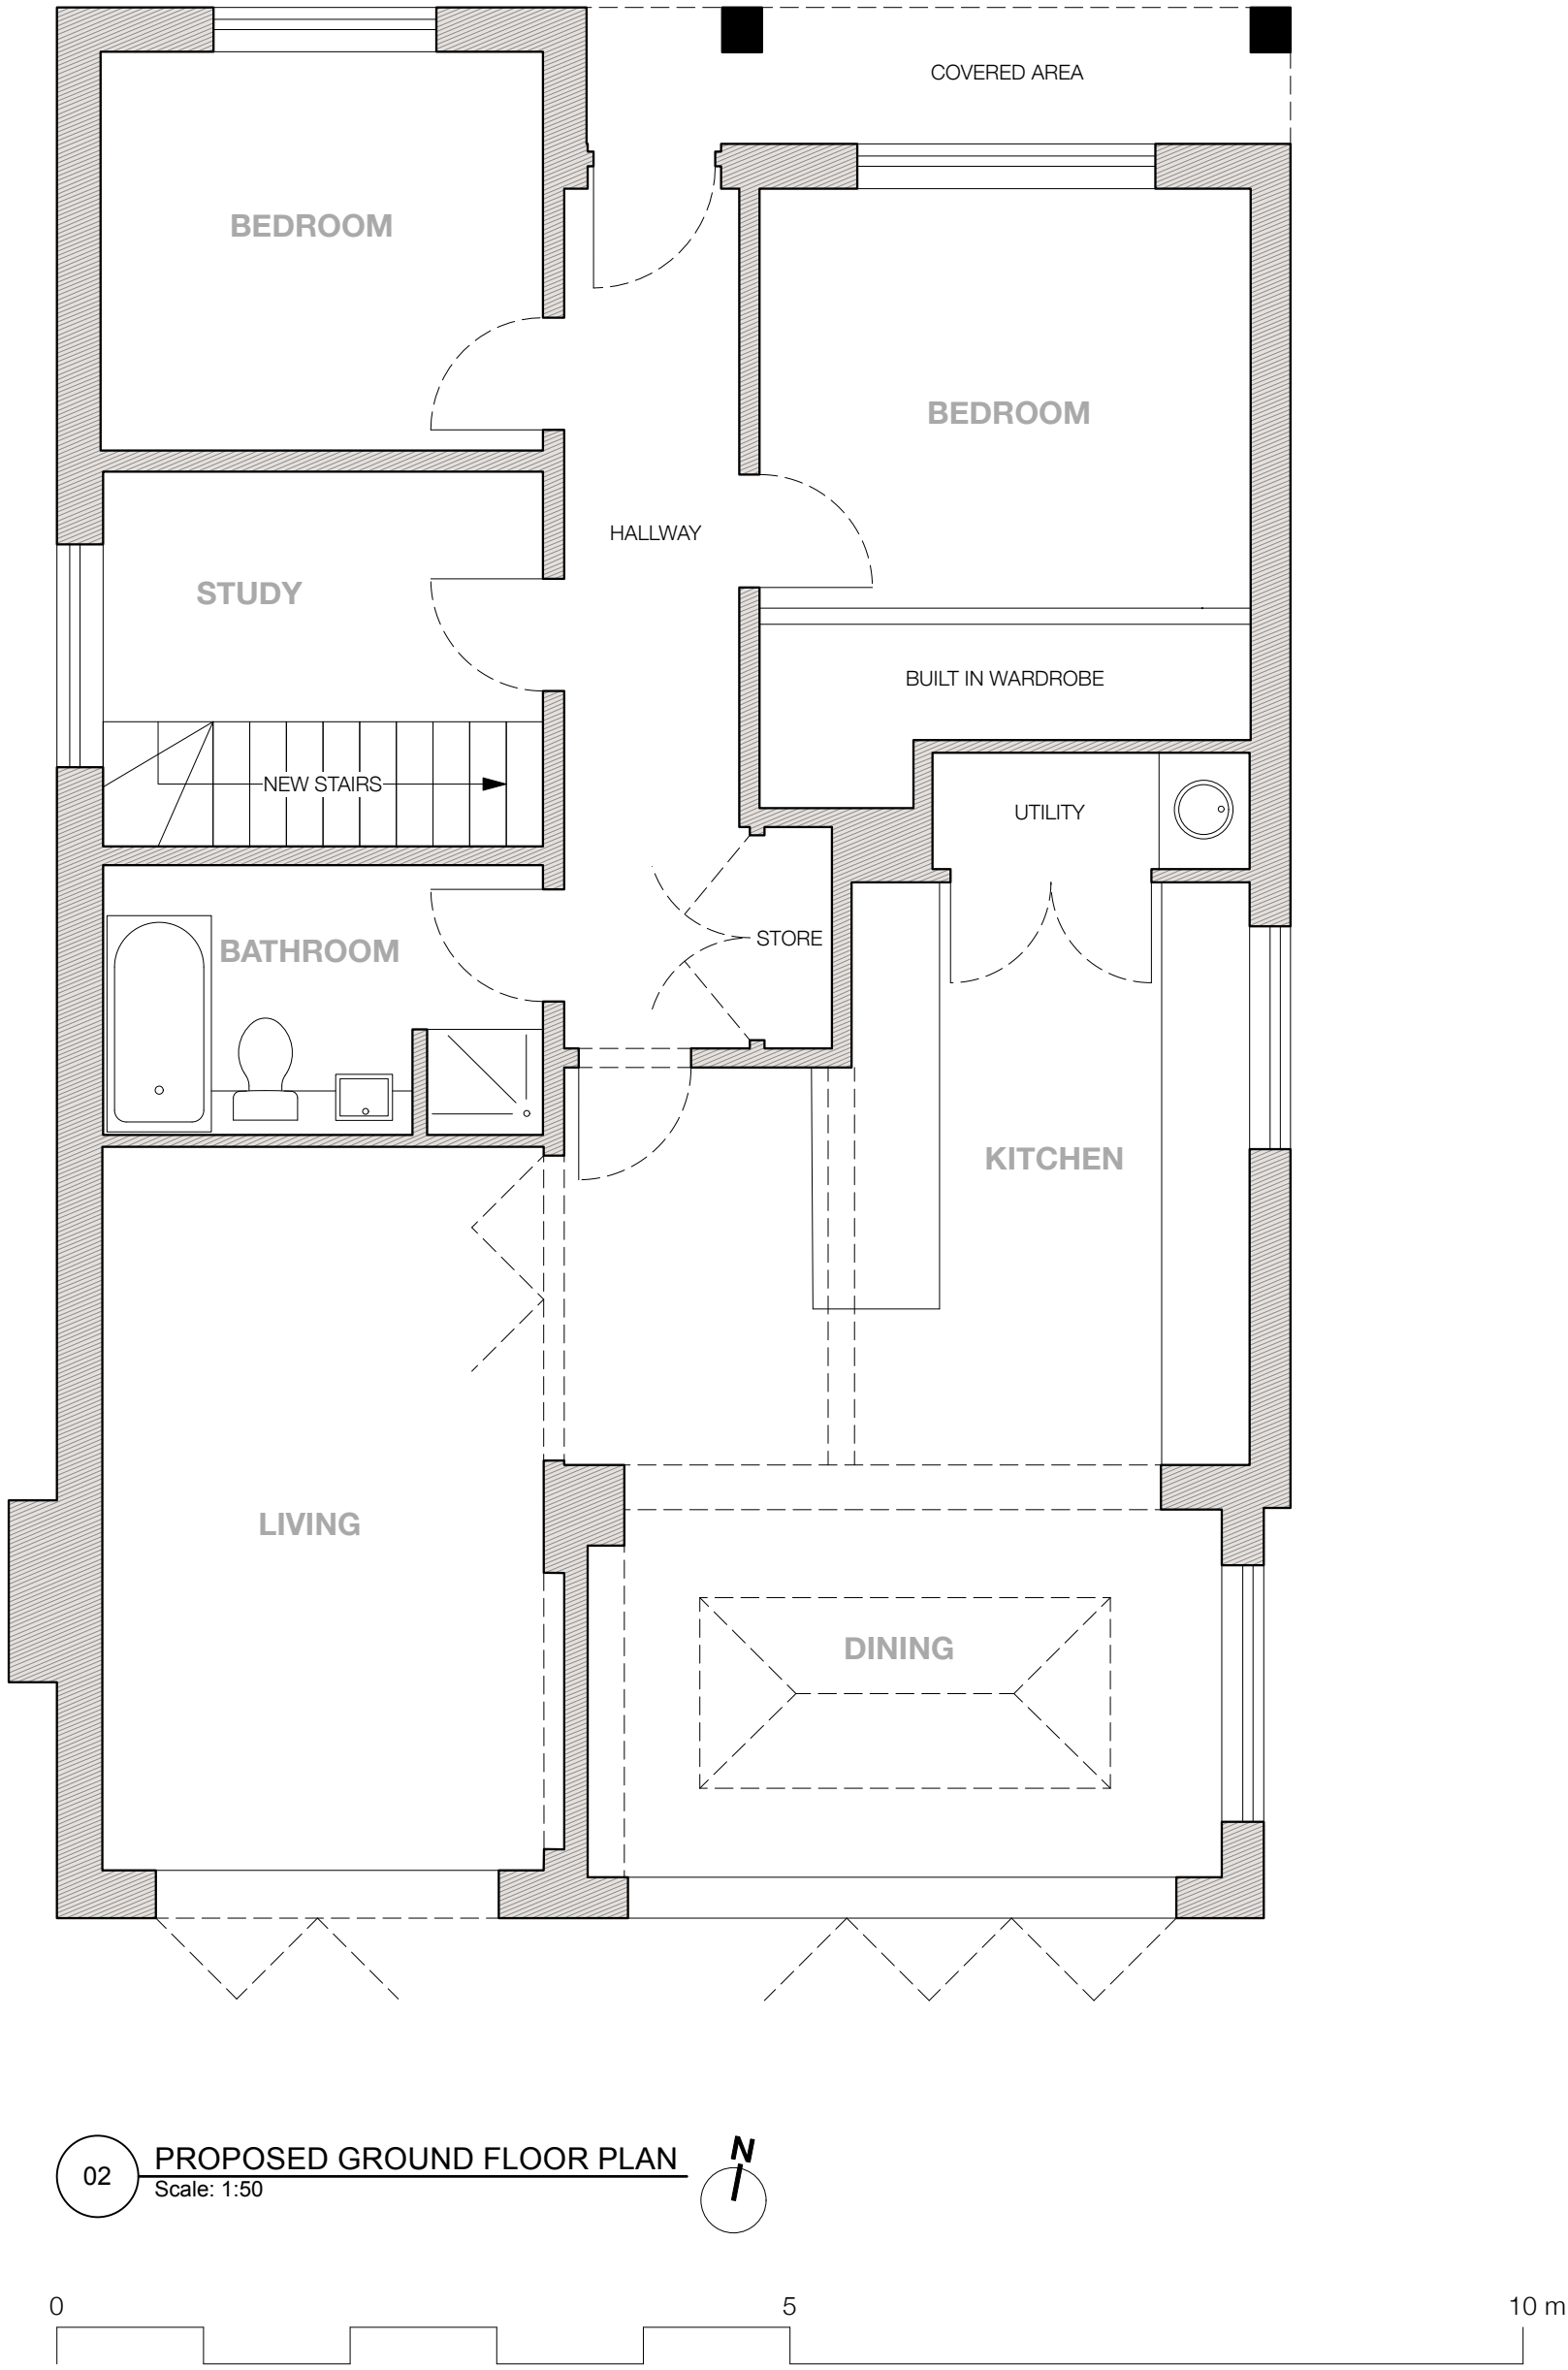

REV	DATE	NOTES	DRN	CHKD
A	11/1/20			

GENERAL NOTES

THE CONTRACTOR IS RESPONSIBLE FOR THE CHECKING OF ALL SITE DIMENSIONS AND LEVELS. DISCREPANCIES TO BE REPORTED IMMEDIATELY TO THE CONTRACT ADMINISTRATOR / ARCHITECT. TO BE READ IN CONJUNCTION WITH ALL RELEVANT CONSULTANTS DRAWINGS AND INFORMATION. ALL EXISTING SITE, TREE AND BUILDING INFORMATION HAS BEEN COMPILED FROM DIFFERENT SOURCES.

Paul Cashin Architects

Thistle Cottage
Dunley
Hampshire
RG26 7PU

07837 786 320
www.paulcashinarchitects.co.uk

DRAWING TITLE Proposed Floor Plans

DRAWING REF 2611-PCA-DR-A-120

STATUS INFORMATION - NOT FOR CONSTRUCTION

SCALE

PROJECT TITLE 76 LOWER NORTHAM ROAD

CLIENT SMALL

ORIGIN 05/26

PROJECT NO. 2611