

a

b

c

Job Title: Gashouse Hill

Proposed Drawings:
Proposed Elevations

Scale: As Shown @ A1

Drg.No: WATD-002-P

Drawn by: LMW

Issued to: Client

Status: Planning

Date: 22.06.2026

WATDESIGN


RIBA ARCHITECT

WAT DESIGN


South Wales, England





PROPOSED FRONT ELEVATION 1:50

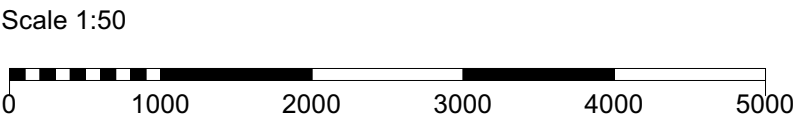

PROPOSED SIDE ELEVATION 1:50

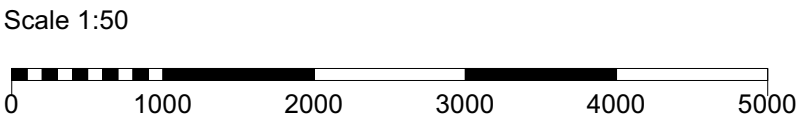

PROPOSED REAR ELEVATION 1:50

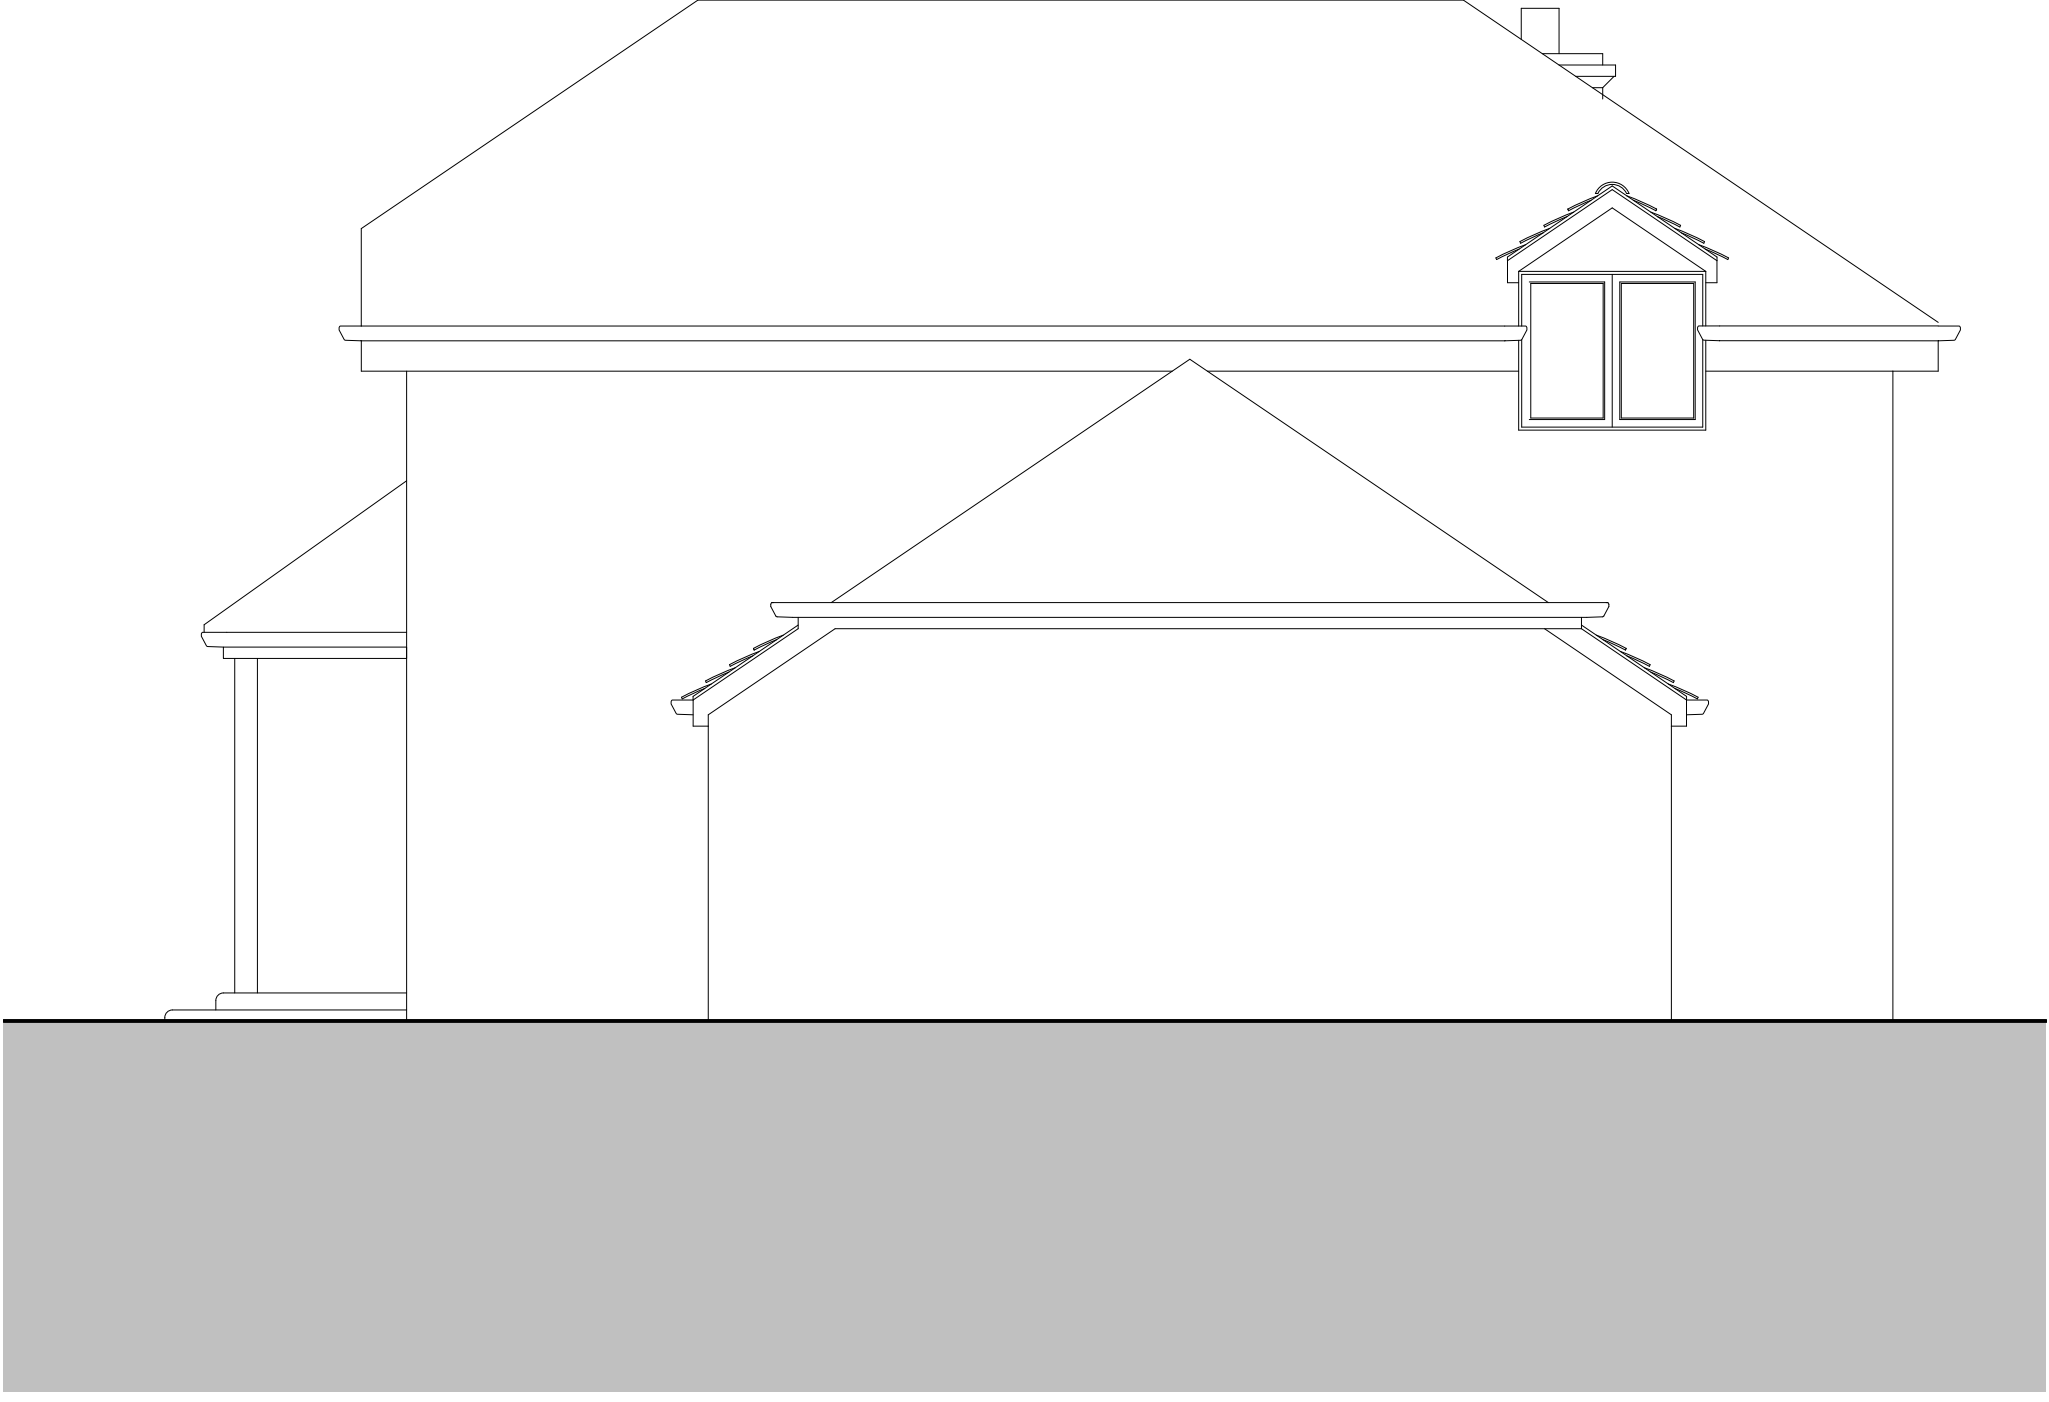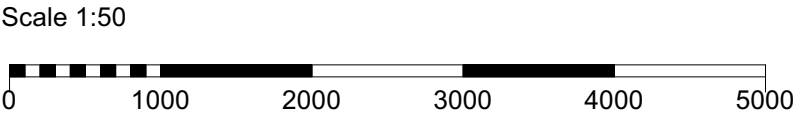

PROPOSED SIDE ELEVATION 1:50

