

a

b

c

Job Title: Gashouse Hill

Existing Drawings:  
Existing Floor Plans & Elevations

Scale: As Shown @ A1

Drg.No: WATD-001-P

Drawn by: LMW

Issued to: Client

Status: Planning


Date: 22.06.2026

WATDESIGN



RIBA ARCHITECT

WAT DESIGN



Architects, Engineers, Planners

 


SITE LOCATION PLAN 1:1250  
LICENCE NO: 100047474

  



BLOCK PLAN 1:500  
LICENCE NO: 100047474

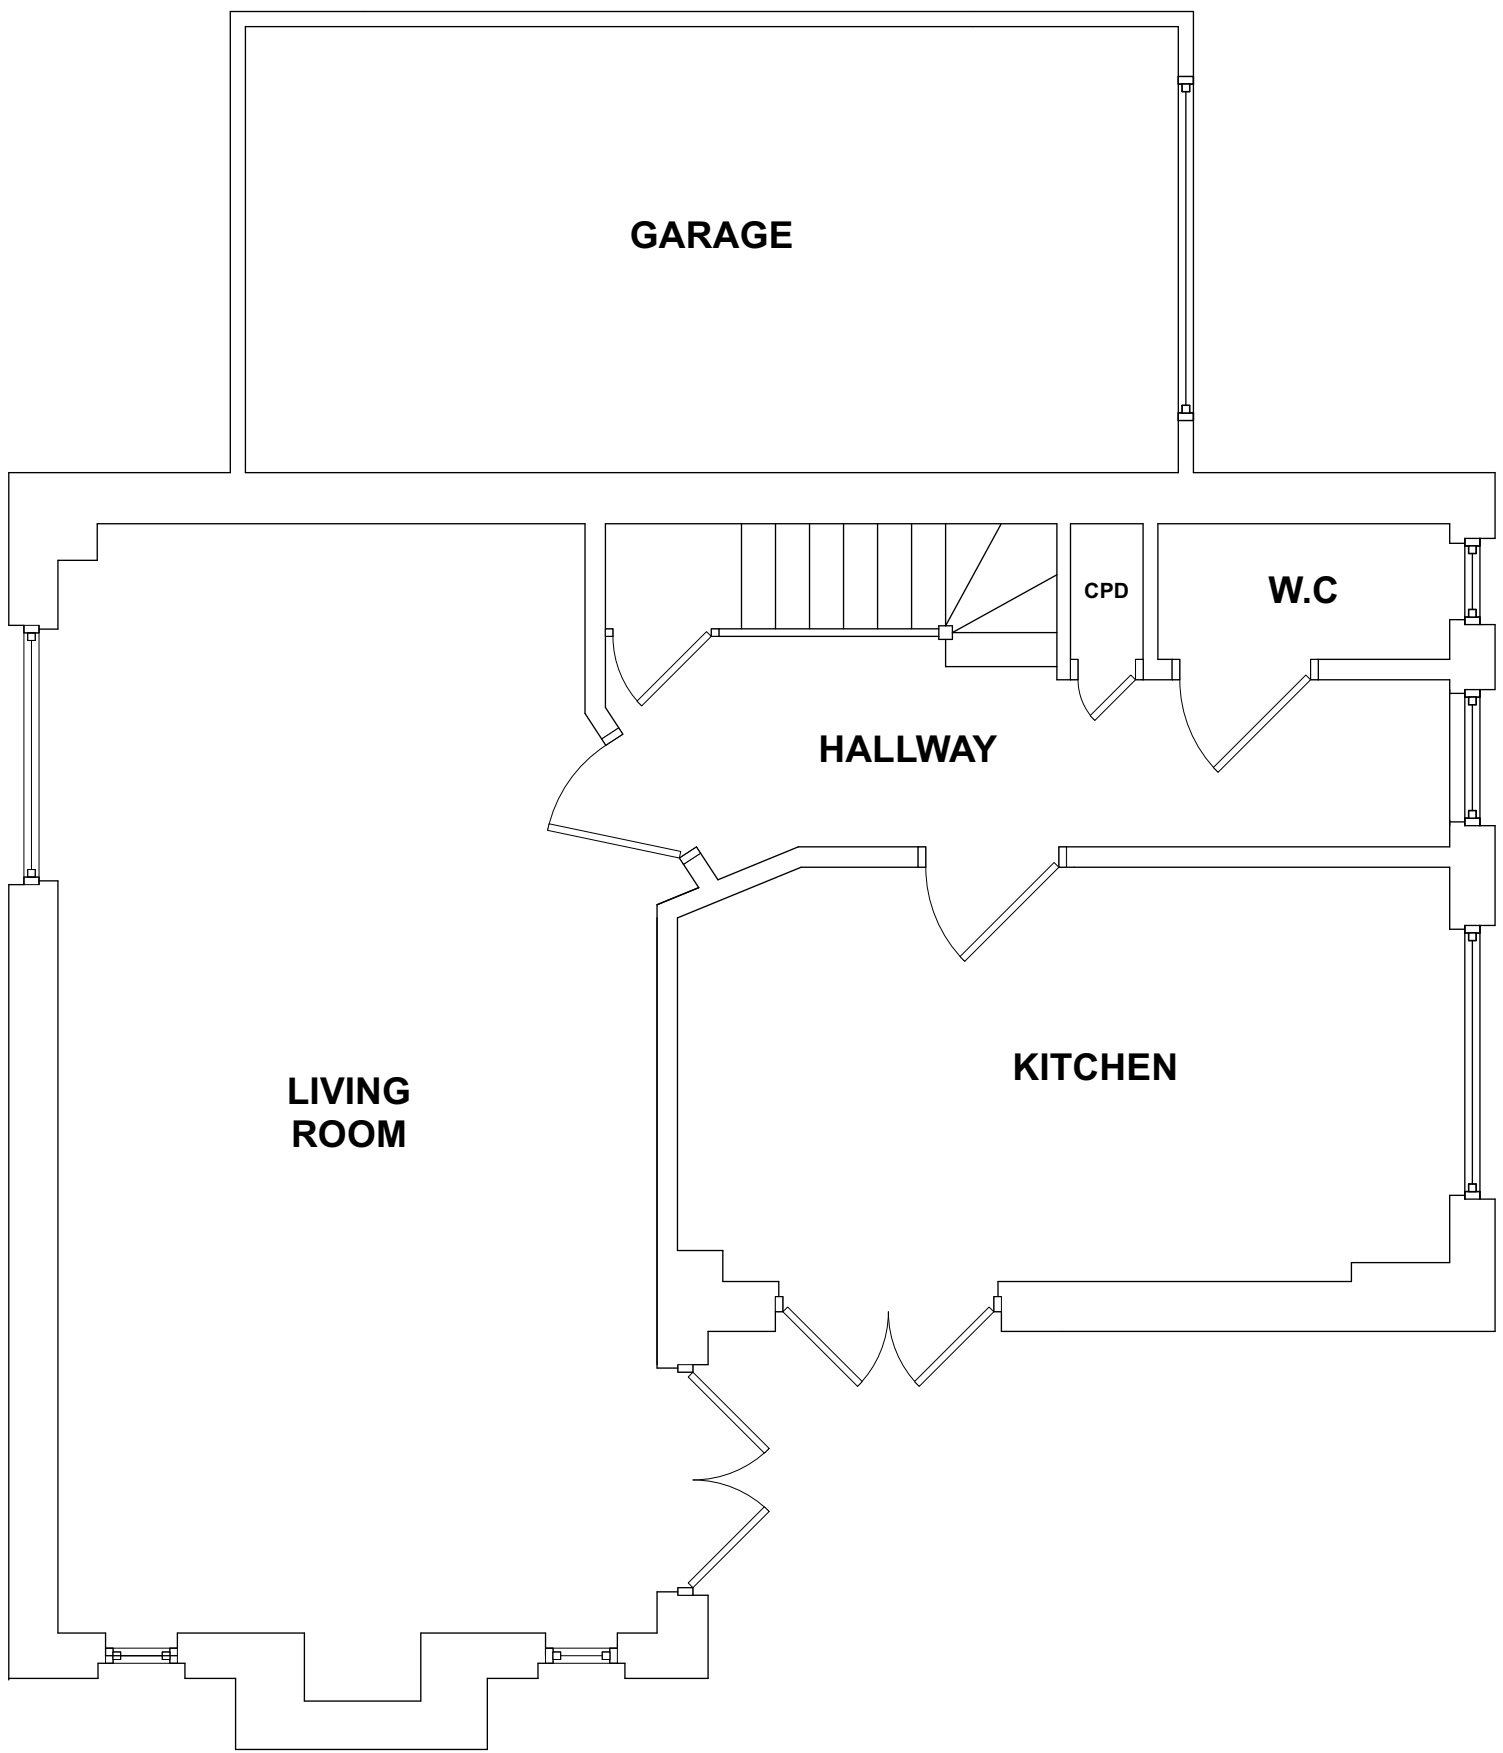 


EXISTING GROUND FLOOR PLAN 1:100

 


EXISTING FRONT ELEVATION 1:100

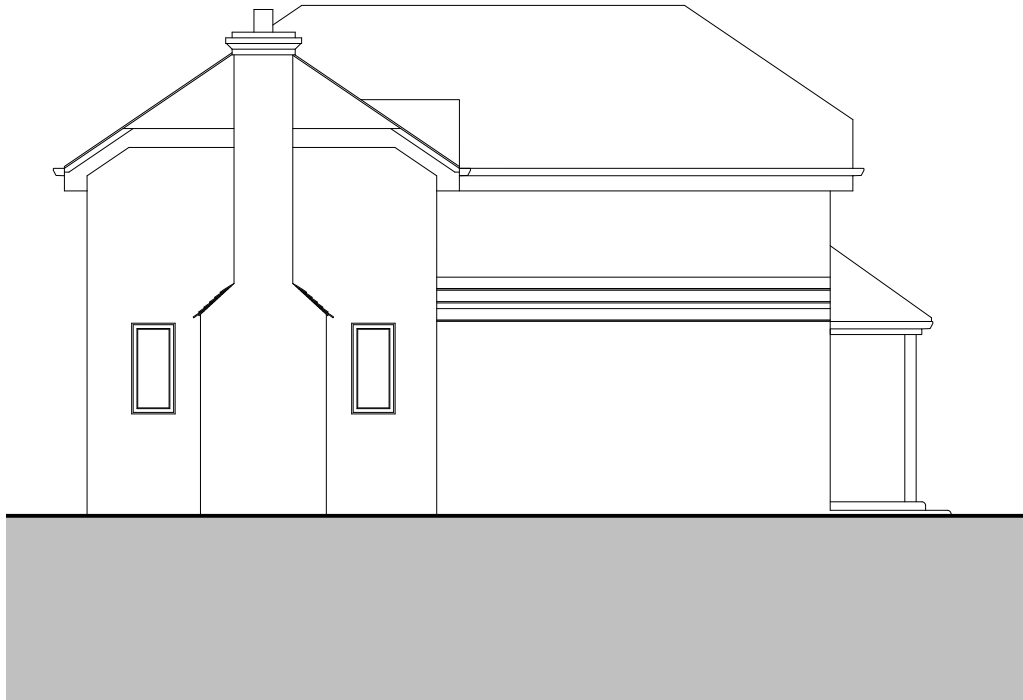 

EXISTING SIDE ELEVATION 1:100

 

EXISTING REAR ELEVATION 1:100

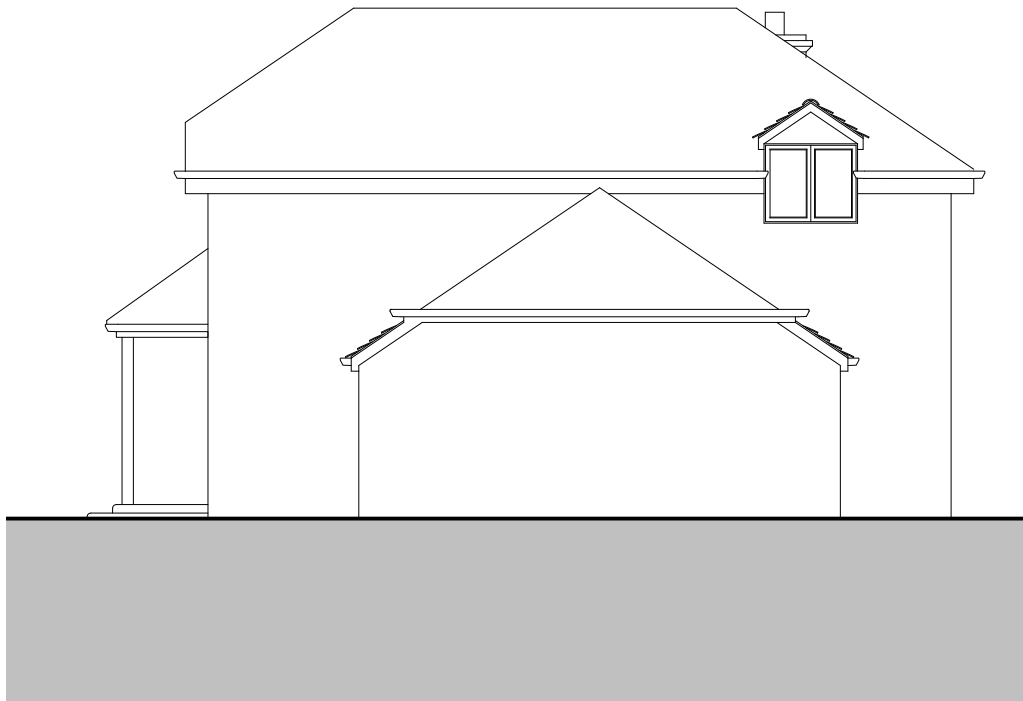

EXISTING SIDE ELEVATION 1:100

