

HMO COMPLIANCE NOTE

HMO COMPLIANCE NOTE (SMALL HMO, 3-6 OCCUPANTS)

The proposed HMO shall comply with the Local Authority's HMO Licensing Standards, including minimum room sizes and amenity provision (kitchens, bathrooms, WCs, refuse storage and cycle storage where required). The scheme shall also comply with all relevant Building Regulations, including Approved Document B (Fire Safety), Approved Document E (Resistance to the Passage of Sound), Approved Document F (Ventilation), and Approved Document L (Energy Efficiency). Final compliance shall be confirmed through Building Control and HMO licensing.

Disclaimer

Adjacent Properties and boundaries are shown for illustrative purposes only and have not been surveyed unless otherwise stated. All areas shown are approximate and should be verified before forming the basis of a decision. Do not scale other than for Planning purposes. All dimensions must be checked by the contractor before commencing work on site. No deviation from this drawing will be permitted without prior written consent of the architect. The copyright of this drawing remains with HMO Designers and may not be reproduced in any form without prior written consent.


Notes

Drawing based on survey information by others and subject to planning, building regulation and other statutory approvals.

Drawing Key

- Existing Walls
- New Walls
(External Alterations Completed Under PDR)
- Demolished Walls / Sanitaryware
- Rooflights Above


Note: All rooms to be single occupancy only

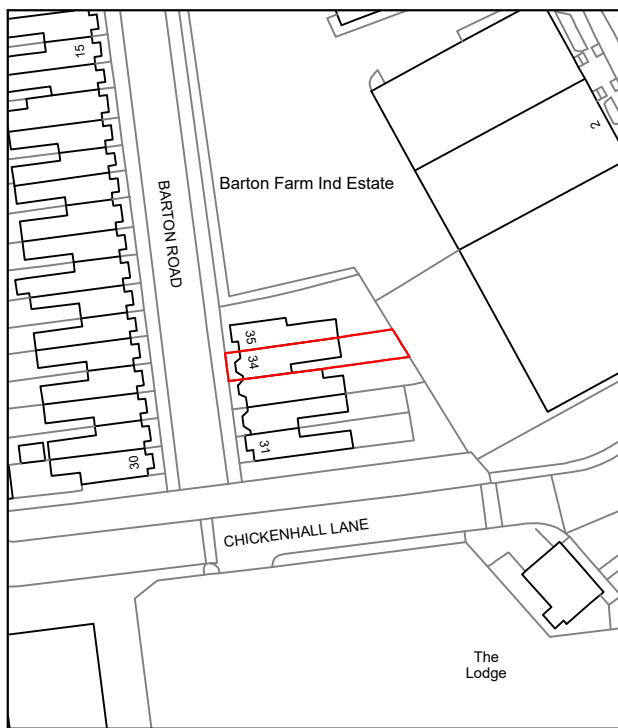

© Crown copyright 2025 Ordnance Survey 100053143

LOCATION PLAN

1:1250 SCALE

 

THISTLE ARCHITECTURE

Our Studio // Itchen Court, Eastgate Street, Winchester
Our Number // 0800 175 5405
Our Email // hello@thistlearchitecture.co.uk
Our Website // thistlearchitecture.co.uk

Project

34 Barton Road, Eastleigh, Hampshire, SO50 6RN

Drawing Title

Proposed Floor Plans

Drawing Number

HD00283- PL003


Scale

1:50 @A1

Issue Status


Planning

Drawn AA Date June 2026

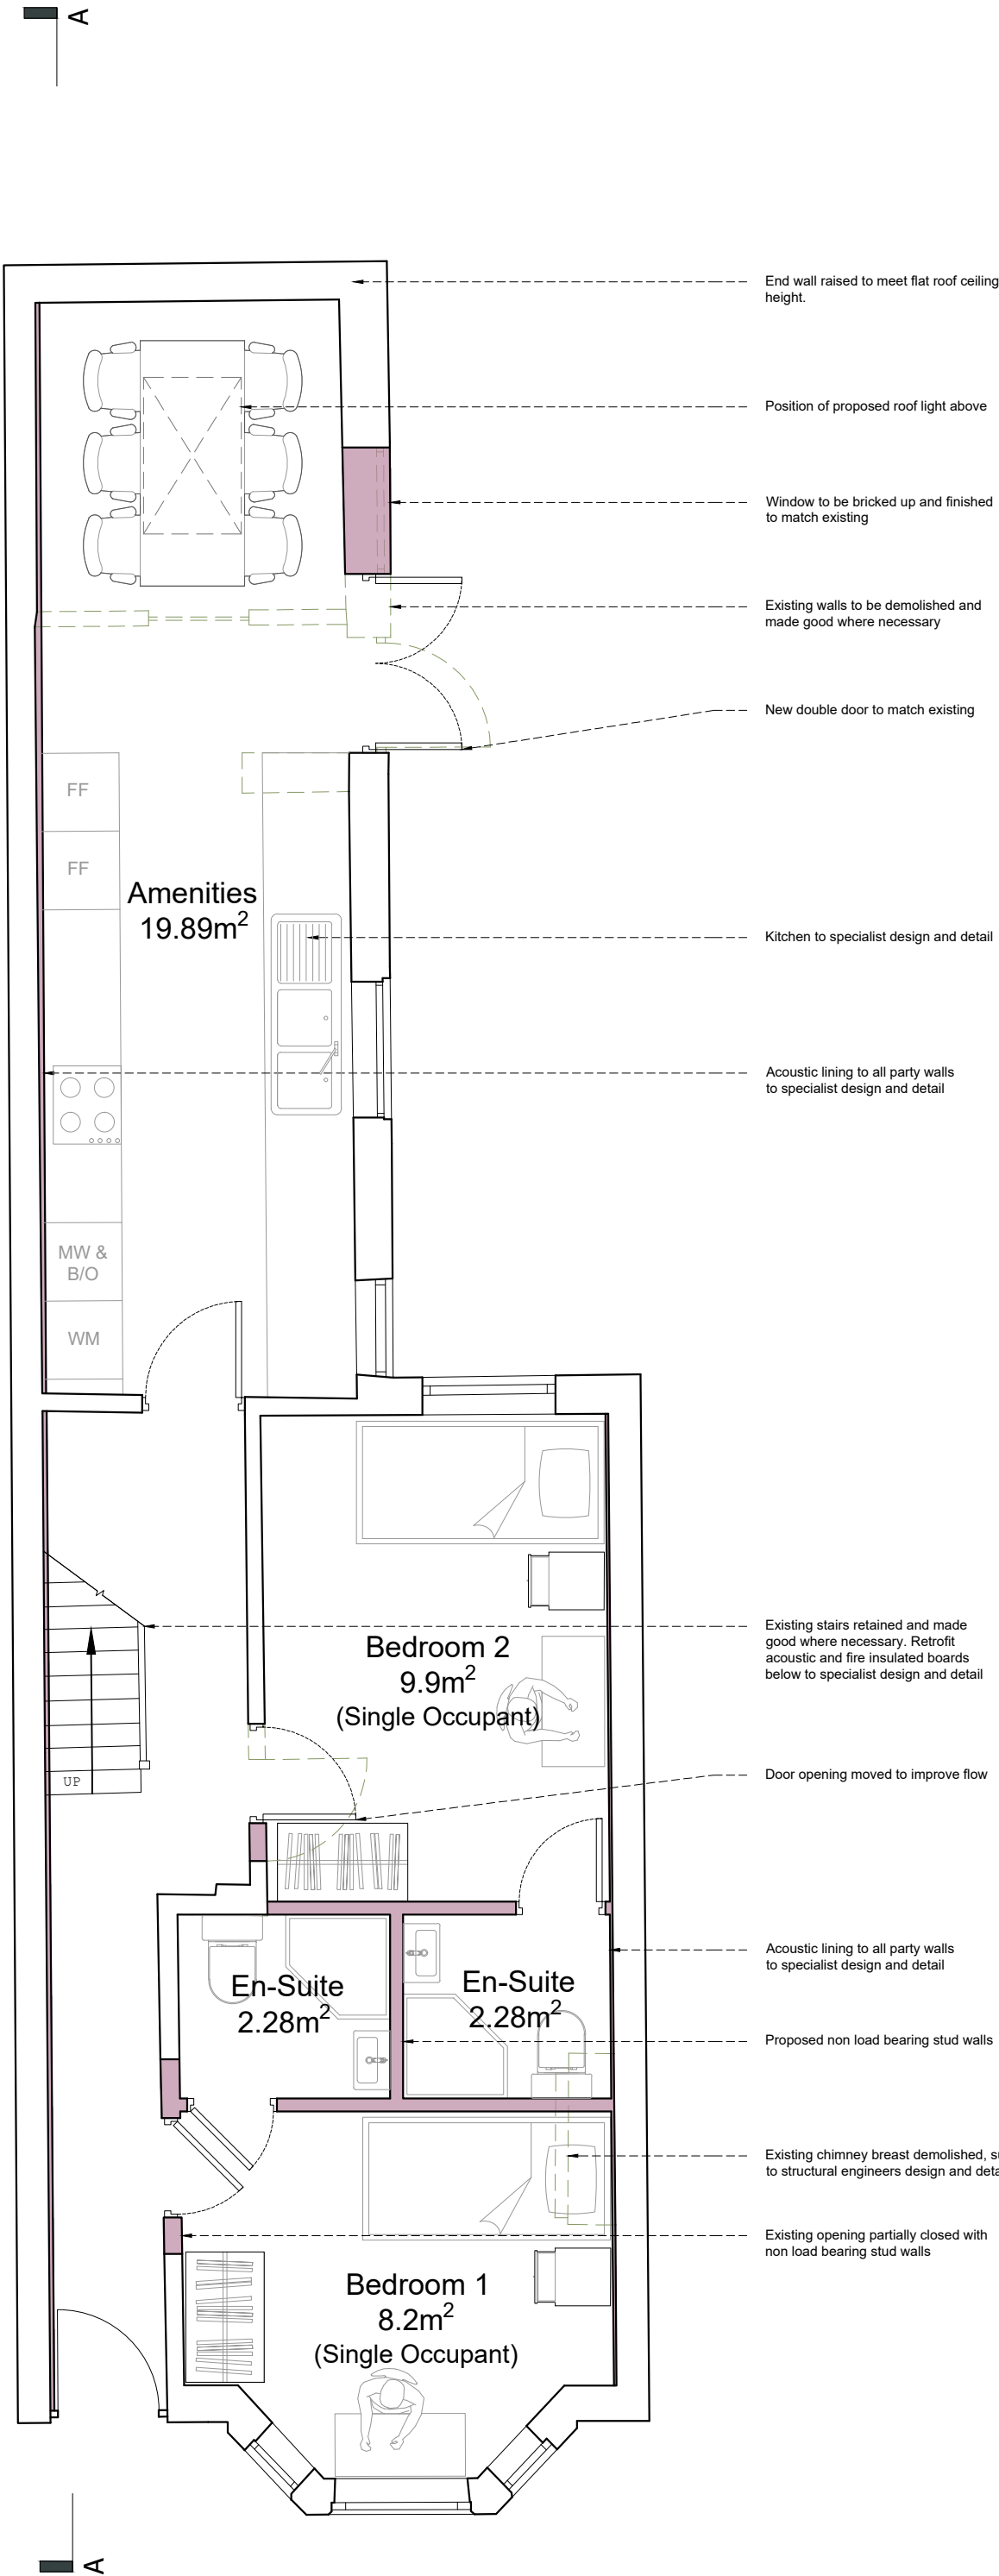


GROUND FLOOR PLAN

SCALE 1:50

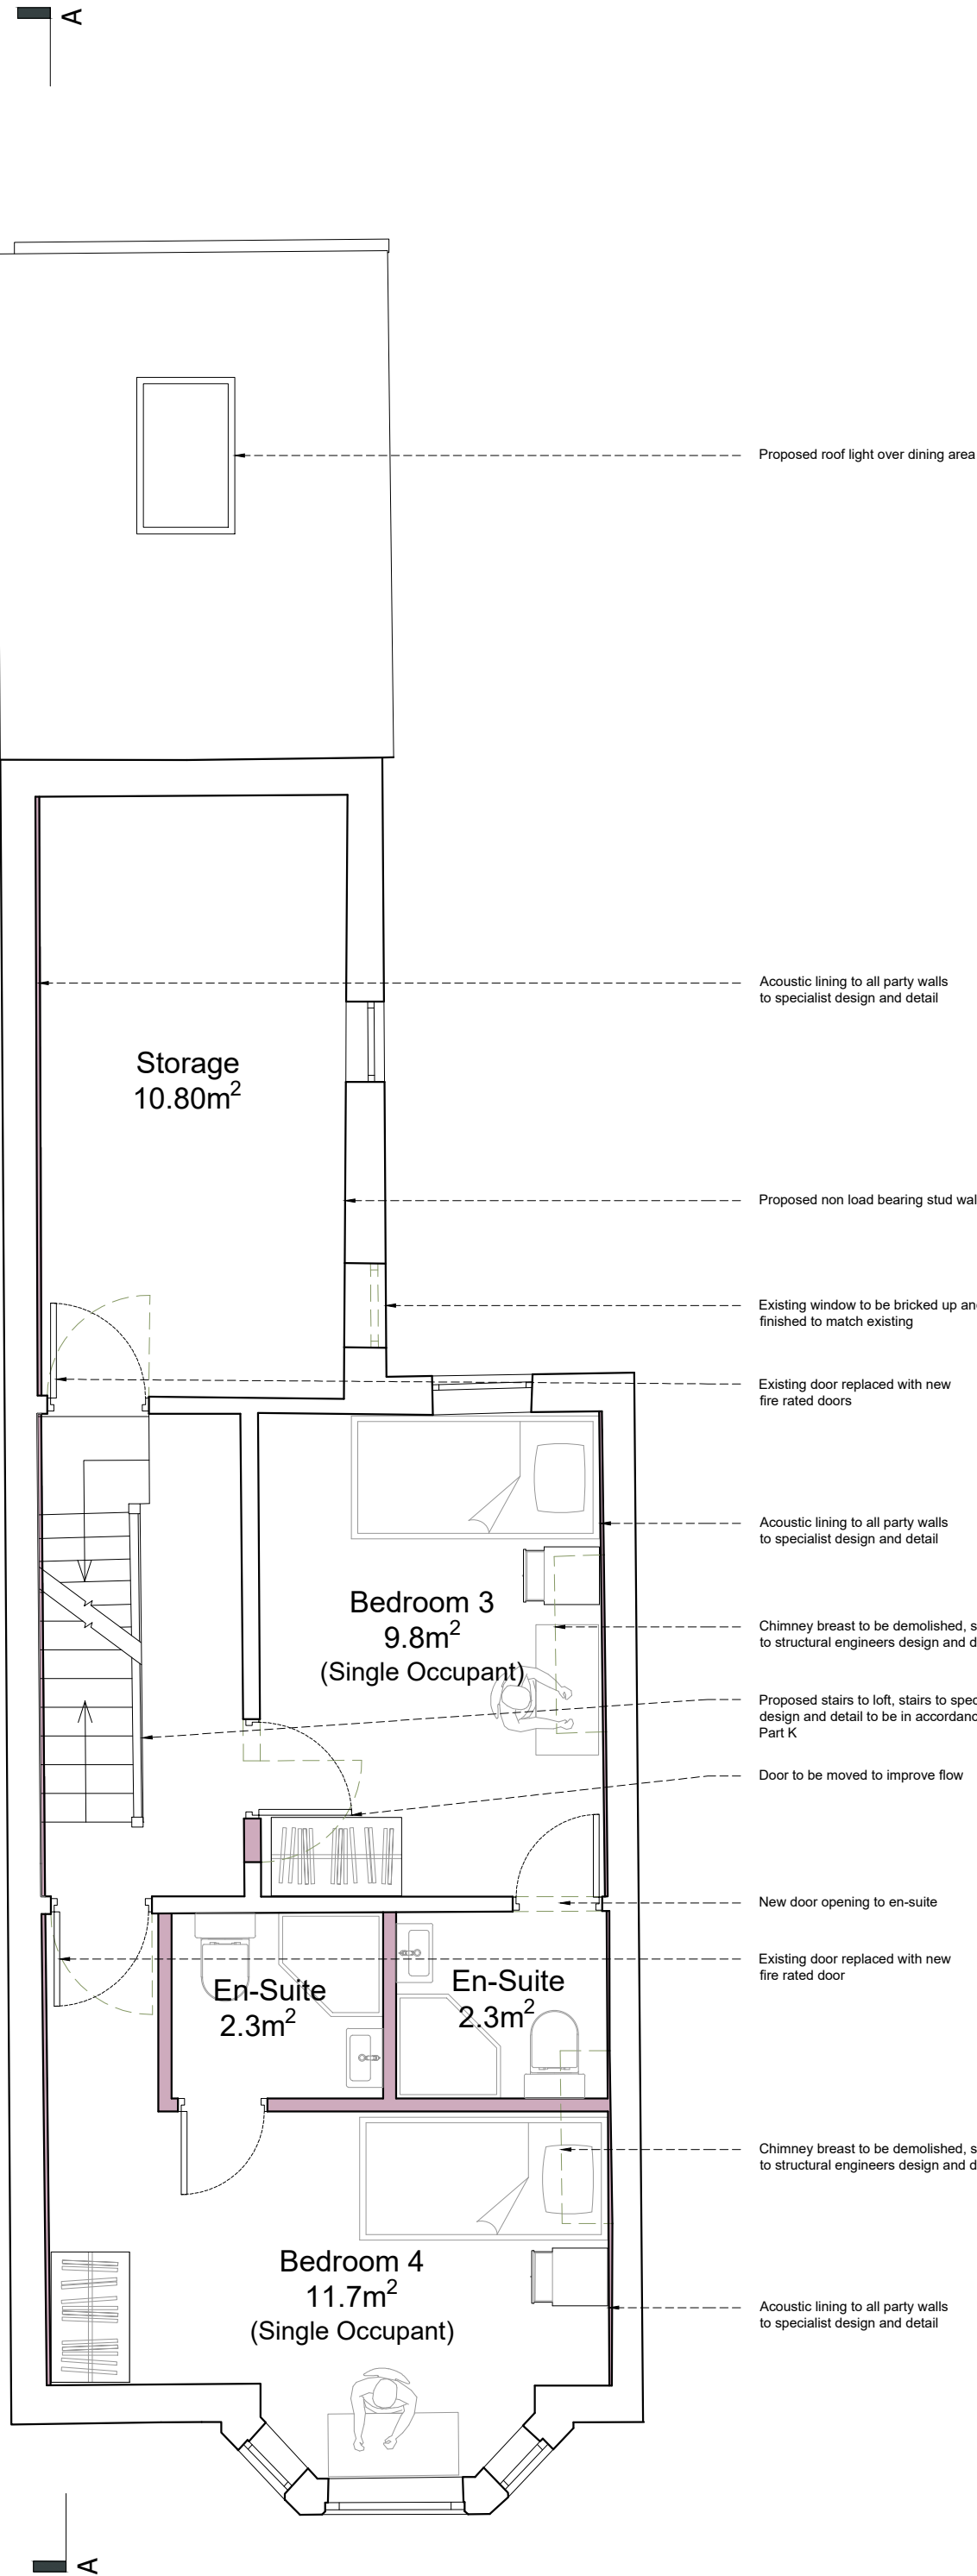


FIRST FLOOR PLAN

SCALE 1:50

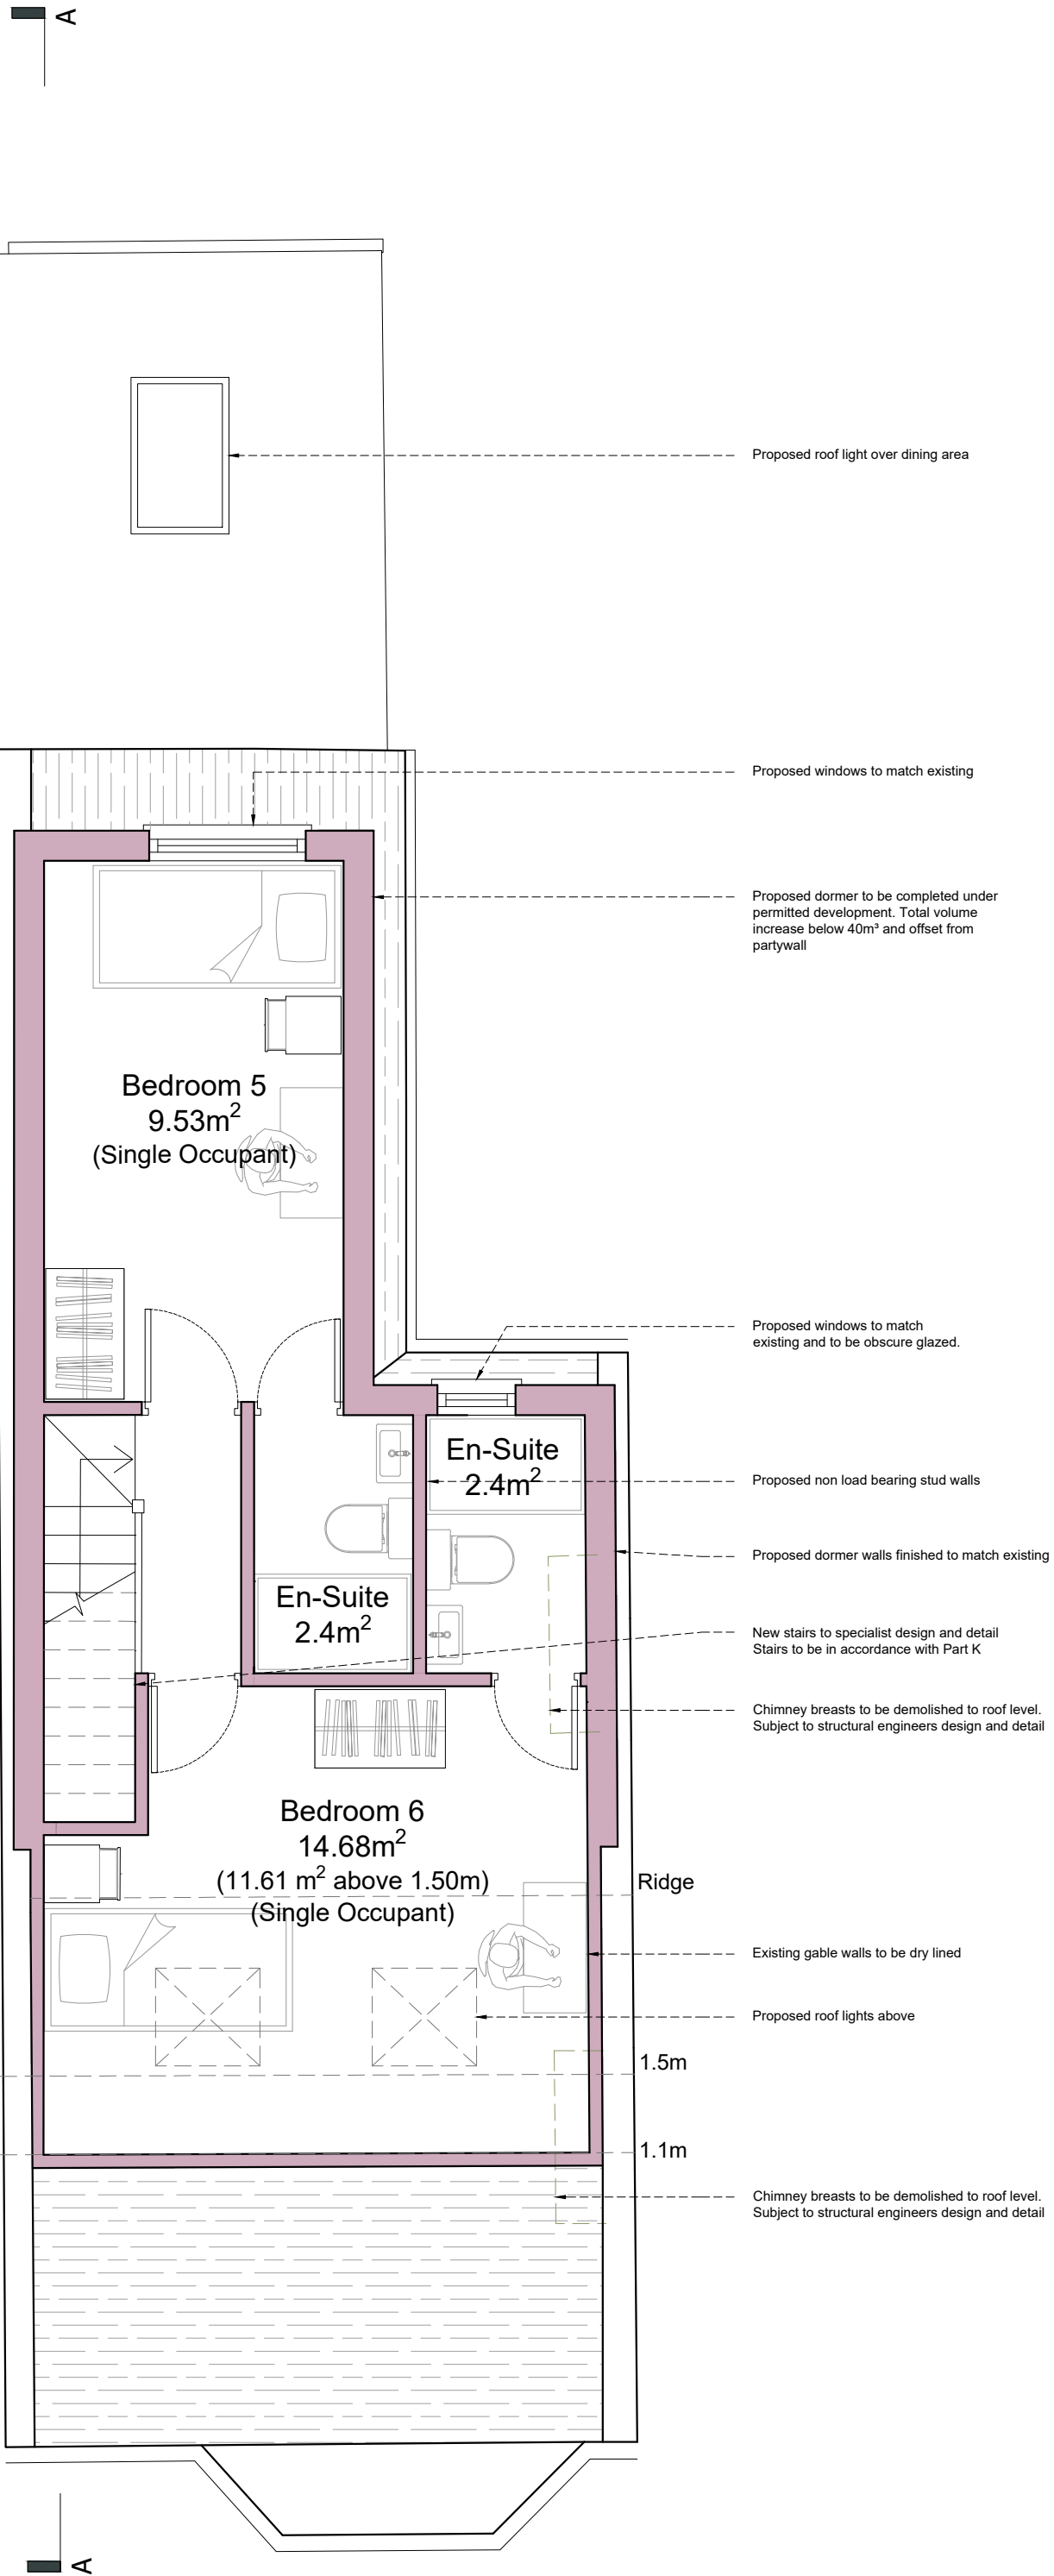

SECOND FLOOR PLAN

SCALE 1:50

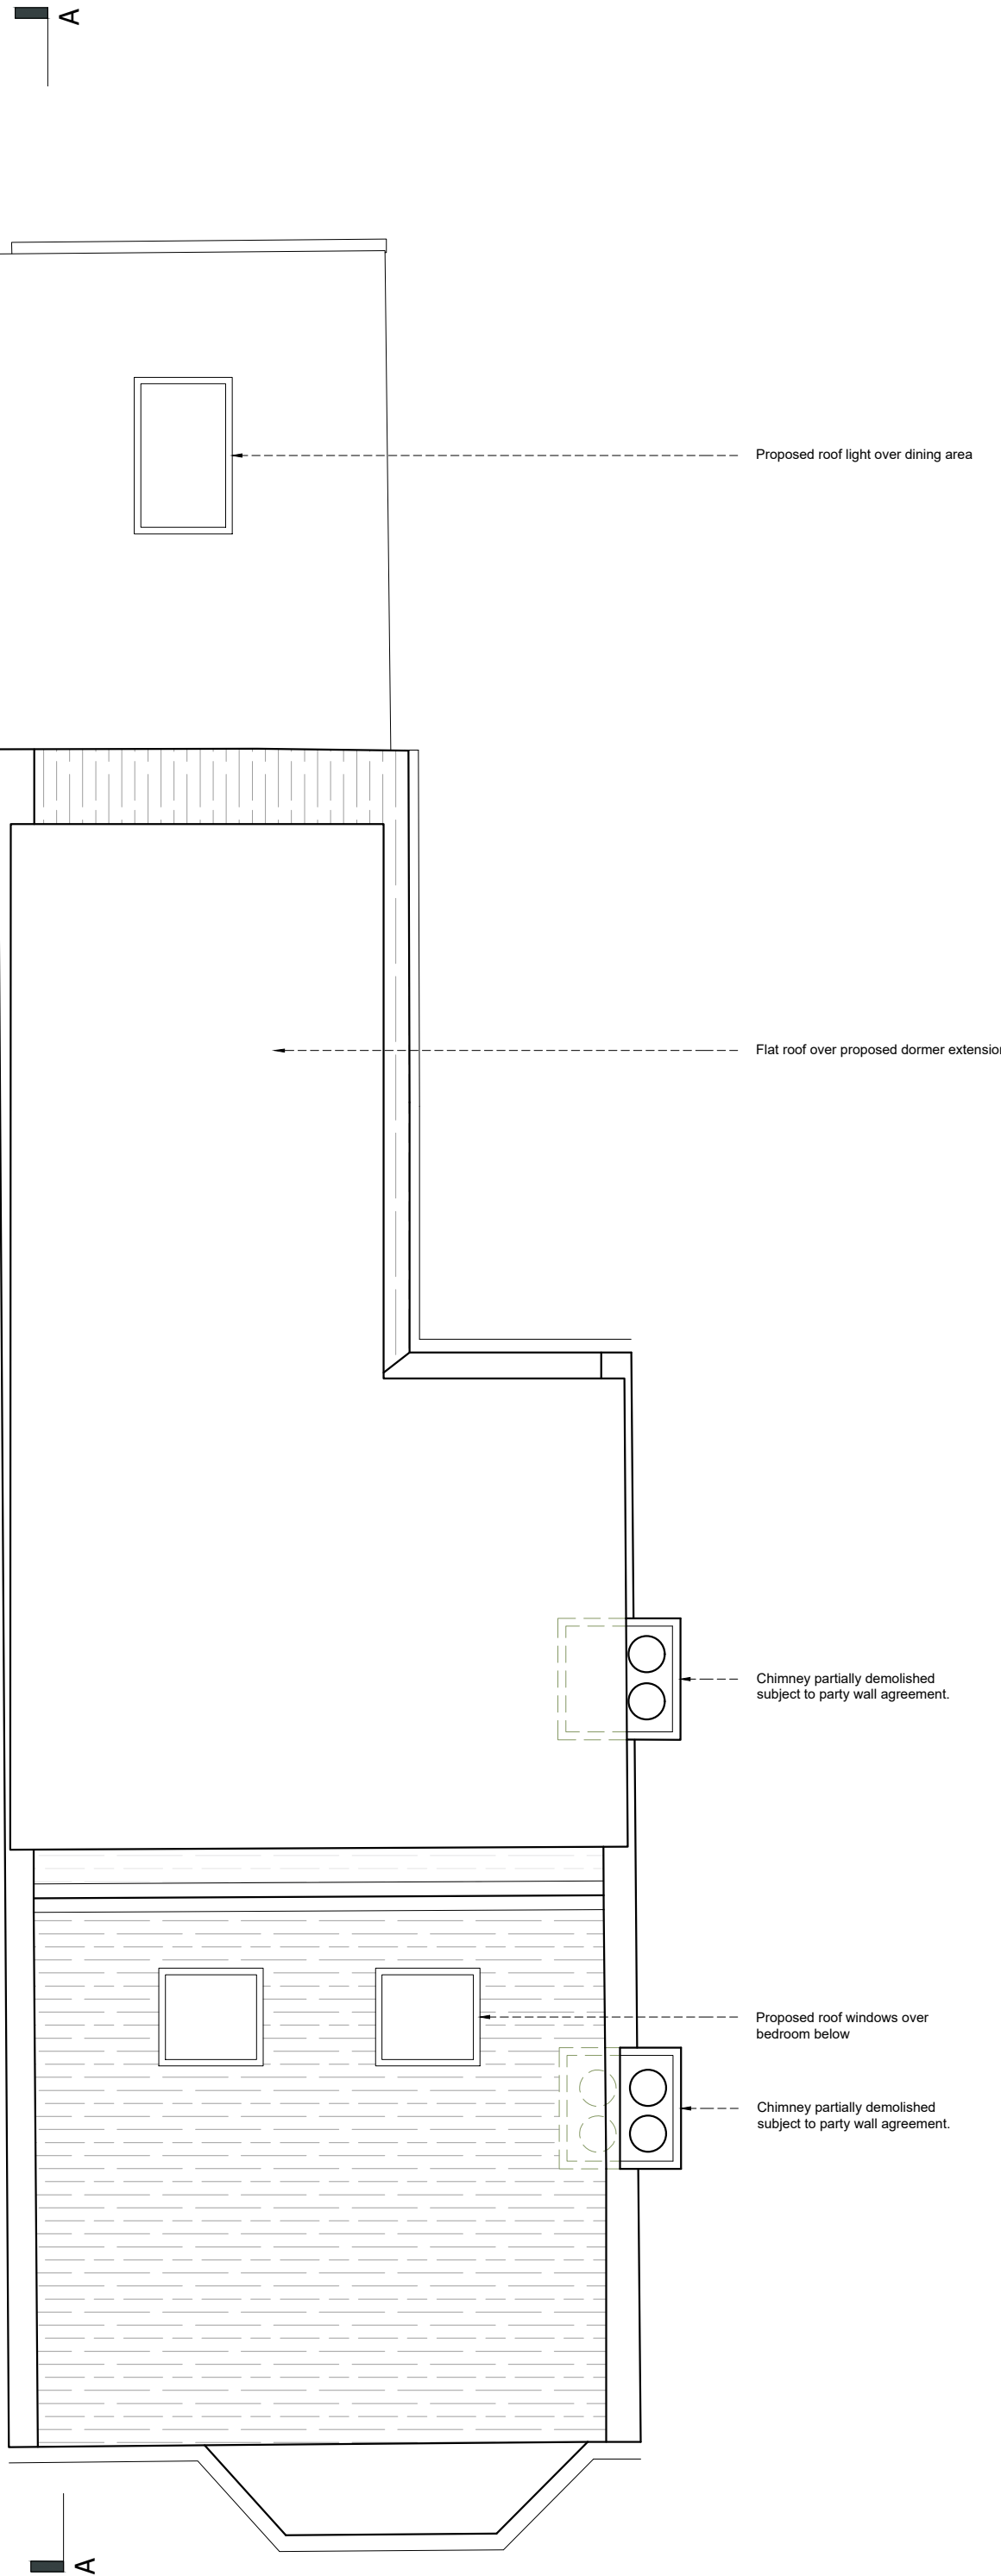

ROOF PLAN

SCALE 1:50