




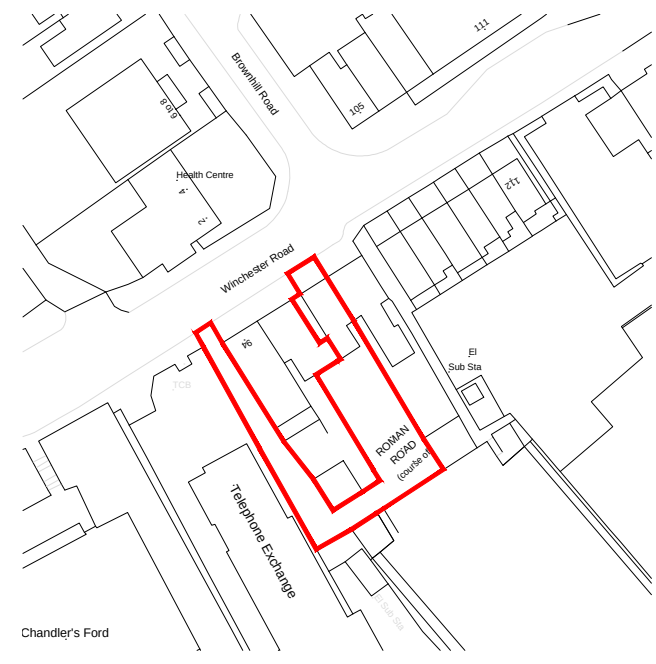


Location Plan
AS EXISTING
Scale 1:1250
OS Licence number AC0000849896

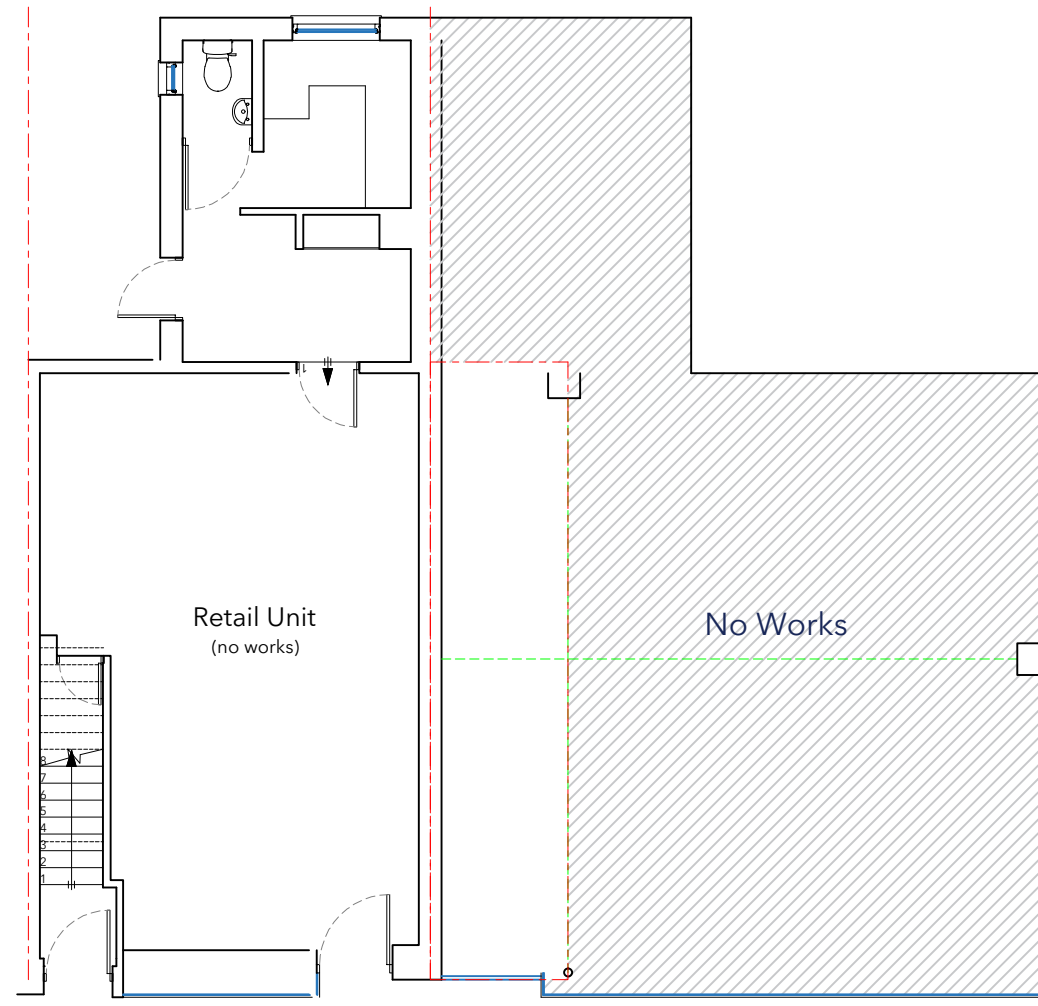

Ground Floor Plan

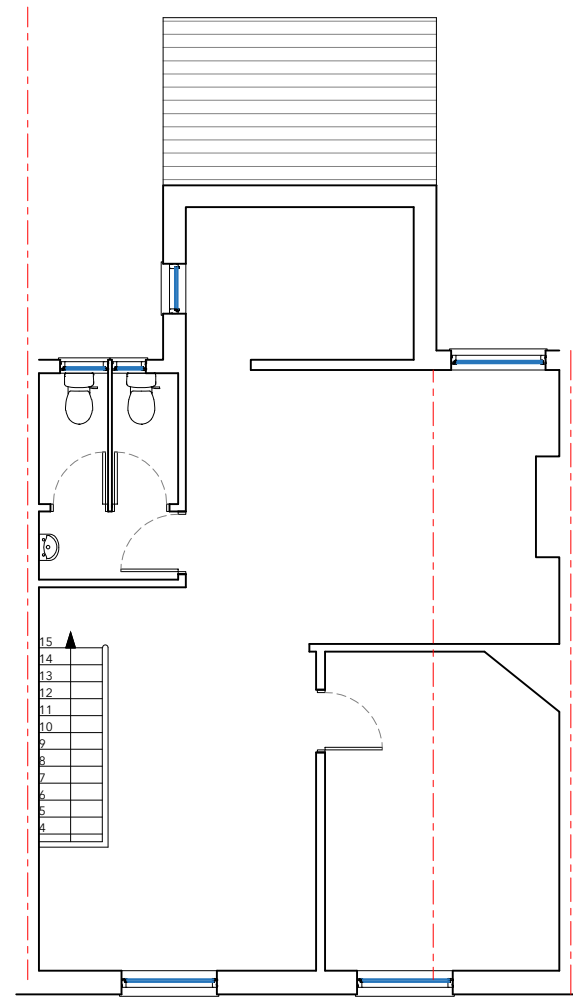

First Floor Plan

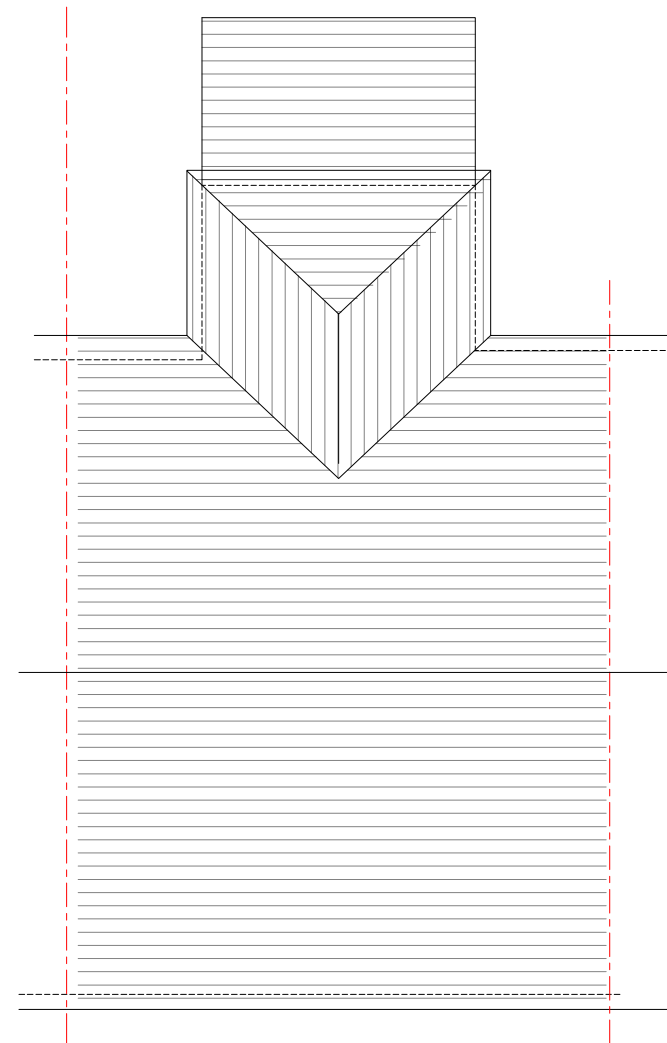


Roof Plan


Plans
AS EXISTING
Scale 1:100




Site Plan
AS EXISTING
Scale 1:200

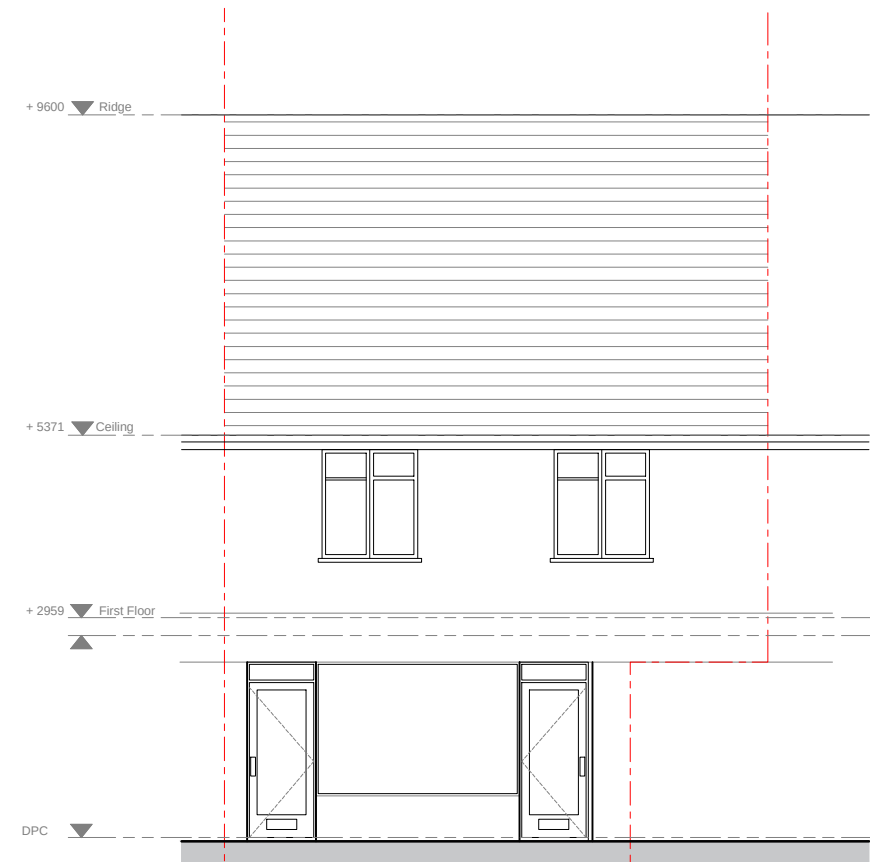


Front Elevation (To the Winchester Road)

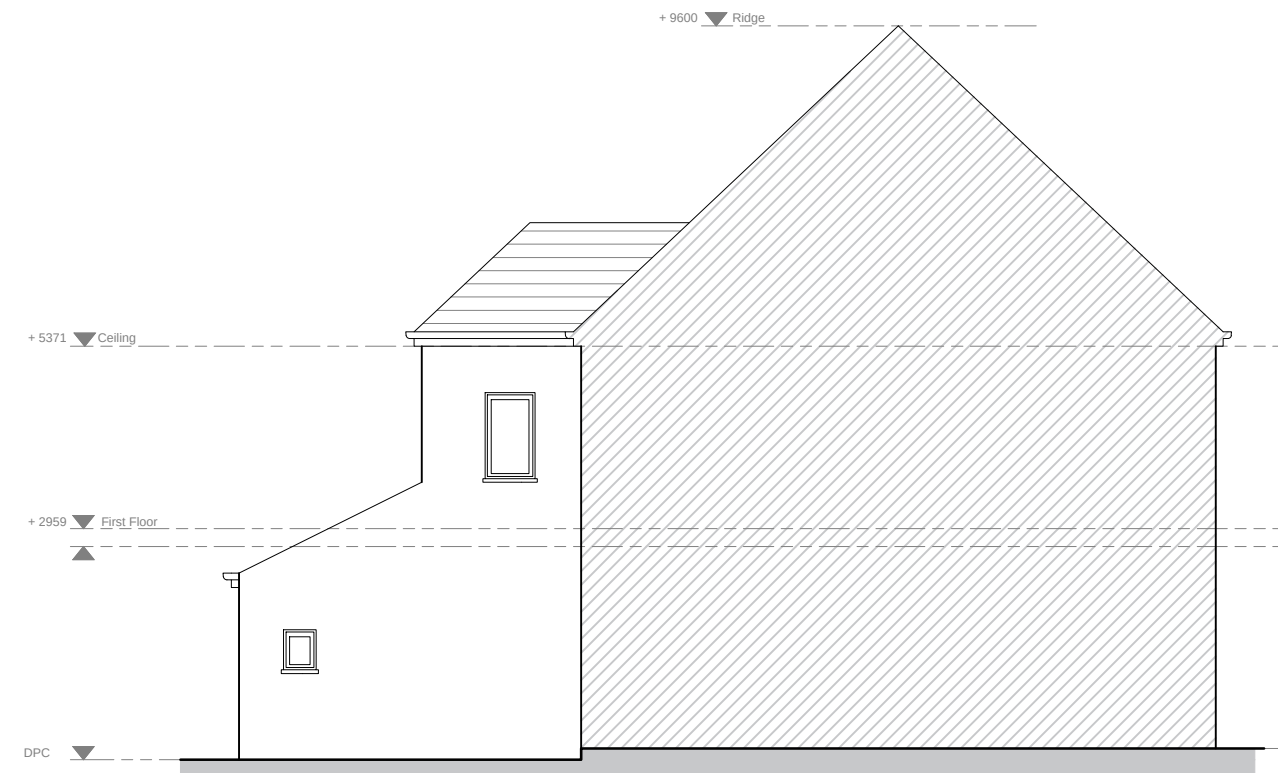

Side Elevation 1

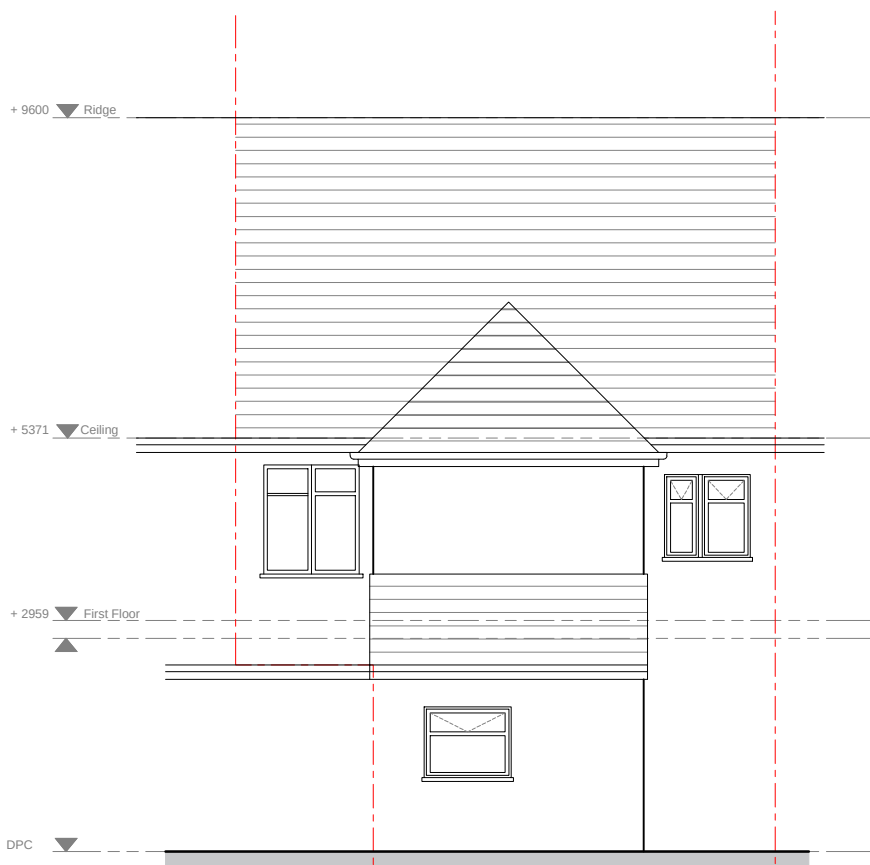

Rear Elevation

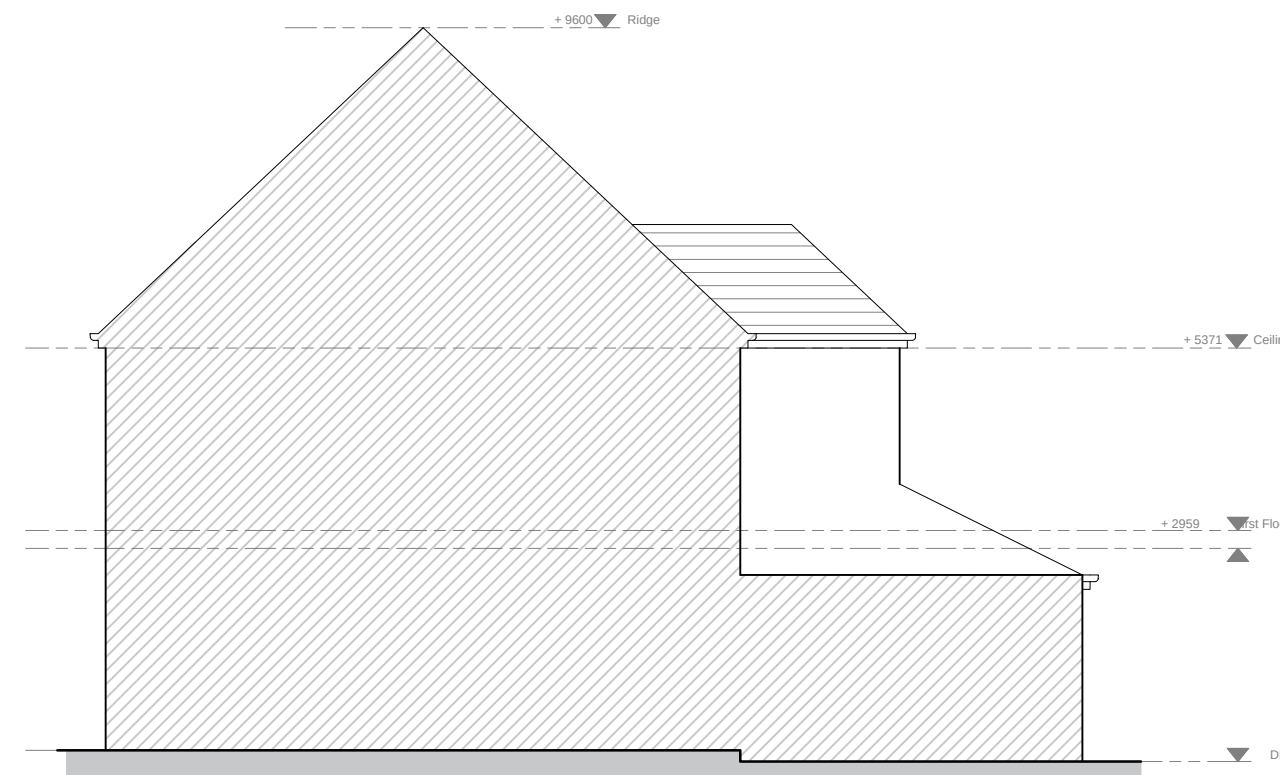

Side Elevation 2

Elevations
AS EXISTING
Scale 1:100

No.	Description	Date

studio

t. 02382 542011
e. info@rs-studio.co.uk
w. www.rs-studio.co.uk

Drawing Title:
Plans and Elevations
AS EXISTING

Project Title:
98-98a Winchester Road,
Chandlers Ford, Eastleigh,
SO53 2GJ

Drawing No.:

1964-P-01

Date: March 2026

Scale: Various

Drawn: AS

Checked: RS

This drawing is the copyright of the company and must not be reproduced or used without permission. Annotated dimensions are to be taken in preference to scaled dimensions and site dimensions must be checked before work is commenced