

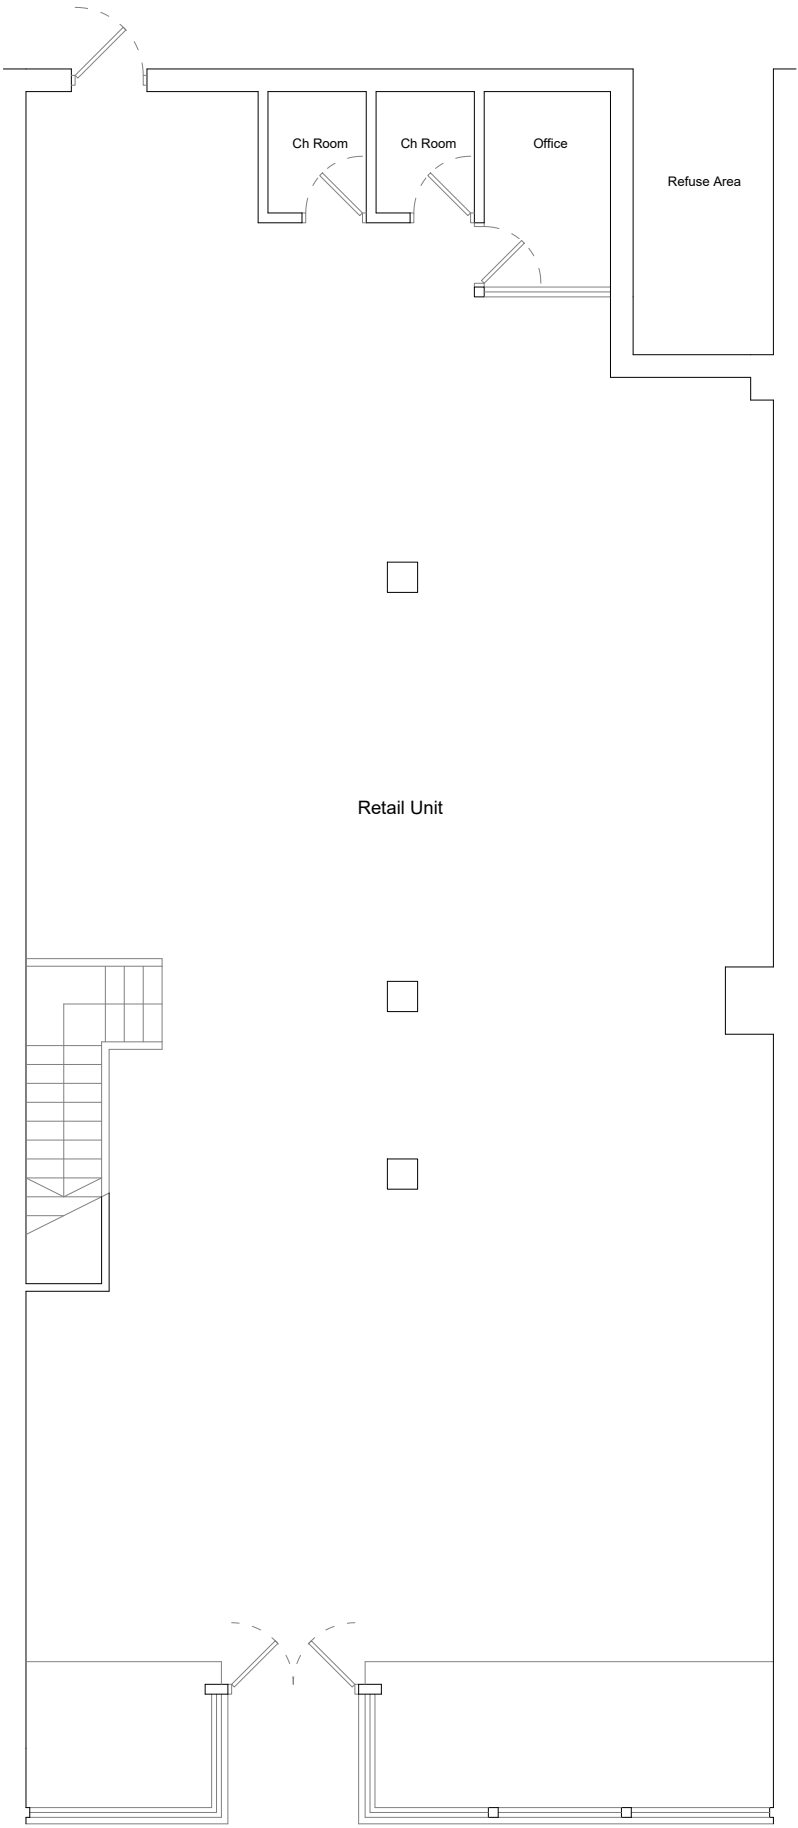


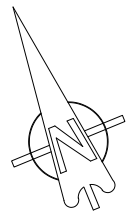

Ground Floor Plan
As Existing

REV	DATE	DESCRIPTION	DRAWN	CHECKED
	27/05/26	Client review	LQ	ME

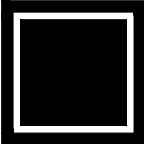

BUILD ARCHITECTS
www.build-architects.co.uk
studio@build-architects.co.uk

07977 582048

- Architecture
- Landscape
- Interiors
- Historic Buildings
- Masterplanning

This drawing is copyright of the Architect and shall not be reproduced without permission.

Check all dimensions and report any errors, or omissions.

Responsibility for setting out rests with the contractor, all dimensions & setting out to be checked on site prior to commencement of works.

Planning

Azra Aesthetics Ltd.

Shop Front Alterations
15 - 17 Market Street
Eastleigh

Ground Floor Plan
As Existing

2026 / 069

PP 010

May 2026

1:100 @ A3

ME

ME

Note - All dimensions to be checked on site prior to commencement of works